

**MIAMI-DADE
PARKS, RECREATION, AND
OPEN SPACES (MDPROS)
30% PLANS**

INDEX OF PROGRESS PLANS SET

SHEET NO.	SHEET DESCRIPTION
1	KEY SHEET
2 - 5	TYPICAL SECTIONS
6 - 7	TYPICAL SECTION DETAILS
8 - 13	PROJECT LAYOUT
CTL-1 - CTL-7	PROJECT CONTROLS
14	GENERAL NOTES
15 - 42	LUDLAM TRAIL PLANS
43 - 78	LUDLAM TRAIL PROFILE
79 - 193	LUDLAM TRAIL CROSS SECTION
193 - 209	SIDE STREETS CROSS SECTION
210 - 211	TEMPORARY TRAFFIC CONTROL PLANS
212 - 238	SIGNING AND PAVEMENT MARKING PLAN
239	RECOMMENDED INTERSECTION CROSSING TREATMENT
240 - 250	SIGNING AND PAVEMENT MARKING INTERSECTION DETAILS

**LUDLAM TRAIL CORRIDOR
PROJECT DEVELOPMENT & ENVIRONMENT (PD&E)**

P&R CONTRACT NO.
RFQ 7868

P&R PROJECT NO.
43502-15-001-14470619



MIAMI-DADE COUNTY MAYOR
DANIELLA LEVIENE CAVA

CHAIRMAN
JOSE "PEPE" DIAZ

COUNTY ATTORNEY
GERI BONZON-KEENAN

BOARD OF COUNTY COMMISSIONERS

DISTRICT 1 - OLIVER G. GILBERT, III
DISTRICT 2 - JEAN MONESTIME
DISTRICT 3 - KEON HARDEMON
DISTRICT 4 - SALLY A. HEYMAN
DISTRICT 5 - EILEEN HIGGINS
DISTRICT 6 - REBECA SOSA
DISTRICT 7 - RAQUEL A. REGALADO
DISTRICT 8 - DANIELLE COHEN HIGGINS
DISTRICT 9 - KIONNE L. MCGHEE
DISTRICT 10 - JAVIER D. SOUTO
DISTRICT 11 - JOE A. MARTINEZ
DISTRICT 12 - JOSE "PEPE" DIAZ
DISTRICT 13 - RENE GARCIA

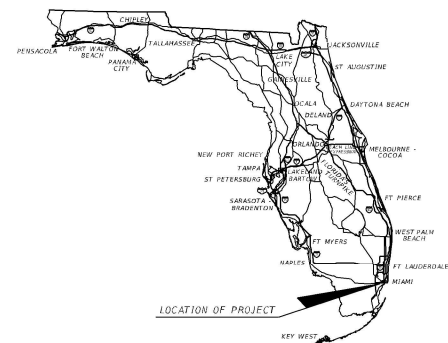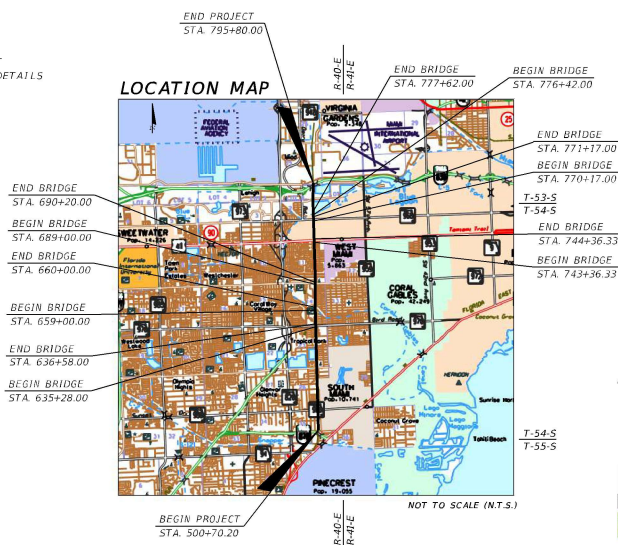

AECOM


PLANS PREPARED BY:
AECOM TECHNICAL SERVICES, INC.
100 EAST BROWARD BOULEVARD, SUITE 700
FORT LAUDERDALE, FL 33301
PHONE (305) 262-7466 FAX (305) 261-4017



MDPROS PROJECT MANAGER:
ALISSA TURTLETAUB, M.S.
MIAMI-DADE COUNTY
PARKS, RECREATION, AND OPEN SPACES (MDPROS)
HICKMAN BUILDING
275 NW 2ND STREET, 4TH FLOOR
MIAMI, FL 33128
PHONE (305) 755-7800

DATE	P&R CONTRACT NO.	P&R PROJECT NO.	SHEET NO.
2022/02/03	RFQ 7868	43502-15-001-14470619	1

LUDLAM TRAIL BICYCLE AND PEDESTRIAN PATH (BUFFERED SEPARATION)

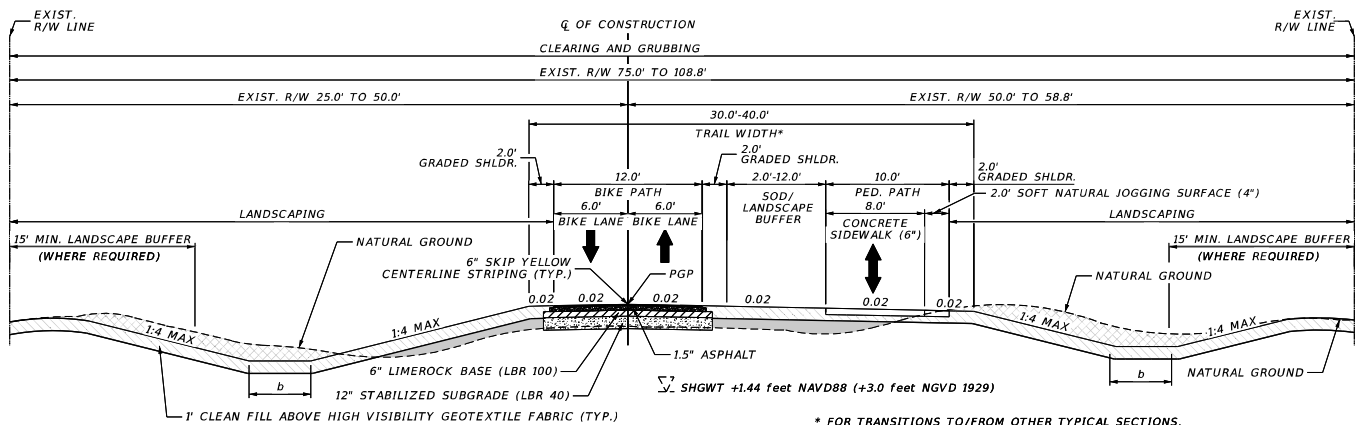

* FOR TRANSITIONS TO/FROM OTHER TYPICAL SECTIONS,
SEE TYPICAL SECTION DETAILS (SHEET 7)

TRAIL DESIGN SPEED	
18 MPH	FOR LONGITUDINAL GRADES $\leq$ 4%
30 MPH	FOR DOWNHILL LONGITUDINAL GRADES $>$ 4%

EARTHWORK LEGEND	
	CUT
	RELOCATED FILL
	CLEAN FILL

DRAINAGE LEGEND	
b: Swale Bottom Width	
Swale depth and width is to be determined in design.	

TYPICAL SECTION 1

FROM STA. 504+26.90 TO STA. 513+27.73
FROM STA. 515+32.30 TO STA. 526+88.13
FROM STA. 528+43.13 TO STA. 553+53.14
FROM STA. 554+73.14 TO STA. 566+88.37
FROM STA. 568+29.96 TO STA. 580+29.63
FROM STA. 581+84.63 TO STA. 589+88.08
FROM STA. 592+51.92 TO STA. 607+46.23
FROM STA. 644+01.91 TO STA. 656+27.35
FROM STA. 581+84.63 TO STA. 589+88.08
FROM STA. 592+51.92 TO STA. 607+46.23
FROM STA. 644+01.91 TO STA. 656+27.35
NOTES:

1. ESTIMATED SEASONAL HIGH GROUNDWATER TABLE (SHGWT) EACH YEAR IS IN THE AUGUST-SEPTEMBER PERIOD AT THE END OF THE WET SEASON DURING A YEAR OF AVERAGE (NORMAL) RAINFALL.
(PER PRELIMINARY REPORT OF SUBSURFACE EXPLORATION AND GEOTECHNICAL ENGINEERING EVALUATIONS, OCTOBER 2018, PREPARED BY: GEOSOL, INC.)
2. SHGWT BASED ON NORTH AMERICAN VERTICAL DATUM (NAVD) 1988.
3. PGP: PROFILE GRADE POINT
4. APPLICABLE DRAINAGE IS TO BE EVALUATED/DETERMINED DURING DESIGN.
5. APPLICABLE LIGHTING INCLUDING LOW-LEVEL BOLLARD LIGHTING AND PROS BRANDED WAYFINDING SIGNAGE IS TO BE EVALUATED/DETERMINED DURING FINAL DESIGN.
6. ANY EXISTING CHAIN LINK FENCE, ASPHALT PADS OR OTHER ITEMS/ENCROACHMENTS WITHIN THE TRAIL RIGHT OF WAY WILL BE REMOVED AT THE TIME OF CLEARING AND GRUBBING

REVISIONS	
DATE	DESCRIPTION

AECOM
110 EAST BROWARD BOULEVARD, SUITE 700
FORT LAUDERDALE, FL 33301

**MIAMI-DADE
COUNTY**

LUDLAM TRAIL CORRIDOR PD&E STUDY
Miami-Dade County
Parks, Recreation, and
Open Spaces
(MOPROS)
Hickman Building
275 NW 2nd Street
Miami, FL 33128
305-755-7800

P&R CONTRACT NO.
RFO 7868
P&R PROJECT NO.
43502-15-001-14470619

**LUDLAM TRAIL
TYPICAL SECTIONS**

SHEET NO.
2

EXIST. R/W LINE

Q. OF CONSTRUCTION

CLEARING AND GRUBBING

EXIST. R/W 75.0' TO 108.8'

EXIST. R/W 25.0' TO 50.0'

22.0'-27.5'

TRAIL WIDTH*

18.0'-23.5'

PAVED WIDTH

2.0' GRADED SHLDR.

12.0'

BIKE PATH

6.0'

BIKE LANE

6.0'

BIKE LANE

5.5'-10.0'

PED. PATH

5.5'-8.0'

2.0' GRADED SHLDR.

0'-2.0' SOFT NATURAL JOGGING SURFACE (4")

LANDSCAPING

15' MIN. LANDSCAPE BUFFER (WHERE REQUIRED)

NATURAL GROUND

6" SKIP YELLOW CENTERLINE STRIPING (TYP.)

PGP

0.02

0.02

0.02

0.02

1.4 MAX

1.4 MAX

1.5" ASPHALT

0.5'-1.5' SOLID WHITE EDGELINE STRIPING (TYP.)

12" STABILIZED SUBGRADE (LBR 40)

6" LIMEROCK BASE (LBR 100)

Σ SHGWT +144 feet NAVD88 (+3.0 feet NGVD 1929)

1' CLEAN FILL ABOVE HIGH VISIBILITY GEOTEXTILE FABRIC (TYP.)

1.4 MAX

1.4 MAX

15' MIN. LANDSCAPE BUFFER (WHERE REQUIRED)

NATURAL GROUND

1.4 MAX

1.4 MAX

EXIST. R/W LINE

* FOR TRANSITIONS TO/FROM OTHER TYPICAL SECTIONS,
SEE TYPICAL SECTION DETAILS (SHEET 7)

DRAINAGE LEGEND

b: Swale Bottom Width

Swale depth and width is to be determined in design.

```


FROM STA. 502-00.00 TO STA. 503+46.22
FROM STA. 513+80.00 TO STA. 514+80.00
FROM STA. 590+40.00 TO STA. 592+00.00
FROM STA. 608+00.00 TO STA. 609+91.86
FROM STA. 638+80.00 TO STA. 640+00.00
FROM STA. 658+00.00 TO STA. 659+00.00
FROM STA. 681+80.00 TO STA. 682+30.00
FROM STA. 682+80.61 TO STA. 687+19.50
FROM STA. 687+19.50 TO STA. 690+00.00
FROM STA. 698+82.98 TO STA. 699+00.00
FROM STA. 702+33.14 TO STA. 703+60.00
FROM STA. 731+53.29 TO STA. 736+42.33
FROM STA. 736+42.33 TO STA. 737+00.00
FROM STA. 750+70.00 TO STA. 756+66.85
FROM STA. 763+60.00 TO STA. 770+17.00
FROM STA. 771+17.00 TO STA. 776+42.00
FROM STA. 776+42.00 TO STA. 780+00.00
FROM STA. 790+00.00 TO STA. 795+42.00

```

1. ESTIMATED SEASONAL HIGH GROUNDWATER TABLE (SHGWT) EACH YEAR IS IN THE AUGUST-SEPTEMBER PERIOD AT THE END OF THE WET SEASON DURING A YEAR OF AVERAGE (NORMAL) RAINFALL.
(PER PRELIMINARY REPORT OF SUBSURFACE EXPLORATION AND GEOTECHNICAL ENGINEERING EVALUATIONS, OCTOBER 2018, PREPARED BY: GEOSOL, INC.)
2. SHGWT BASED ON NORTH AMERICAN VERTICAL DATUM (NAVD) 1988.
3. PGP: PROFILE GRADE POINT
4. APPLICABLE DRAINAGE IS TO BE EVALUATED/DETERMINED DURING DESIGN.
5. APPLICABLE LIGHTING INCLUDING LOW-LEVEL BOLLARD LIGHTING AND PROS BRANDED WAYFINDING SIGNAGE IS TO BE EVALUATED/DETERMINED DURING FINAL DESIGN.
6. ANY EXISTING CHAIN LINK FENCE, ASPHALT PADS OR OTHER ITEMS/ENCROACHMENTS WITHIN THE TRAIL RIGHT OF WAY WILL BE REMOVED TO PROVIDE A CLEAR TRAIL CORRIDOR.

SHEET NO.	1	2	

LUDLAM TRAIL BICYCLE AND PEDESTRIAN PATH (DEVELOPMENT ZONES)

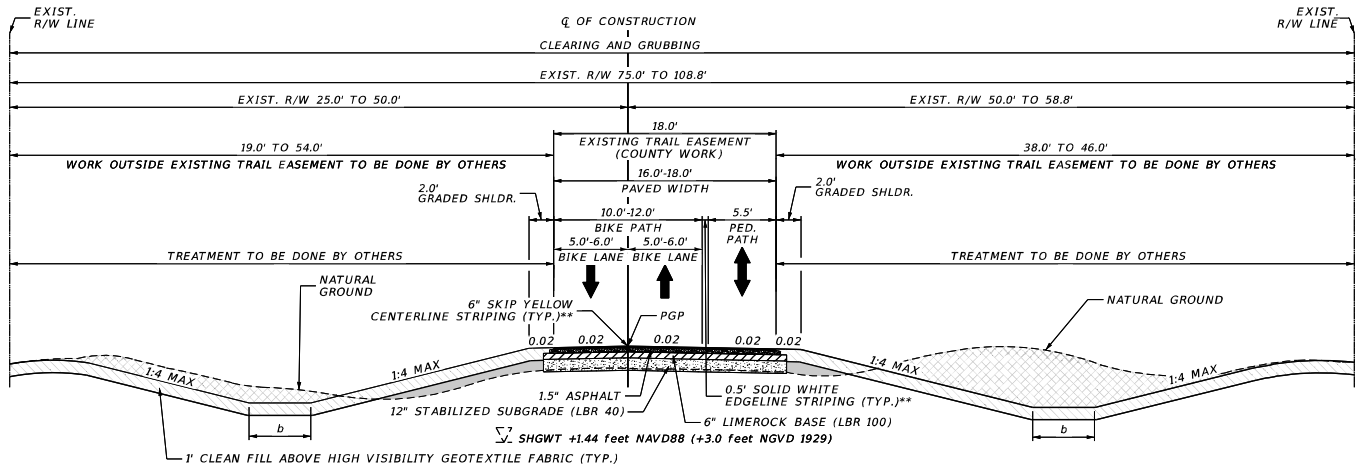

TYPICAL SECTION 3

FROM STA. 609+91.86 TO STA. 635+28.00
FROM STA. 636+58.00 TO STA. 638+96.27
FROM STA. 687+19.50 TO STA. 689+00.00
FROM STA. 690+20.00 TO STA. 692+29.41
FROM STA. 736+42.33 TO STA. 743+36.33

** FOR PAVEMENT MARKING LOCATION DETAIL, SEE TYPICAL SECTION DETAILS (SHEET 7)

TRAIL DESIGN SPEED	
18 MPH	FOR LONGITUDINAL GRADES $\leq$ 4%
30 MPH	FOR DOWNHILL LONGITUDINAL GRADES $>$ 4%

EARTHWORK LEGEND	
	CUT
	RELOCATED FILL
	CLEAN FILL


DRAINAGE LEGEND	
b:	Swale Bottom Width
Swale depth and width is to be determined in design.	

NOTES:

- ESTIMATED SEASONAL HIGH GROUNDWATER TABLE (SHGWT) EACH YEAR IS IN THE AUGUST-SEPTEMBER PERIOD AT THE END OF THE WET SEASON DURING A YEAR OF AVERAGE (NORMAL) RAINFALL.
(PER PRELIMINARY REPORT OF SUBSURFACE EXPLORATION AND GEOTECHNICAL ENGINEERING EVALUATIONS, OCTOBER 2018, PREPARED BY: GEOSOL, INC.)
- SHGWT BASED ON NORTH AMERICAN VERTICAL DATUM (NAVD) 1988.
- PGP: PROFILE GRADE POINT
- APPLICABLE DRAINAGE IS TO BE EVALUATED/DETERMINED DURING DESIGN.
- APPLICABLE LIGHTING INCLUDING LOW-LEVEL BOLLARD LIGHTING AND PROS BRANDED WAYFINDING SIGNAGE IS TO BE EVALUATED/DETERMINED DURING FINAL DESIGN.
- ANY EXISTING CHAIN LINK FENCE, ASPHALT PADS OR OTHER ITEMS/ENCROACHMENTS WITHIN THE TRAIL RIGHT OF WAY MUST BE REMOVED BY OTHERS, TO COINCIDE WITH THE TIME OF CLEARING AND GRUBBING FOR THIS PROJECT

REVISIONS		AECOM		MIAMI-DADE COUNTY		LUDLAM TRAIL CORRIDOR PD&E STUDY		LUDLAM TRAIL TYPICAL SECTIONS		SHEET NO.
DATE	DESCRIPTION	110 EAST BROWARD BOULEVARD, SUITE 700 FORT LAUDERDALE, FL 33301		Hickman Building 275 NW 2nd Street Miami, FL 33128 (MOPROS)		P&R CONTRACT NO. RFQ 7868 P&R PROJECT NO. 43502-15-001-14470619				4

LUDLAM TRAIL BICYCLE AND PEDESTRIAN PATH (WITH CURBED LANDSCAPED DIVIDER)

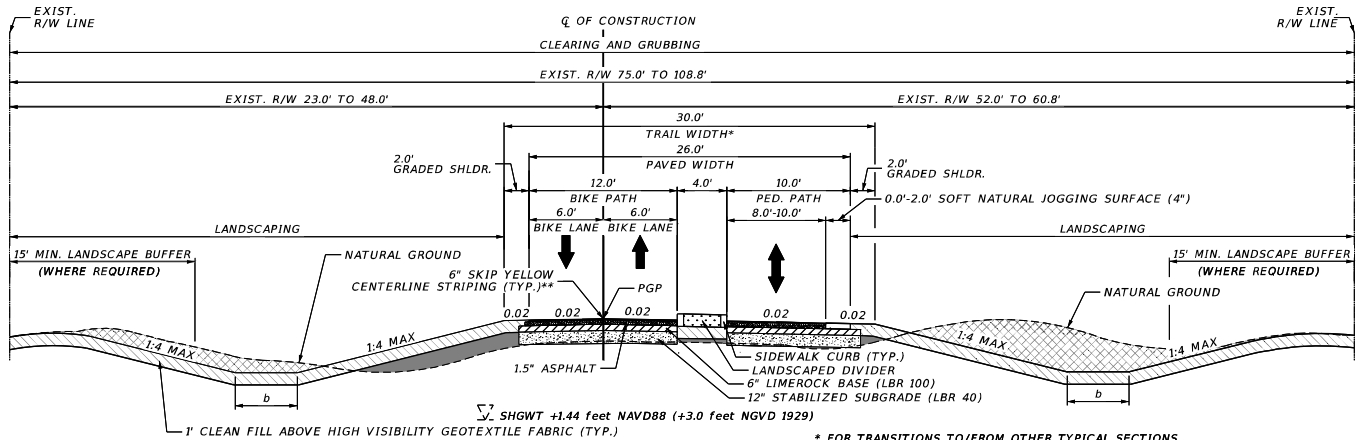

TYPICAL SECTION 4

FROM STA. 501+41.88 TO STA. 501+66.88
FROM STA. 526+88.13 TO STA. 528+43.13
FROM STA. 553+53.14 TO STA. 554+73.14
FROM STA. 567+13.96 TO STA. 568+29.96
FROM STA. 580+29.63 TO STA. 581+84.63
FROM STA. 660+44.10 TO STA. 661+63.38
FROM STA. 697+27.55 TO STA. 698+43.55
FROM STA. 700+77.34 TO STA. 701+93.34
FROM STA. 716+84.30 TO STA. 718+00.30
FROM STA. 730+06.03 TO STA. 731+22.37
FROM STA. 756+66.85 TO STA. 757+86.35

TRAIL DESIGN SPEED	
18 MPH	FOR LONGITUDINAL GRADES $\leq$ 4%
30 MPH	FOR DOWNHILL LONGITUDINAL GRADES $>$ 4%

EARTHWORK LEGEND	
	CUT
	RELOCATED FILL
	CLEAN FILL

DRAINAGE LEGEND	
b:	Swale Bottom Width
Swale depth and width is to be determined in design.	

* FOR TRANSITIONS TO/FROM OTHER TYPICAL SECTIONS, SEE TYPICAL SECTION DETAILS (SHEET 7)
** FOR PAVEMENT MARKING LOCATION DETAIL, SEE TYPICAL SECTION DETAILS (SHEET 7)

NOTES:

1. ESTIMATED SEASONAL HIGH GROUNDWATER TABLE (SHGWT) EACH YEAR IS IN THE AUGUST-SEPTEMBER PERIOD AT THE END OF THE WET SEASON DURING A YEAR OF AVERAGE (NORMAL) RAINFALL.
2. SHGWT BASED ON NORTH AMERICAN VERTICAL DATUM (NAVD) 1988.
3. PGP: PROFILE GRADE POINT
4. APPLICABLE DRAINAGE IS TO BE EVALUATED/DETERMINED DURING DESIGN.
5. APPLICABLE LIGHTING INCLUDING LOW-LEVEL BOLLARD LIGHTING AND PROS BRANDED WAYFINDING SIGNAGE IS TO BE EVALUATED/DETERMINED DURING FINAL DESIGN.
6. ANY EXISTING CHAIN LINK FENCE, ASPHALT PADS OR OTHER ITEMS/ENCROACHMENTS WITHIN THE TRAIL RIGHT OF WAY WILL BE REMOVED AT THE TIME OF CLEARING AND GRUBBING

REVISIONS	
DATE	DESCRIPTION

AECOM
110 EAST BROWARD BOULEVARD, SUITE 700
FORT LAUDERDALE, FL 33301

MIAMI-DADE COUNTY


LUDLAM TRAIL CORRIDOR PD&E STUDY
Miami-Dade County
Parks, Recreation, and
Open Spaces
(MOPROS)
Hickman Building
275 NW 2nd Street
Miami, FL 33128
305-755-7800

P&R CONTRACT NO.
RFD 7868
P&R PROJECT NO.
43502-15-001-14470619


**LUDLAM TRAIL
TYPICAL SECTIONS**

SHEET NO.
5


LUDLAM TRAIL
BICYCLE AND PEDESTRIAN PATH
PAVED BUFFER TRANSITION DETAIL

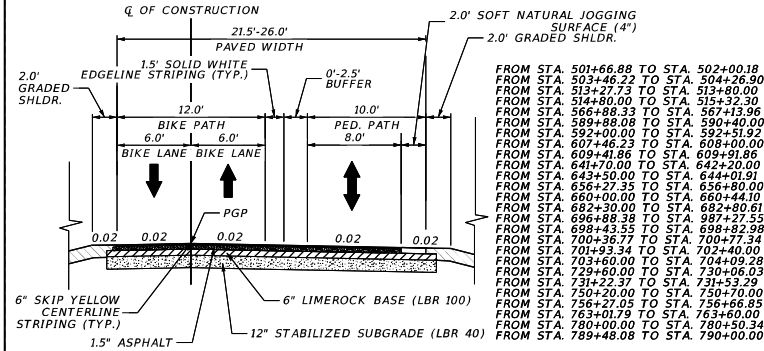


LUDLAM TRAIL
TYPICAL REST AREA DETAIL

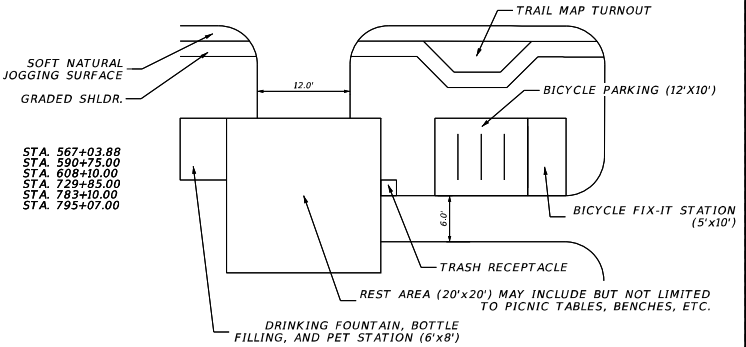


LUDLAM TRAIL PEDESTRIAN BRIDGE
TYPICAL SECTION DETAIL (DEVELOPMENT ZONES)

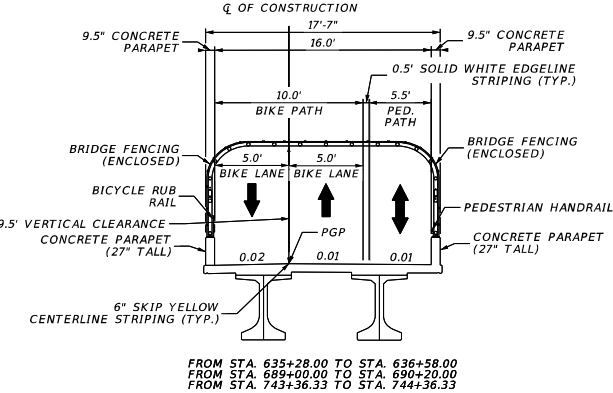


LUDLAM TRAIL PEDESTRIAN BRIDGE
TYPICAL SECTION DETAIL

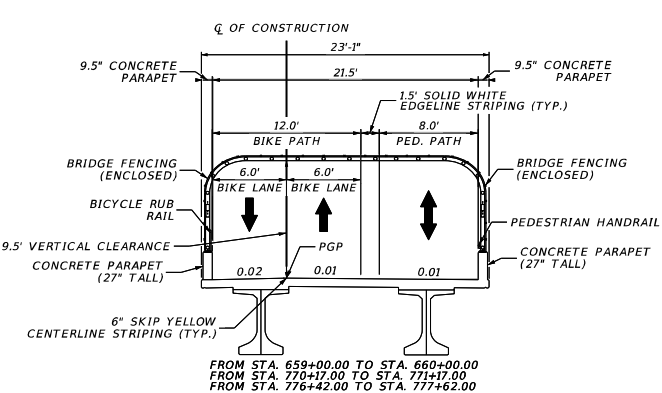

LUDLAM TRAIL BICYCLE AND PEDESTRIAN PATH PAVEMENT MARKING LOCATION DETAIL 1 (N.T.S.)

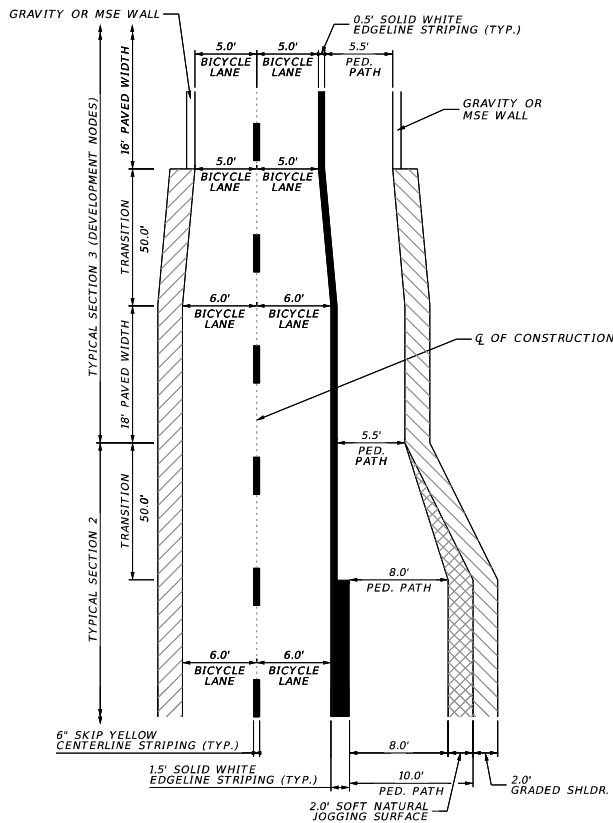

LUDLAM TRAIL BICYCLE AND PEDESTRIAN PATH PAVEMENT MARKING LOCATION DETAIL 2 (N.T.S.)

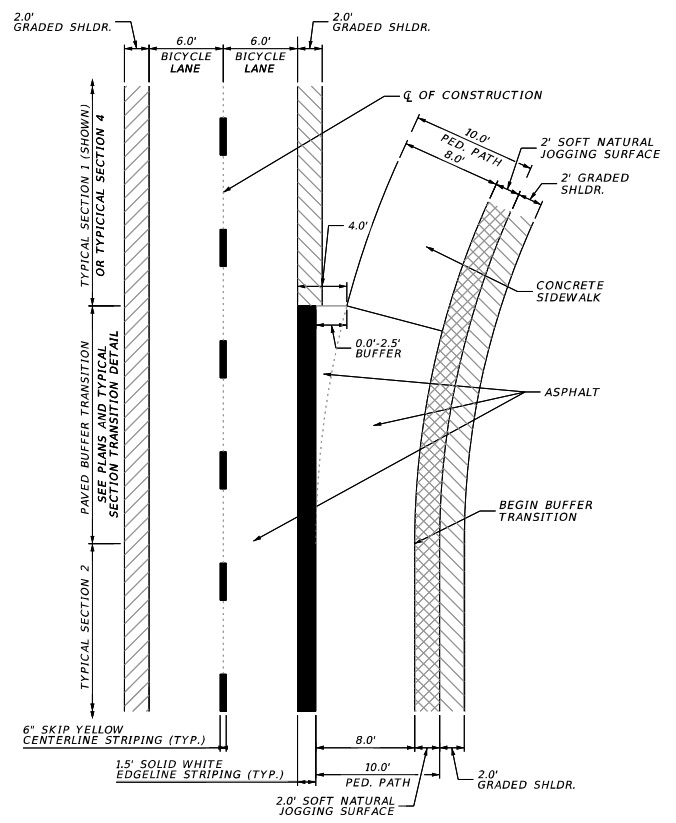

REVISIONS	
DATE	DESCRIPTION

AECOM
110 EAST BROWARD BOULEVARD, SUITE 700
FORT LAUDERDALE, FL 33301

**MIAMI-DADE
COUNTY**

LUDLAM TRAIL CORRIDOR PD&E STUDY

Miami-Dade County
Parks, Recreation, and
Open Spaces
(MOPROS)

Hickman Building
275 NW 2nd Street
Miami, FL 33128
305-755-7800

P&R CONTRACT NO.
RFQ 7868
P&R PROJECT NO.
43502-15-001-14470619


LUDLAM TRAIL TYPICAL SECTION DETAILS

SHEET
NO.
7


guerra


11/30/2021 23:24:32 Default


C:\pwworking\aecom\ds2\1a_2020\dms30372\TYPESRD01.dgn

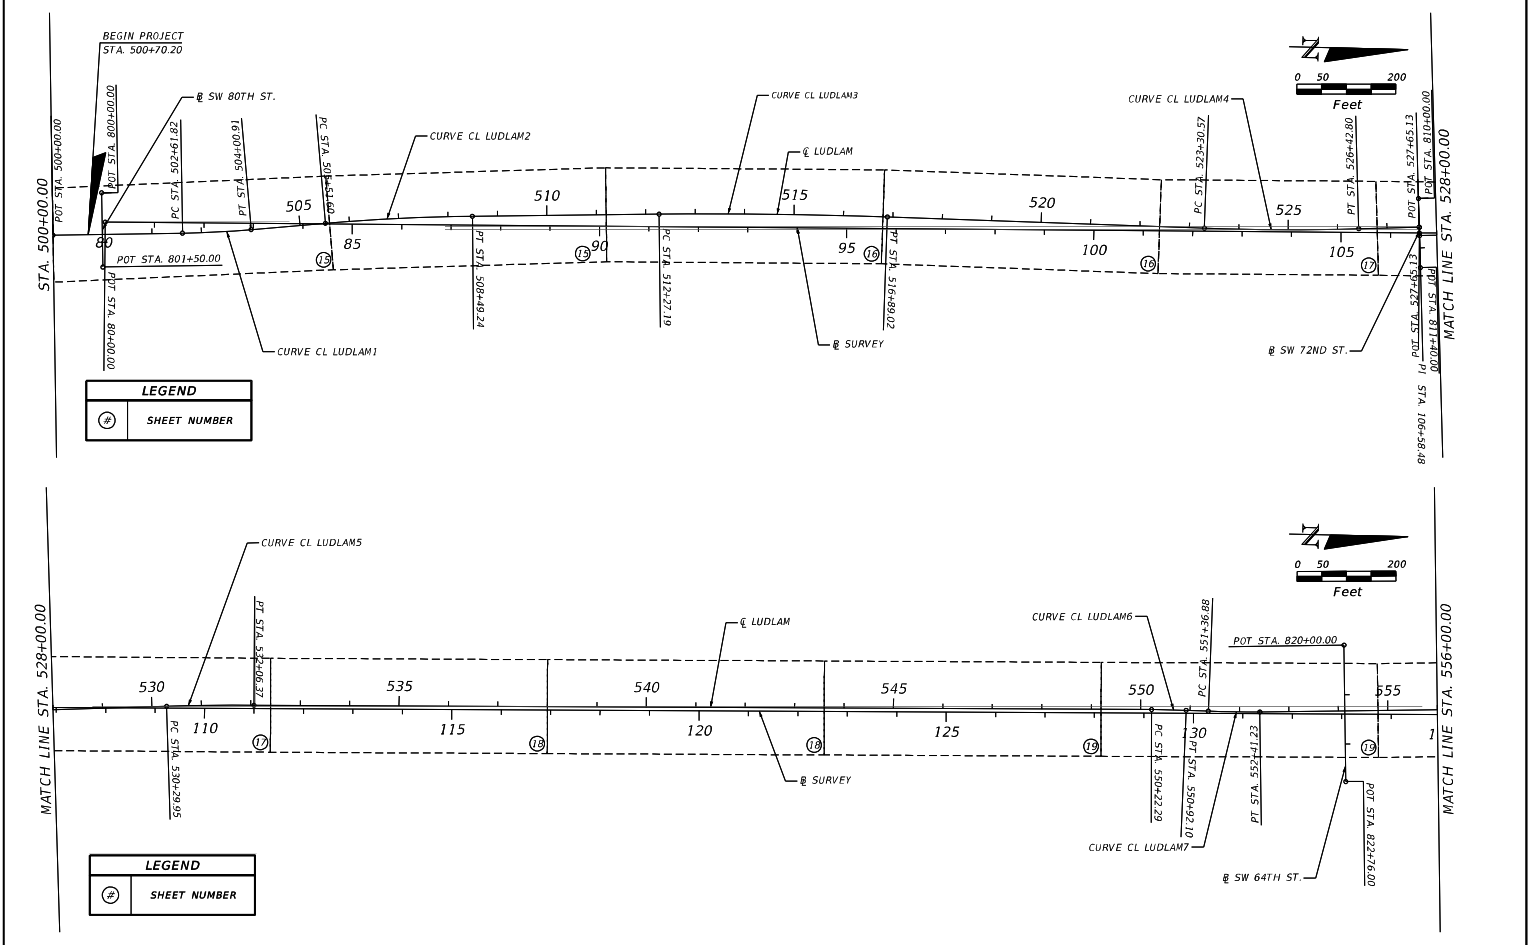


REVISIONS		LUDLAM TRAIL CORRIDOR PD&E STUDY				PROJECT LAYOUT	SHEET NO. 8
DATE	DESCRIPTION	Miami-Dade County Parks, Recreation, and Open Spaces (MOPROS)	Hickman Building 275 NW 2nd Street Miami, FL 33128 305-755-7800	P&R CONTRACT NO. RFQ 7868	P&R PROJECT NO. 43502-15-001-14470619		

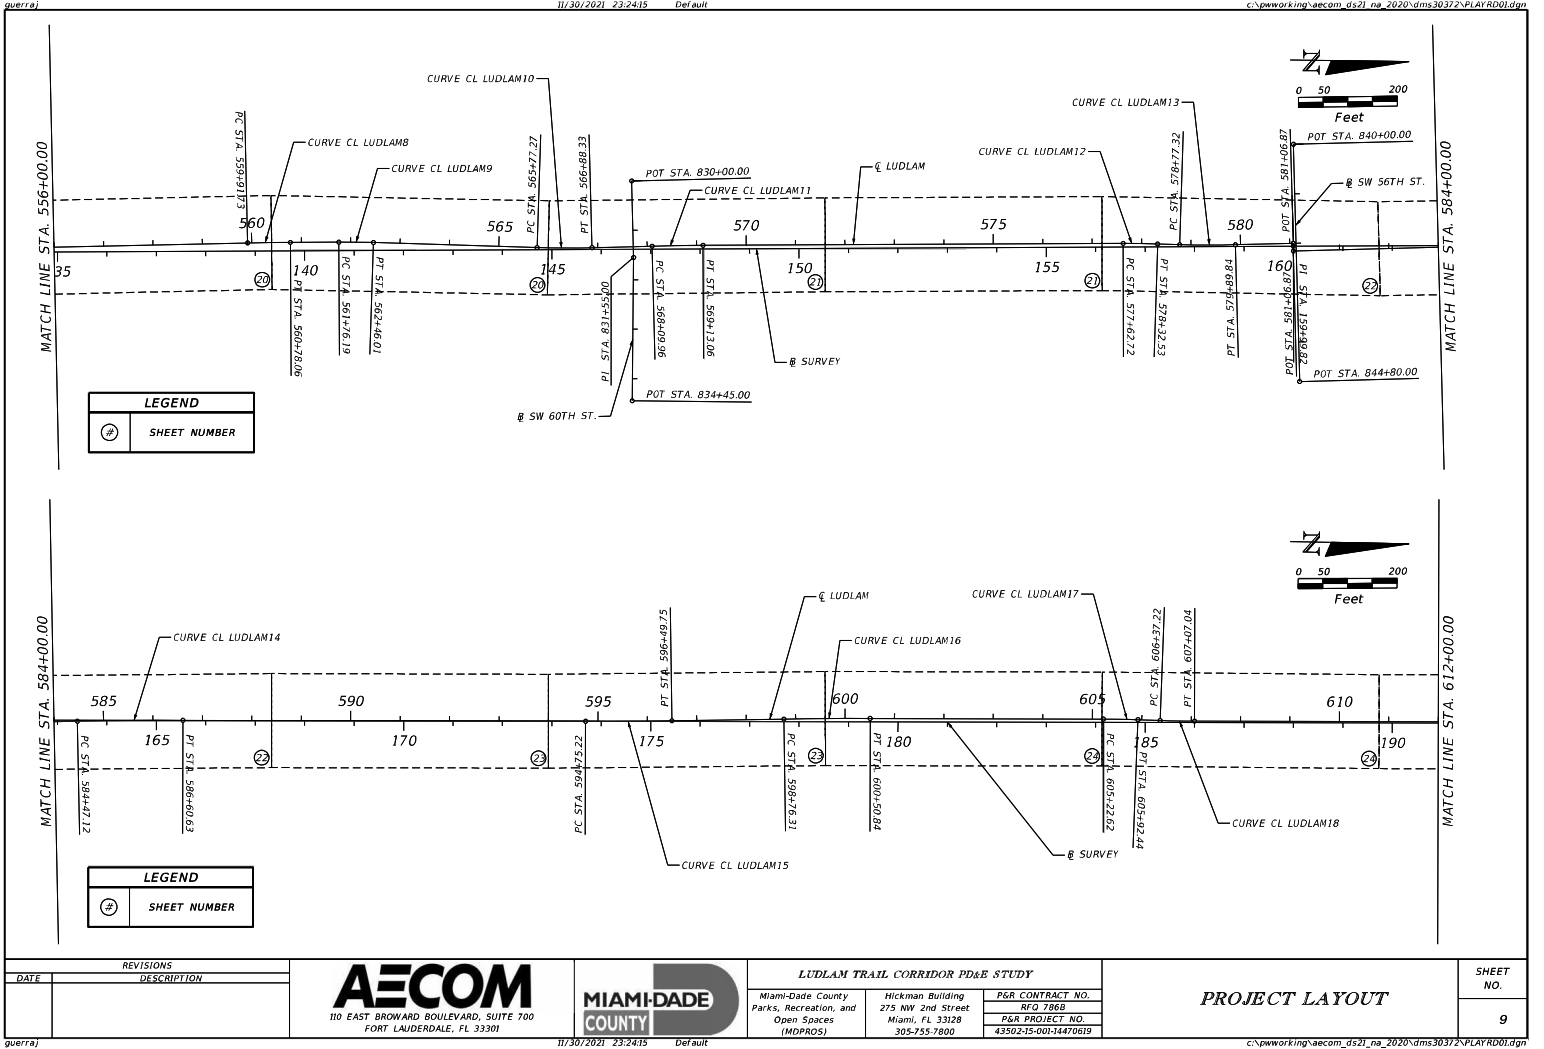


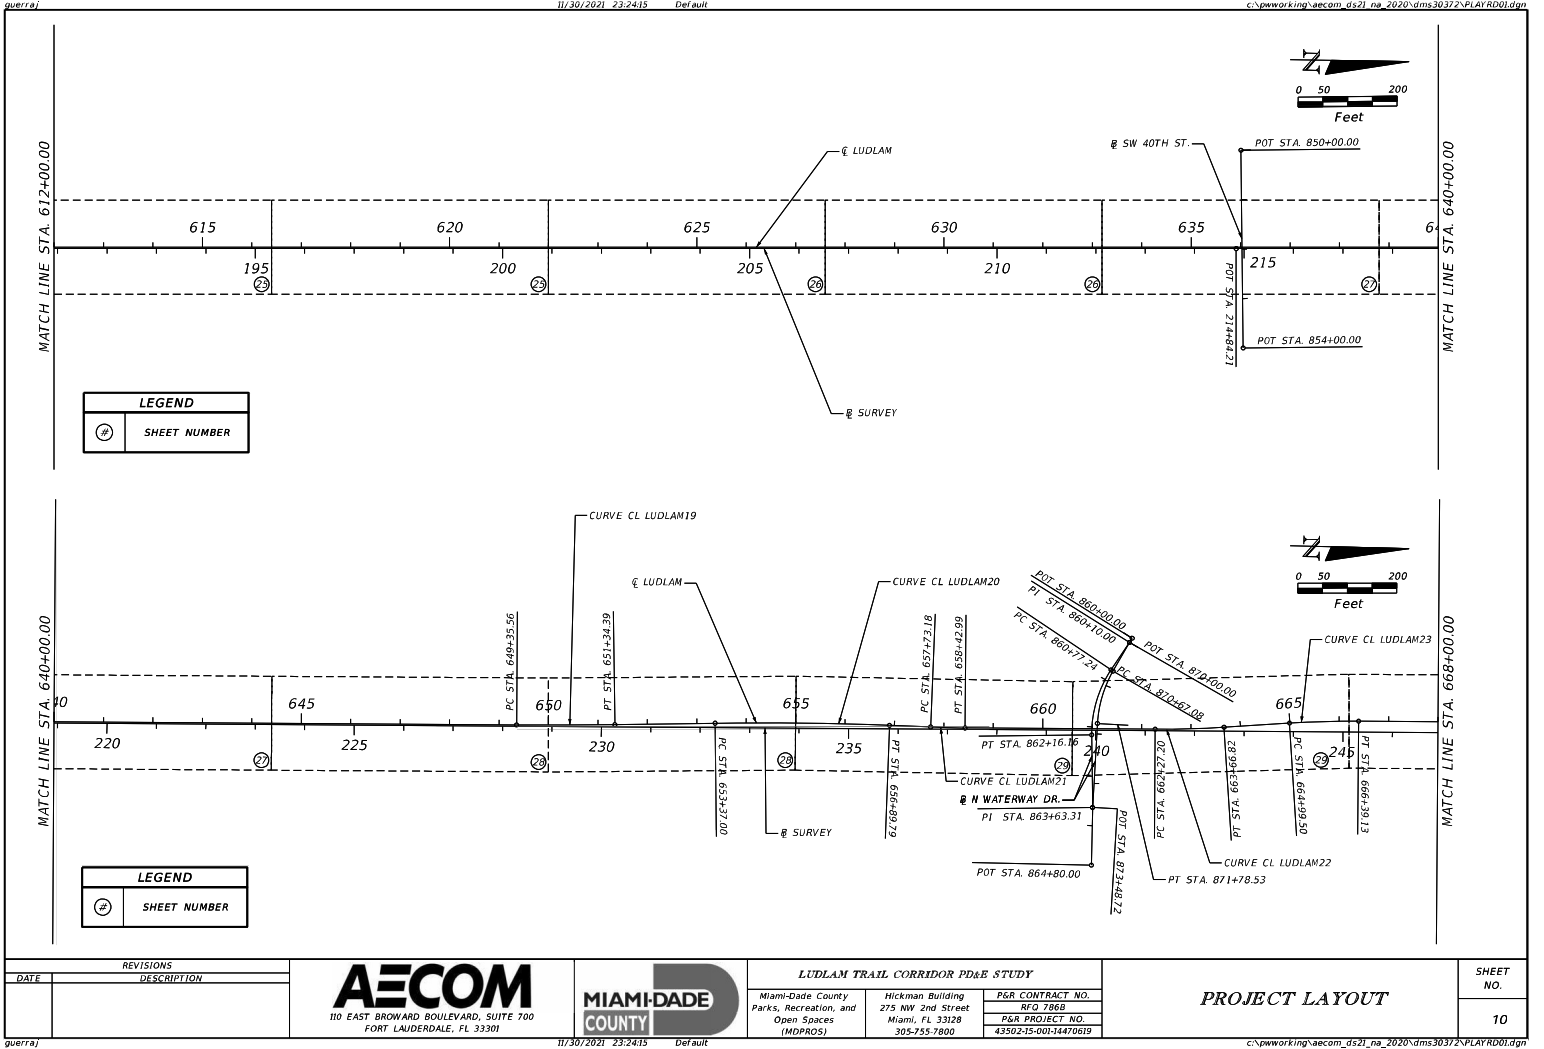

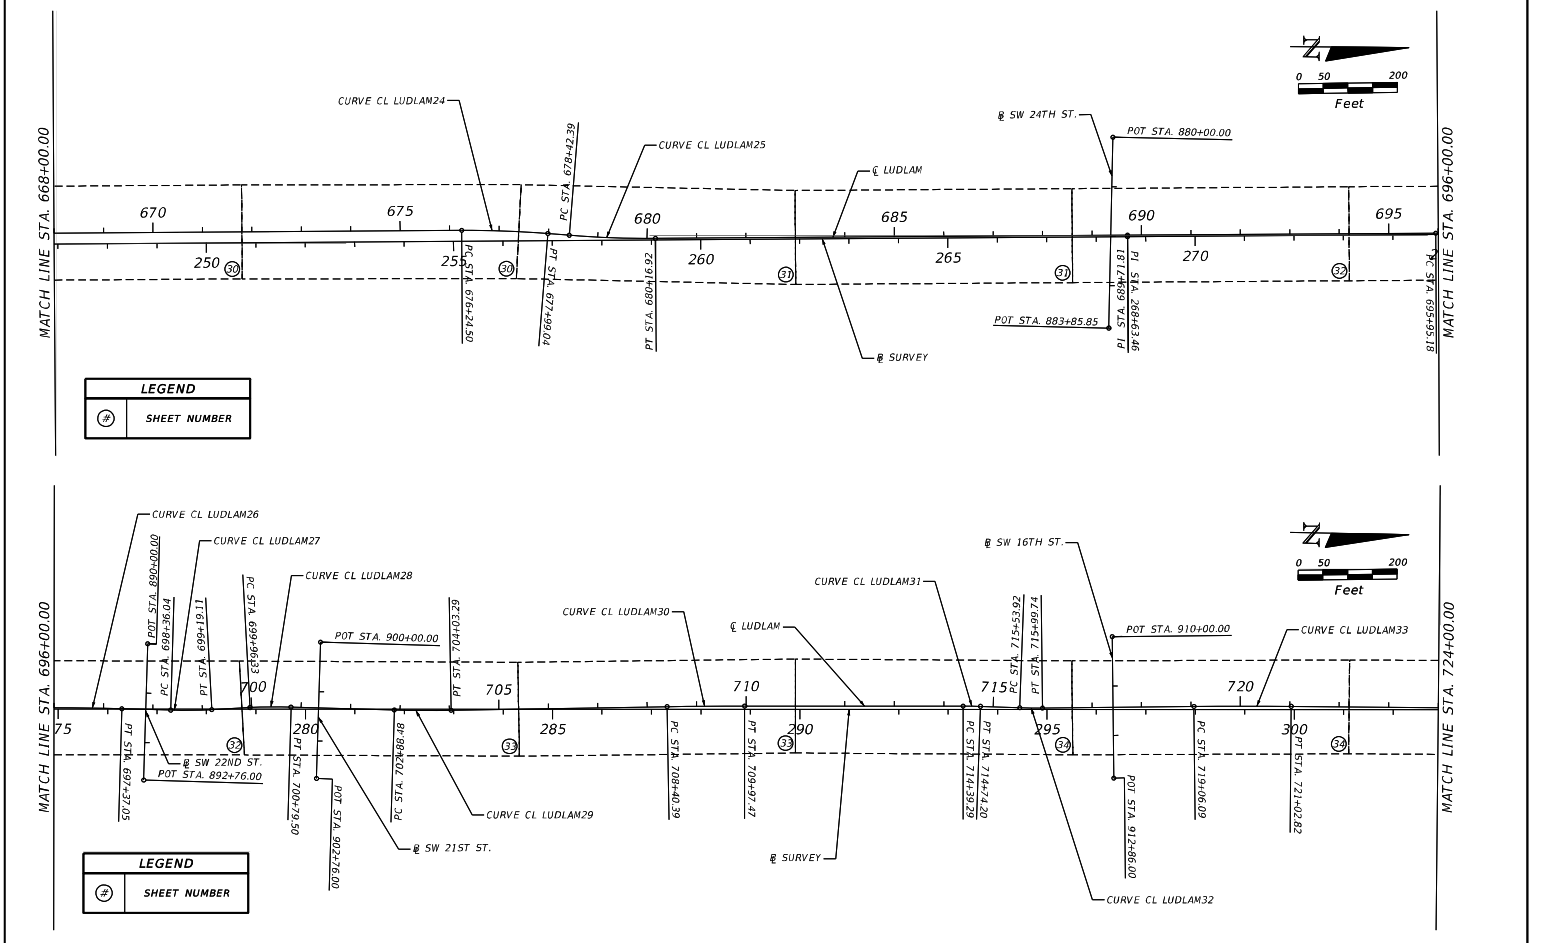

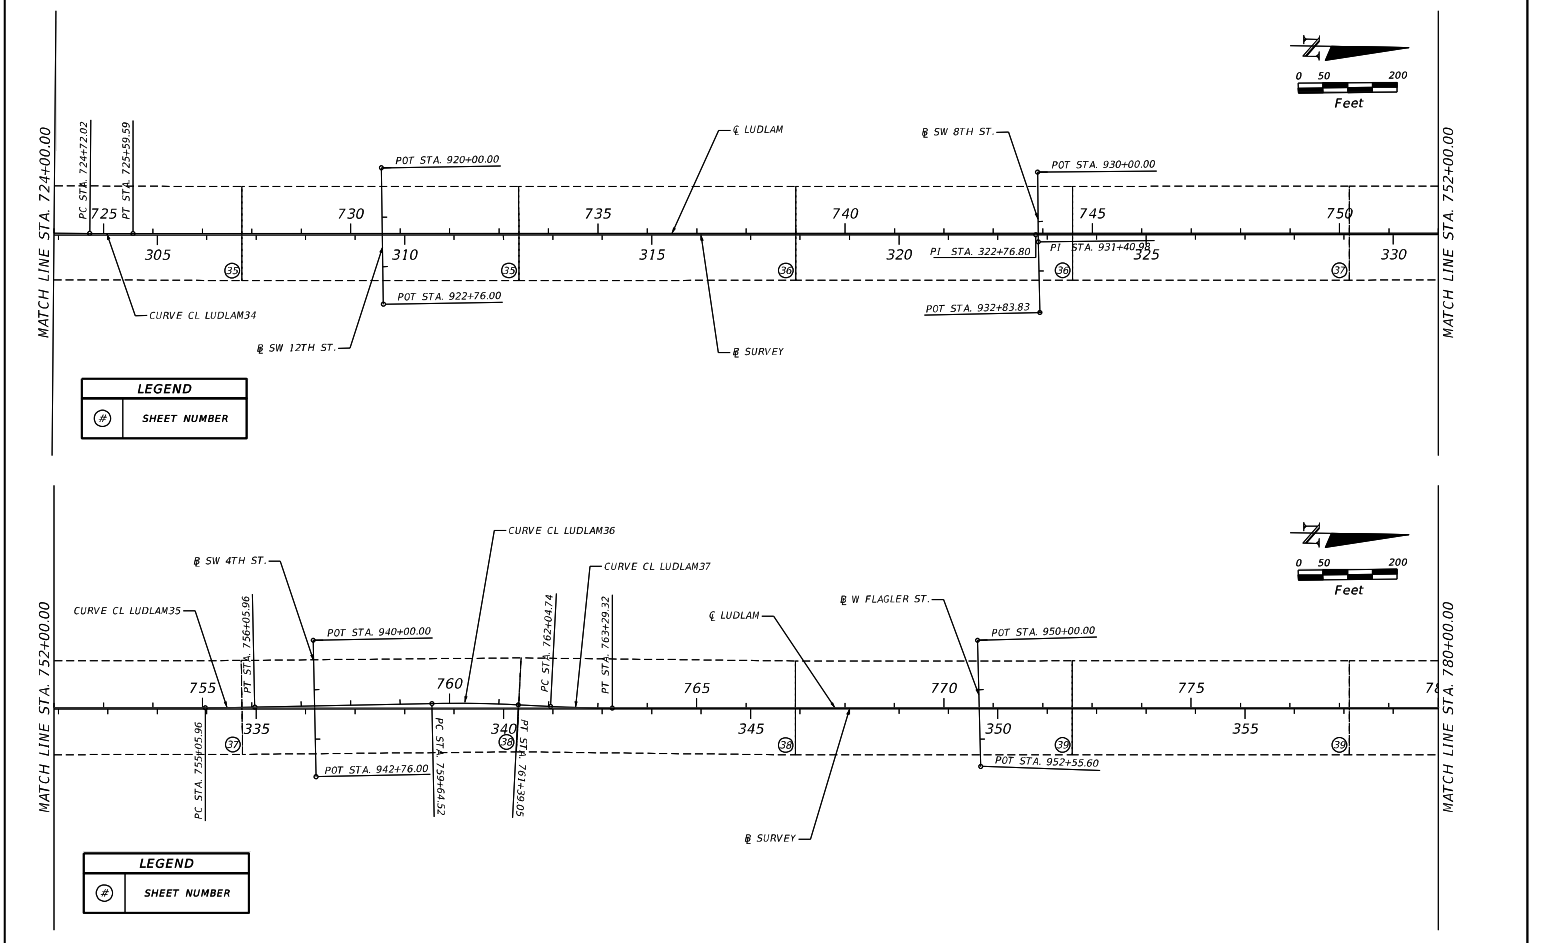



REVISIONS		LUDLAM TRAIL CORRIDOR PD&E STUDY				PROJECT LAYOUT	SHEET NO. 12
DATE	DESCRIPTION	Miami-Dade County Parks, Recreation, and Open Spaces (MOPROS)	Hickman Building 275 NW 2nd Street Miami, FL 33128 305-755-7800	P&R CONTRACT NO. RFQ 7868	P&R PROJECT NO. 43502-15-001-14470619		
		AECOM 110 EAST BROWARD BOULEVARD, SUITE 700 FORT LAUDERDALE, FL 33301		MIAMI-DADE COUNTY			

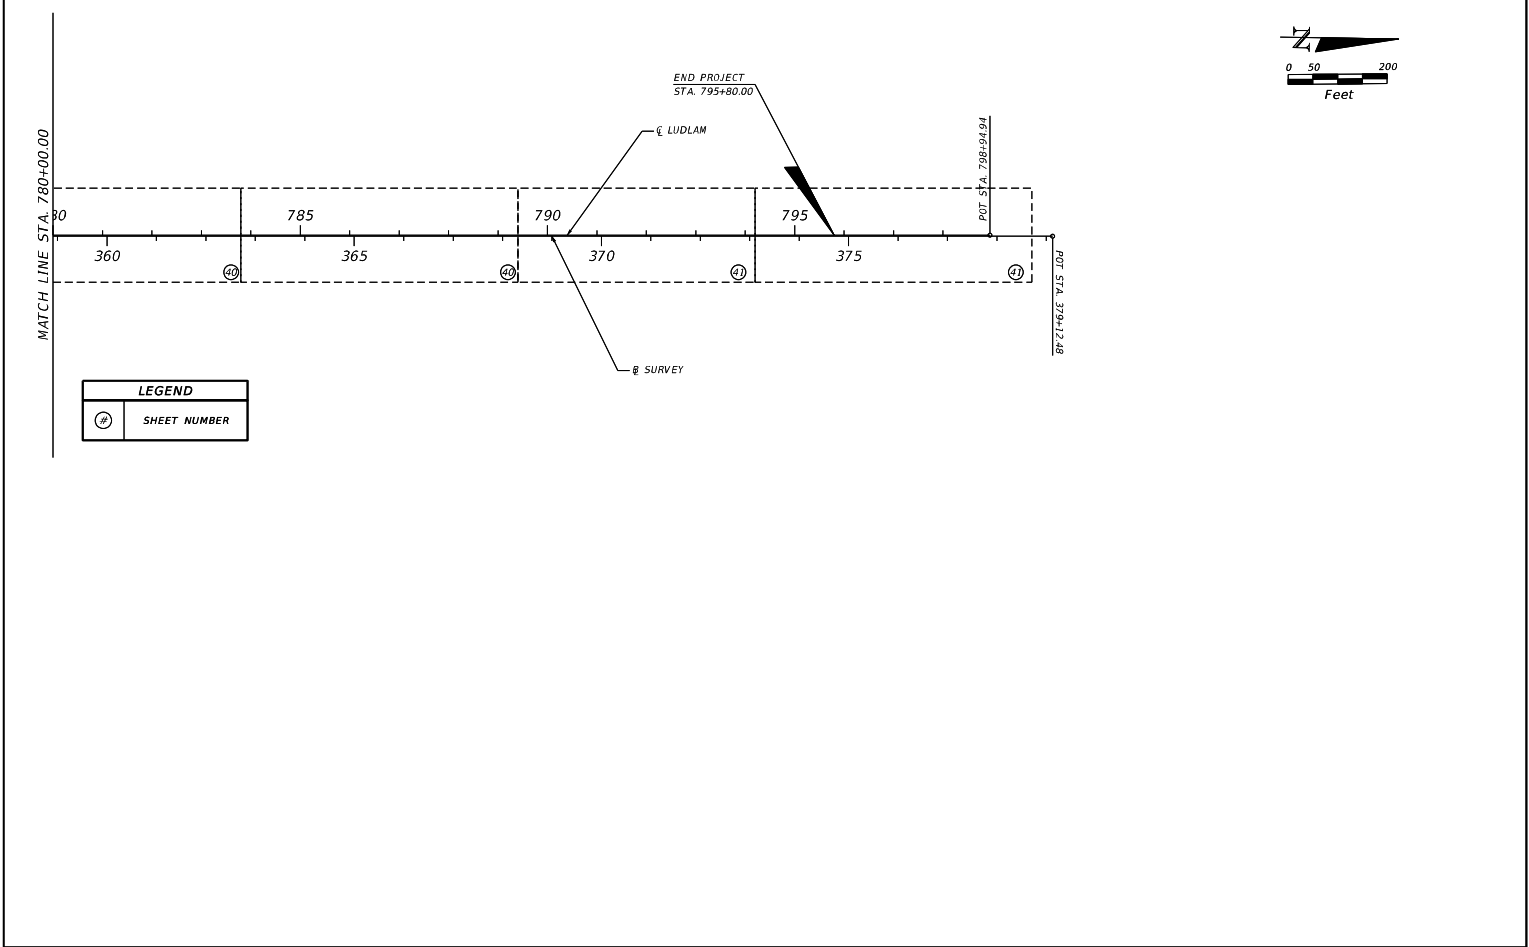

REVISIONS		AECOM	MIAMI-DADE COUNTY	LUDLAM TRAIL CORRIDOR PD&E STUDY			PROJECT LAYOUT	SHEET NO.
DATE	DESCRIPTION							
		110 EAST BROWARD BOULEVARD, SUITE 700 FORT LAUDERDALE, FL 33301		Miami-Dade County Parks, Recreation, and Open Spaces (MDPROS)	Hickman Building 275 NW 2nd Street Miami, FL 33128 305-755-7800	P&R CONTRACT NO. RFQ 7868 P&R PROJECT NO. 43502-15-001-14470619		13

PROJECT CONTROL POINTS
TRAVERSING THRU SECTIONS 2, 11, 14, 23, 26, AND 35 TOWNSHIP 54 SOUTH, RANGE 40 EAST
STATION FROM STA. 80+00.00 TO STA. 379+12.48

N.A.V.D. 88

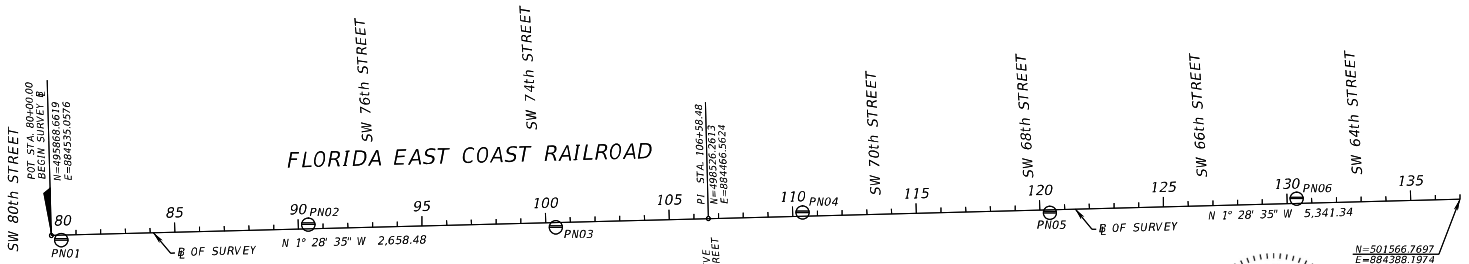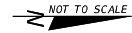

MATCH STATION 137+00.00
(SEE SHEET 2 OF 7)


BEARINGS, COORDINATES, GEOMETRY AND BASELINE STATIONING INFORMATION
OBTAINED FROM A SPECIFIC PURPOSE SURVEY PREPARED FOR A RIGHT OF WAY CORRIDOR
MAP FOR FLORIDA EAST COAST RAILROAD PREPARED BY LUDOVICI AND ORANGE.
BASELINE OF SURVEY WAS NOT STAKED IN THE FIELD.

BEARINGS AND COORDINATES ARE RELATIVE TO THE STATE PLANE COORDINATES,
FLORIDA EAST ZONE, NORTH AMERICAN DATUM (NAD) OF 1983 ADJUSTMENT OF 1990
A BEARING OF N 03°35'45" W HAS BEEN ESTABLISHED BETWEEN MONUMENTS
PN01 STAMPED "LUDOLAN PN01" TO PN02 STAMPED "LUDOLAN PN02"

VERTICAL DATUM N.A.V.D. 88
PROJECT UNITS U.S. SURVEY FEET
FIELD BOOK REFERENCES CHP-357, CHP-425, CHP-426, CHP-418, CHP-405 & CHP-428
ELECTRONIC DATABASE LUDOLA.ZIP

- LEGEND:
- FDOT = FLORIDA DEPARTMENT OF TRANSPORTATION
 - S.R. = STATE ROAD
 - STAMPED DISC IN CONCRETE
 - NAG NAIL W/DISC STAMPED
 - LT = LEFT
 - RT = RIGHT
 - PC = POINT OF CURVATURE
 - PI = POINT OF INTERSECTION
 - POT = POINT ON TANGENT
 - PT = POINT OF TANGENCY
 - STA = STATION
 - N.A.V.D. = NORTH AMERICAN VERTICAL DATUM
 - N = NORTHING
 - E = EASTING
 - Ø = BASELINE
 - Δ = CENTRAL ANGLE
 - D = DEGREE OF CURVE
 - T = TANGENT
 - L = LENGTH
 - R = RADIUS

THIS DOCUMENT HAS BEEN DIGITALLY
SIGNED AND SEALED BY:

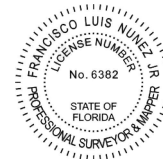

PRINTED COPIES OF THIS DOCUMENT ARE NOT CONSIDERED
SIGNED AND SEALED. THE SIGNATURE MUST BE VERIFIED
ON THE ELECTRONIC DOCUMENTS.

C.H. PEREZ & ASSOCIATES CONSULTING ENGINEERS, INC.
9594 N.W. 41st STREET, SUITE 201 DORAL, FLORIDA 33178
CERTIFICATE OF AUTHORIZATION NO. EB-25976/LB-7360
PH: (305) 592-1078, FAX: (305) 592-1078
FRANCISCO L. NUNEZ, JR., P.S.M. NO. 6382

LIMITS: FLORIDA EASTCOAST RAILROAD FROM SW 80th STREET TO NW 7th STREET IN
MIAMI-DADE COUNTY, FLORIDA

SURVEYOR'S CERTIFICATION
I HEREBY CERTIFY THIS SPECIFIC PURPOSE SURVEY WAS MADE FOR THE PURPOSE OF SURVEYING,
REFERENCING, DESCRIBING AND MAPPING THE PROJECT CONTROL POINTS OR BASELINE FOR THE
TRANSPORTATION FACILITY DEPICTED HEREON AND THAT SAID SURVEY WAS DONE UNDER MY RESPONSIBLE
CHARGE AND MEETS THE STANDARDS OF PRACTICE SET FORTH BY THE FLORIDA BOARD OF
PROFESSIONAL SURVEYORS AND MAPPERS IN CHAPTER 51-17 FLORIDA ADMINISTRATIVE CODE PURSUANT
TO SECTION 472.027 FLORIDA STATUTES. THIS MAP CONSISTING OF SHEET CTL-1 AND CTL-6 IS A TRUE,
ACCURATE AND COMPLETE DEPICTION OF THE RESULTS OF A FIELD SURVEY PERFORMED UNDER MY
DIRECTION AND COMPLETED ON SEPTEMBER 14th, 2018.

SURVEYOR FRANCISCO L. NUNEZ, JR. PSM NUMBER 6382

REVISIONS				C.H. PEREZ & ASSOCIATES CONSULTING ENGINEERS, INC. CERTIFICATE OF AUTHORIZATION NO. EB-25976/LB-7360 9594 N.W. 41st STREET, SUITE 201 DORAL, FLORIDA 33178 (305) 592-1070 FAX: (305) 592-1078 FRANCISCO L. NUNEZ, JR., P.S.M. P.S.M. LICENSE NO. 6382	STATE OF FLORIDA DEPARTMENT OF TRANSPORTATION			PROJECT CONTROL	SHEET NO. CTL-1
DATE	DESCRIPTION	DATE	DESCRIPTION		ROAD NO.	COUNTY	FINANCIAL PROJECT ID		
						MIAMI-DADE			

SUSERS

SDATES

STINES



SFILES

THE OFFICIAL RECORD OF THIS SHEET IS THE ELECTRONIC FILE ORIGINALLY SIGNED AND SEALED UNDER RULE 51.04(2), F.A.C.

PROJECT CONTROL POINTS

TRAVERSING THRU SECTIONS 2, 11, 14, 23, 26, AND 35 TOWNSHIP 54 SOUTH, RANGE 40 EAST
STATION FROM STA. 80+00.00 TO STA. 379+12.48

N.A.V.D. 88

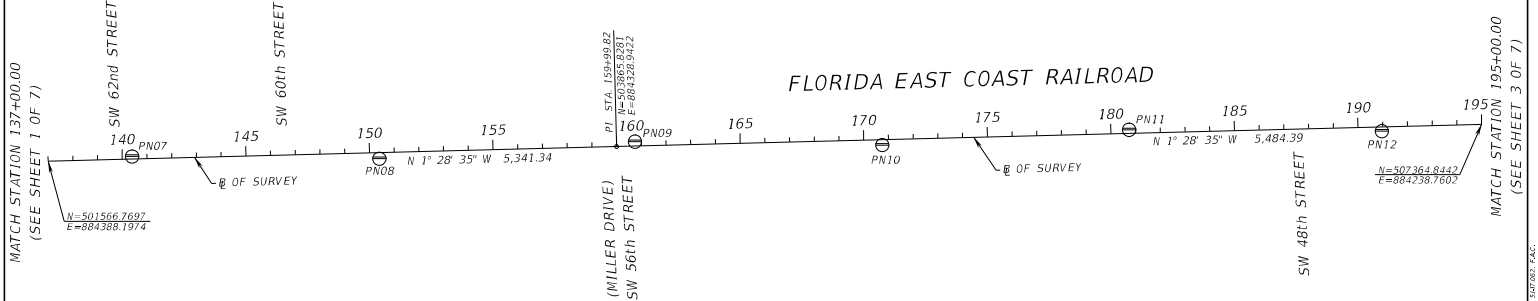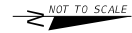

- LEGEND:
- FDOT = FLORIDA DEPARTMENT OF TRANSPORTATION
 - S.R. = STATE ROAD
 - = STAMPED DISC IN CONCRETE
 - = MAG NAIL W/ DISC STAMPED
 - LT = LEFT
 - RT = RIGHT
 - PC = POINT OF CURVATURE
 - PI = POINT OF INTERSECTION
 - POT = POINT ON TANGENT
 - PT = POINT OF TANGENCY
 - STA = STATION
 - N.A.V.D. = NORTH AMERICAN VERTICAL DATUM
 - N = NOTHING
 - E = EASTING
 - BL = BASELINE
 - Δ = CENTRAL ANGLE
 - D = DEGREE OF CURVE
 - T = TANGENT
 - L = LENGTH
 - R = RADIUS

BEARINGS, COORDINATES, GEOMETRY AND BASELINE STATIONING INFORMATION OBTAINED FROM A SPECIFIC PURPOSE SURVEY PREPARED FOR A RIGHT-OF-WAY CORRIDOR MAP FOR FLORIDA EAST COAST RAILROAD. PREPARED BY LUDOVICI AND ORANGE.
BASELINE OF SURVEY WAS NOT STAKED IN THE FIELD.
BEARINGS AND COORDINATES ARE RELATIVE TO THE STATE PLANE COORDINATES, FLORIDA EAST ZONE, NORTH AMERICAN DATUM (NAD) OF 1983 ADJUSTMENT OF 1990. A BEARING OF N 03°35'45" W HAS BEEN ESTABLISHED BETWEEN MONUMENTS PNO1 STAMPED "LUDLAN PNO1" TO PNO2 STAMPED "LUDLAN PNO2".
VERTICAL DATUM N.A.V.D. 88
PROJECT UNITS U.S. SURVEY FEET
FIELD BOOK REFERENCES CHP-357, CHP-425, CHP-426, CHP-418, CHP-405 & CHP-428
ELECTRONIC DATABASE LUDLA.ZIP

REVISIONS				CH PEREZ & ASSOCIATES CONSULTING ENGINEERS, INC. CERTIFICATE OF AUTHORIZATION NO. EB-4397018-7390 5504 NW 4 TH STREET, SUITE 201 MIAMI, FLORIDA 33155 (305) 562-1070 FAX (305) 562-1078 FRANCISCO L. NUNEZ, JR., P.E.M. P.E.M. LICENSE NO. 6362	STATE OF FLORIDA DEPARTMENT OF TRANSPORTATION			SHEET NO.
DATE	DESCRIPTION	DATE	DESCRIPTION		ROAD NO.	COUNTY	FINANCIAL PROJECT ID	
						MIAMI-DADE		PROJECT CONTROL

CH PEREZ & ASSOCIATES CONSULTING ENGINEERS, INC.
CERTIFICATE OF AUTHORIZATION NO. EB-20970/LB-7300
604 NW 4th STREET, SUITE 201
MIAMI, FLORIDA 33138
(305) 592-1070 FAX (305) 592-1078
FRANCISCO L. NUÑEZ JR., P.E., S.E.
P.E. LICENSE NO. 8362

SUSERS

SDATES

STINES



FFILES

THE SPECIAL RECORD OF THIS SHEET IS THE ELECTRONIC FILE BODILY VISITED AND SAVED UNDER FILE NUMBER 840001.FAC.

PROJECT CONTROL POINTS

TRAVERSING THRU SECTIONS 2, 11, 14, 23, 26, AND 35 TOWNSHIP 54 SOUTH, RANGE 40 EAST
STATION FROM STA. 80+00.00 TO STA. 379+12.48

N.A.V.D. 88

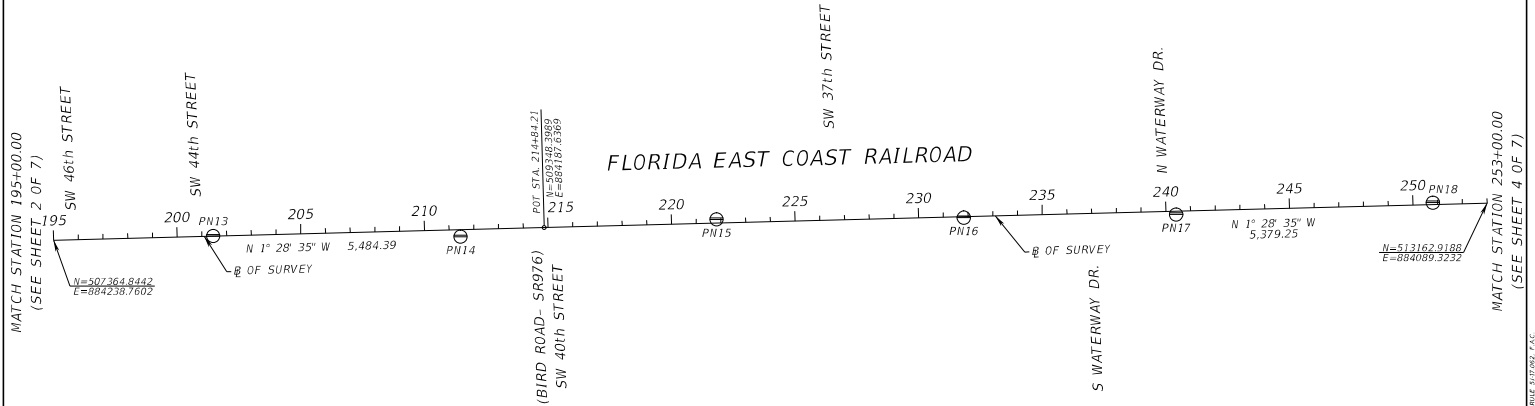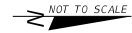

- LEGEND:
- FDOT = FLORIDA DEPARTMENT OF TRANSPORTATION
 - S.R. = STATE ROAD
 - = STAMPED DISC IN CONCRETE
 - = NAG NAIL W/DISC STAMPED
 - LT = LEFT
 - RT = RIGHT
 - PC = POINT OF CURVATURE
 - PI = POINT OF INTERSECTION
 - POT = POINT ON TANGENT
 - PT = POINT OF TANGENCY
 - STA = STATION
 - N.A.V.D. = NORTH AMERICAN VERTICAL DATUM
 - N = NORTHING
 - E = EASTING
 - ℓ = BASELINE
 - Δ = CENTRAL ANGLE
 - D = DEGREE OF CURVE
 - T = TANGENT
 - L = LENGTH
 - R = RADIUS

BEARINGS, COORDINATES, GEOMETRY AND BASELINE STATIONING INFORMATION OBTAINED FROM A SPECIFIC PURPOSE SURVEY PREPARED FOR A RIGHT-OF-WAY CORRIDOR MAP FOR FLORIDA EAST COAST RAILROAD, PREPARED BY LUDOVICI AND ORANGE. BASELINE OF SURVEY WAS NOT STAKED IN THE FIELD.

BEARINGS AND COORDINATES ARE RELATIVE TO THE STATE PLANE COORDINATES, FLORIDA EAST ZONE, NORTH AMERICAN DATUM (NAD) OF 1983 ADJUSTMENT OF 1990. A BEARING OF N 03°35'45" W HAS BEEN ESTABLISHED BETWEEN MONUMENTS PN01 STAMPED "LUDLAM PN01" TO PN02 STAMPED "LUDLAM PN02".

VERTICAL DATUM: N.A.V.D. 88
PROJECT UNITS: U.S. SURVEY FEET
FIELD BOOK REFERENCES: CHP-357, CHP-425, CHP-426, CHP-418, CHP-405 & CHP-428
ELECTRONIC DATABASE: LUDLA.ZIP



REVISIONS				CH PEREZ & ASSOCIATES CONSULTING ENGINEERS, INC. CERTIFICATE OF AUTHORIZATION NO. EB-20970/LB-7300 604 N.W. 41 STREET, SUITE 201 MIAMI, FLORIDA 33178 (305) 592-1070 FAX (305) 592-1078 FRANCISCO L. NUNEZ, JR., P.E./S.E. P.S.M. LICENSE NO. 8362	STATE OF FLORIDA DEPARTMENT OF TRANSPORTATION			PROJECT CONTROL	SHEET NO. CTL-3
DATE	DESCRIPTION	DATE	DESCRIPTION		ROAD NO.	COUNTY	FINANCIAL PROJECT ID		
						MIAMI-DADE			

SUSERS SDATES STINES RFILES

PROJECT CONTROL POINTS

TRAVERSING THRU SECTIONS 2, 11, 14, 23, 26, AND 35 TOWNSHIP 54 SOUTH, RANGE 40 EAST
STATION FROM STA. 80+00.00 TO STA. 379+12.48

N.A.V.D. 88

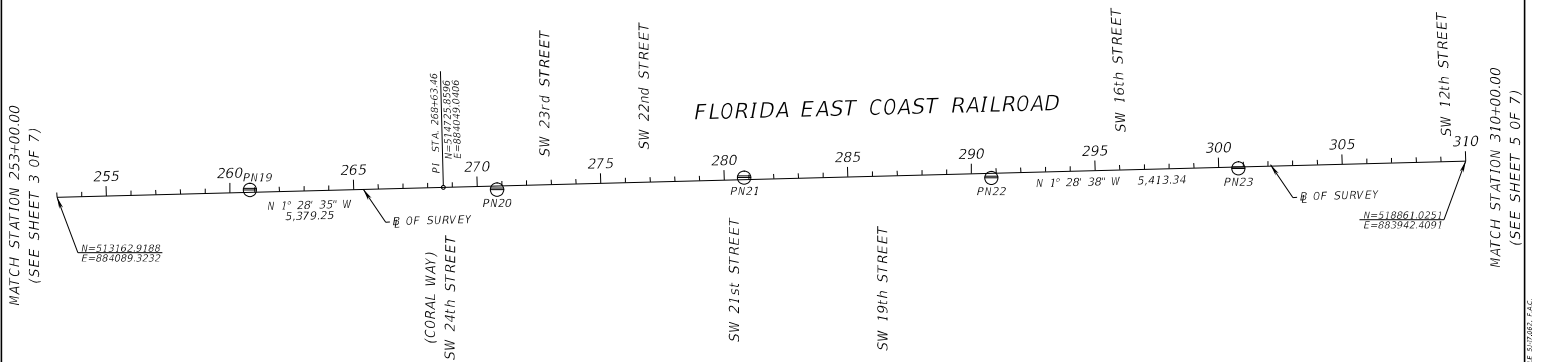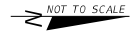

- LEGEND:
- FDOT = FLORIDA DEPARTMENT OF TRANSPORTATION
 - S.R. = STATE ROAD
 - = STAMPED DISC IN CONCRETE
 - = MAG NAIL W/DISC STAMPED
 - LT = LEFT
 - RT = RIGHT
 - PC = POINT OF CURVATURE
 - PI = POINT OF INTERSECTION
 - POT = POINT ON TANGENT
 - PT = POINT OF TANGENCY
 - STA = STATION
 - N.A.V.D. = NORTH AMERICAN VERTICAL DATUM
 - N = NORTHING
 - E = EASTING
 - ℓ = BASELINE
 - Δ = CENTRAL ANGLE
 - D = DEGREE OF CURVE
 - T = TANGENT
 - L = LENGTH
 - R = RADIUS

BEARINGS, COORDINATES, GEOMETRY AND BASELINE STATIONING INFORMATION OBTAINED FROM A SPECIFIC PURPOSE SURVEY PREPARED FOR A RIGHT-OF-WAY CORRIDOR MAP FOR FLORIDA EAST COAST RAILROAD, PREPARED BY LUDOVICI AND ORANGE. BASELINE OF SURVEY WAS NOT STAKED IN THE FIELD.

BEARINGS AND COORDINATES ARE RELATIVE TO THE STATE PLANE COORDINATES, FLORIDA EAST ZONE, NORTH AMERICAN DATUM (NAD) OF 1983 ADJUSTMENT OF 1990. A BEARING OF N 03°35'45\"/>

REVISIONS				C.H. PEREZ & ASSOCIATES CONSULTING ENGINEERS, INC. CERTIFICATE OF AUTHORIZATION NO. EB-20970/LB-7300 5504 N.W. 41 STREET, SUITE 201 MIAMI, FLORIDA 33178 (305) 592-1070 FAX (305) 592-1078 FRANCISCO L. NUNEZ, JR., P.E./S.E. P.E.S.M. LICENSE NO. 8362	STATE OF FLORIDA DEPARTMENT OF TRANSPORTATION			PROJECT CONTROL	SHEET NO.
DATE	DESCRIPTION	DATE	DESCRIPTION		ROAD NO.	COUNTY	FINANCIAL PROJECT ID		CTL-4
						MIAMI-DADE			



SUSERS SDATES STINES RFILES

THE OFFICIAL RECORD OF THIS SHEET IS THE ELECTRONIC FILE ORIGINALLY STORED AND SAVED UNDER THIS SURVEY FILE.

PROJECT CONTROL POINTS

TRAVERSING THRU SECTIONS 2, 11, 14, 23, 26, AND 35 TOWNSHIP 54 SOUTH, RANGE 40 EAST
@ STATION FROM STA. 80+00.00 TO STA. 379+12.48

N.A.V.D. 88

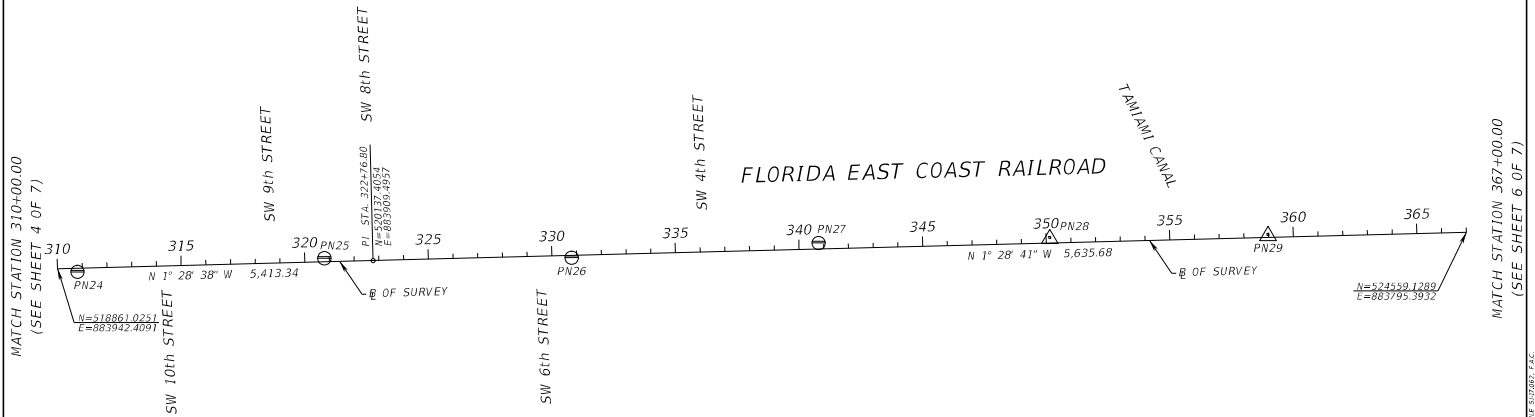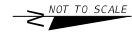

- LEGEND:
- FDOT = FLORIDA DEPARTMENT OF TRANSPORTATION
 - S.R. = STATE ROAD
 - = STAMPED DISC IN CONCRETE
 - = NAG NAIL W/DISC STAMPED
 - LT = LEFT
 - RT = RIGHT
 - PC = POINT OF CURVATURE
 - PI = POINT OF INTERSECTION
 - POT = POINT ON TANGENT
 - PT = POINT OF TANGENCY
 - STA = STATION
 - N.A.V.D. = NORTH AMERICAN VERTICAL DATUM
 - N = NOTHING
 - E = EASTING
 - @ = BASELINE
 - Δ = CENTRAL ANGLE
 - D = DEGREE OF CURVE
 - T = TANGENT
 - L = LENGTH
 - R = RADIUS

BEARINGS, COORDINATES, GEOMETRY AND BASELINE STATIONING INFORMATION OBTAINED FROM A SPECIFIC PURPOSE SURVEY PREPARED FOR A RIGHT-OF-WAY CORRIDOR MAP FOR FLORIDA EAST COAST RAILROAD. PREPARED BY LUDOVICI AND ORANGE. BASELINE OF SURVEY WAS NOT STAKED IN THE FIELD.

BEARINGS AND COORDINATES ARE RELATIVE TO THE STATE PLANE COORDINATES, FLORIDA EAST ZONE, NORTH AMERICAN DATUM (NAD) OF 1983 ADJUSTMENT OF 1990. A BEARING OF N 03°35'45\"/>

REVISIONS				CH PEREZ & ASSOCIATES CONSULTING ENGINEERS, INC. CERTIFICATE OF AUTHORIZATION NO. EB-20970/LB-7380 604 N.W. 41 STREET, SUITE 201 MIAMI, FLORIDA 33178 (305) 592-1070 FAX (305) 592-1078 FRANCISCO L. NUNEZ JR., P.E., S.E. P.E. LICENSE NO. 6362	STATE OF FLORIDA DEPARTMENT OF TRANSPORTATION			PROJECT CONTROL	SHEET NO. CTL-5
DATE	DESCRIPTION	DATE	DESCRIPTION		ROAD NO.	COUNTY	FINANCIAL PROJECT ID		
						MIAMI-DADE			

SUSERS

SDATES

STINES



RFILES

THE OFFICIAL RECORD OF THIS SHEET IS THE ELECTRONIC FILE DYNAMICALLY STORED AND SAVED UNDER FILE NUMBER 1.FAC.

PROJECT CONTROL POINTS

TRAVERSING THRU SECTIONS 2, 11, 14, 23, 26, AND 35 TOWNSHIP 54 SOUTH, RANGE 40 EAST
§ STATION FROM STA. 80+00.00 TO STA. 379+12.48

N.A.V.D. 88

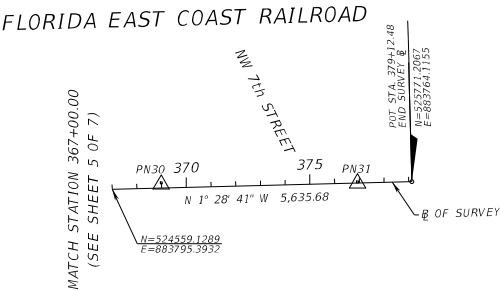 

- LEGEND:
- FDOT = FLORIDA DEPARTMENT OF TRANSPORTATION
 - S.R. = STATE ROAD
 - ⊙ = STAMPED DISC IN CONCRETE
 - ⚠ = MAG NAIL W/DISC STAMPED
 - LT = LEFT
 - RT = RIGHT
 - PC = POINT OF CURVATURE
 - PI = POINT OF INTERSECTION
 - POT = POINT ON TANGENT
 - PT = POINT OF TANGENCY
 - STA = STATION
 - N.A.V.D. = NORTH AMERICAN VERTICAL DATUM
 - N = NORTHING
 - E = EASTING
 - § = BASELINE
 - Δ = CENTRAL ANGLE
 - D = DEGREE OF CURVE
 - T = TANGENT
 - L = LENGTH
 - R = RADIUS

BEARINGS, COORDINATES, GEOMETRY AND BASELINE STATIONING INFORMATION
OBTAINED FROM A SPECIFIC PURPOSE SURVEY PREPARED FOR A RIGHT-OF-WAY CORRIDOR
MAP FOR FLORIDA EAST COAST RAILROAD. PREPARED BY LUDOVICI AND ORANGE.
BASELINE OF SURVEY WAS NOT STAKED IN THE FIELD.

BEARINGS AND COORDINATES ARE RELATIVE TO THE STATE PLANE COORDINATES,
FLORIDA EAST ZONE, NORTH AMERICAN DATUM (NAD) OF 1983 ADJUSTMENT OF 1990.
A BEARING OF N 03°35'45" W HAS BEEN ESTABLISHED BETWEEN MONUMENTS
PND1 STAMPED "LUDLAN PND1" TO PND2 STAMPED "LUDLAN PND2".

VERTICAL DATUM N.A.V.D. 88
PROJECT UNITS U.S. SURVEY FEET
FIELD BOOK REFERENCES CHP-357, CHP-425, CHP-426, CHP-418, CHP-405 & CHP-428
ELECTRONIC DATABASE LUDLA.ZIP

REVISIONS				STATE OF FLORIDA DEPARTMENT OF TRANSPORTATION			PROJECT CONTROL	SHEET NO.
DATE	DESCRIPTION	DATE	DESCRIPTION	ROAD NO.	COUNTY	FINANCIAL PROJECT ID		
					MIAMI-DADE			CTL-6


CH PEREZ & ASSOCIATES CONSULTING ENGINEERS, INC.
CERTIFICATE OF AUTHORIZATION NO. EB-20970/LB-7380
604 NW 41 STREET, SUITE 201
MIAMI, FLORIDA 33178
(305) 592-1070 FAX (305) 592-1078
FRANCISCO L. NUNEZ JR., P.E., S.E.
P.E. LICENSE NO. 8362


SUSERS SDATES STONES RFILES


GENERAL NOTES


1. BENCHMARK ELEVATIONS SHOWN ON THE PLANS ARE NORTH AMERICAN VERTICAL DATUM OF 1988 (NAVO BB).
2. ALL SURVEY INFORMATION WAS OBTAINED FROM A LICENSED FLORIDA PROFESSIONAL SURVEYOR AND MAPPER AND UTILIZED AS SUPPORTING DATA IN THE PRODUCTION OF THE CONCEPT PLANS.
THE PROFESSIONAL SURVEYOR AND MAPPER OF RECORD IS:
FRANCISCO L. NUNEZ, JR., P.S.M.
P.S.M. NO.: 6382
C. H. PEREZ & ASSOCIATES CONSULTING ENGINEERS, INC.
9594 NW 41 STREET, SUITE 201
MIAMI, FL 33178
CERTIFICATE OF AUTHORIZATION: EB-25976/LB-7360
3. THE LOCATION(S) OF THE UTILITIES SHOWN IN THE PLANS (INCLUDING THOSE DESIGNATED Vv, Vh, AND Vvh) ARE BASED ON LIMITED INVESTIGATION TECHNIQUES AND SHOULD BE CONSIDERED APPROXIMATE ONLY.
4. UTILITY/AGENCY OWNERS:


COMPANY	CONTACT	TELEPHONE NUMBERS
AT&T- TRANSMISSION	CRAIG PETRIE	(407) 578-8000 x-10
AT&T - FLORIDA	STEVE LOW	(305) 222-8475
AMERICAN TRAFFIC SOLUTIONS	SANTIAGO MARTINEZ	(480) 596-4595
ATLANTIC BROADBAND	PETE FREYTAG	(305) 861-8069 x- 5208
ATLANTIC BROADBAND	WAYNE KRAMER	(754) 227-4345
COMCAST CABLE	LEONARD MAXWELL-NEUBOLD	(954) 447-8405
CROWN CASTLE FIBER	DANNY HASKET	(786) 610-7073
DADE COUNTY PUBLIC WORKS	OCTAVIO VIDAL	(305) 412-089 x- 201
FLORIDA CITY GAS	MARIA PAULA LOPEZ	(305) 835-3638
FLORIDA DEPARTMENT OF TRANSPORTATION DB DRAINAGE DEPARTMENT	MARIO DOMINGUEZ	(305) 470-5482
FLORIDA GAS TRANSMISSION	JOE SANCHEZ	(407) 838-7171
FLORIDA POWER & LIGHT-DISTRIBUTION	JOHN GIRALDO	(305) 442-5172
FLORIDA POWER & LIGHT-TRANSMISSION	MICHAEL FOLEY	(561) 904-3640
HOTWIRE COMMUNICATIONS, LLC	PHIL GALLUB	(954) 248-7396
LUMEN	XAN RYPKEMA	XAN.RYPKEMA@CENTURYLINK.COM
MASTEC INC	JULIO MARQUES	(305) 431-6014
MCI / VERIZON	INVESTIGATIONS	(972) 729-6322
MIAMI-DADE COUNTY PUBLIC SCHOOLS	FERNANDO ALBUERNE	(305) 995-7286
MIAMI DADE EXPRESSWAY AUTHORITY - MDX	JOHN REESE	(305) 637-3277 x- 2144
MIAMI-DADE ITD	FRANK DOPICO	(305) 275-7813
MIAMI-DADE DTPW	OCTAVIO MARIN/ JULIO NAVARRO/ EVELIN LEGCEVIC	(305) 375-4664
MIAMI-DADE WATER & SEWER	PATRICK CHONG/ EDITH NOGUEIRA	(786) 552-4416
5. LIGHTING AND UNIQUE INTERPRETIVE WAYFINDING AND GUIDE SIGNS WILL BE ADDRESSED IN FINAL DESIGN.


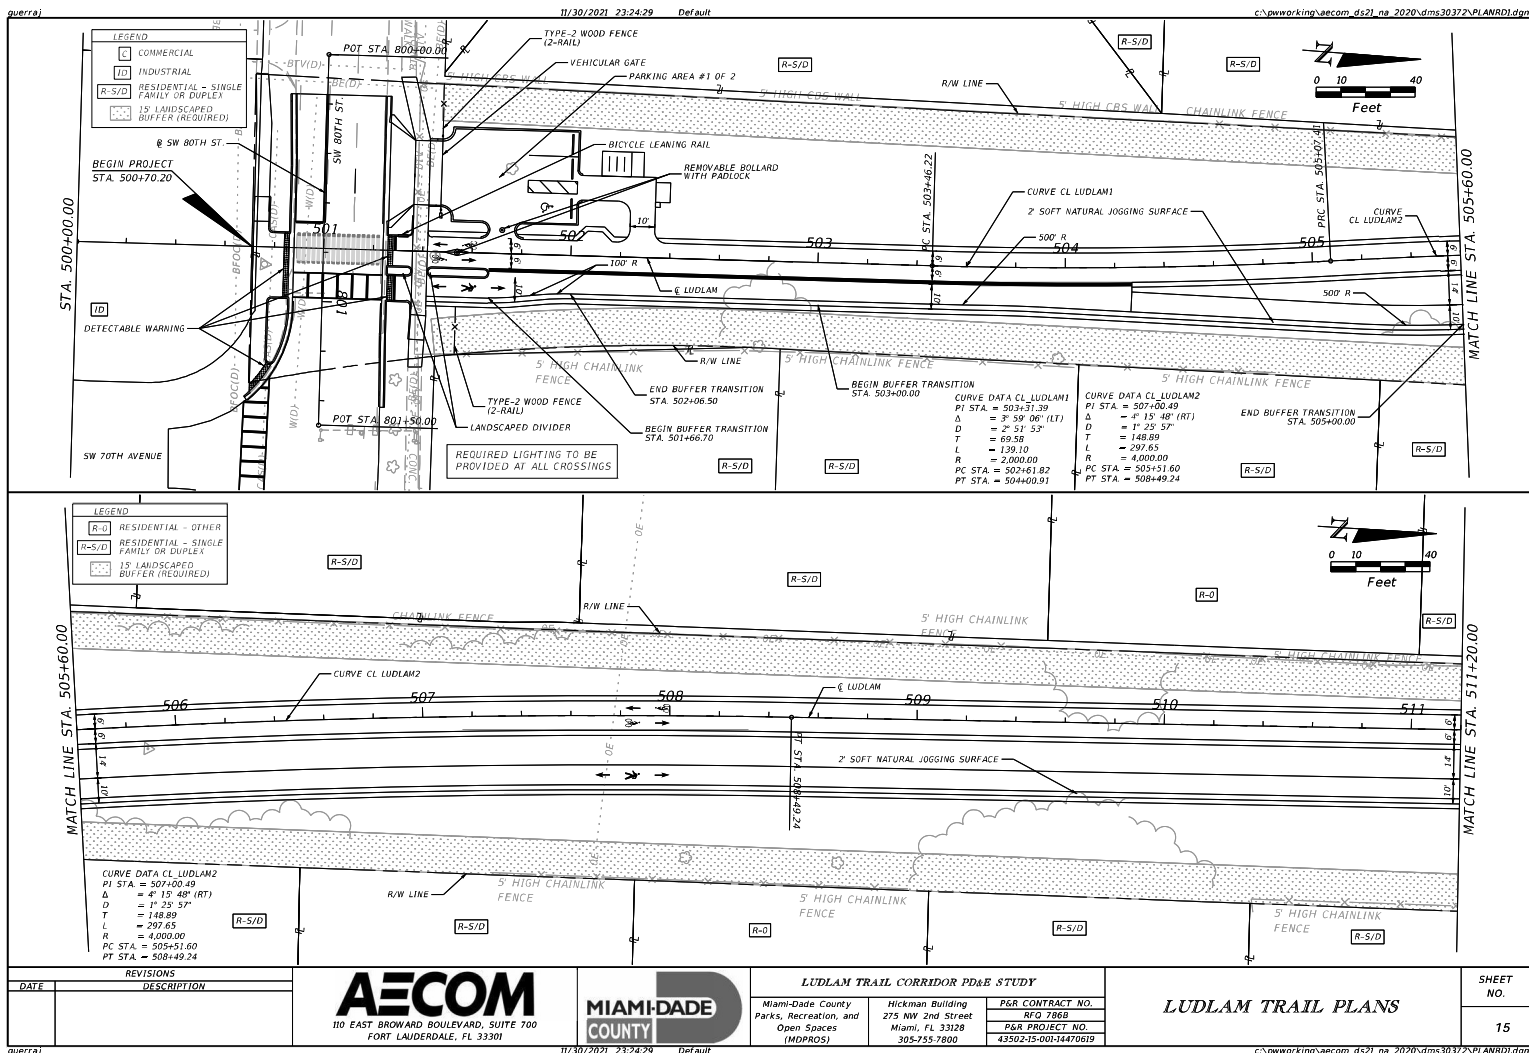


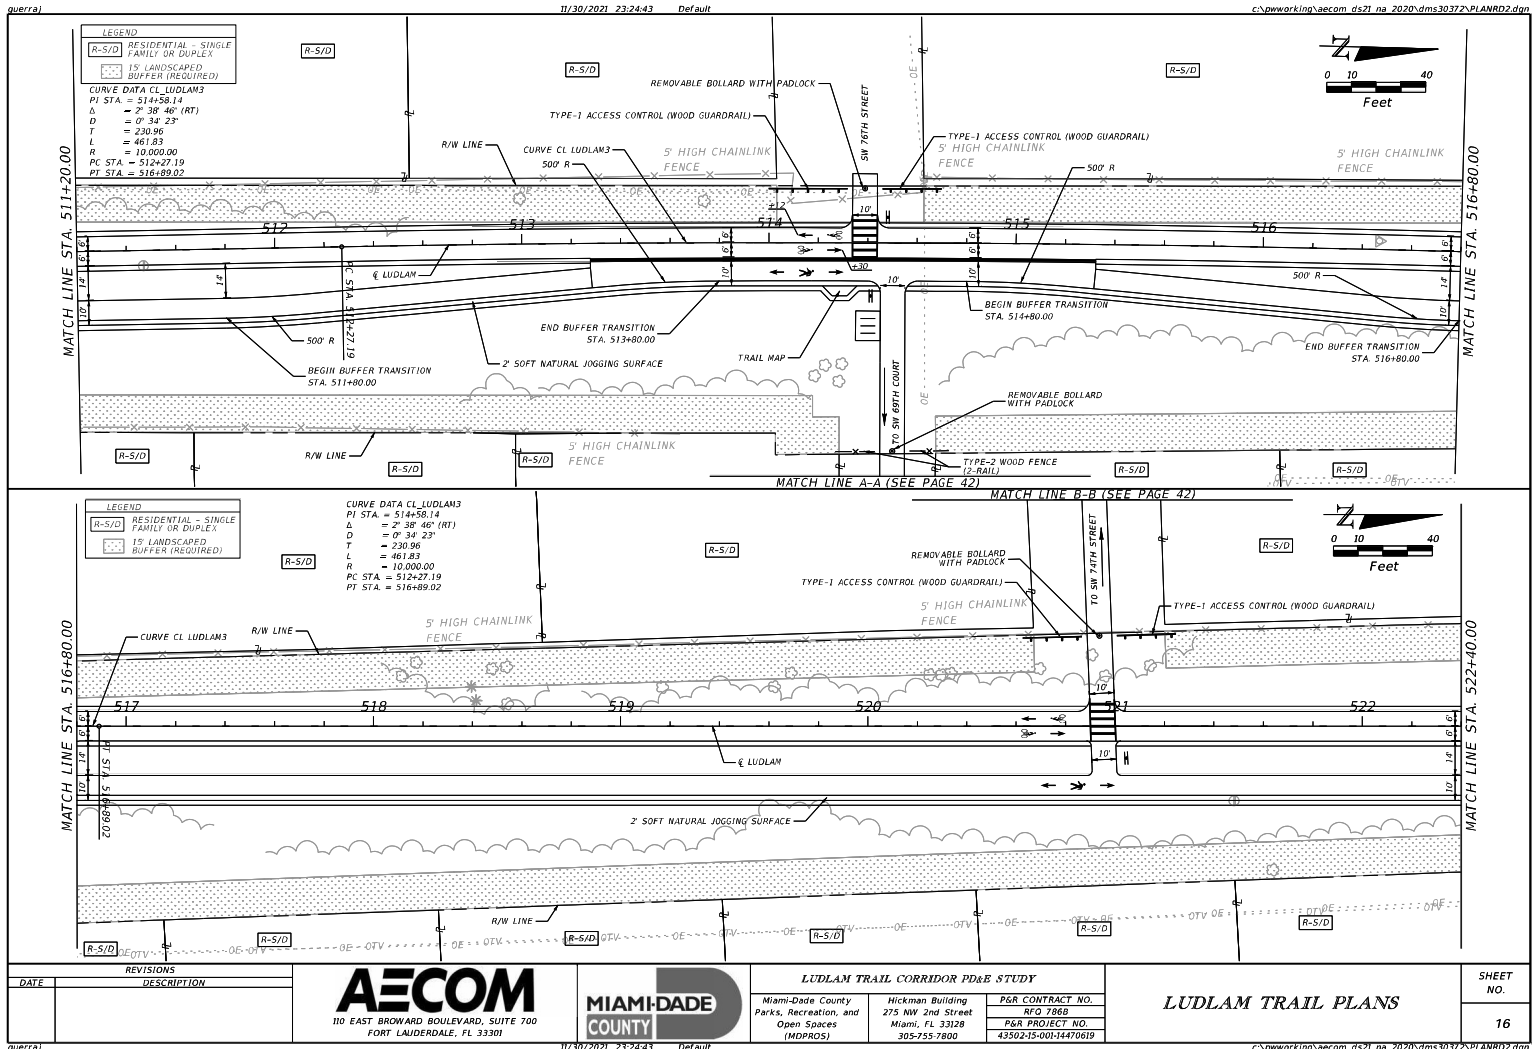

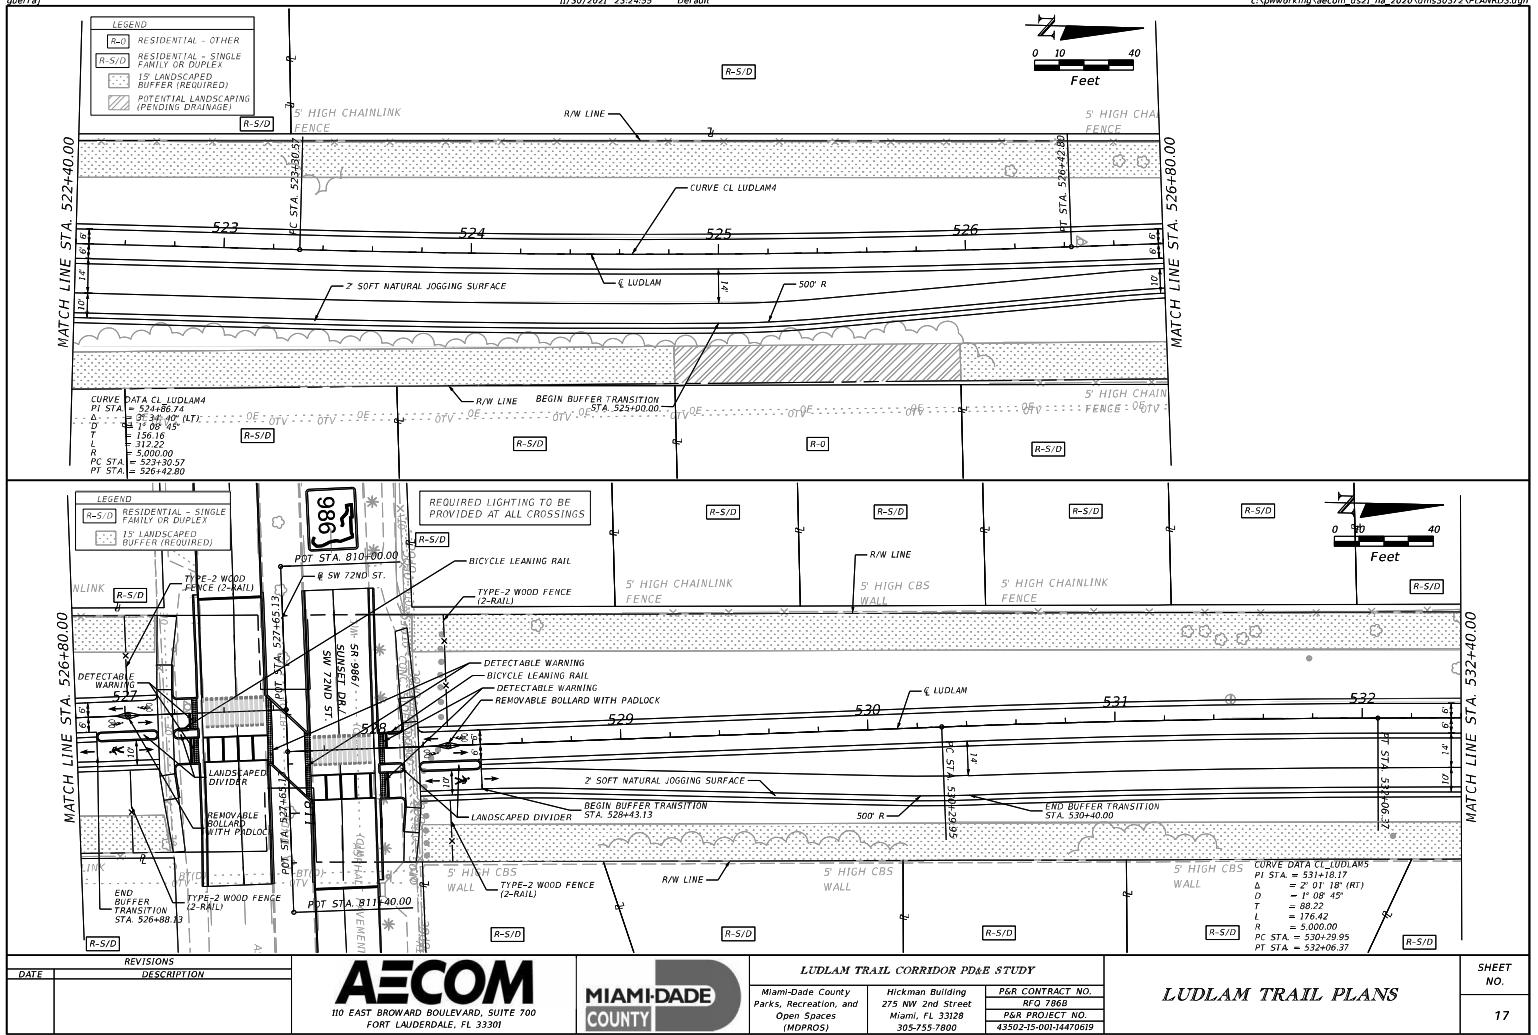

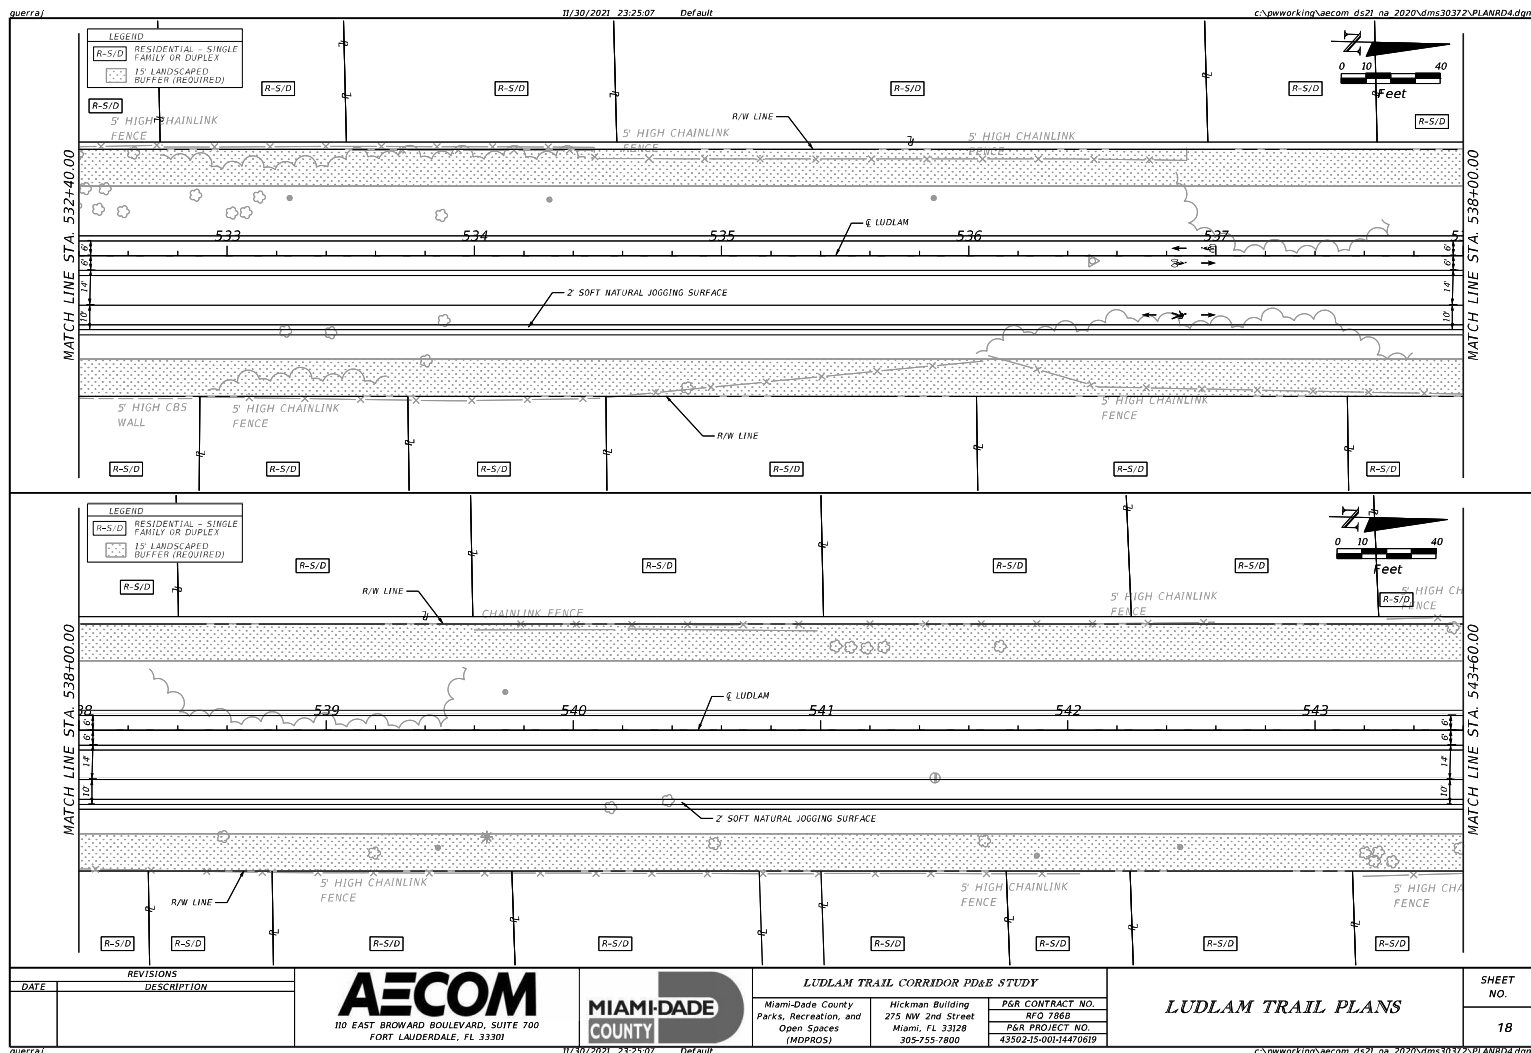



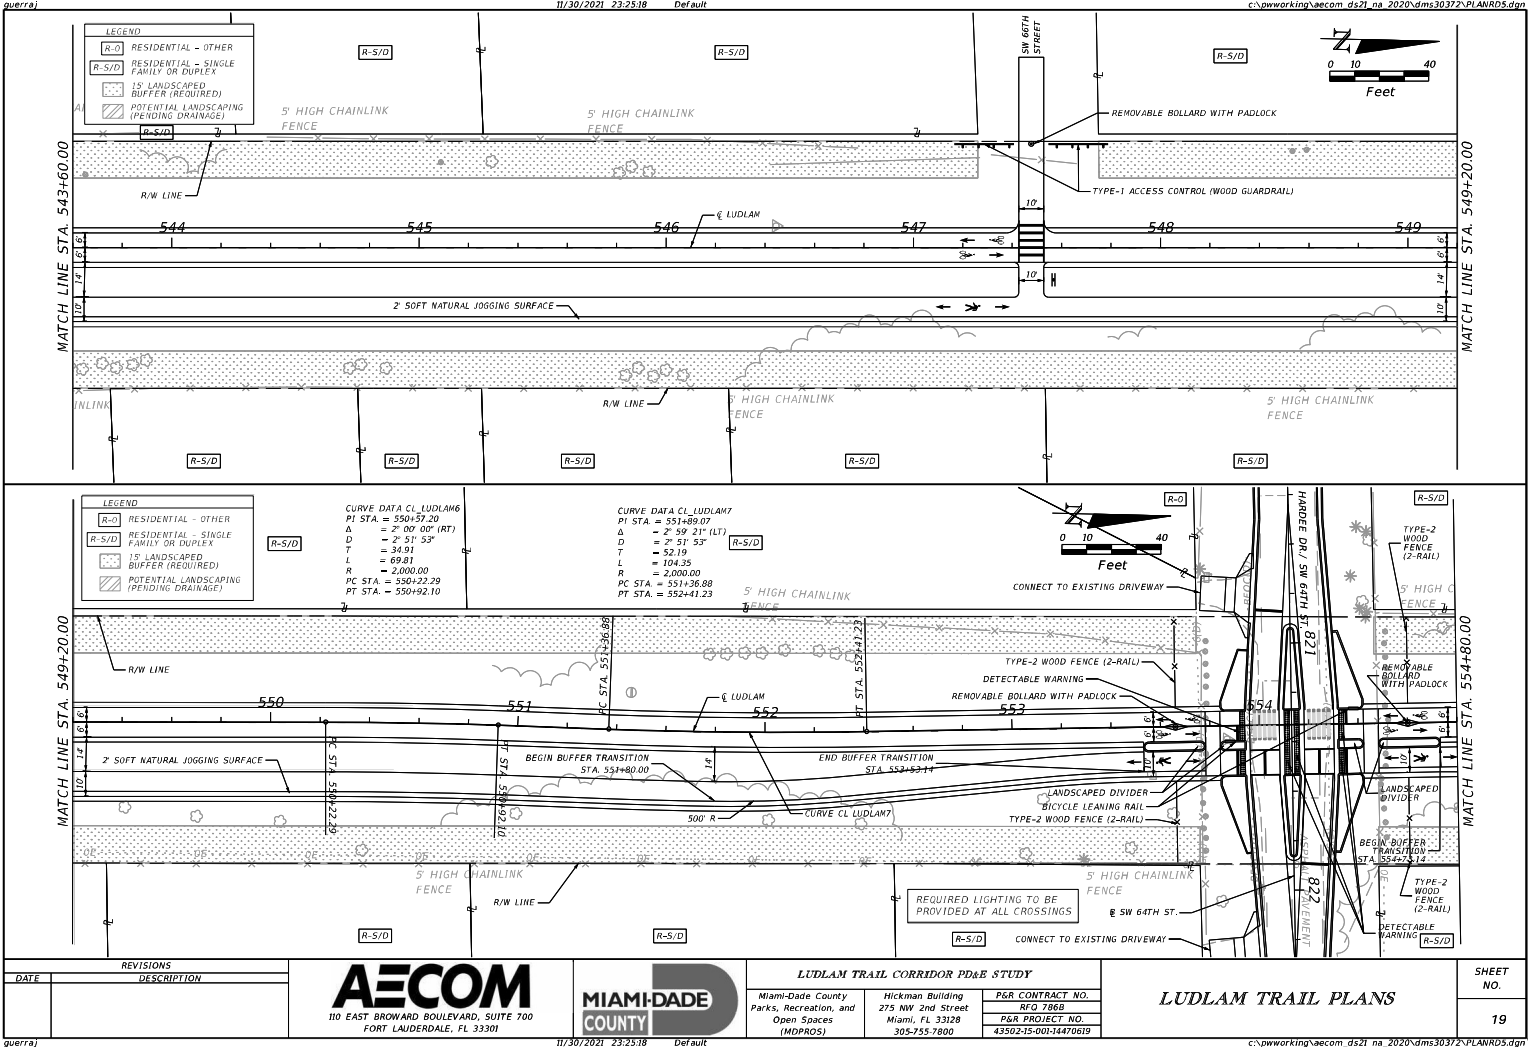


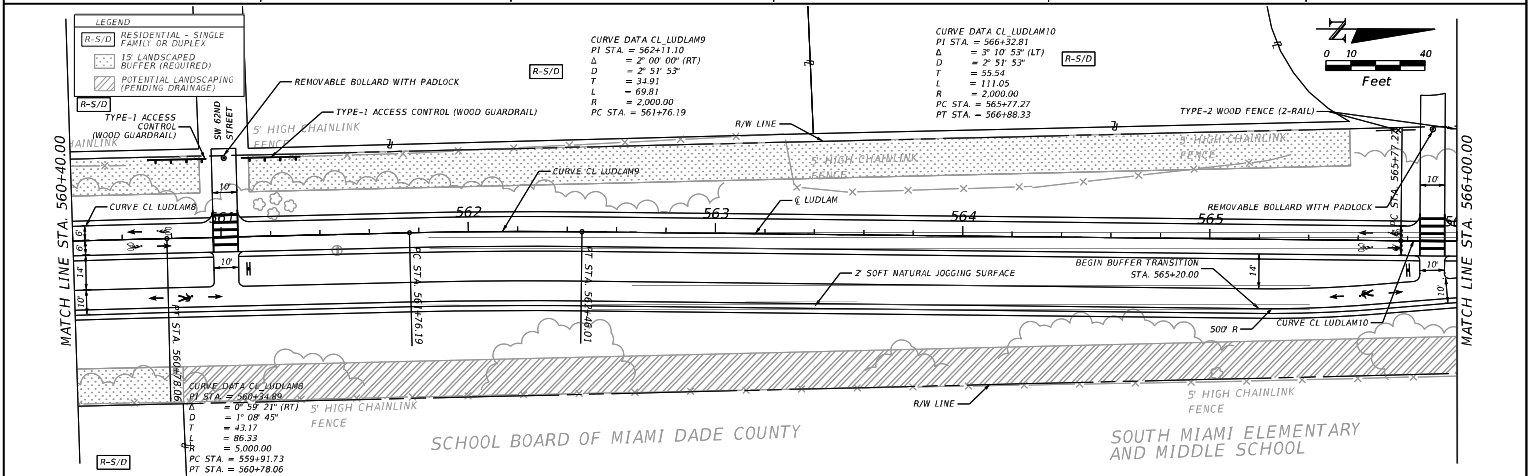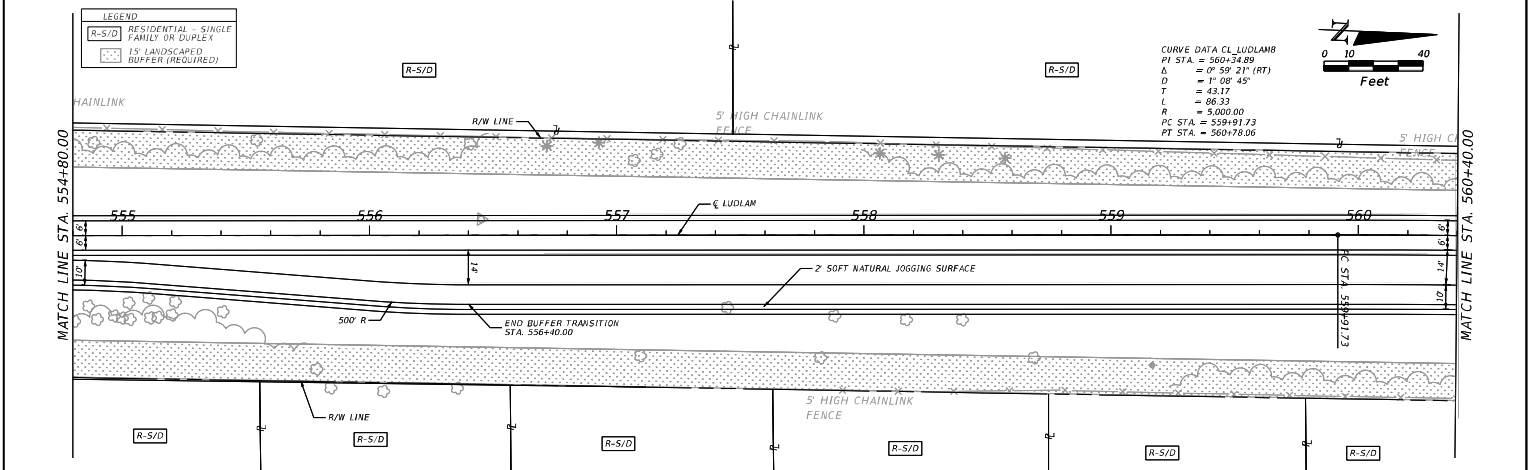



REVISIONS		AECOM 110 EAST BROWARD BOULEVARD, SUITE 700 FORT LAUDERDALE, FL 33301	MIAMI-DADE COUNTY	LUDLAM TRAIL CORRIDOR PD&E STUDY		LUDLAM TRAIL PLANS		SHEET NO. 20
DATE	DESCRIPTION			Miami-Dade County Parks, Recreation, and Open Spaces (MDPROS)	Hickman Building 275 NW 2nd Street Miami, FL 33128 305-755-7800	P&R CONTRACT NO. RFD 7868 P&R PROJECT NO. 43502-15-001-14470619		


guerraj 11/30/2021 23:25:31 Default c:\pwworking\aecom_ds21_na_2020\dms30372\PLANR06.dgn

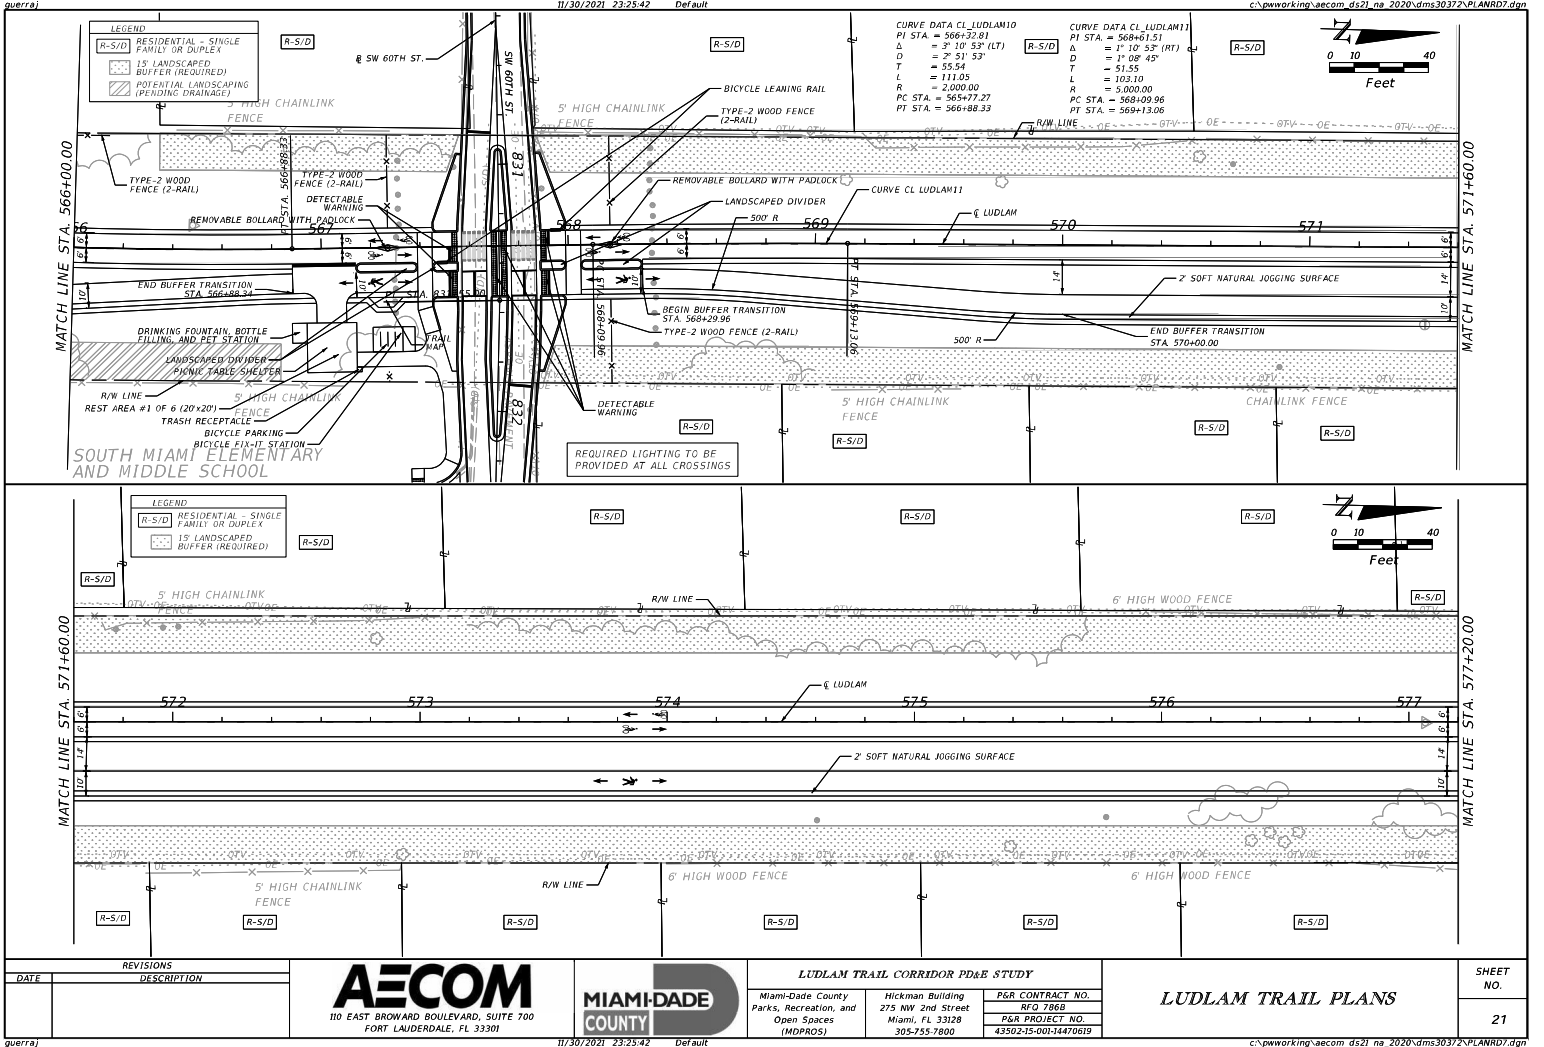


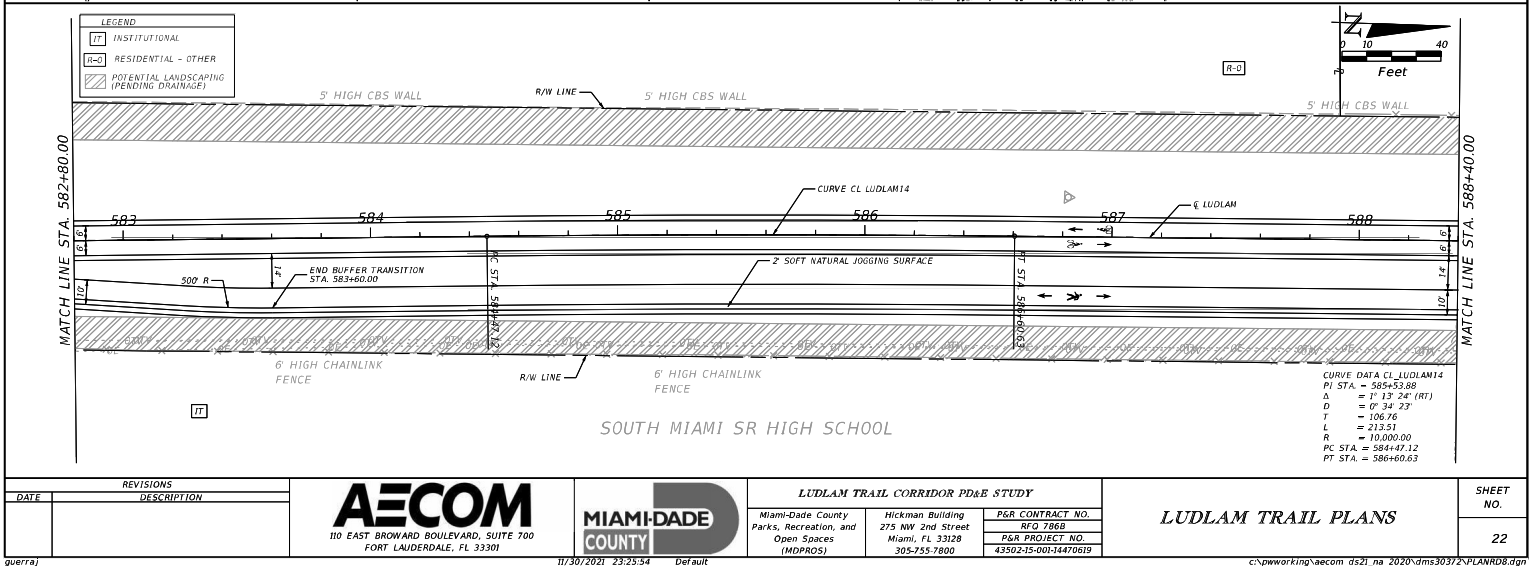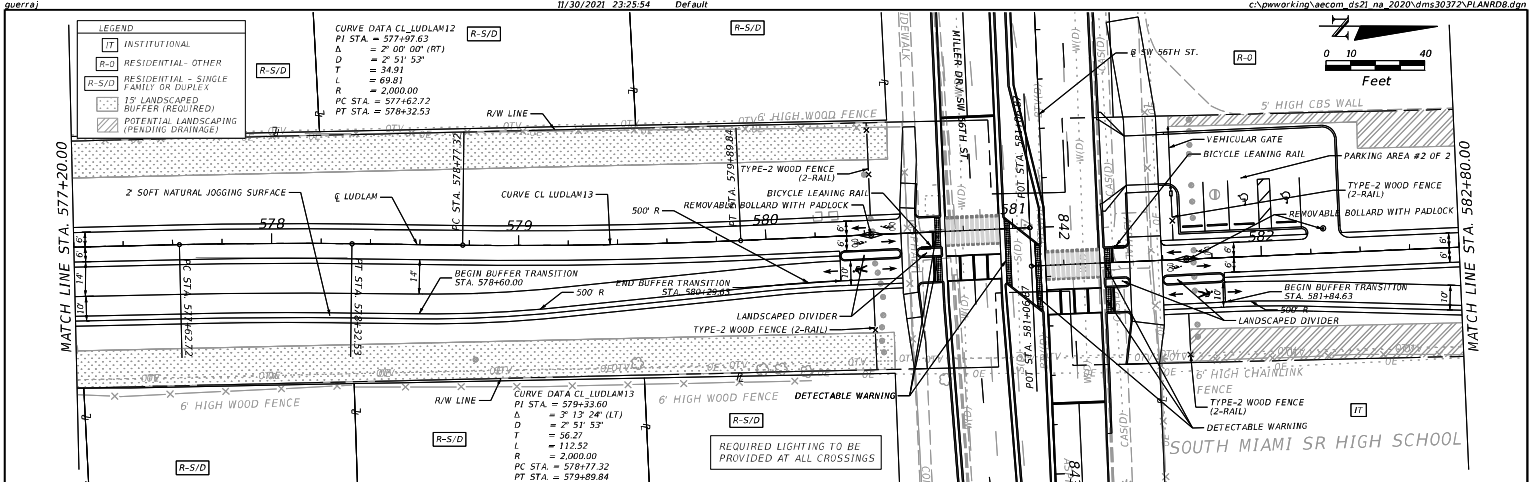



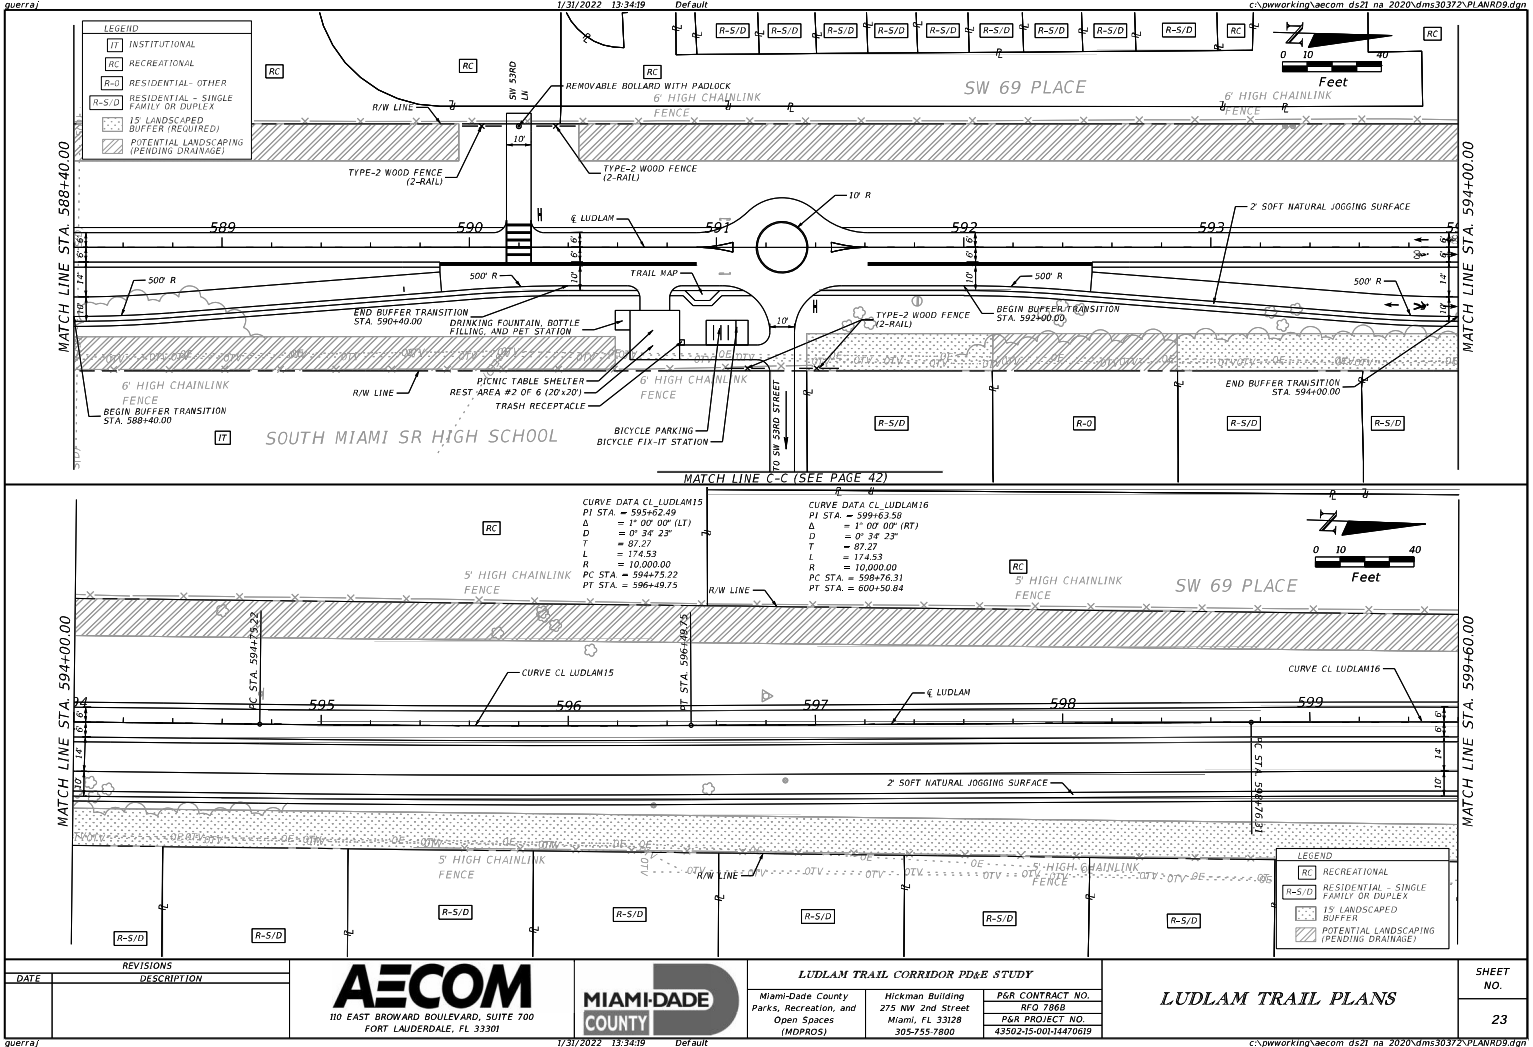


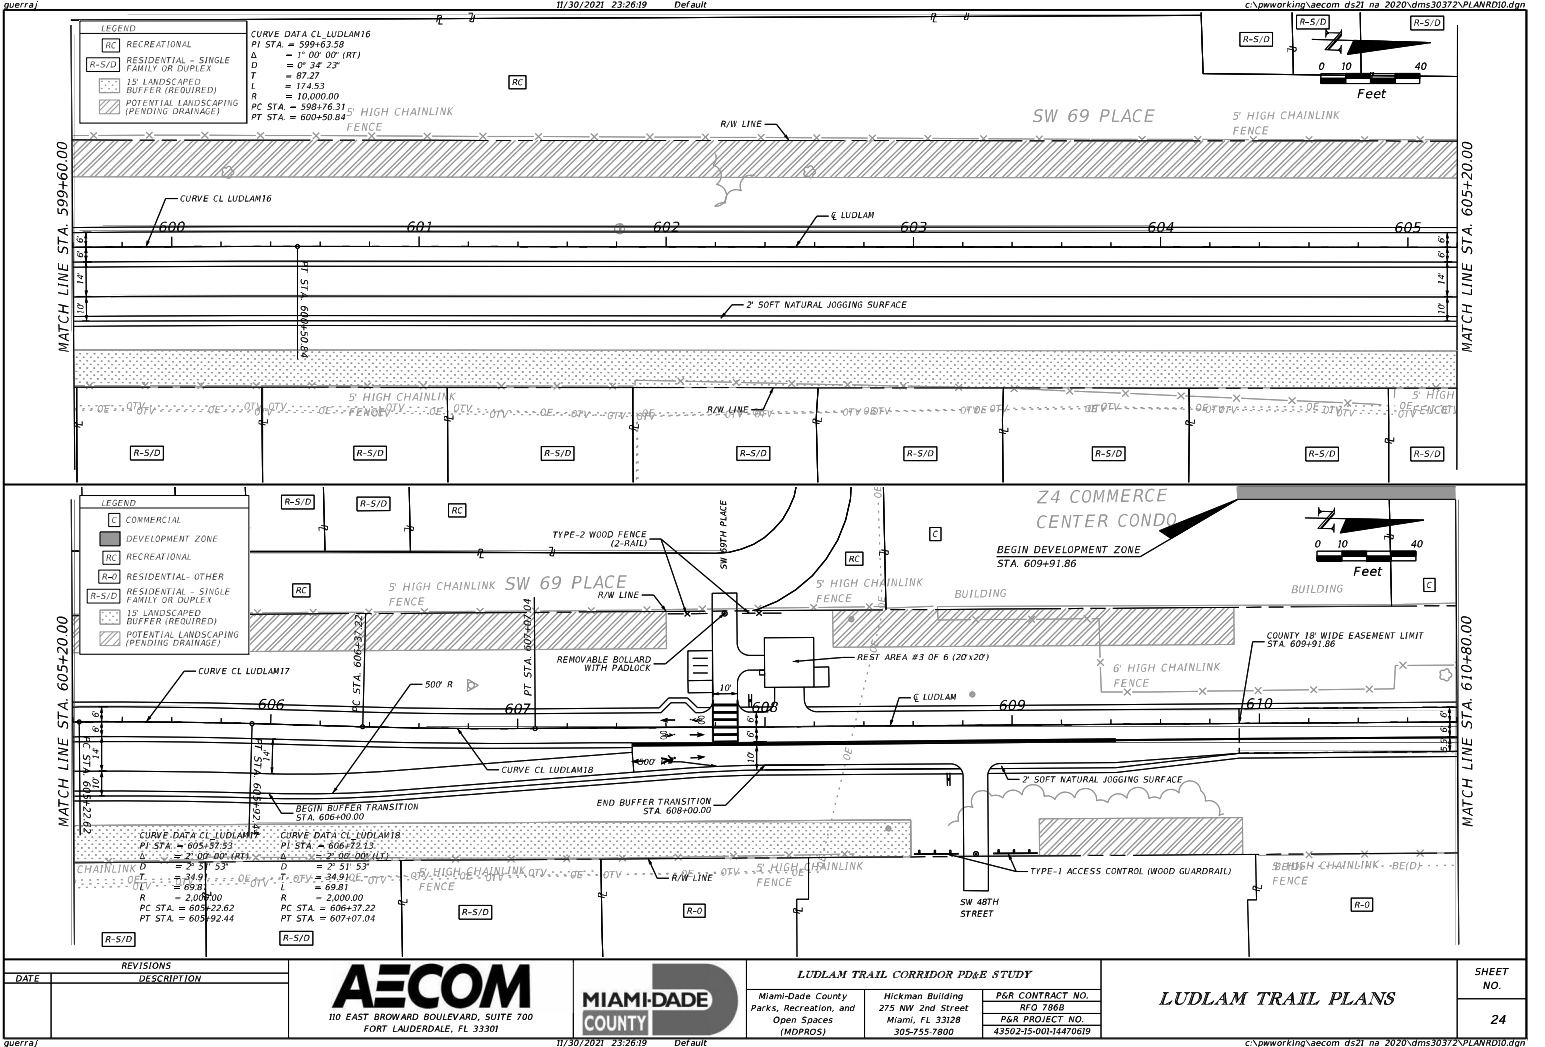

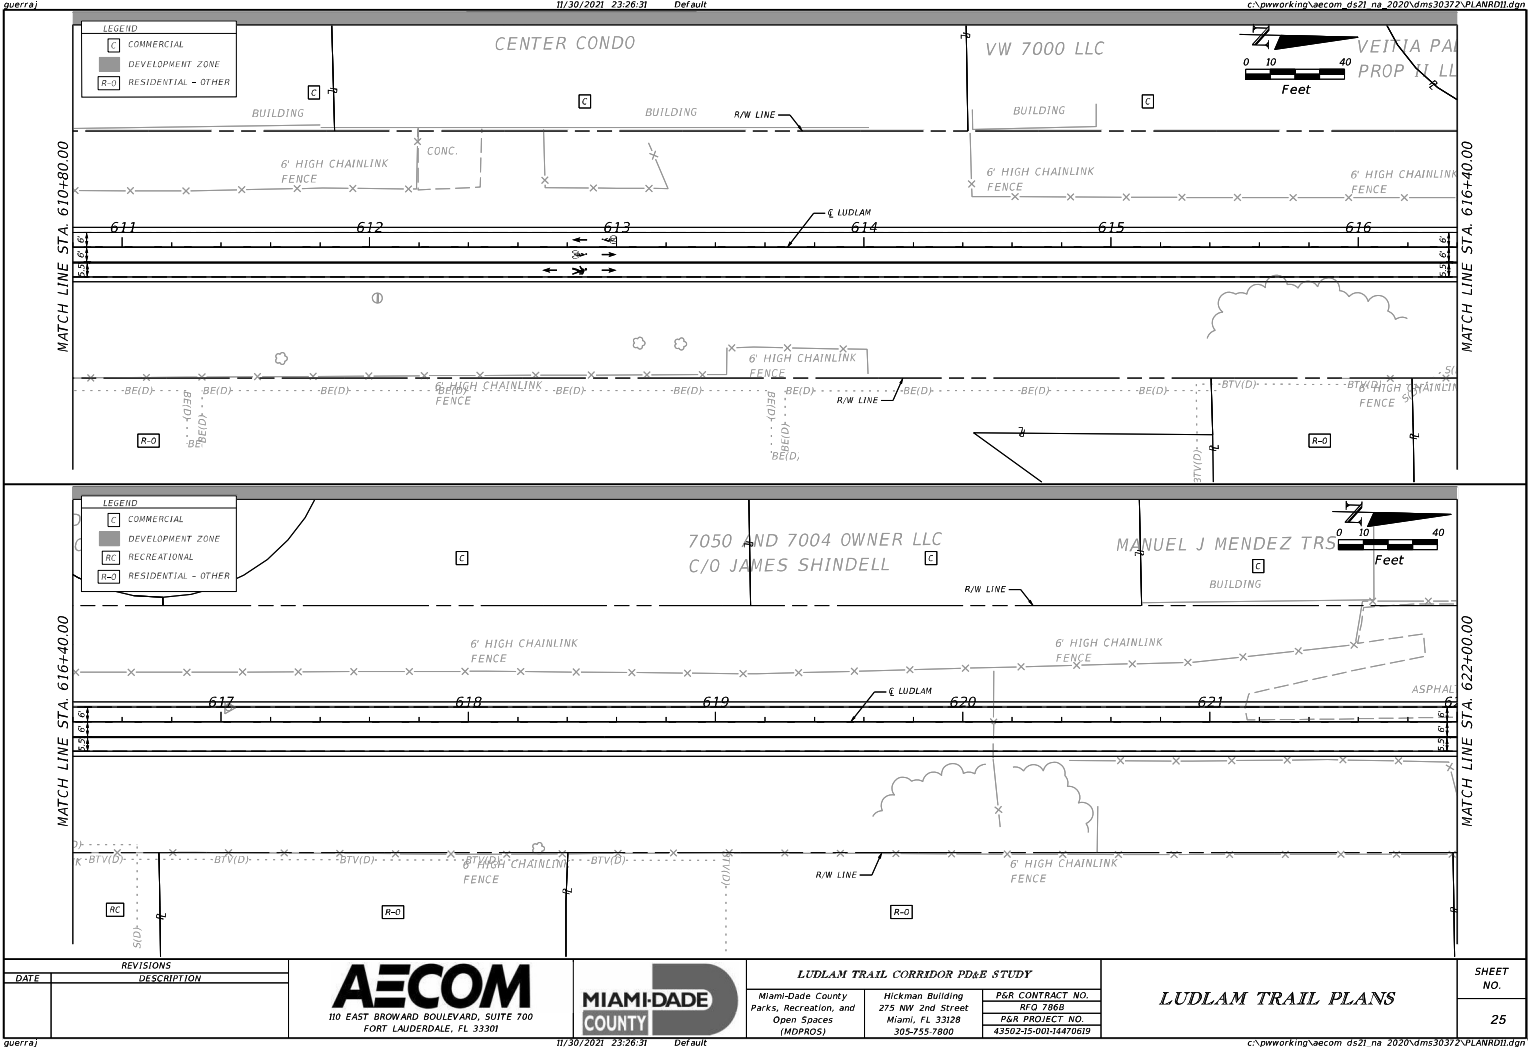


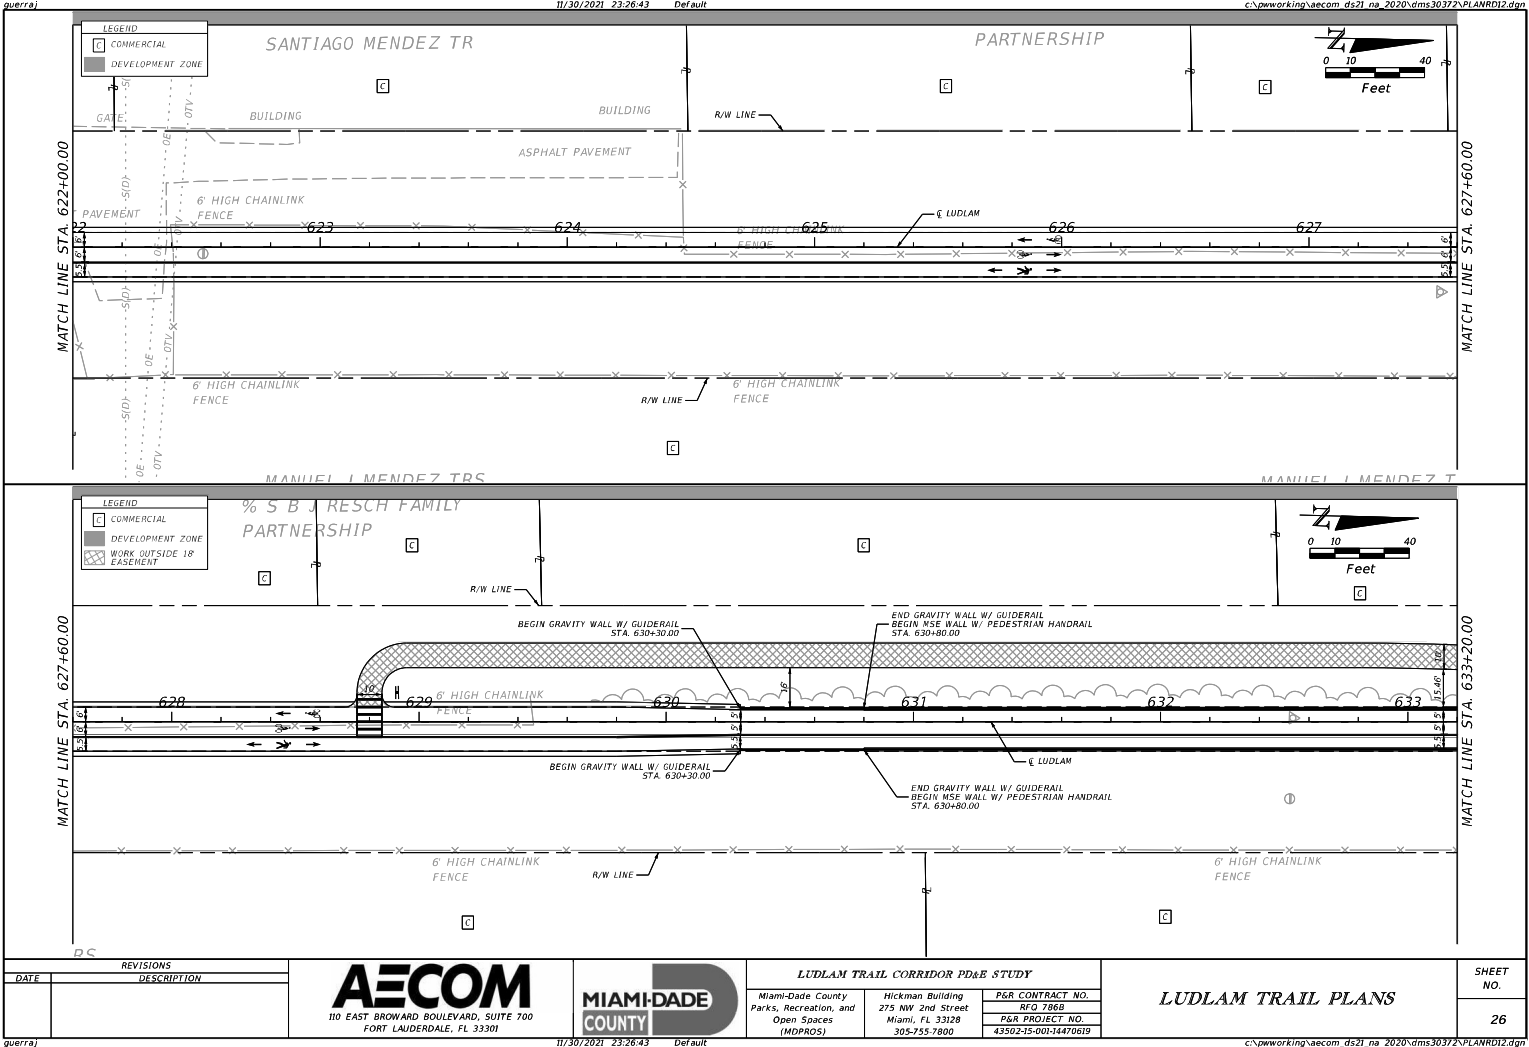


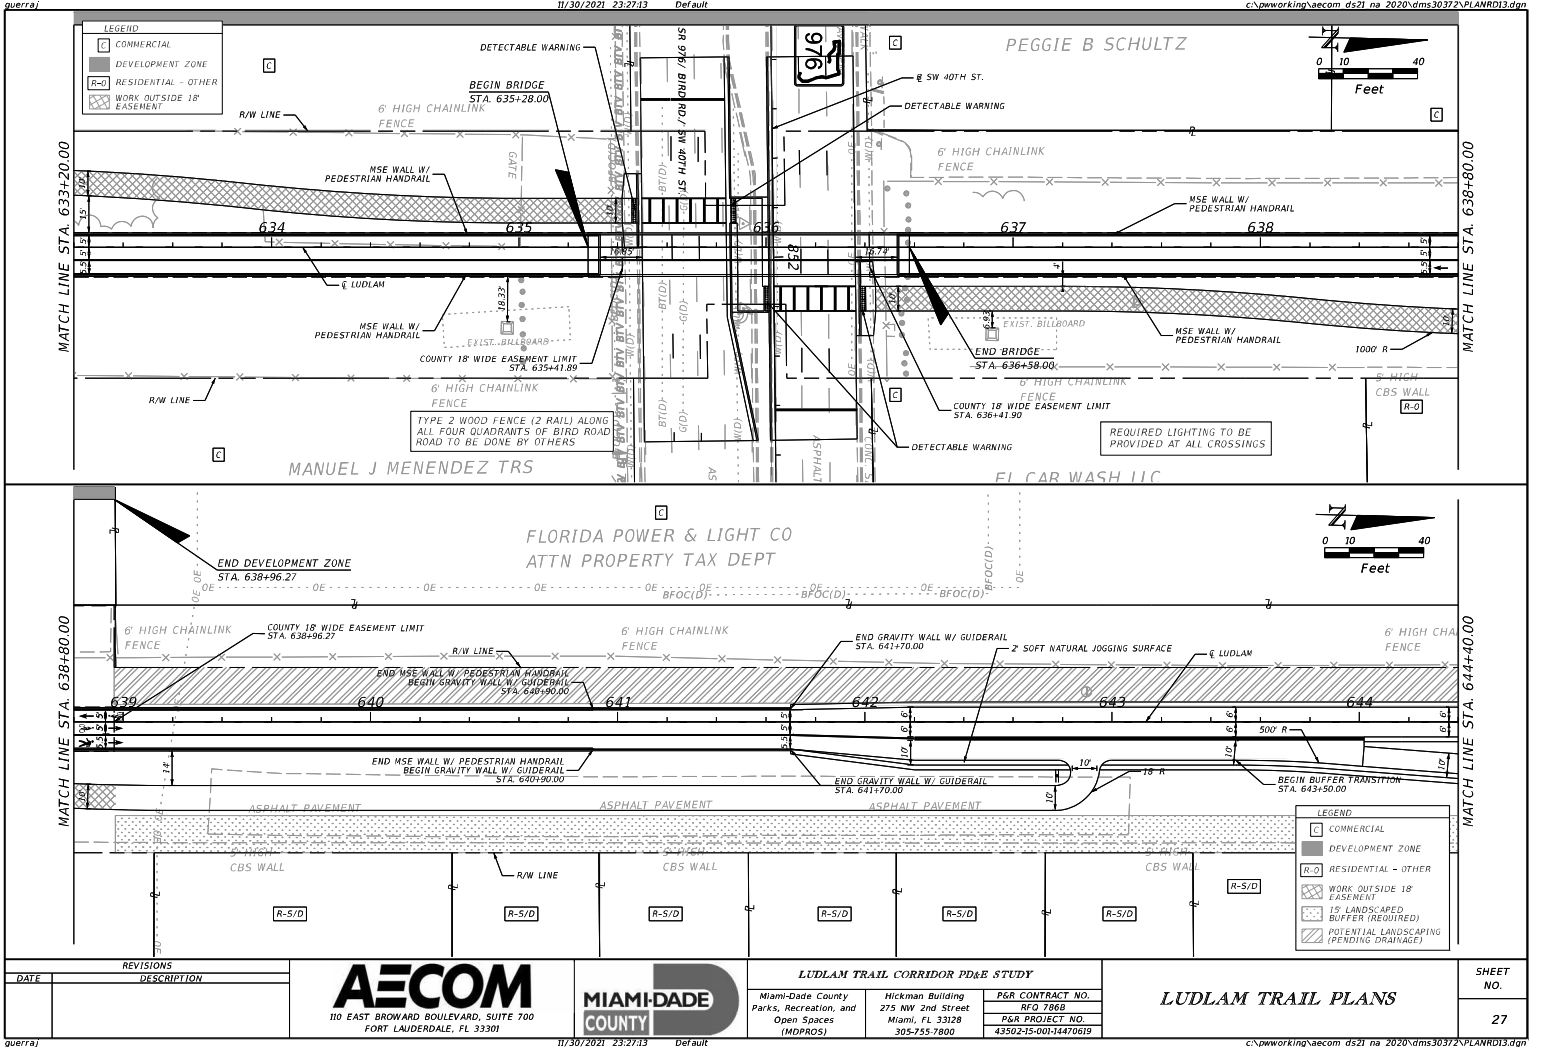


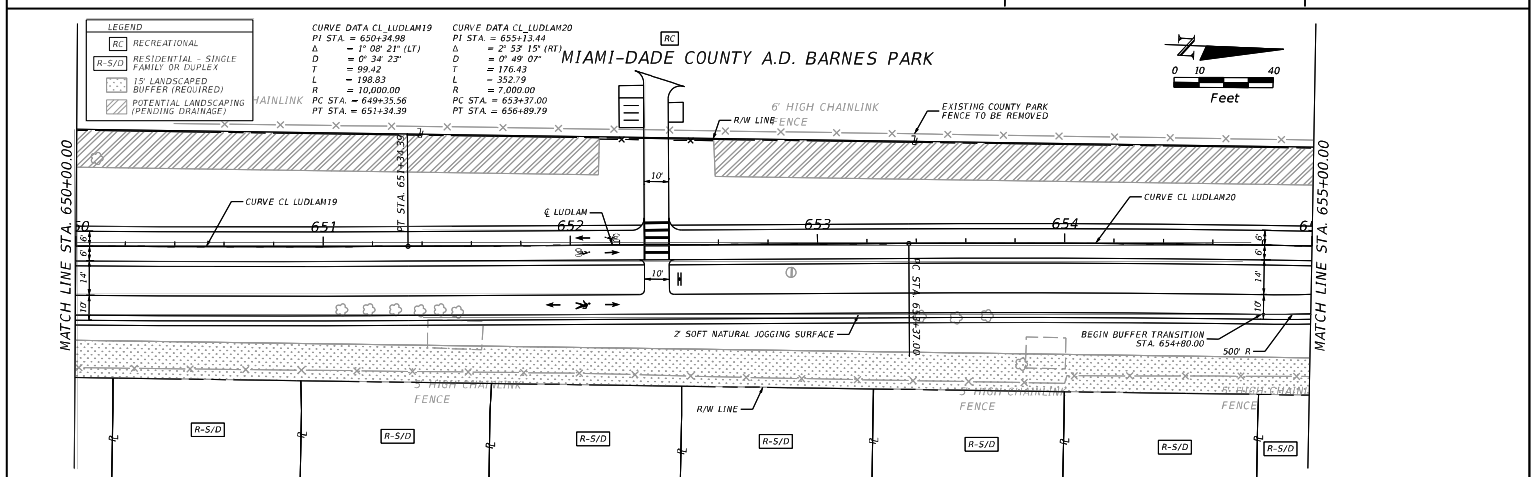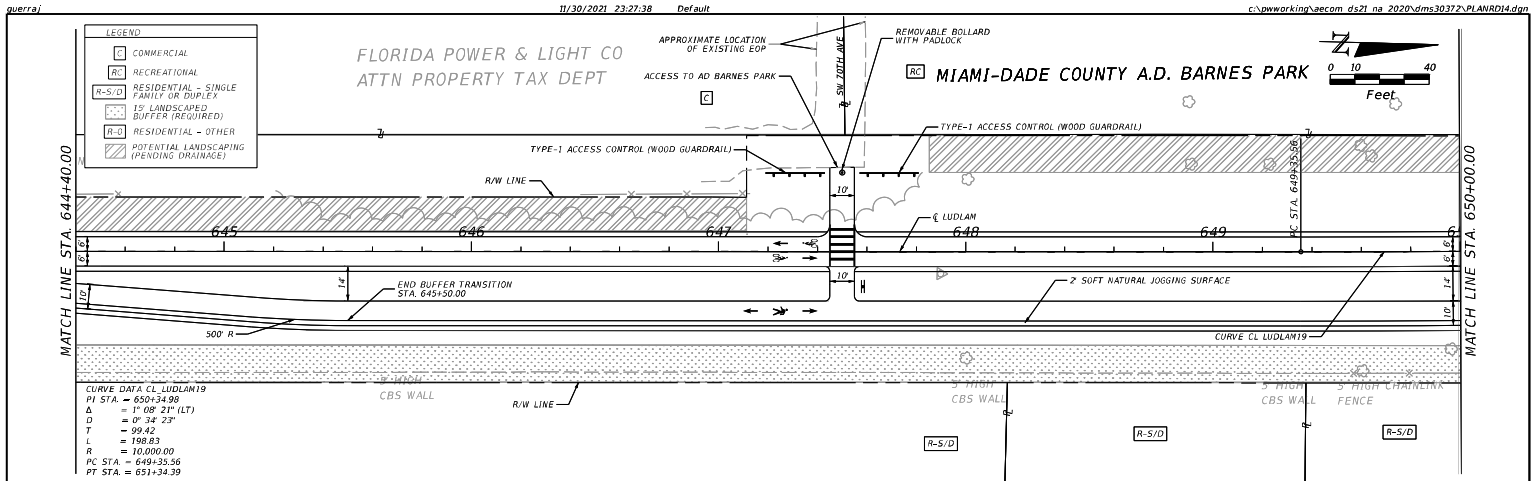



REVISIONS		 110 EAST BROWARD BOULEVARD, SUITE 700 FORT LAUDERDALE, FL 33301		LUDLAM TRAIL CORRIDOR PD&E STUDY				SHEET NO.
DATE	DESCRIPTION			Miami-Dade County Parks, Recreation, and Open Spaces (MDPROS)	Hickman Building 275 NW 2nd Street Miami, FL 33128 305-755-7800	P&R CONTRACT NO. RFO 7868 P&R PROJECT NO. 43502-15-001-14470619		28

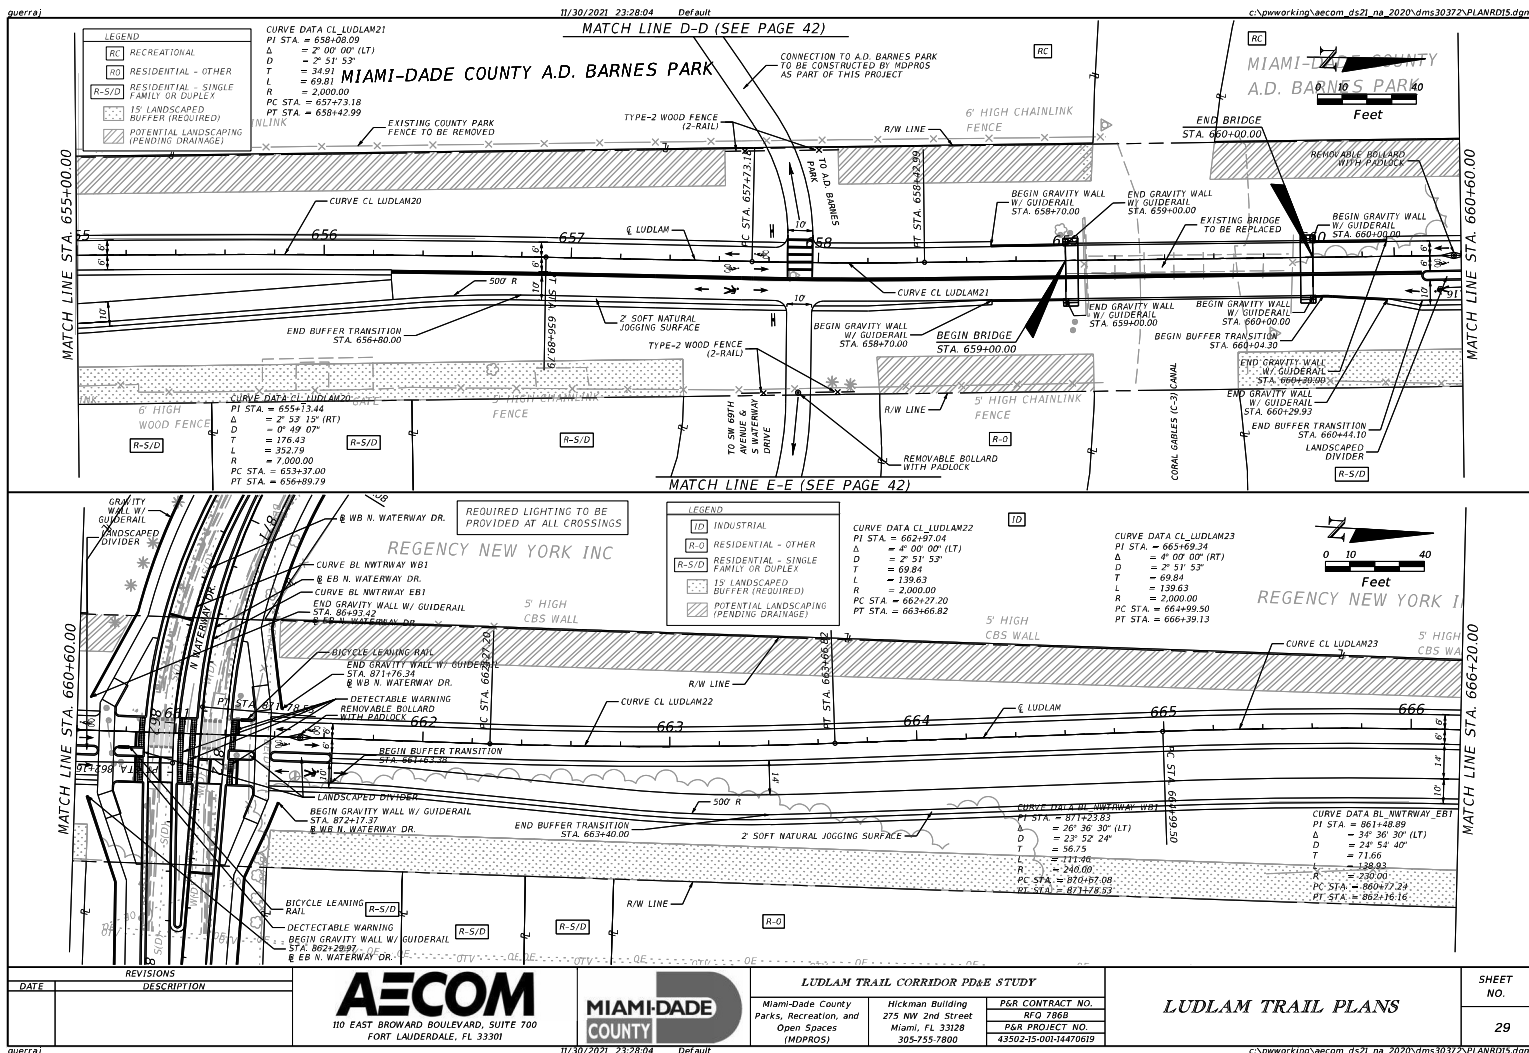


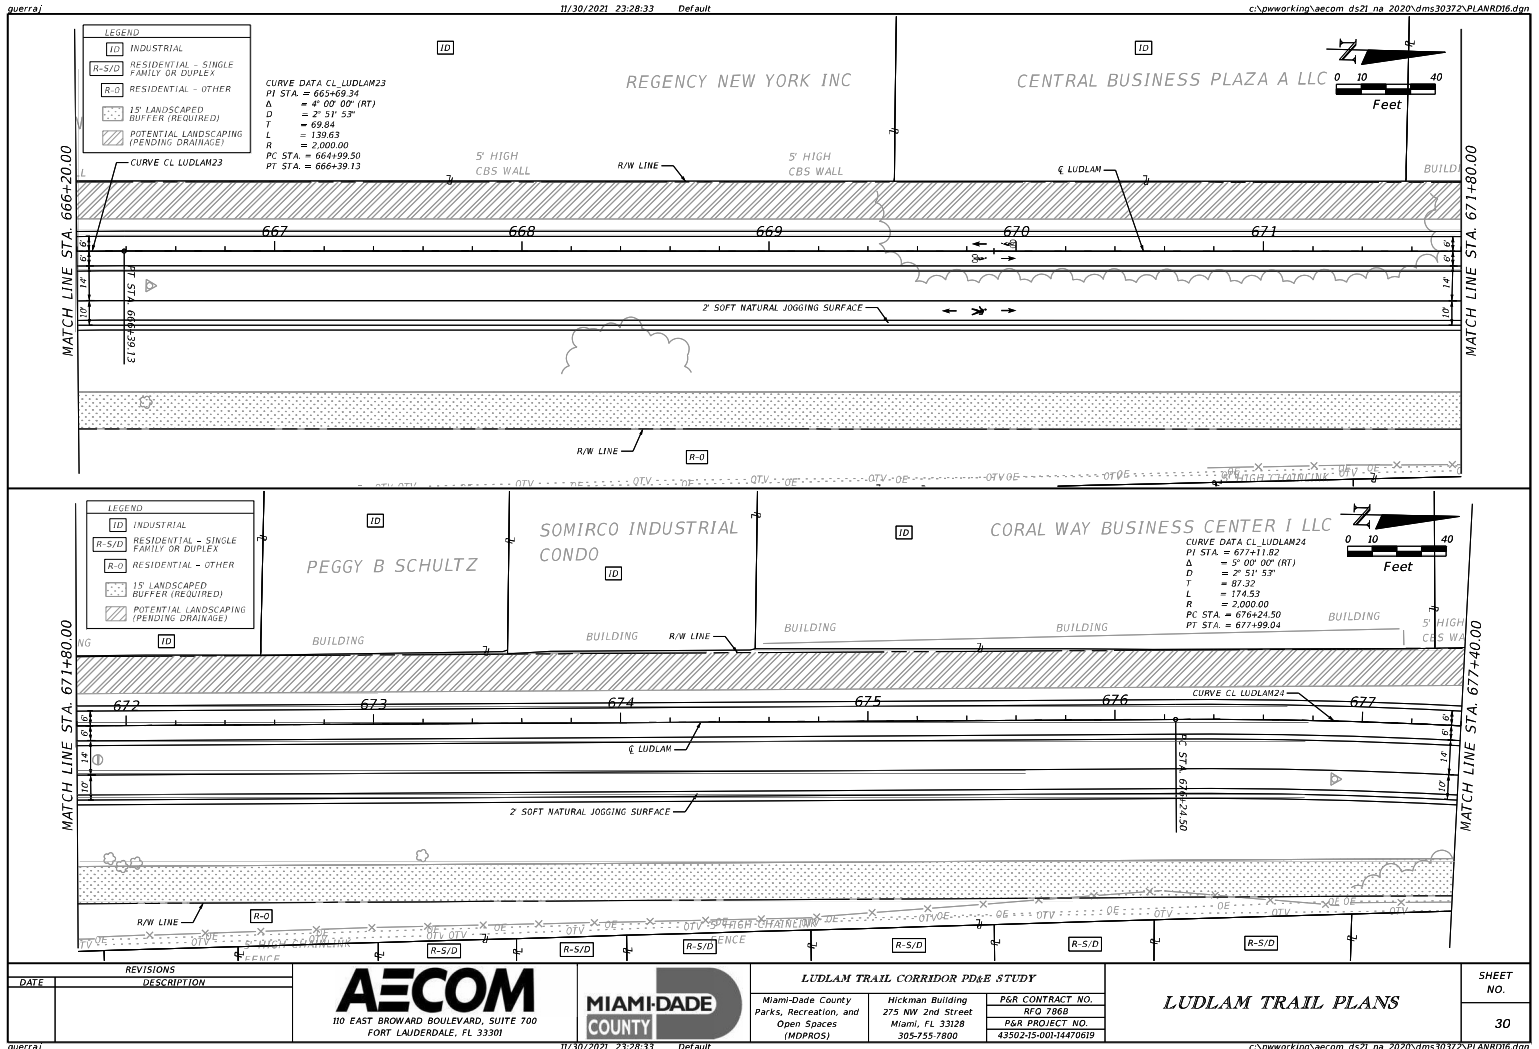


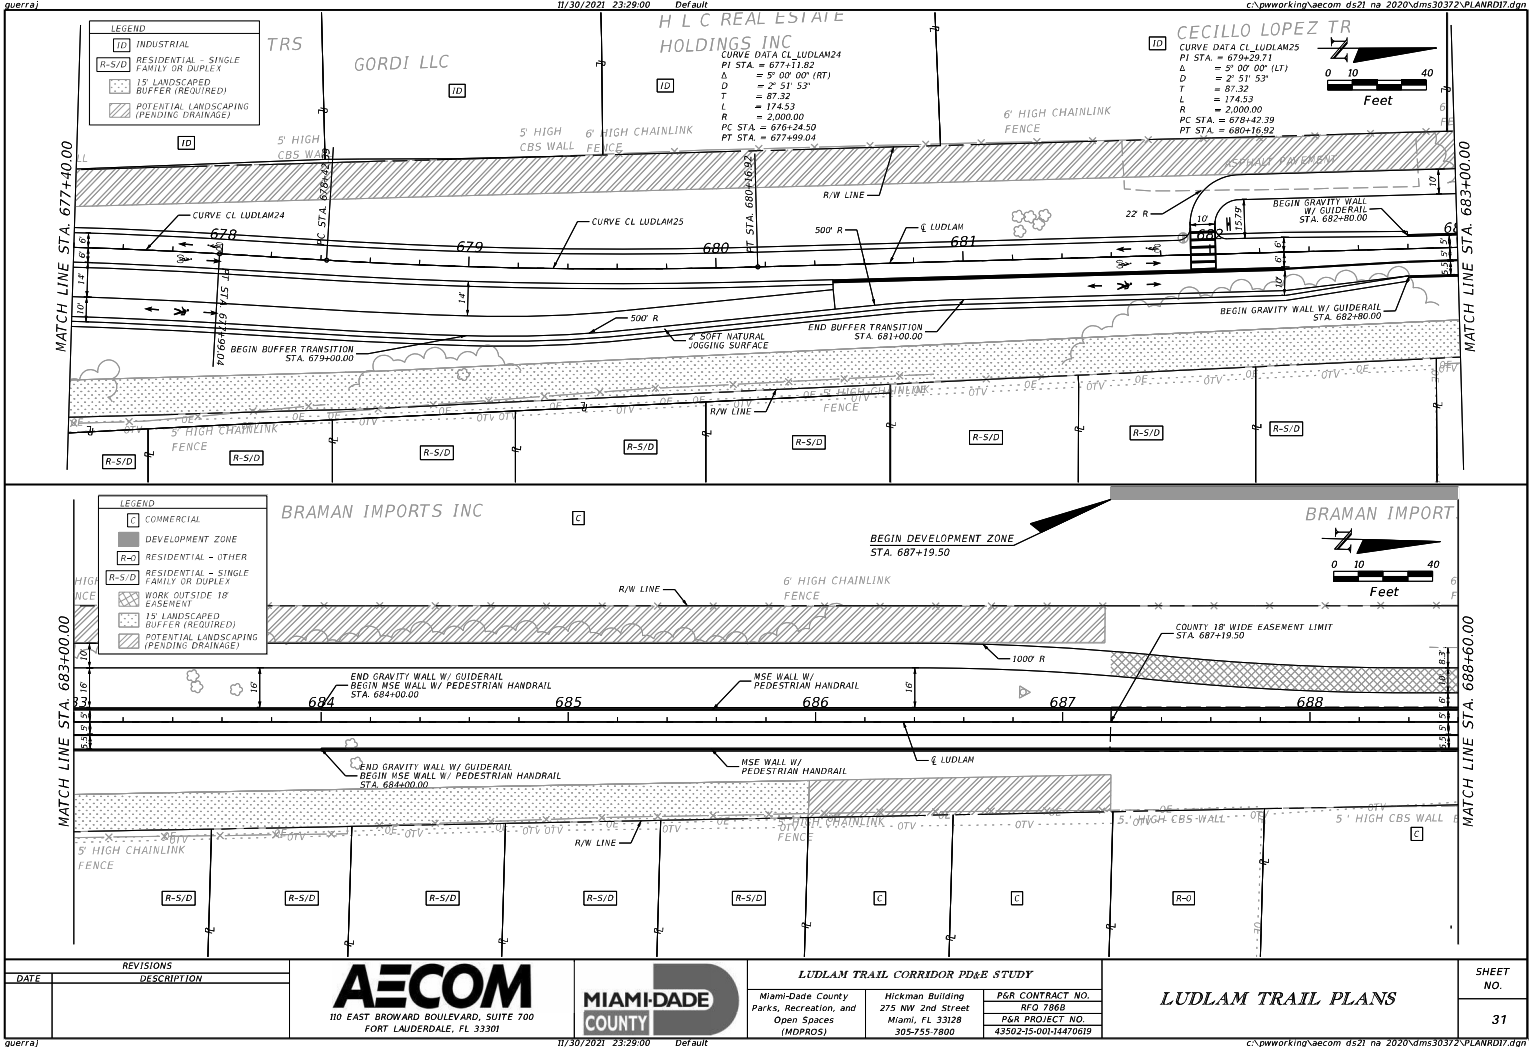



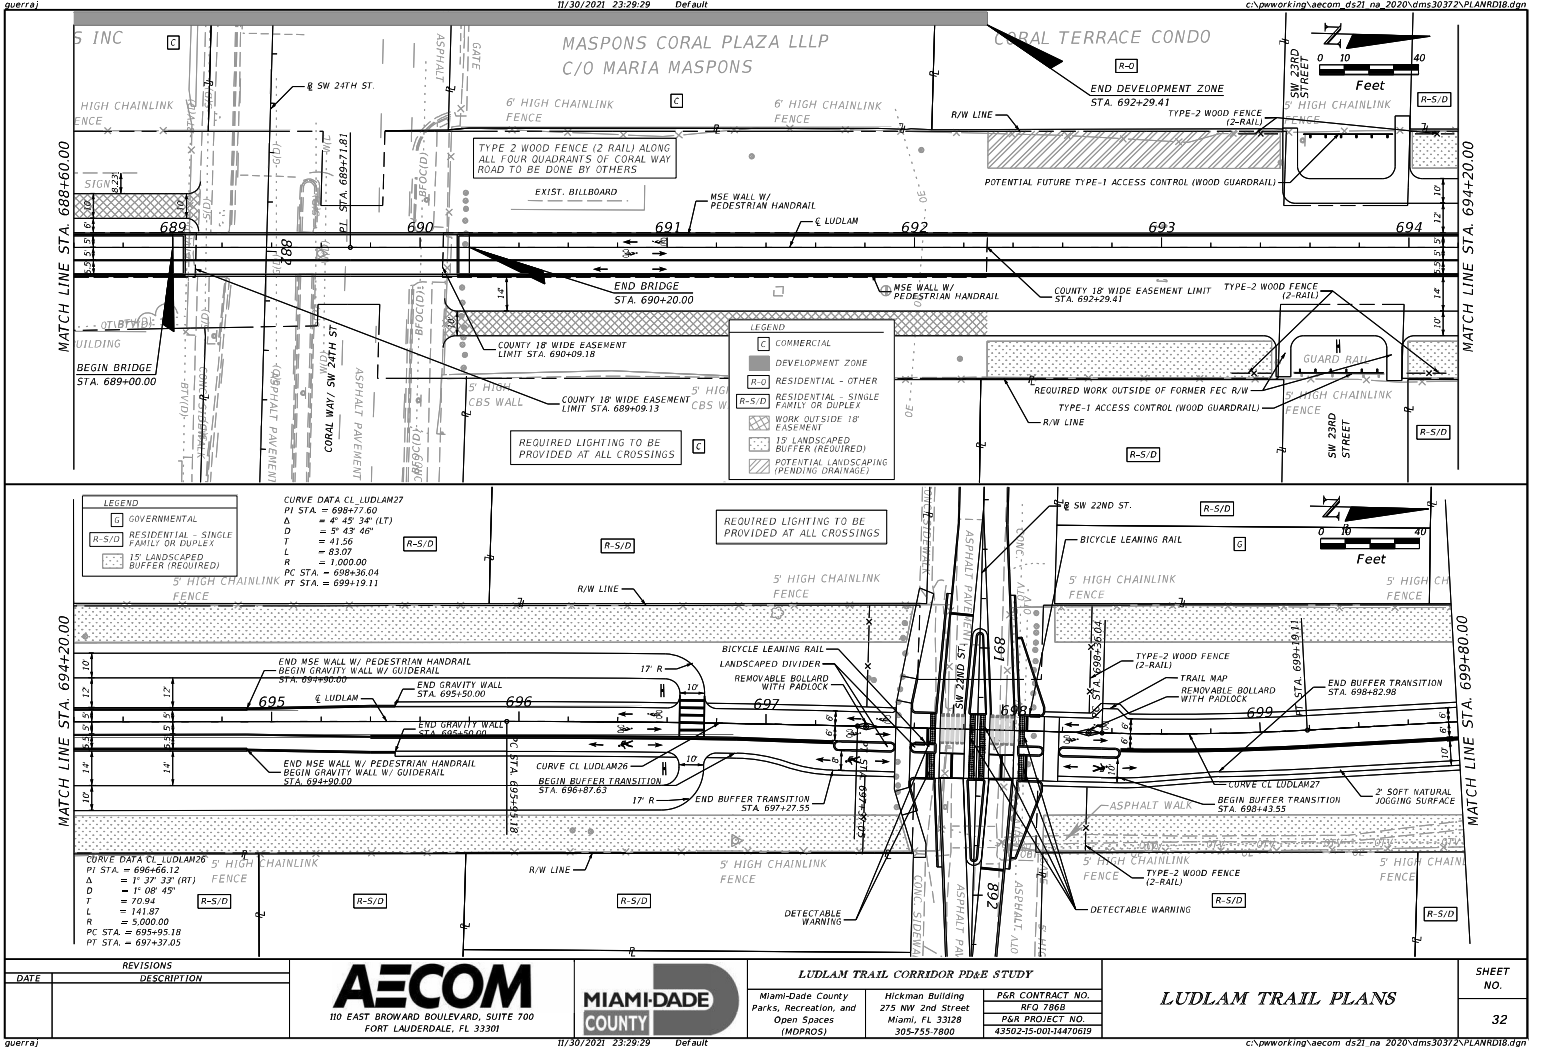


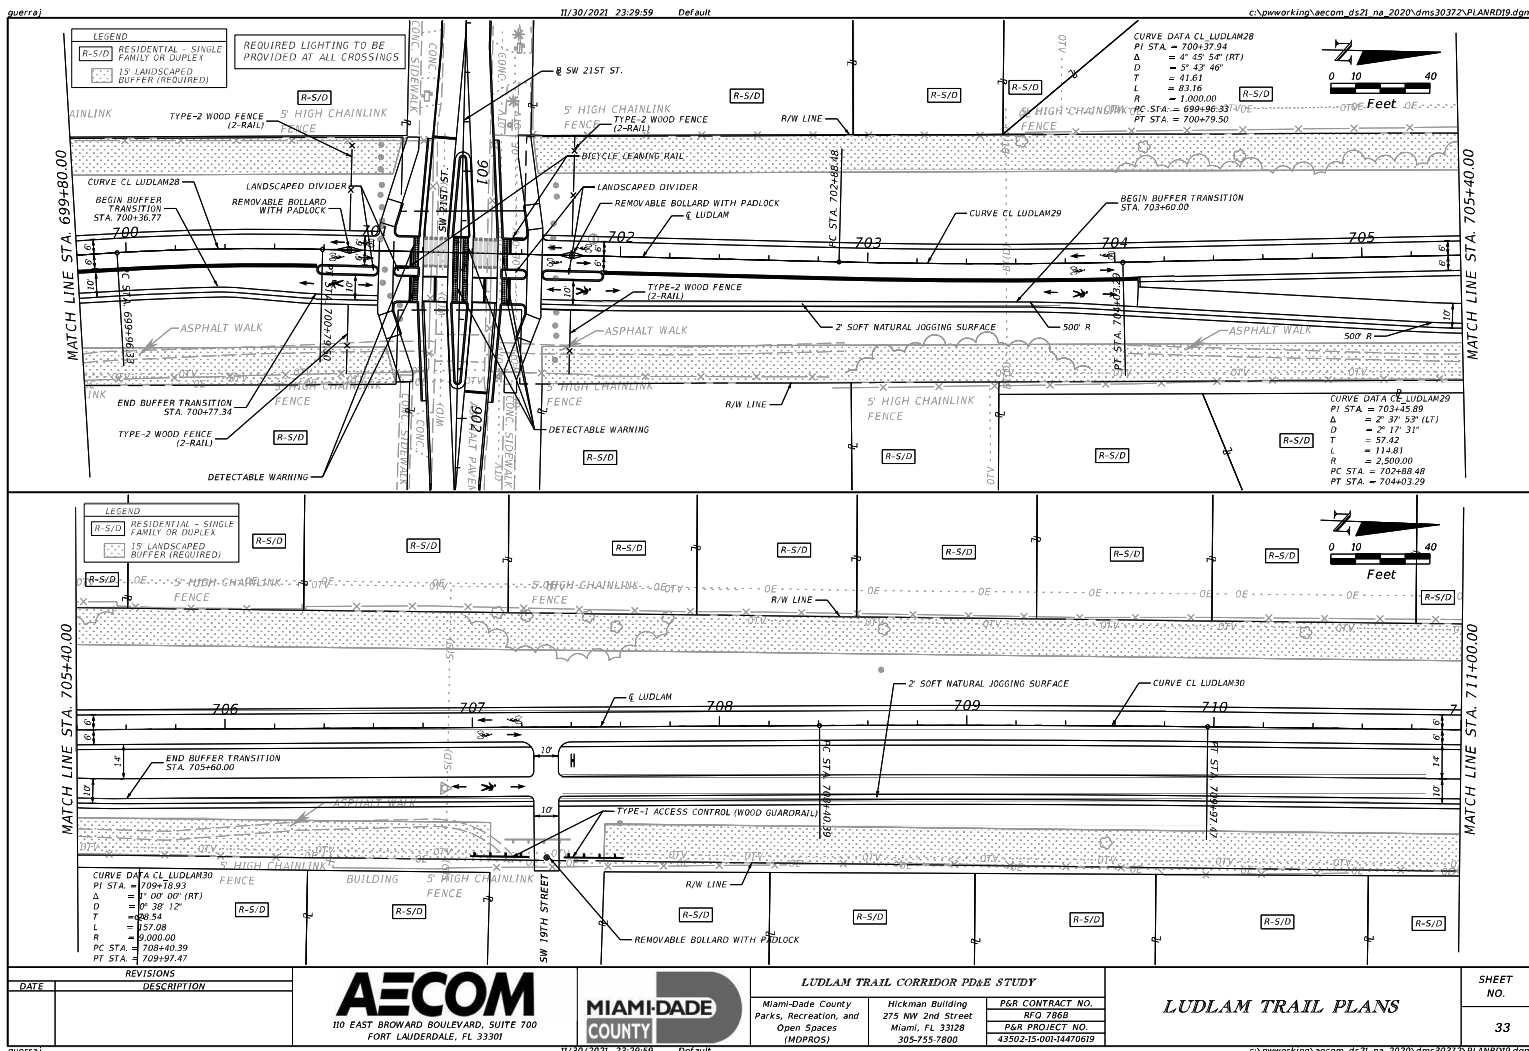

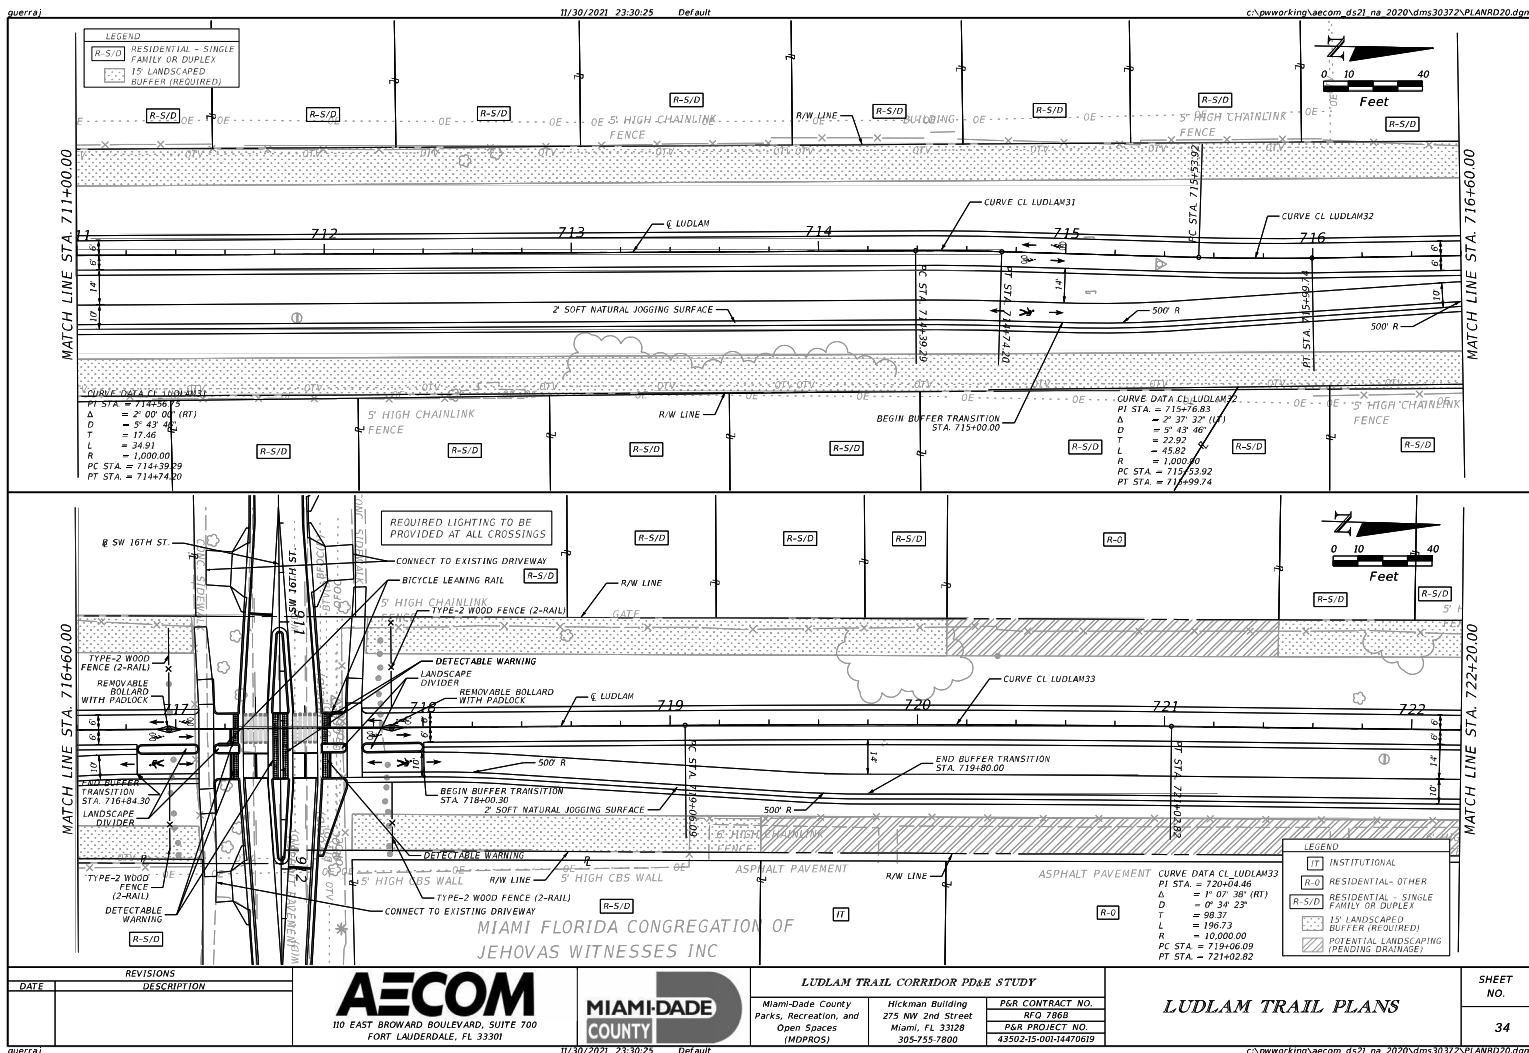



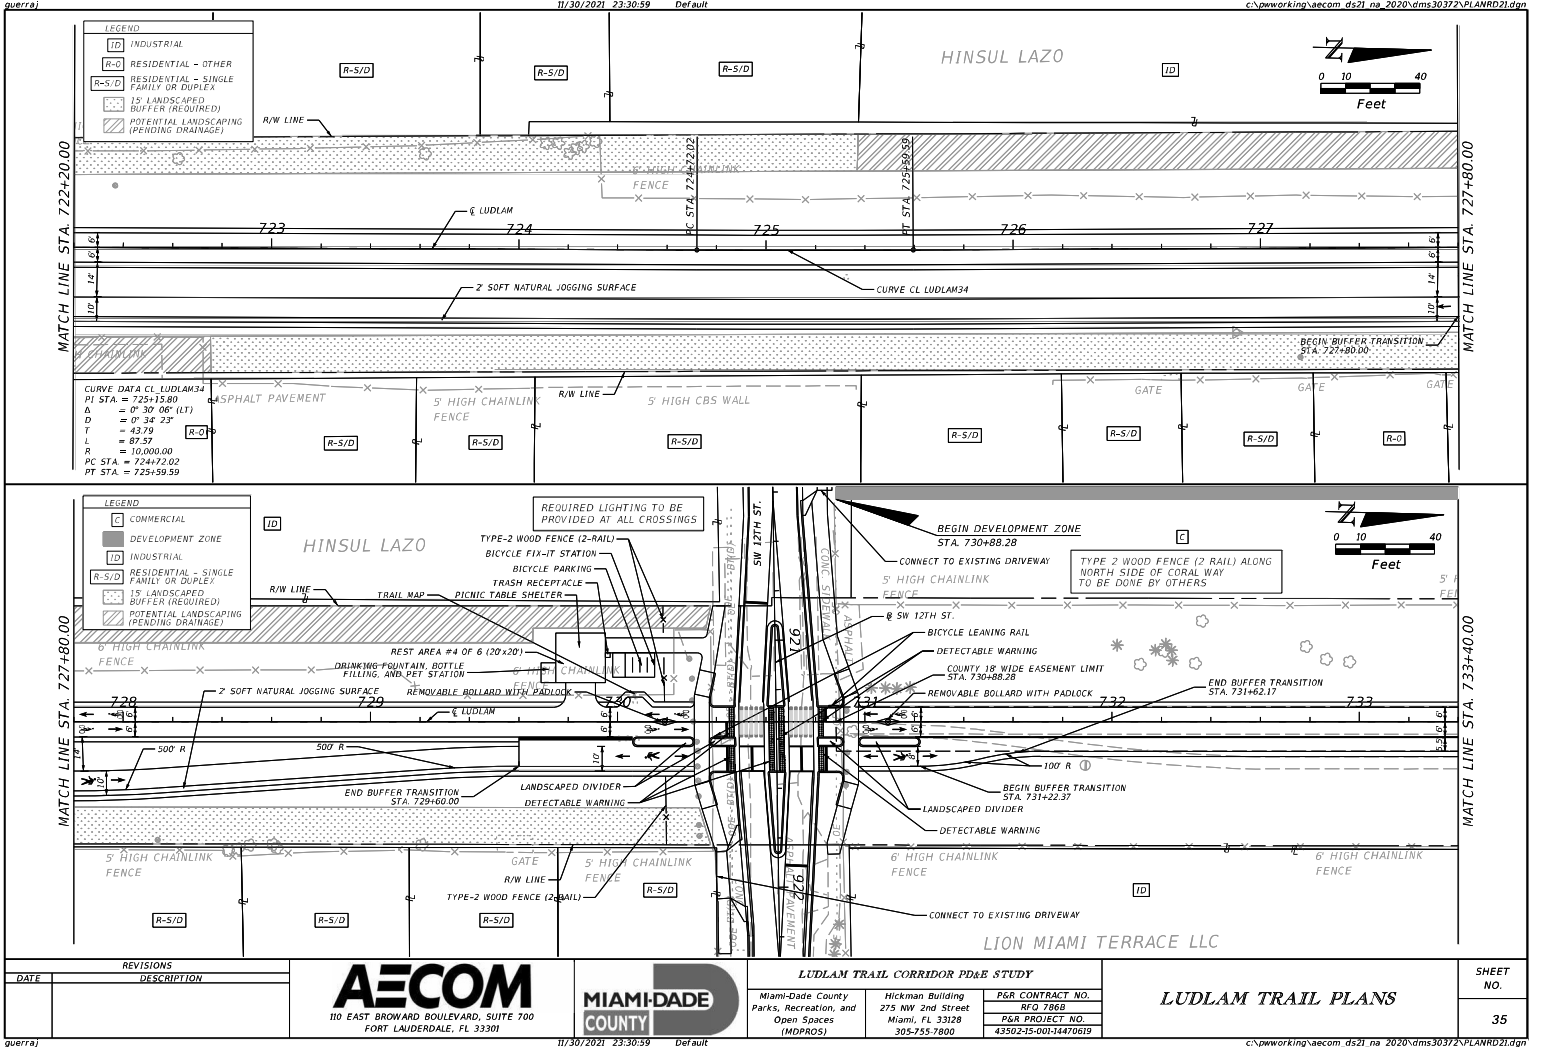


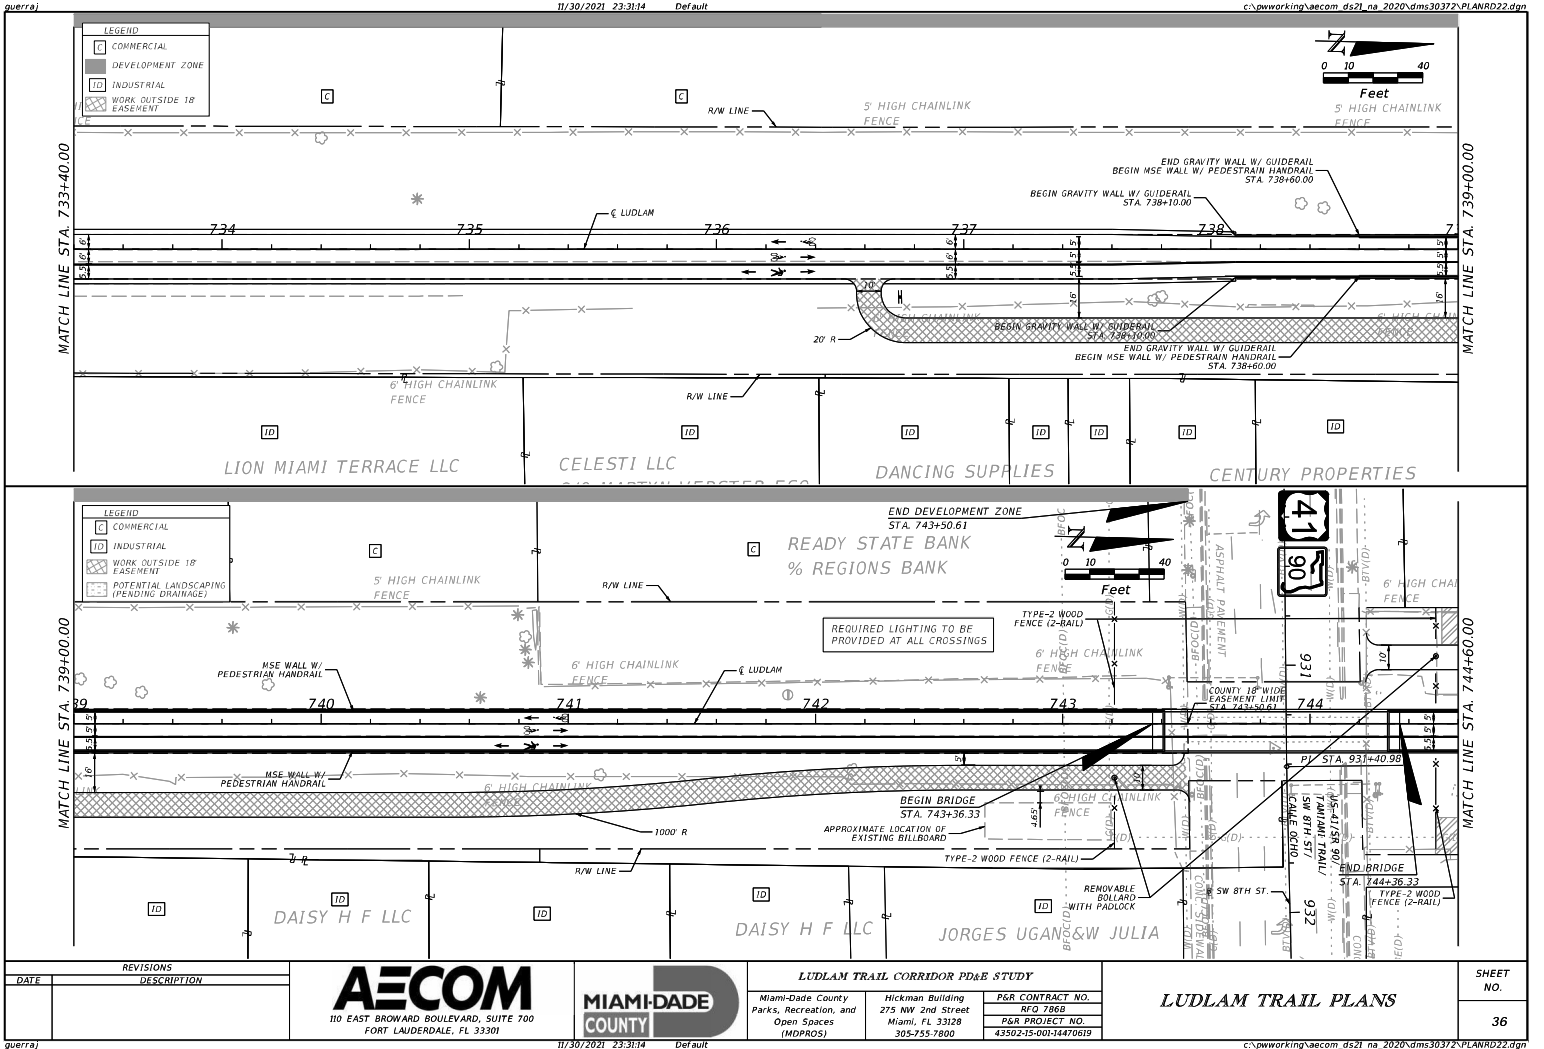

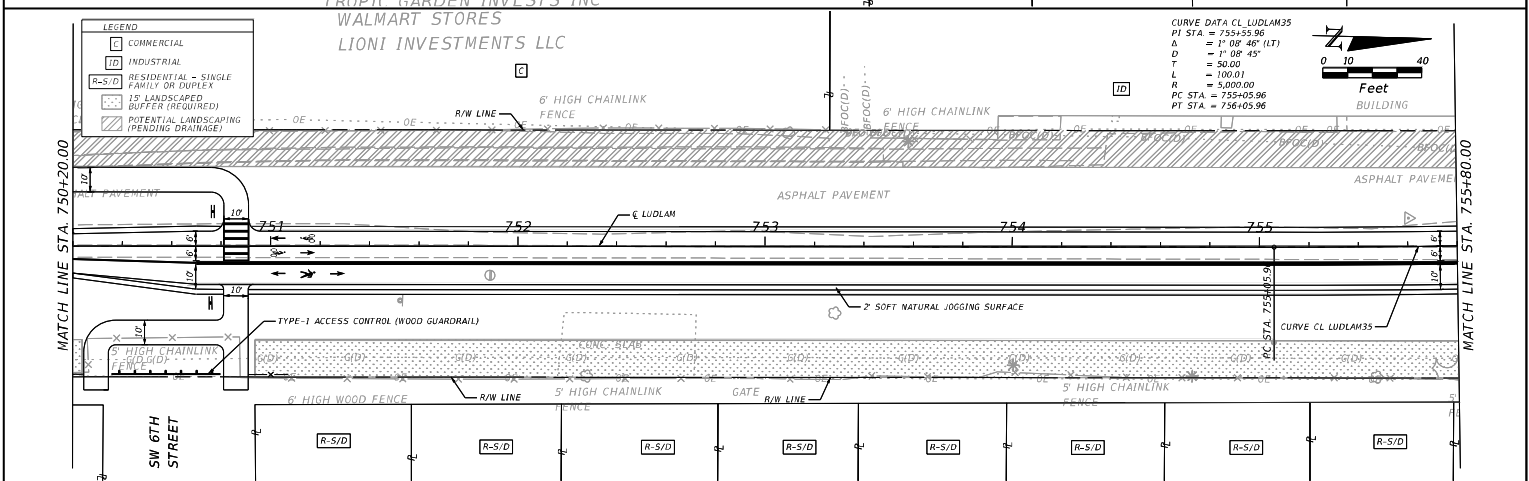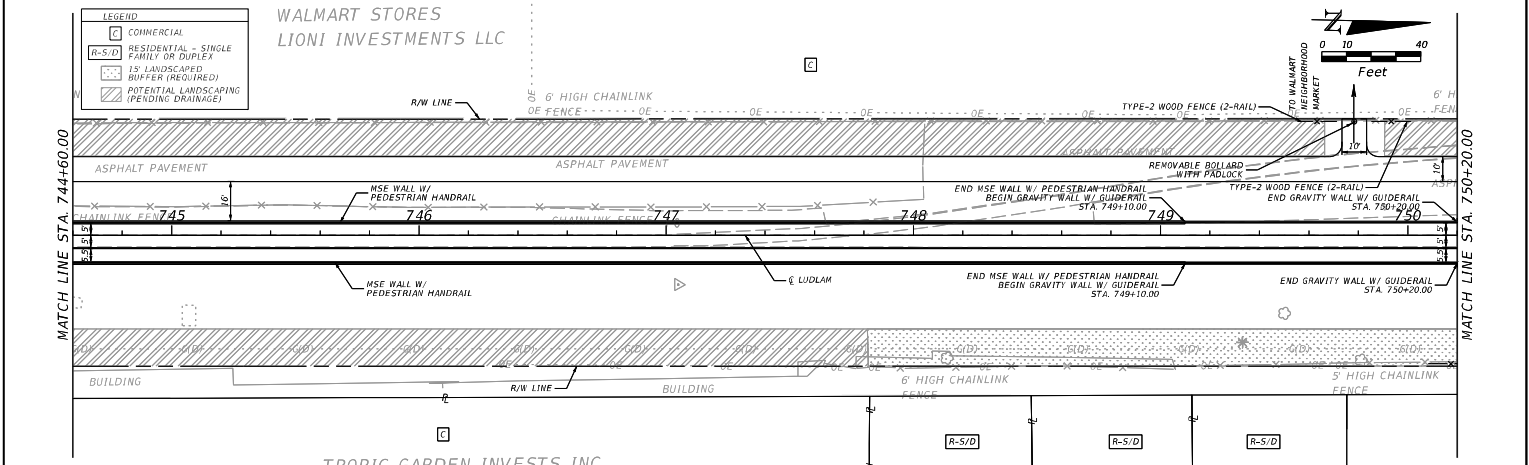

REVISIONS		 110 EAST BROWARD BOULEVARD, SUITE 700 FORT LAUDERDALE, FL 33301		LUDLAM TRAIL CORRIDOR PD&E STUDY			SHEET NO.
DATE	DESCRIPTION						
				Miami-Dade County Parks, Recreation, and Open Spaces (MDPROS)	Hickman Building 275 NW 2nd Street Miami, FL 33128 305-755-7800	P&R CONTRACT NO. RFO 7868 P&R PROJECT NO. 43502-J5-001-J4470619	
					LUDLAM TRAIL PLANS		37

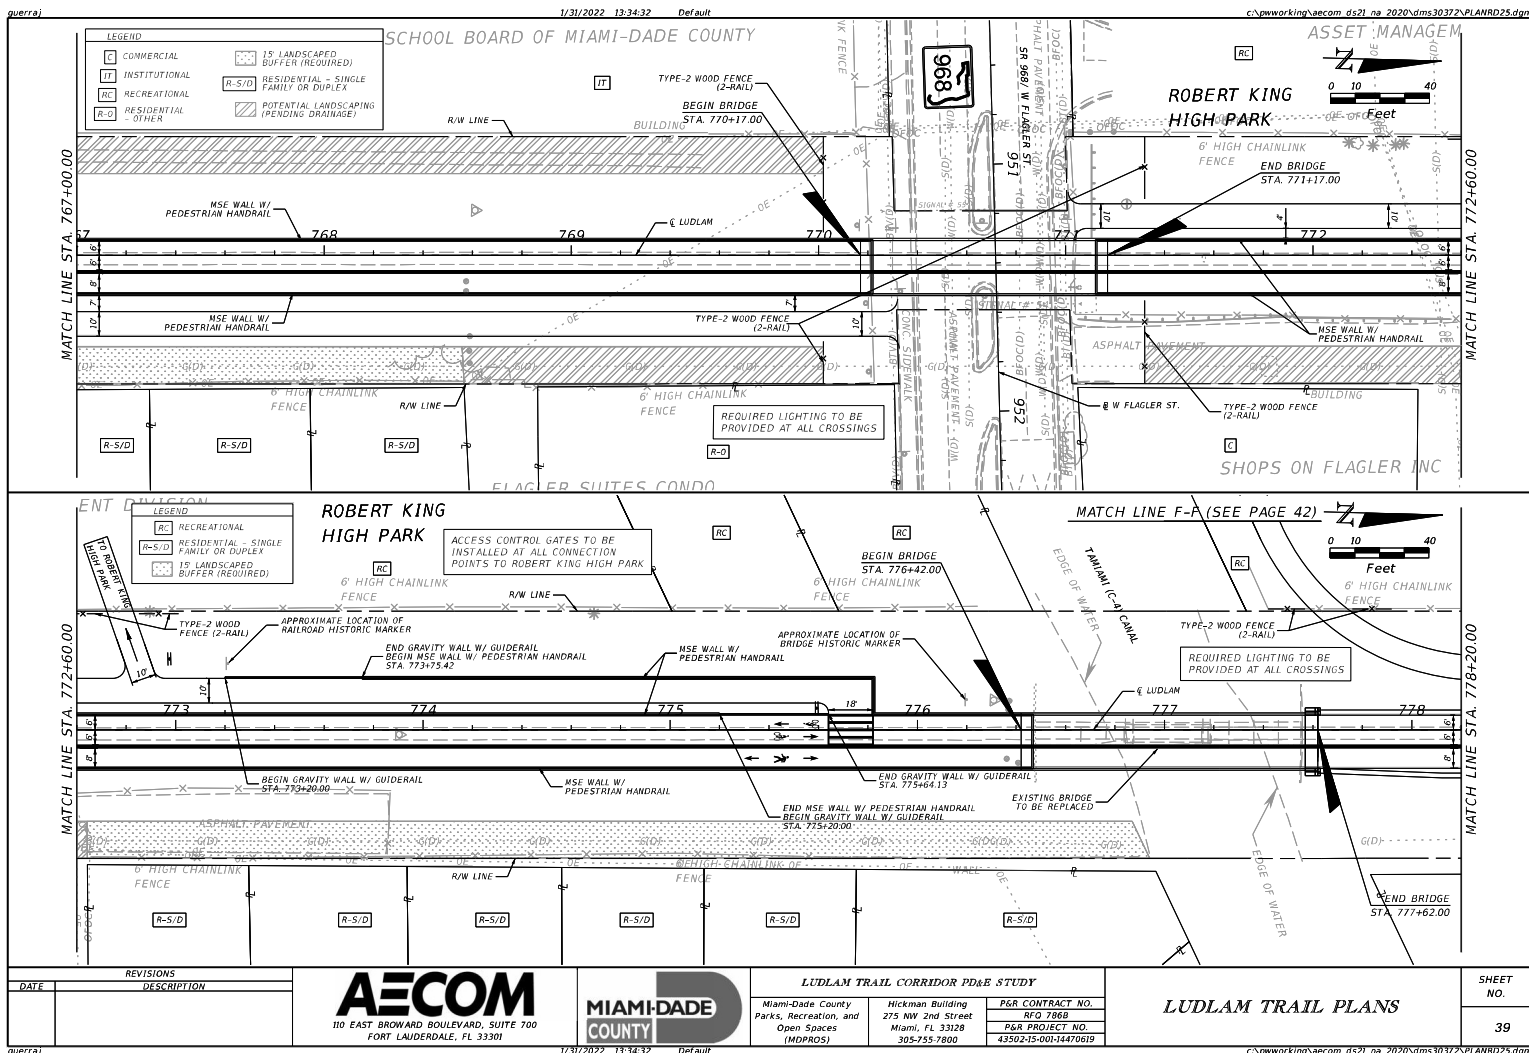

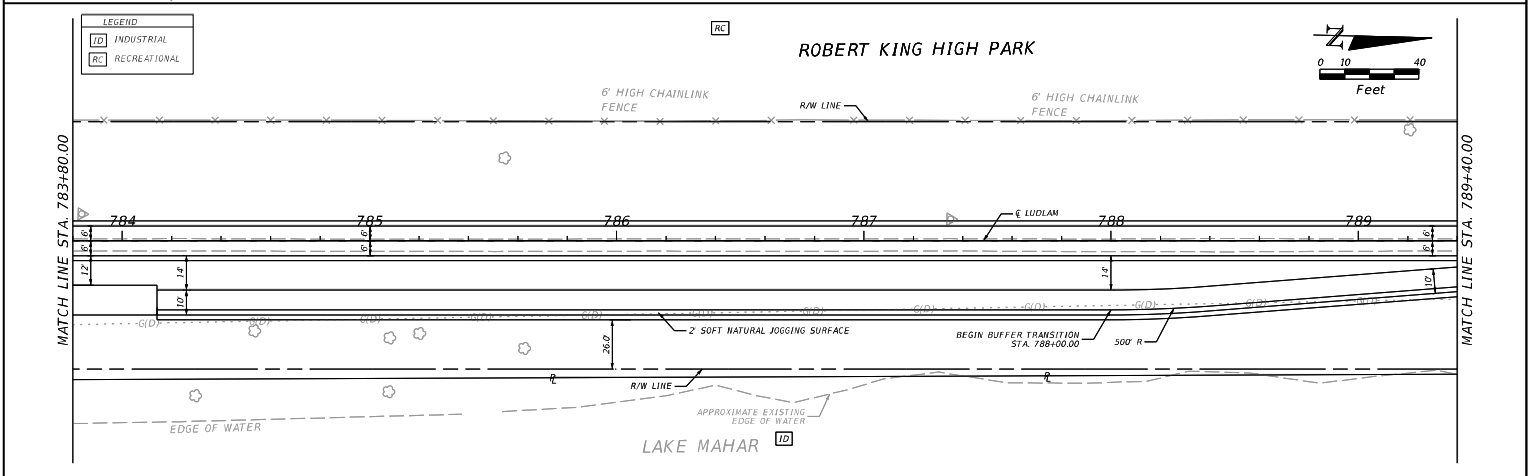
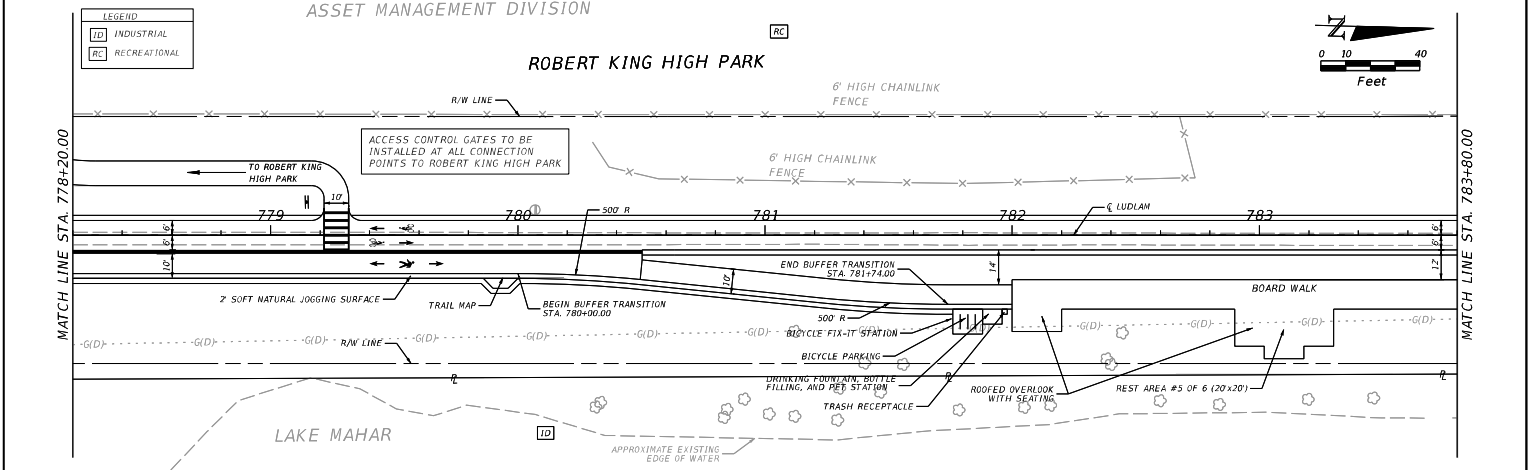



REVISIONS		 110 EAST BROWARD BOULEVARD, SUITE 700 FORT LAUDERDALE, FL 33301	 MIAMI-DADE COUNTY	LUDLAM TRAIL CORRIDOR PD&E STUDY				SHEET NO.
DATE	DESCRIPTION			Miami-Dade County Parks, Recreation, and Open Spaces (MOPROS)	Hickman Building 275 NW 2nd Street Miami, FL 33128 305-755-7800	P&R CONTRACT NO. R/O 7868 P&R PROJECT NO. 43502-15-001-14470619		40



querra



11/30/2021 23:32:23 Default

c:\pwworking\aecom\ds21_ne_2020\dms3032\PLANDR26.dgn

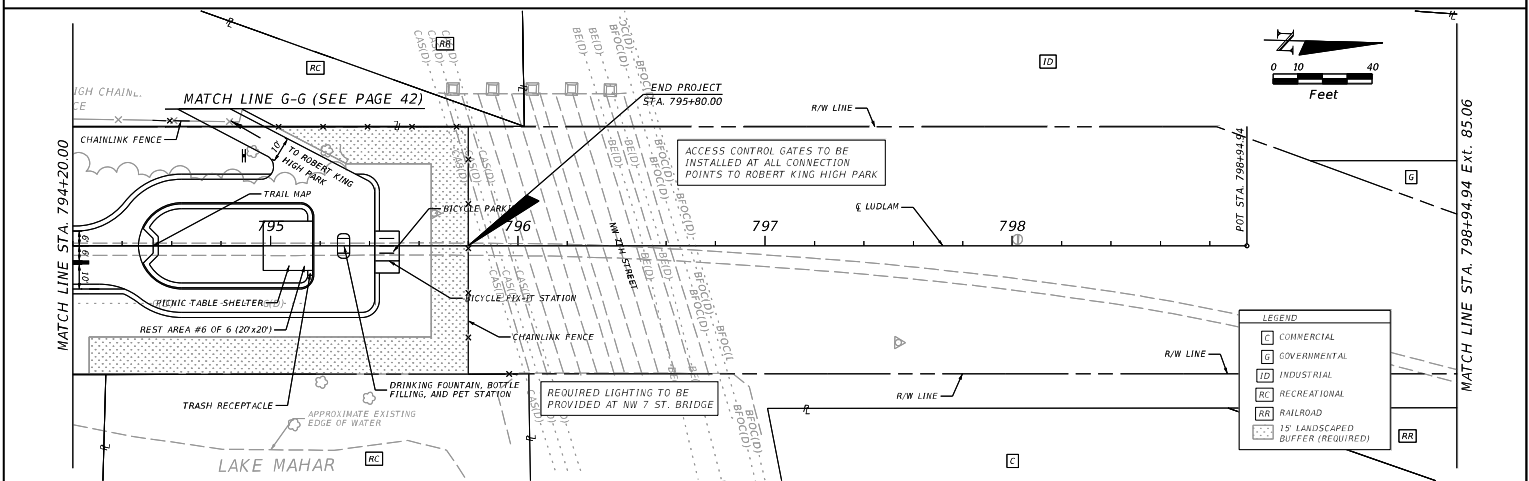
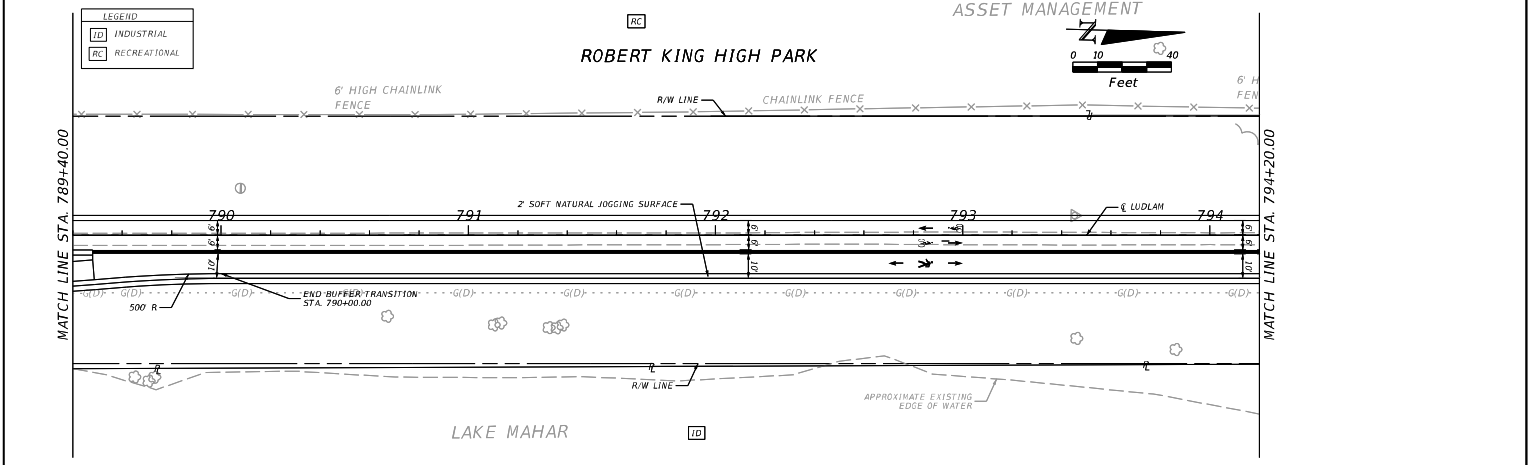


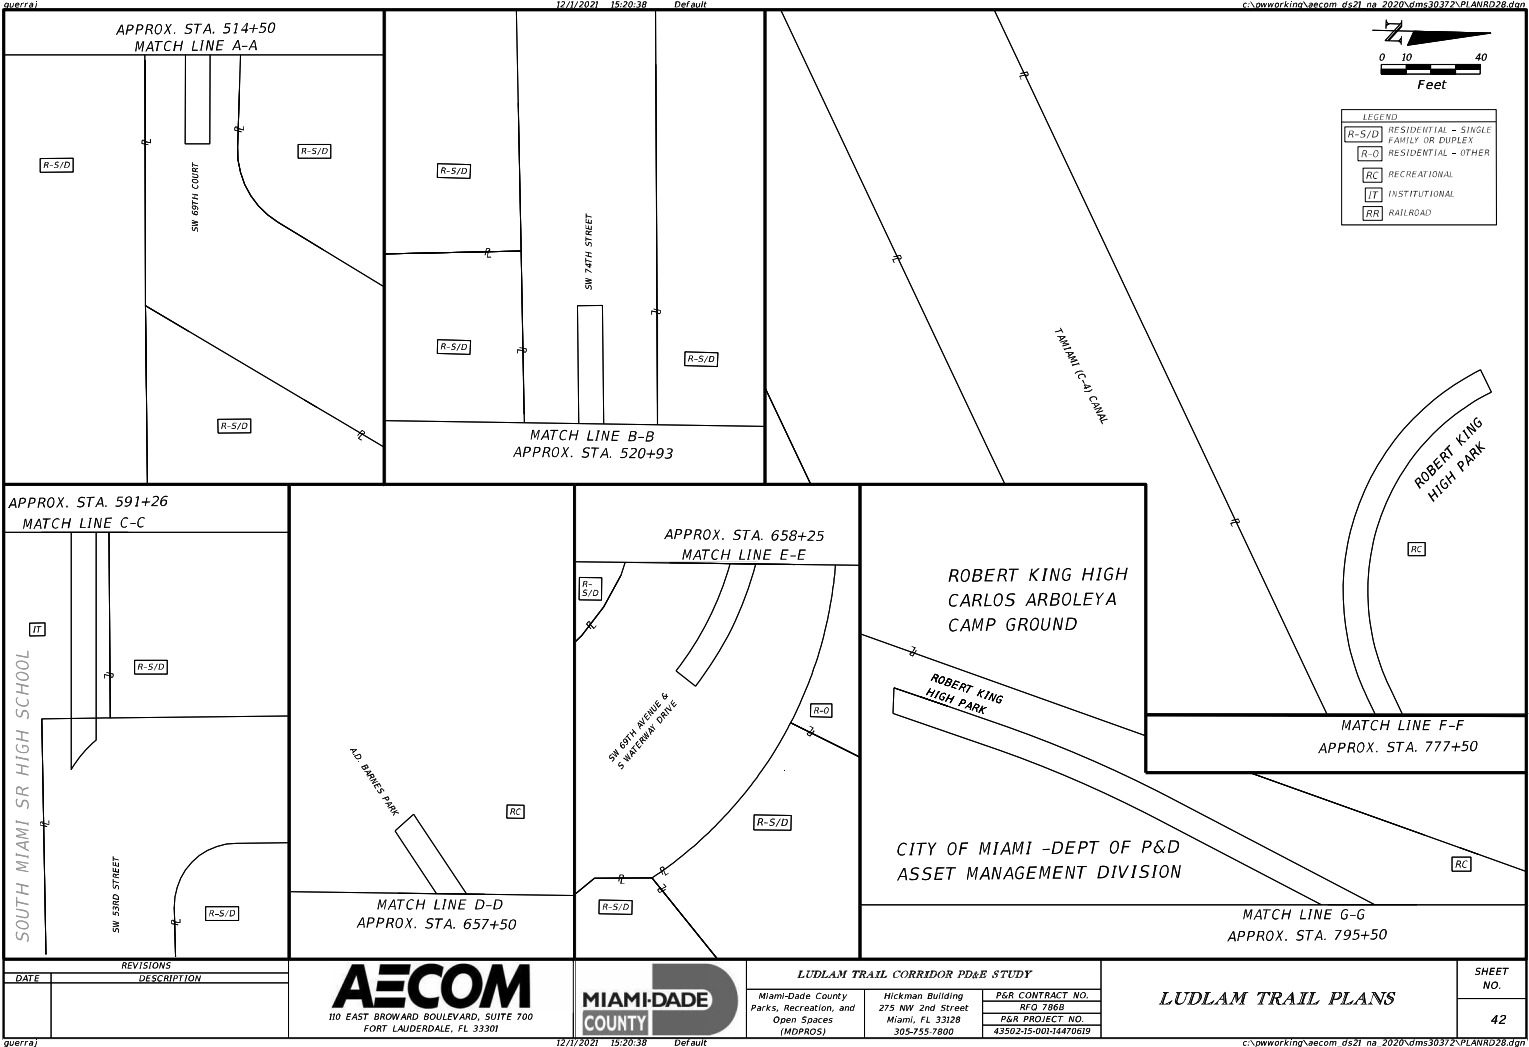

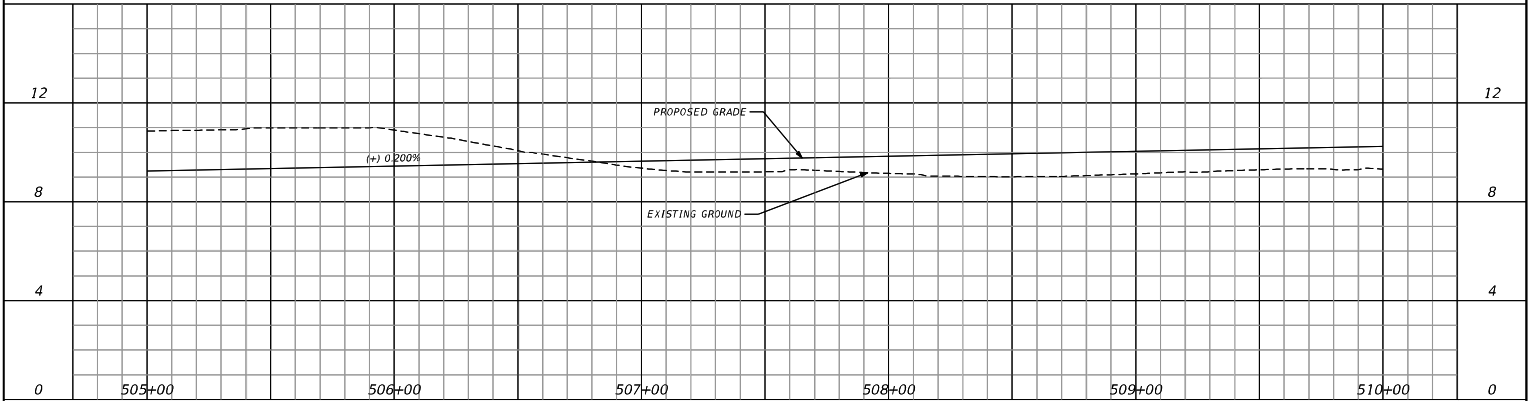
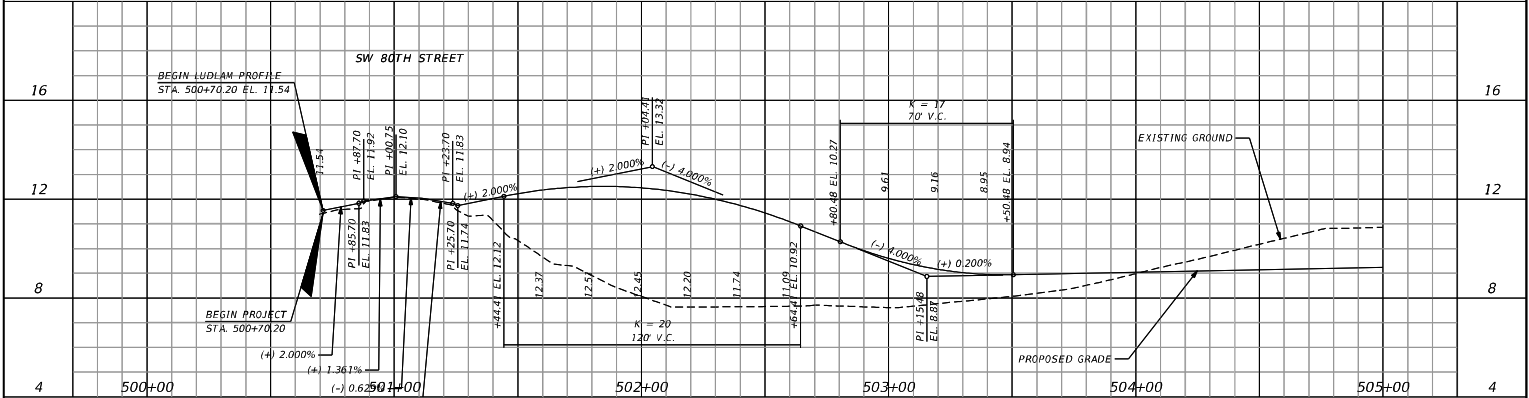


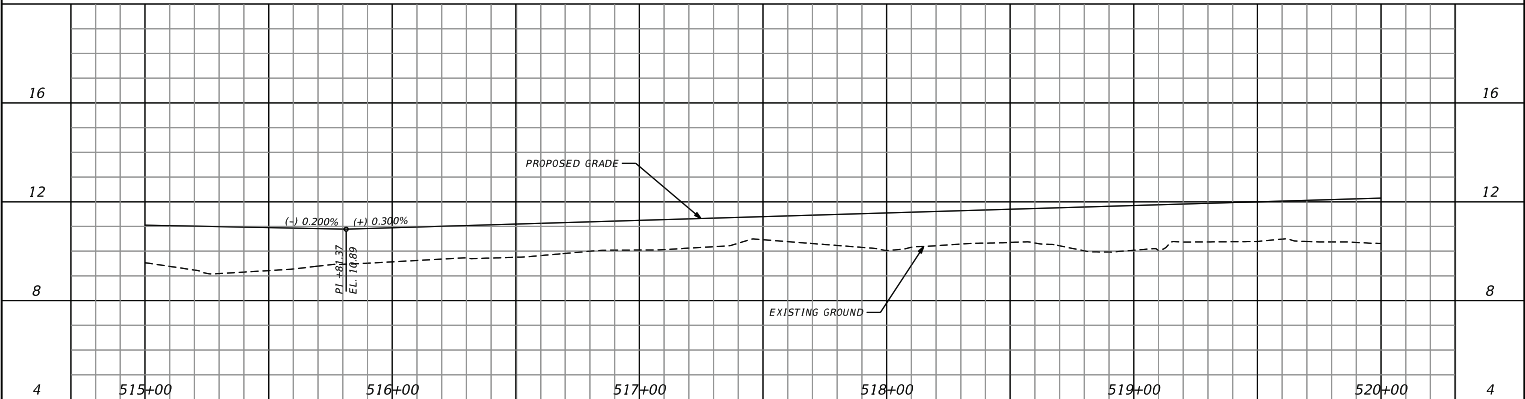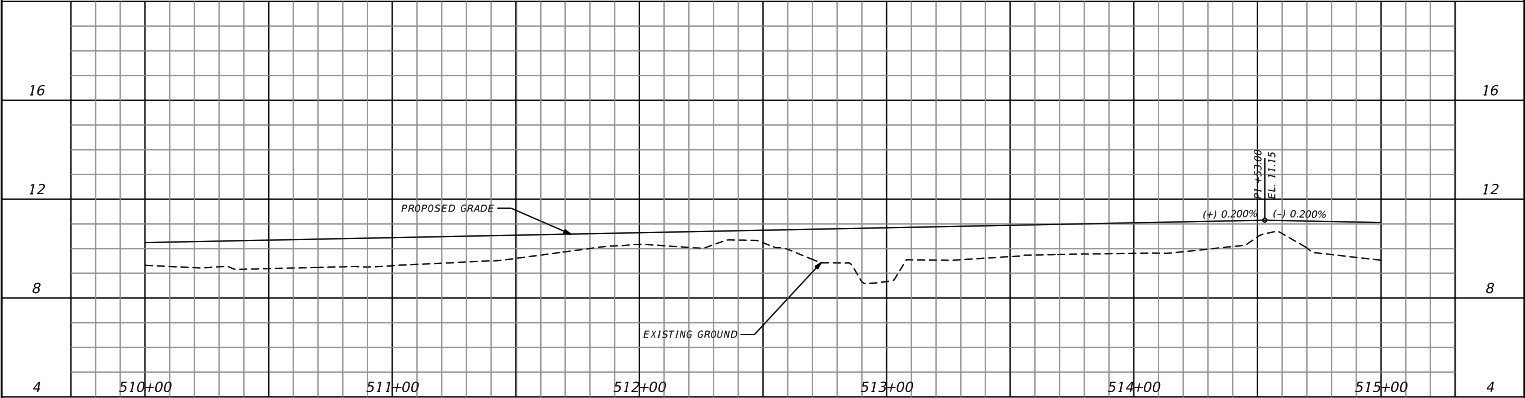



REVISIONS		AECOM	MIAMI-DADE COUNTY	LUDLAM TRAIL CORRIDOR PD&E STUDY			LUDLAM TRAIL PROFILE	SHEET NO. 44
DATE	DESCRIPTION			Miami-Dade County Parks, Recreation, and Open Spaces (MOPROS)	Hickman Building 275 NW 2nd Street Miami, FL 33128 305-755-7800	P&R CONTRACT NO. RFQ 7868 P&R PROJECT NO. 43502-15-001-14470619		

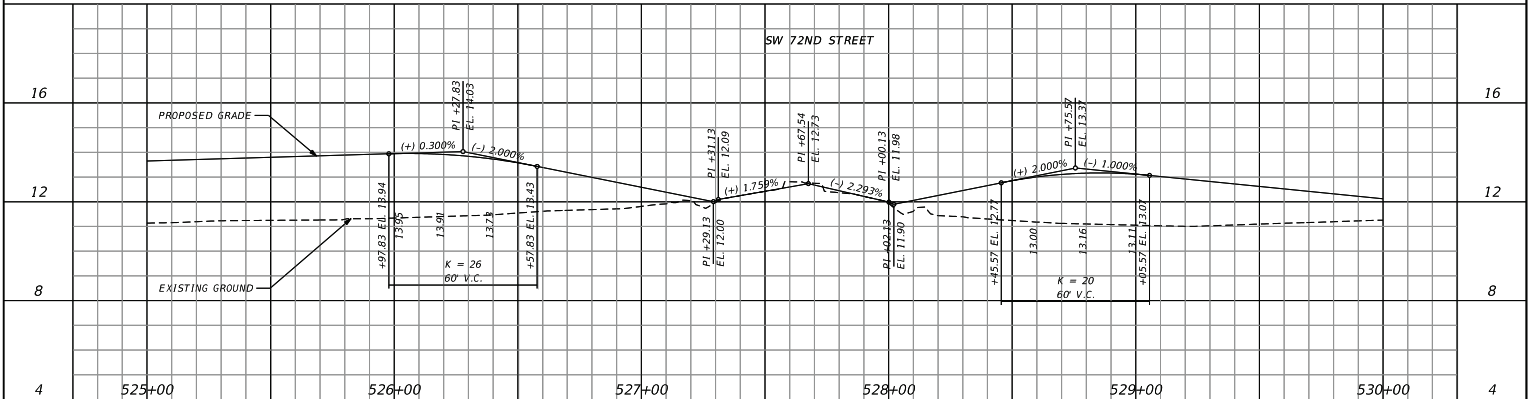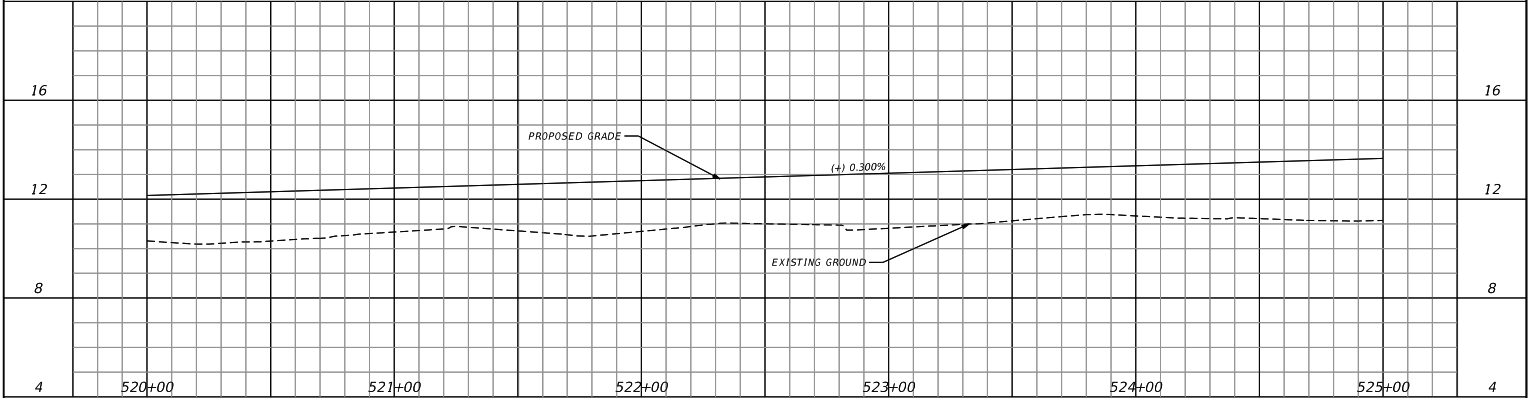



REVISIONS		AECOM 110 EAST BROWARD BOULEVARD, SUITE 700 FORT LAUDERDALE FL, 33301	MIAMI-DADE COUNTY	LUDLAM TRAIL CORRIDOR PD&E STUDY			LUDLAM TRAIL PROFILE	SHEET NO. 45
DATE	DESCRIPTION			Miami-Dade County Parks, Recreation, and Open Spaces (MOPROS)	Hickman Building 275 NW 2nd Street Miami, FL 33128 305-755-7800	P&R CONTRACT NO. RFQ 7868 P&R PROJECT NO. 43502-15-001-14470619		

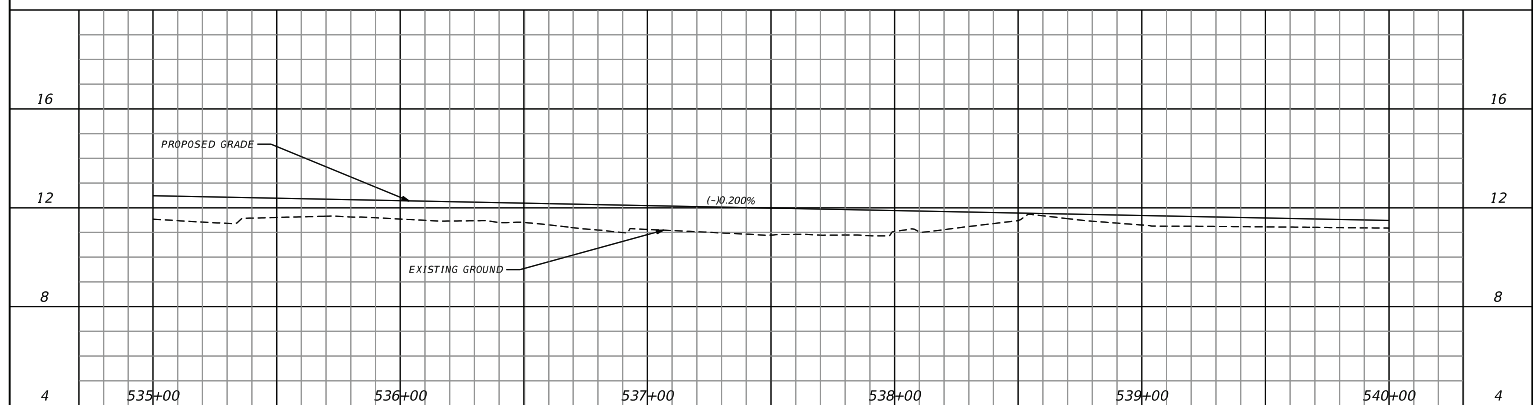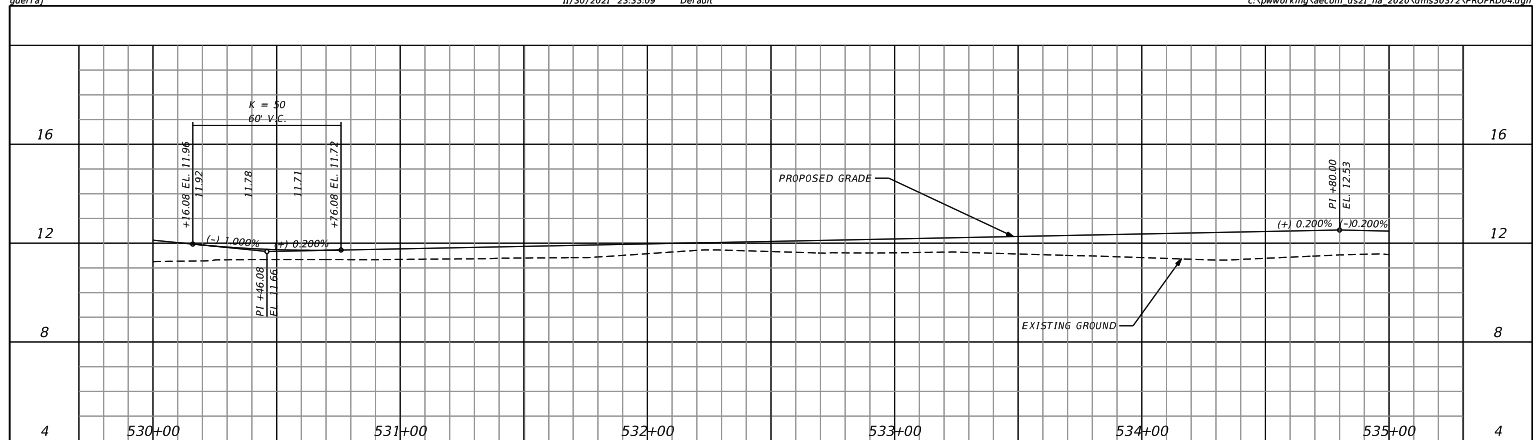



REVISIONS		 110 EAST BROWARD BOULEVARD, SUITE 700 FORT LAUDERDALE FL, 33301	 MIAMI-DADE COUNTY	LUDLAM TRAIL CORRIDOR PD&E STUDY			LUDLAM TRAIL PROFILE	SHEET NO.
DATE	DESCRIPTION			Miami-Dade County Parks, Recreation, and Open Spaces (MDPROS)	Nickman Building 275 NW 2nd Street Miami, FL 33128 305-755-7800	P&R CONTRACT NO. RFO 7868 P&R PROJECT NO. 43502-15-001-14470619		46

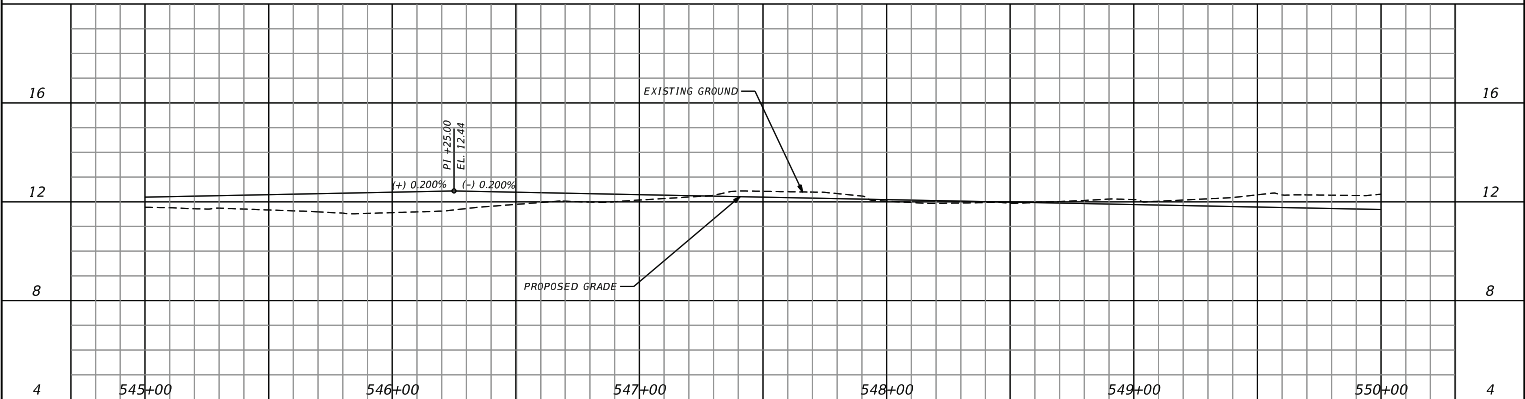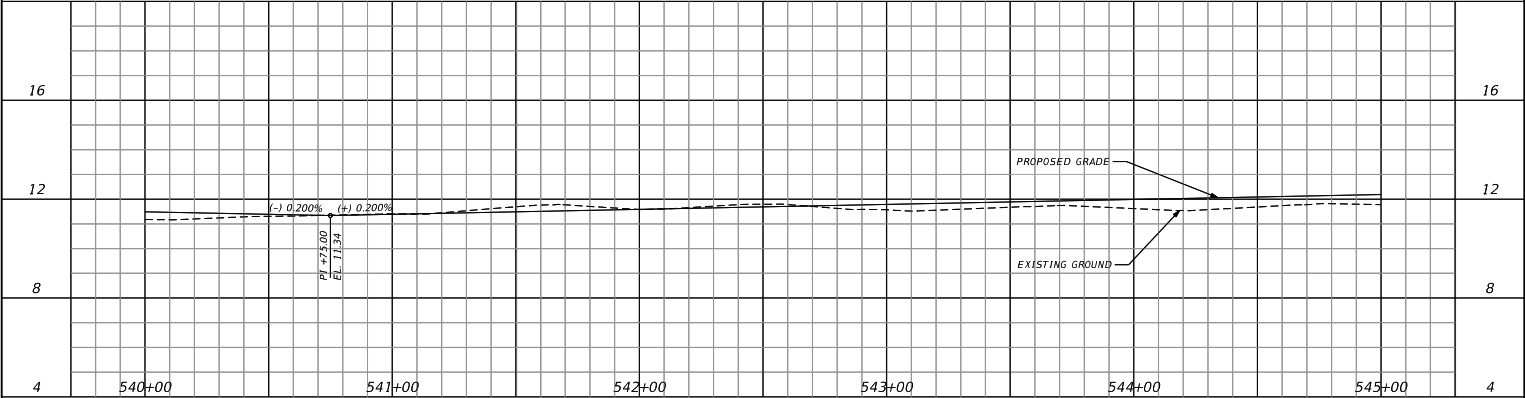



REVISIONS		AECOM	MIAMI-DADE COUNTY	LUDLAM TRAIL CORRIDOR PD&E STUDY			LUDLAM TRAIL PROFILE	SHEET NO.
DATE	DESCRIPTION							
		110 EAST BROWARD BOULEVARD, SUITE 700 FORT LAUDERDALE, FL 33301		Miami-Dade County Parks, Recreation, and Open Spaces (MDPROS)	Hickman Building 275 NW 2nd Street Miami, FL 33128 305-755-7800	P&R CONTRACT NO. RFQ 7868 P&R PROJECT NO. 43502-15-001-14470619		47

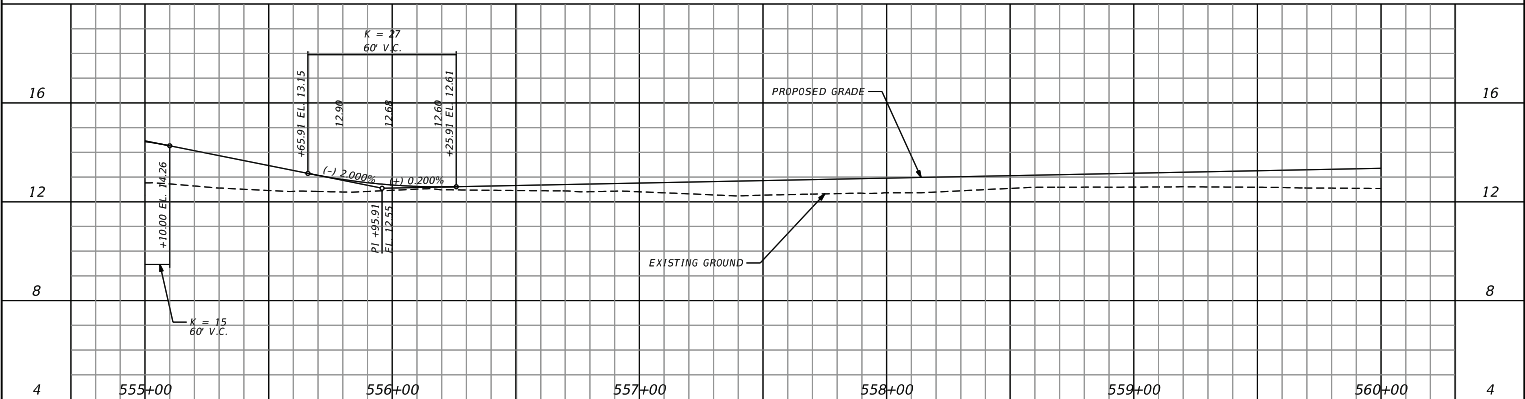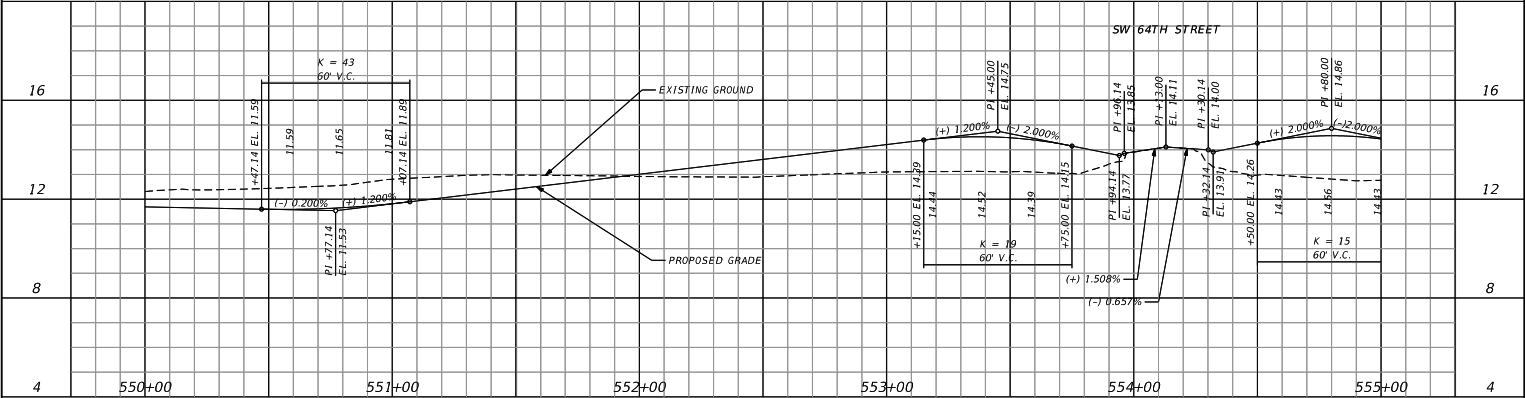



REVISIONS		 110 EAST BROWARD BOULEVARD, SUITE 700 FORT LAUDERDALE FL, 33301	 MIAMI-DADE COUNTY	LUDLAM TRAIL CORRIDOR PD&E STUDY			LUDLAM TRAIL PROFILE	SHEET NO.
DATE	DESCRIPTION			Miami-Dade County Parks, Recreation, and Open Spaces (MOPROS)	Hickman Building 275 NW 2nd Street Miami, FL 33128 305-755-7800	P&R CONTRACT NO. RFQ 7868 P&R PROJECT NO. 43502-15-001-14470619		48

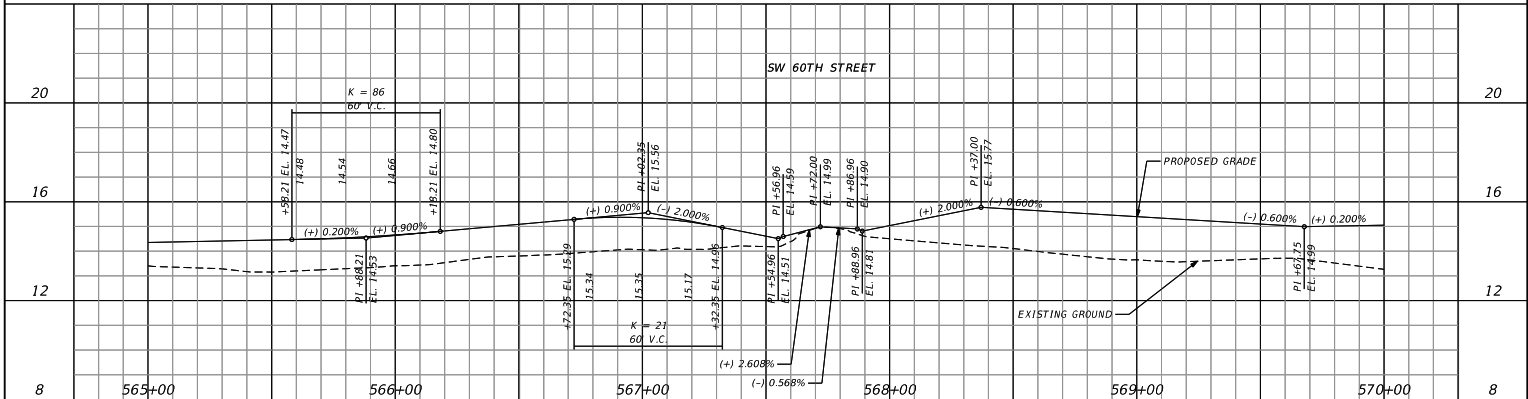
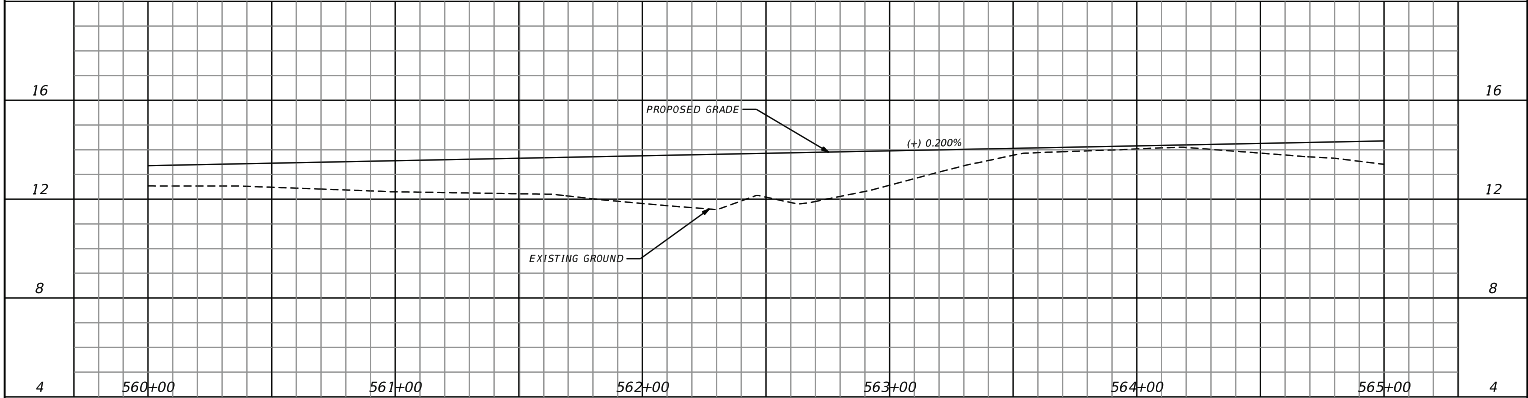


REVISIONS		AECOM 110 EAST BROWARD BOULEVARD, SUITE 700 FORT LAUDERDALE FL, 33301	MIAMI-DADE COUNTY	LUDLAM TRAIL CORRIDOR PD&E STUDY			LUDLAM TRAIL PROFILE	SHEET NO. 49
DATE	DESCRIPTION			Miami-Dade County Parks, Recreation, and Open Spaces (MDPROS)	Hickman Building 275 NW 2nd Street Miami, FL 33128 305-755-7800	P&R CONTRACT NO. RFO 7868 P&R PROJECT NO. 43502-15-001-14470619		

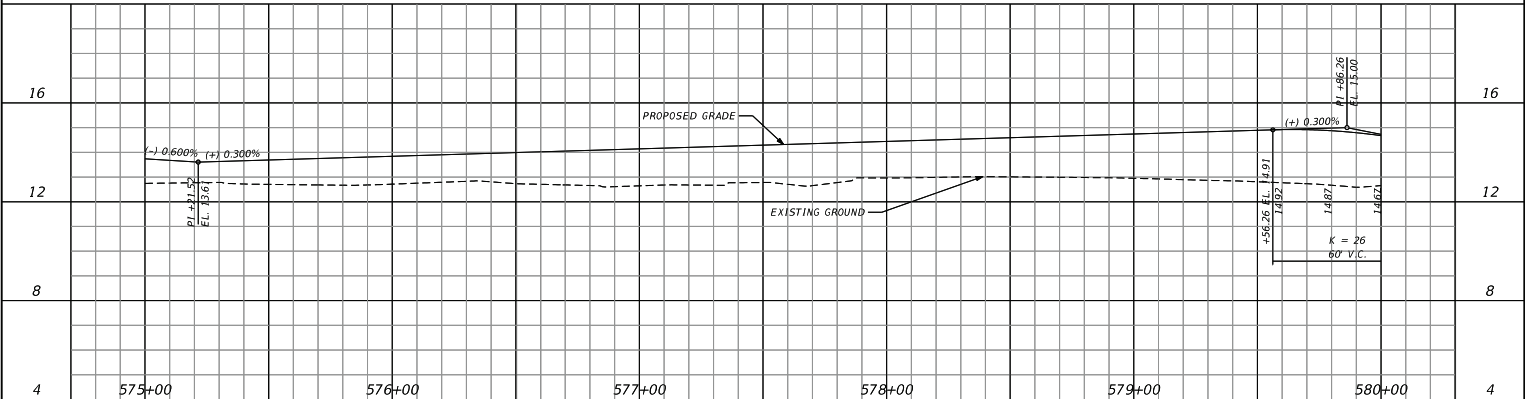
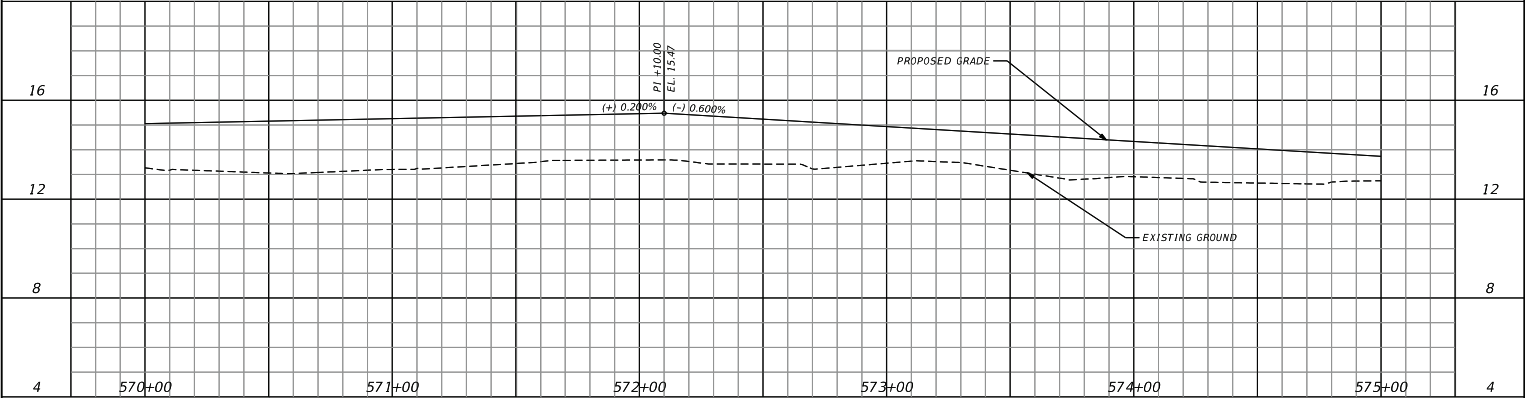


REVISIONS		AECOM 110 EAST BROWARD BOULEVARD, SUITE 700 FORT LAUDERDALE FL, 33301	MIAMI-DADE COUNTY	LUDLAM TRAIL CORRIDOR PD&E STUDY			LUDLAM TRAIL PROFILE	SHEET NO.
DATE	DESCRIPTION			Miami-Dade County Parks, Recreation, and Open Spaces (MDPROS)	Hickman Building 275 NW 2nd Street Miami, FL 33128 305-755-7800	P&R CONTRACT NO. RFO 7868 P&R PROJECT NO. 43502-15-001-14470619		58

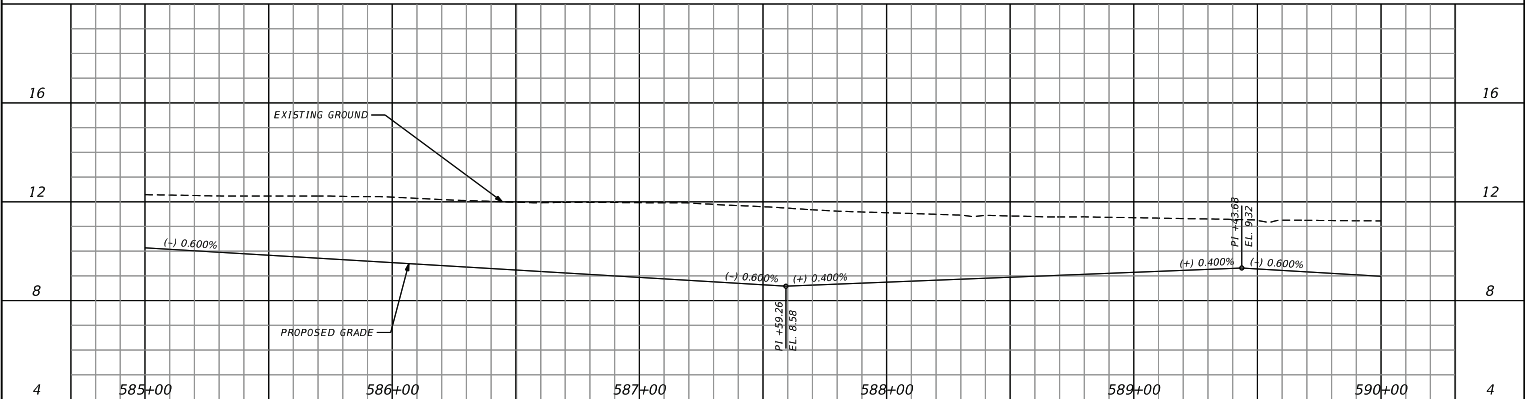
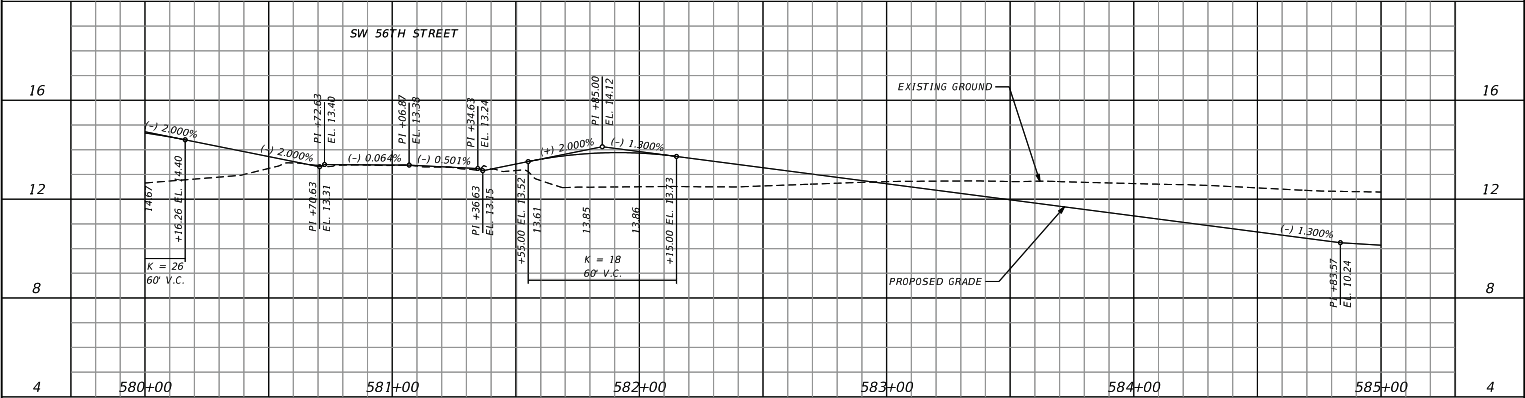


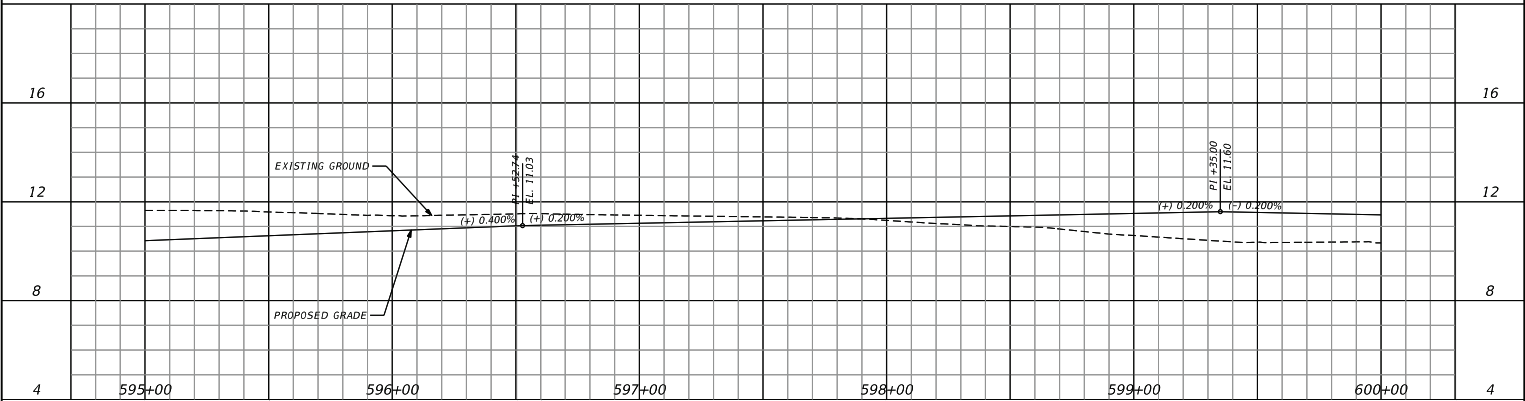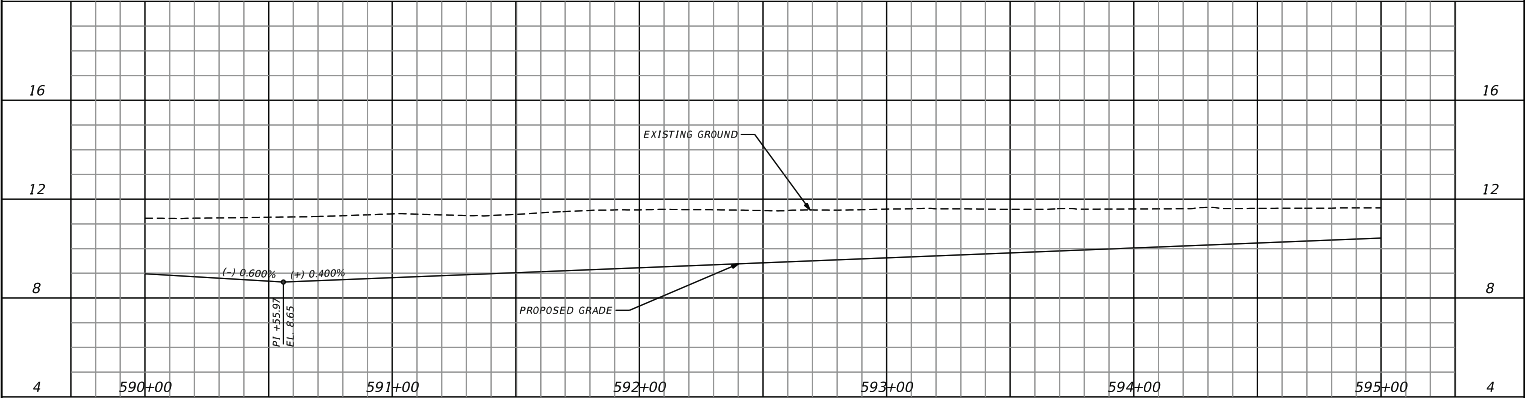



REVISIONS		AECOM	MIAMI-DADE COUNTY	LUDLAM TRAIL CORRIDOR PD&E STUDY			LUDLAM TRAIL PROFILE	SHEET NO.
DATE	DESCRIPTION			Miami-Dade County Parks, Recreation, and Open Spaces (MOPROS)	Hickman Building 275 NW 2nd Street Miami, FL 33128 305-755-7800	P&R CONTRACT NO. RFQ 7868 P&R PROJECT NO. 43502-15-001-14470619		
		110 EAST BROWARD BOULEVARD, SUITE 700 FORT LAUDERDALE, FL 33301						52

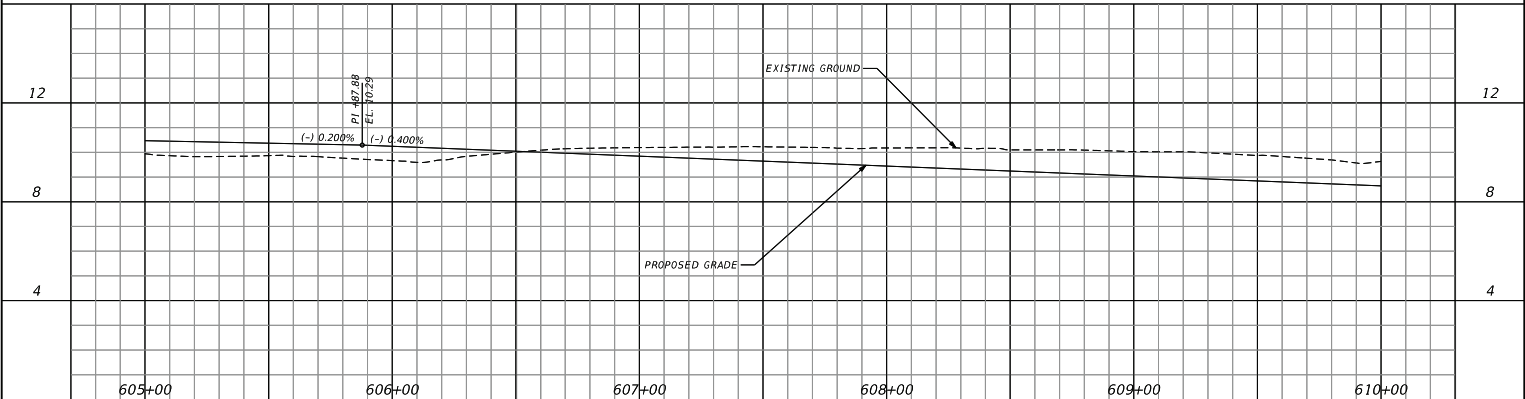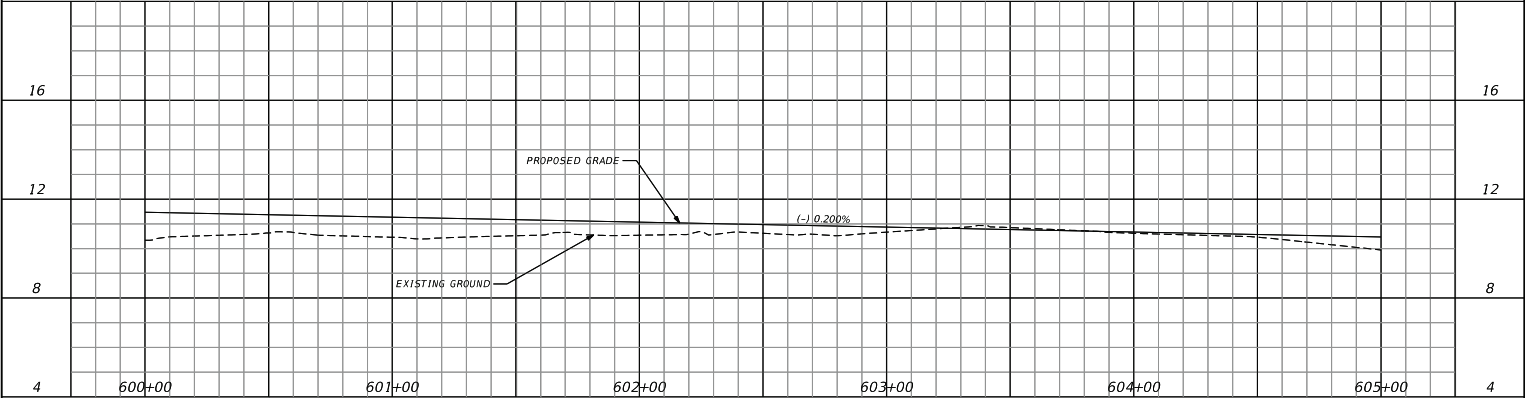


REVISIONS		AECOM	MIAMI-DADE COUNTY	LUDLAM TRAIL CORRIDOR PD&E STUDY			LUDLAM TRAIL PROFILE	SHEET NO.
DATE	DESCRIPTION			Miami-Dade County Parks, Recreation, and Open Spaces (MDPROS)	Hickman Building 275 NW 2nd Street Miami, FL 33128 305-755-7800	P&R CONTRACT NO. RFQ 7868 P&R PROJECT NO. 43502-15-001-14470619		
		110 EAST BROWARD BOULEVARD, SUITE 700 FORT LAUDERDALE FL, 33301						53

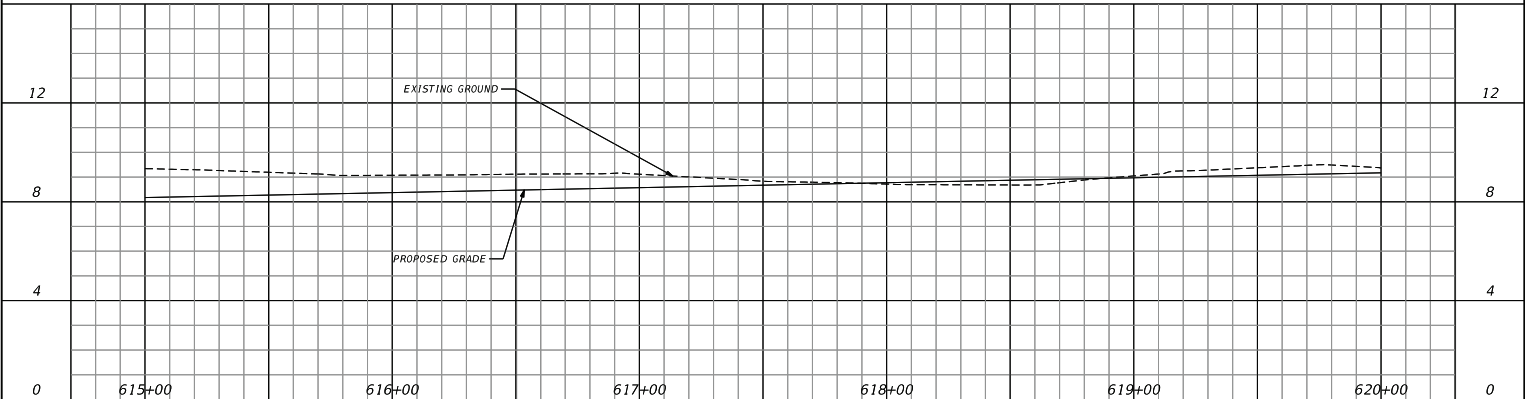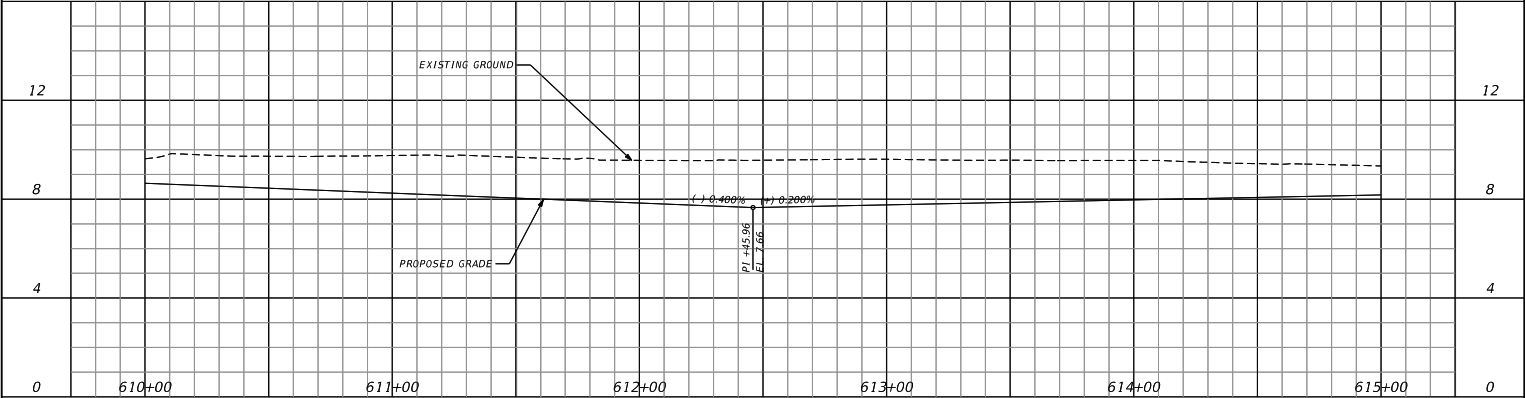

REVISIONS		AECOM 110 EAST BROWARD BOULEVARD, SUITE 700 FORT LAUDERDALE FL, 33301 MIAMI-DADE COUNTY	LUDLAM TRAIL CORRIDOR PD&E STUDY			LUDLAM TRAIL PROFILE	SHEET NO.
DATE	DESCRIPTION		Miami-Dade County Parks, Recreation, and Open Spaces (MOPROS)	Hickman Building 275 NW 2nd Street Miami, FL 33128 305-755-7800	P&R CONTRACT NO. RFQ 7868 P&R PROJECT NO. 43502-15-001-14470619		54

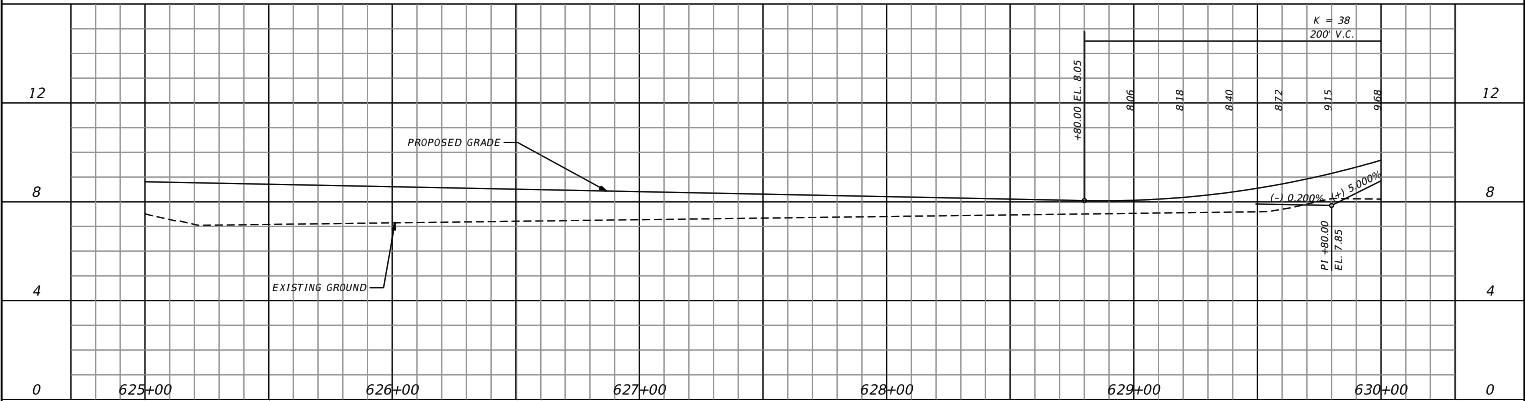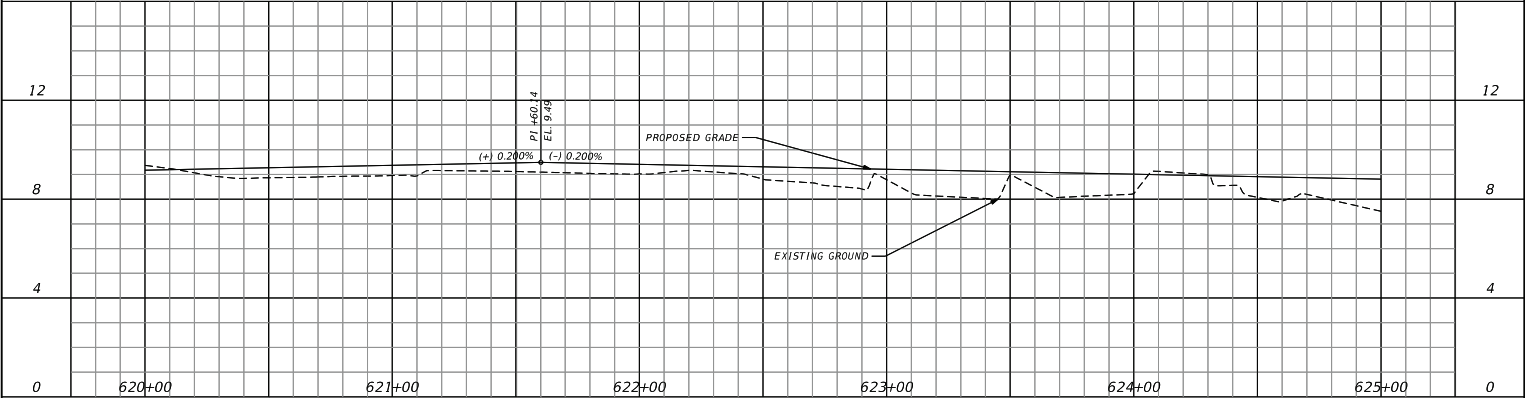



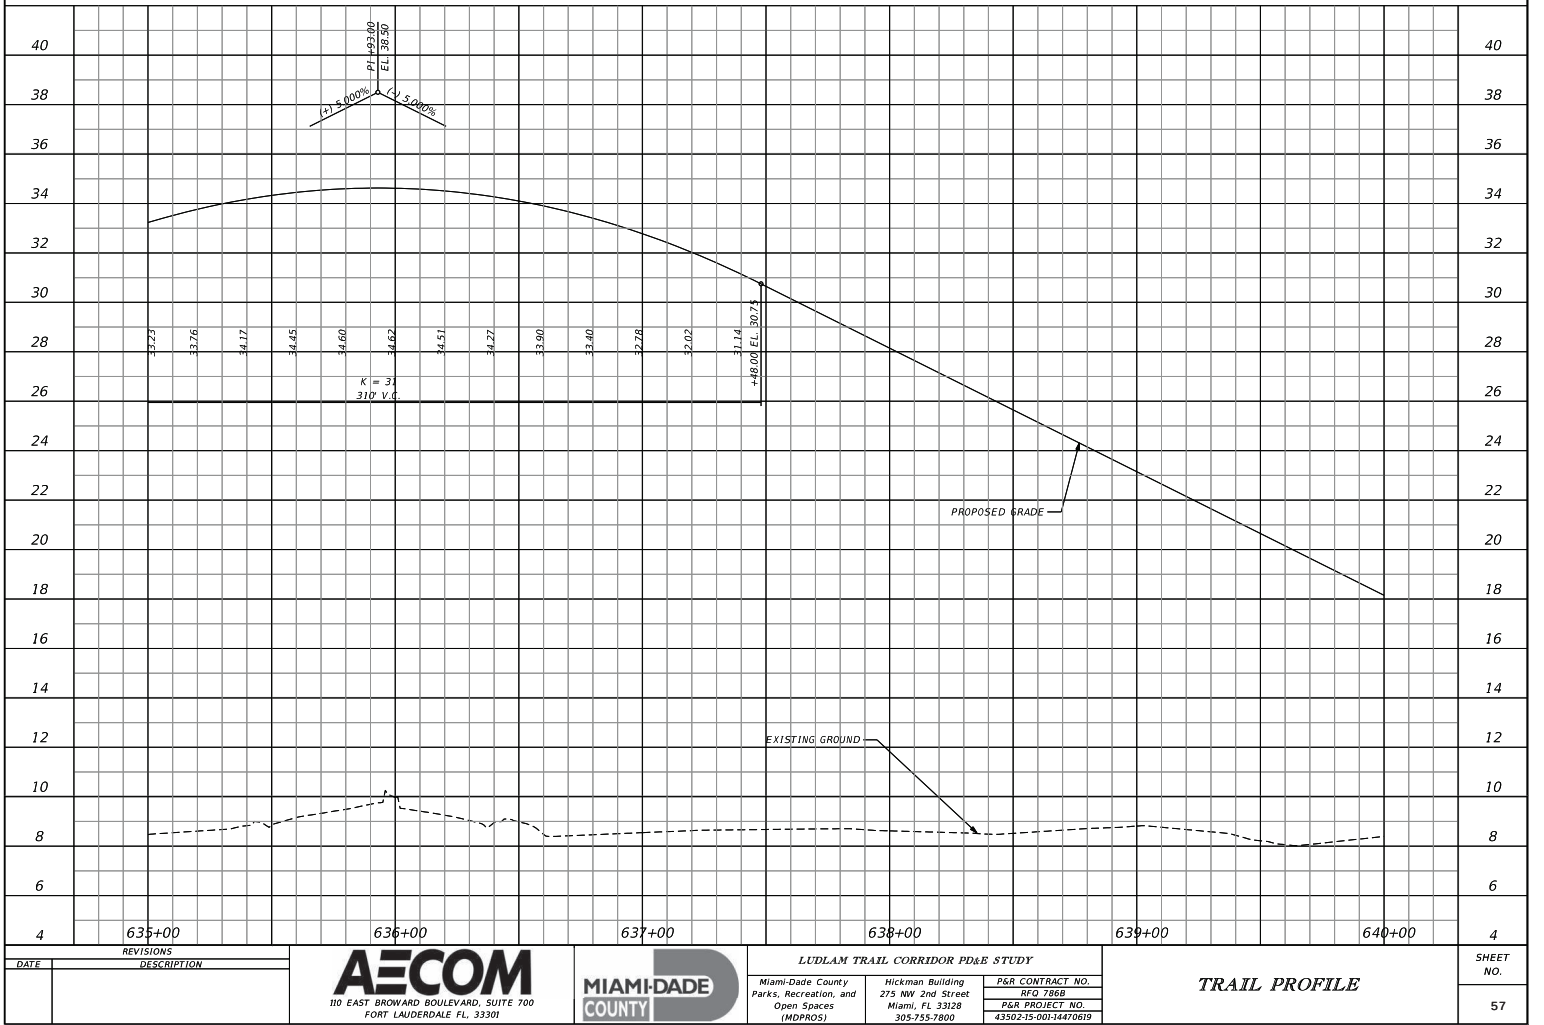

REVISIONS	
DATE	DESCRIPTION

AECOM
110 EAST BROWARD BOULEVARD, SUITE 700
FORT LAUDERDALE FL, 33301

MIAMI-DADE COUNTY
Miami-Dade County
Parks, Recreation, and
Open Spaces
(MDPROS)

LUDLAM TRAIL CORRIDOR PD&E STUDY

Miami-Dade County
Hickman Building
275 NW 2nd Street
Miami, FL 33128
305-755-7800

P&R CONTRACT NO.

RFO 7868



P&R PROJECT NO.

43502-15-001-14470619



TRAIL PROFILE

SHEET NO.



57

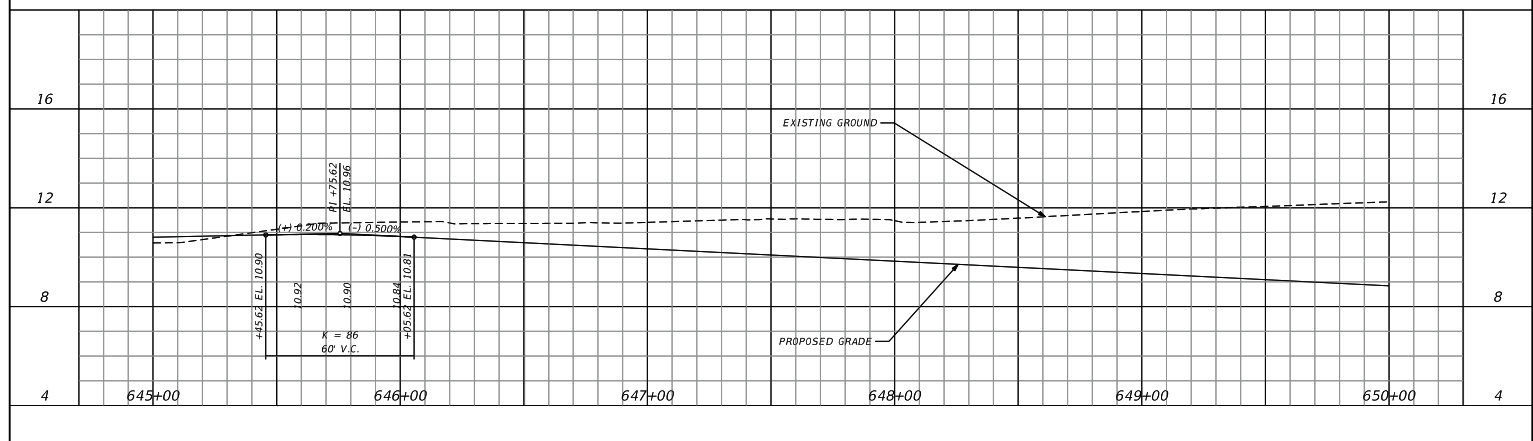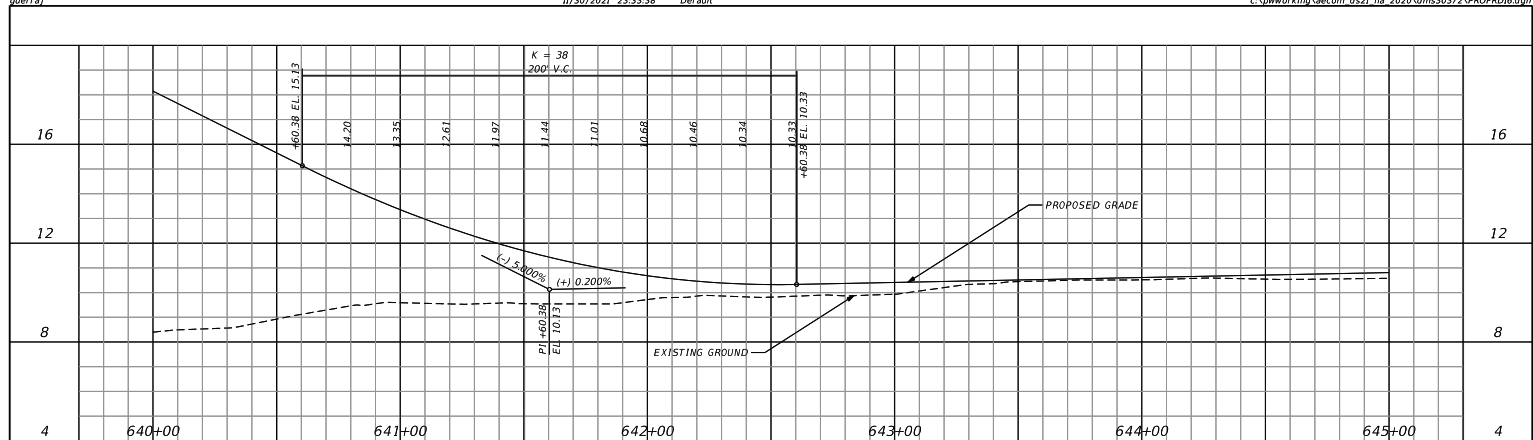

REVISIONS		 110 EAST BROWARD BOULEVARD, SUITE 700 FORT LAUDERDALE, FL 33301	 MIAMI-DADE COUNTY	LUDLAM TRAIL CORRIDOR PD&E STUDY			LUDLAM TRAIL PROFILE	SHEET NO.
DATE	DESCRIPTION			Miami-Dade County Parks, Recreation, and Open Spaces (MDPROS)	Hickman Building 275 NW 2nd Street Miami, FL 33128 305-755-7800	P&R CONTRACT NO. RFO 7868 P&R PROJECT NO. 43502-15-0001-1447/0619		58

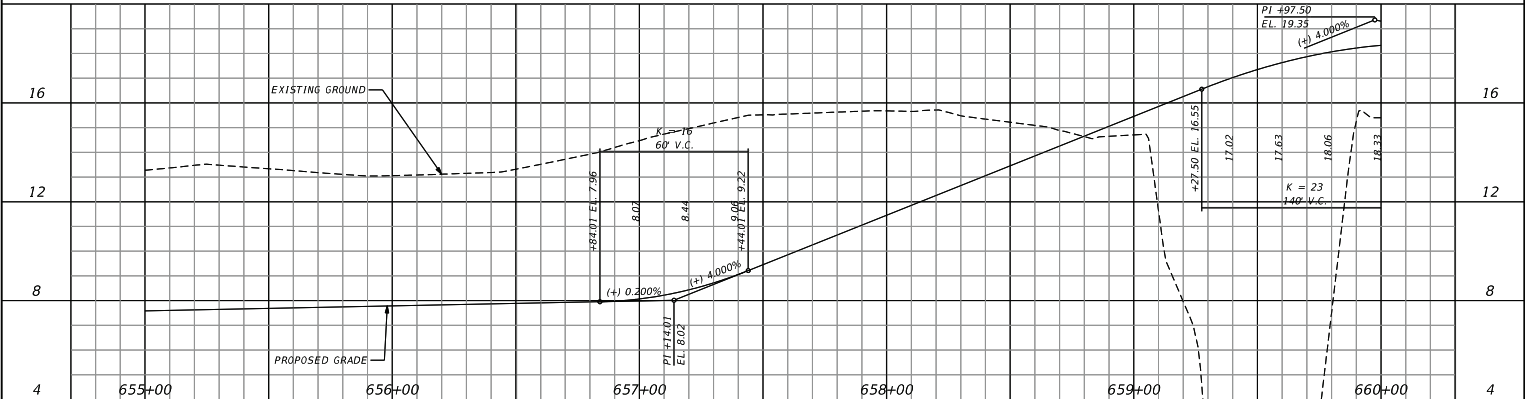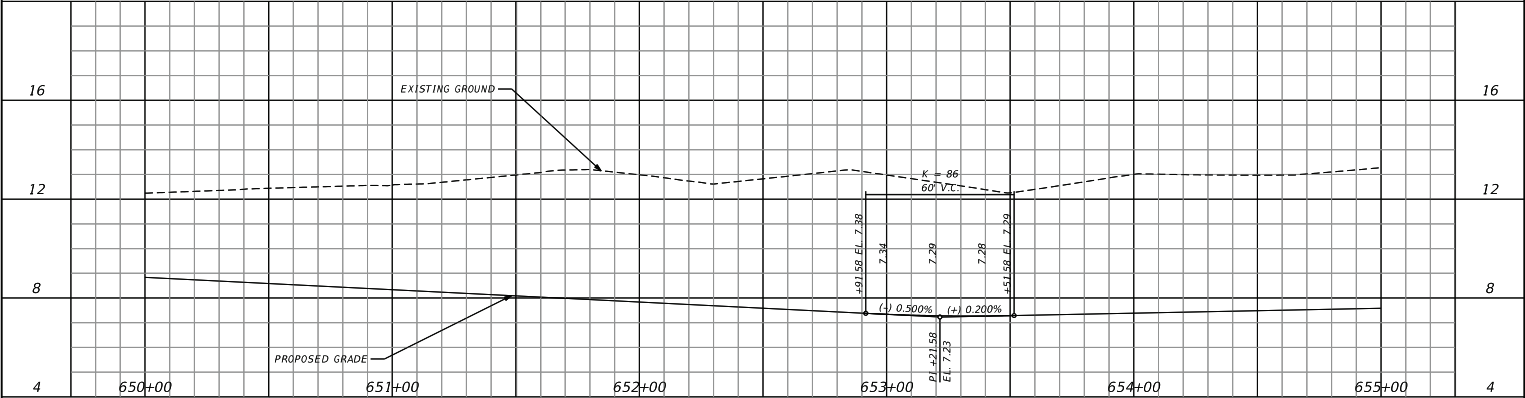

REVISIONS		 110 EAST BROWARD BOULEVARD, SUITE 700 FORT LAUDERDALE FL, 33301	 MIAMI-DADE COUNTY	LUDLAM TRAIL CORRIDOR PD&E STUDY			 LUDLAM TRAIL PROFILE	 SHEET NO. 59
DATE	DESCRIPTION			Miami-Dade County Parks, Recreation, and Open Spaces (MDPROS)	Hickman Building 275 NW 2nd Street Miami, FL 33128 305-755-7800	P&R CONTRACT NO. RFQ 7868 P&R PROJECT NO. 43502-15-001-14470619		

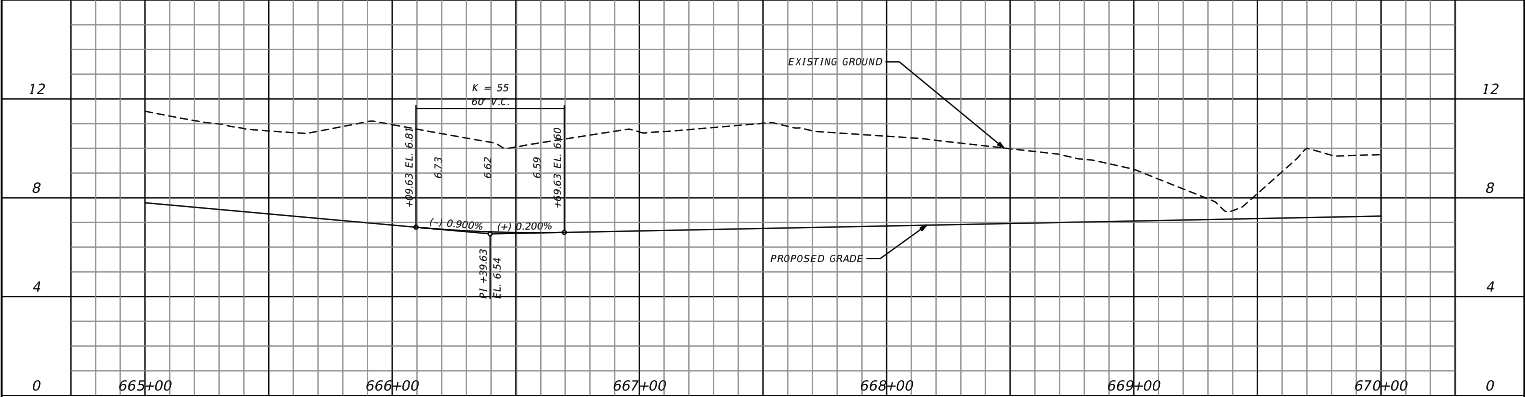
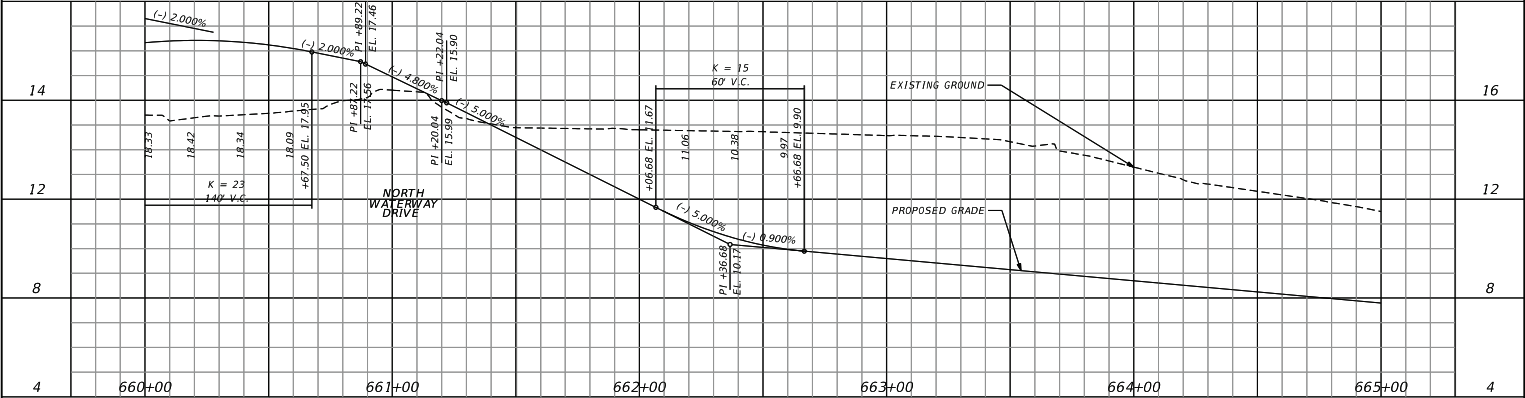


REVISIONS		AECOM	MIAMI-DADE COUNTY	LUDLAM TRAIL CORRIDOR PD&E STUDY			LUDLAM TRAIL PROFILE	SHEET NO. 68
DATE	DESCRIPTION			Miami-Dade County Parks, Recreation, and Open Spaces (MOPROS)	Hickman Building 275 NW 2nd Street Miami, FL 33128 305-755-7800	P&R CONTRACT NO. RFQ 7868 P&R PROJECT NO. 43502-15-001-14470619		


guerraj


11/30/2021 23:33:45 Default


c:\pwworking\aecom_ds21_na_2020\dms30372\PROFRD18.dgn

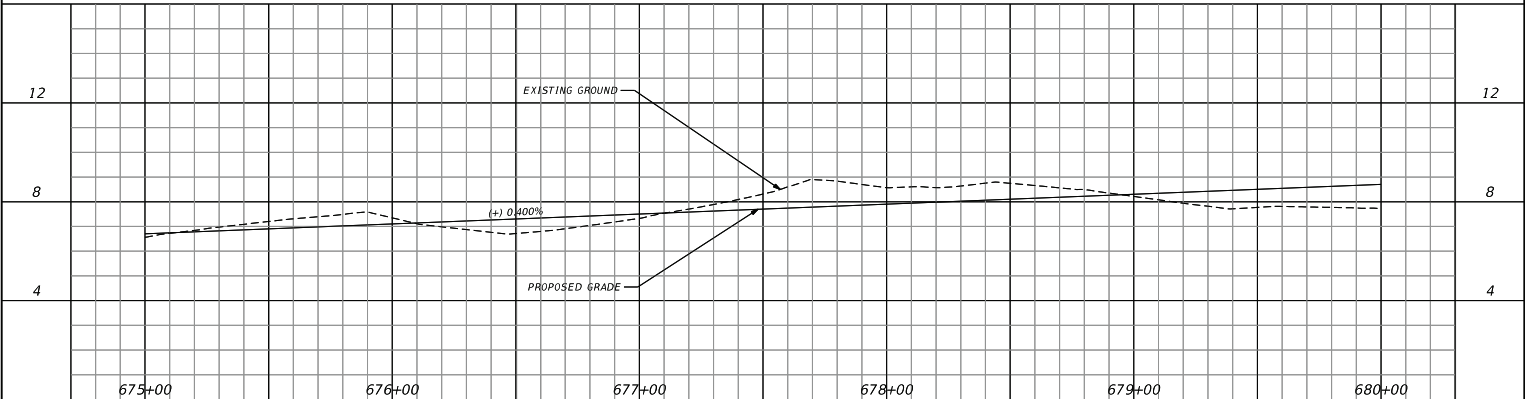
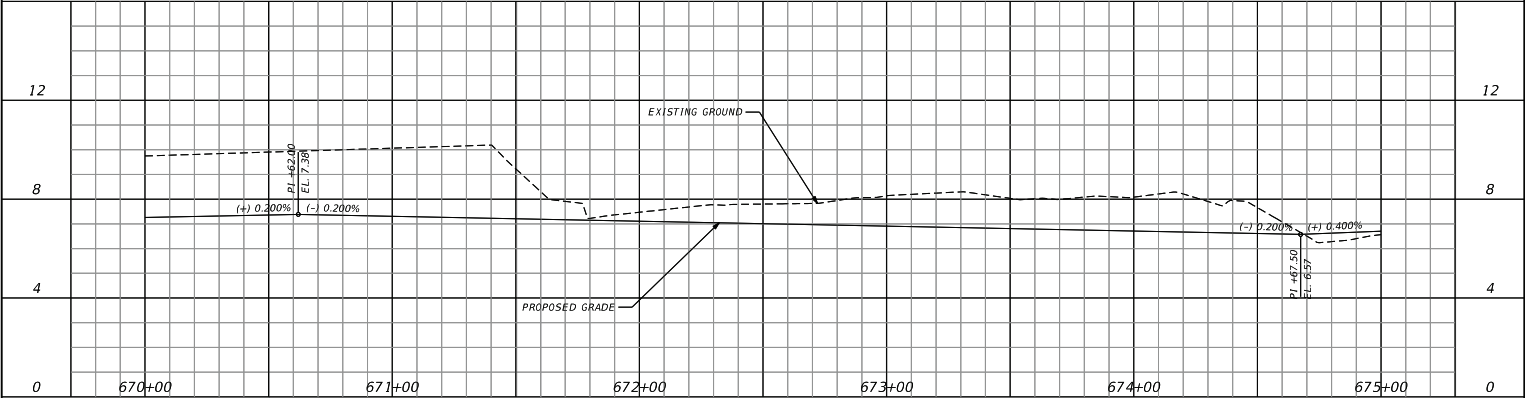


REVISIONS		 110 EAST BROWARD BOULEVARD, SUITE 700 FORT LAUDERDALE, FL. 33301	 MIAMI-DADE COUNTY	LUDLAM TRAIL CORRIDOR PD&E STUDY			<i>LUDLAM TRAIL PROFILE</i>	SHEET NO.
DATE	DESCRIPTION			Miami-Dade County Parks, Recreation, and Open Spaces (MDPROS)	Hickman Building 275 NW 2nd Street Miami, FL 33128 305-755-7800	P&R CONTRACT NO. RFQ 7868 P&R PROJECT NO. 43502-15-001-14470619		61


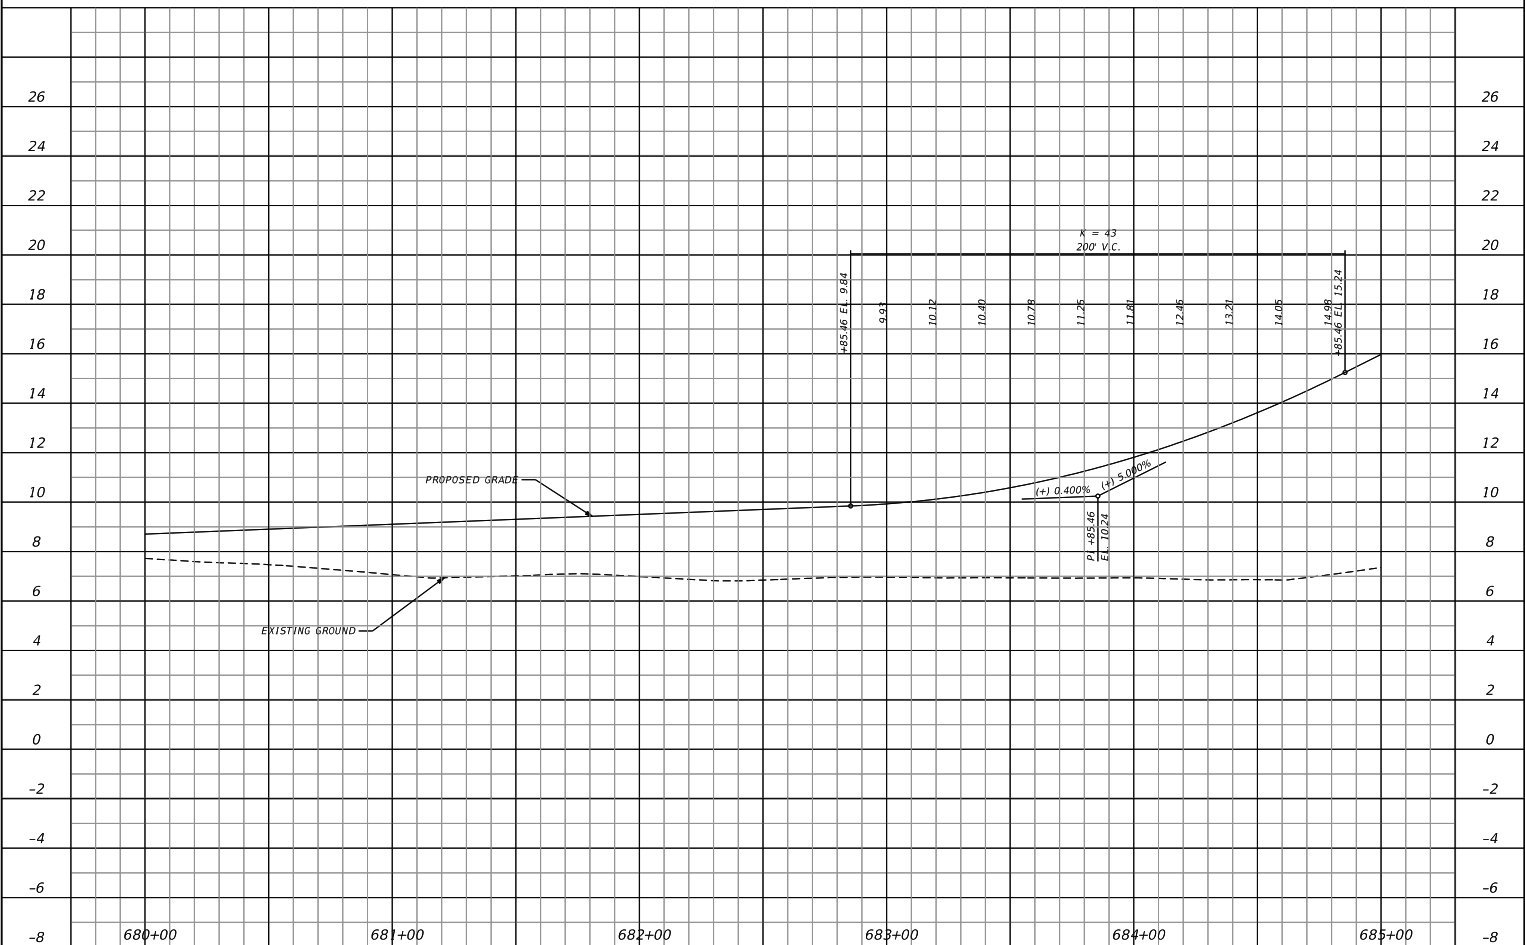



 


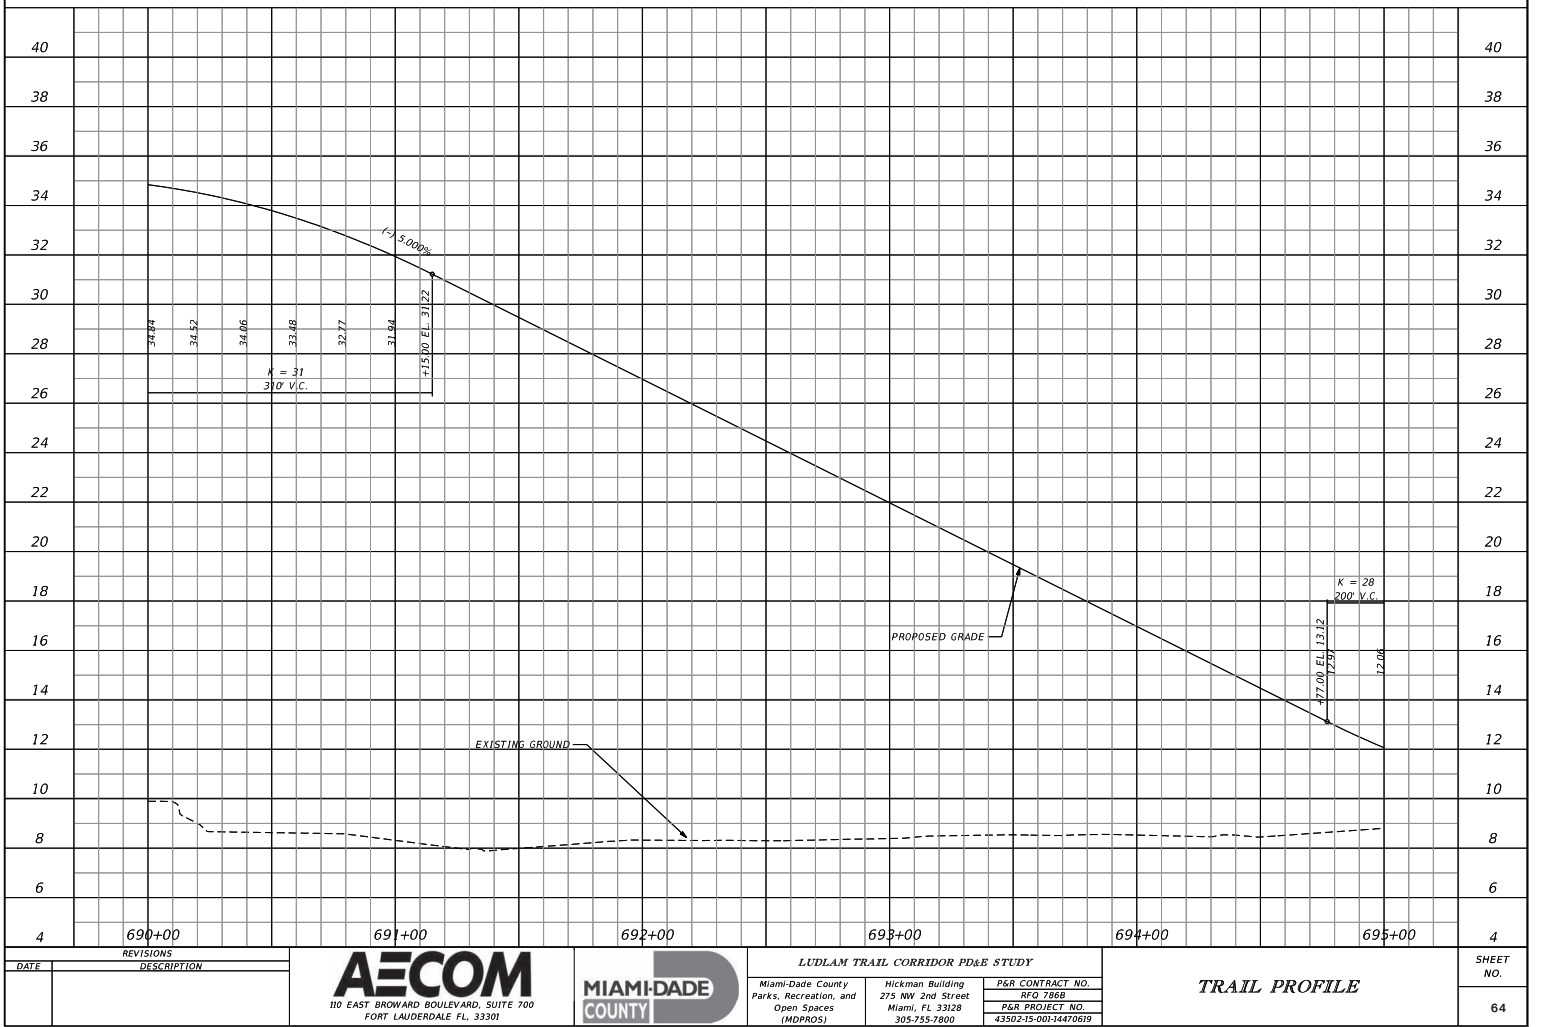

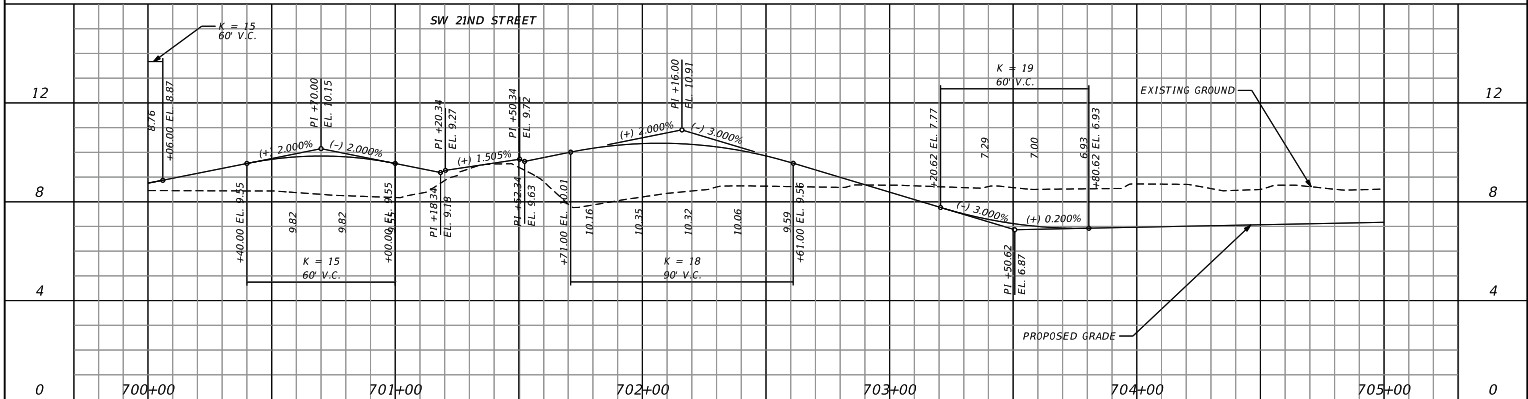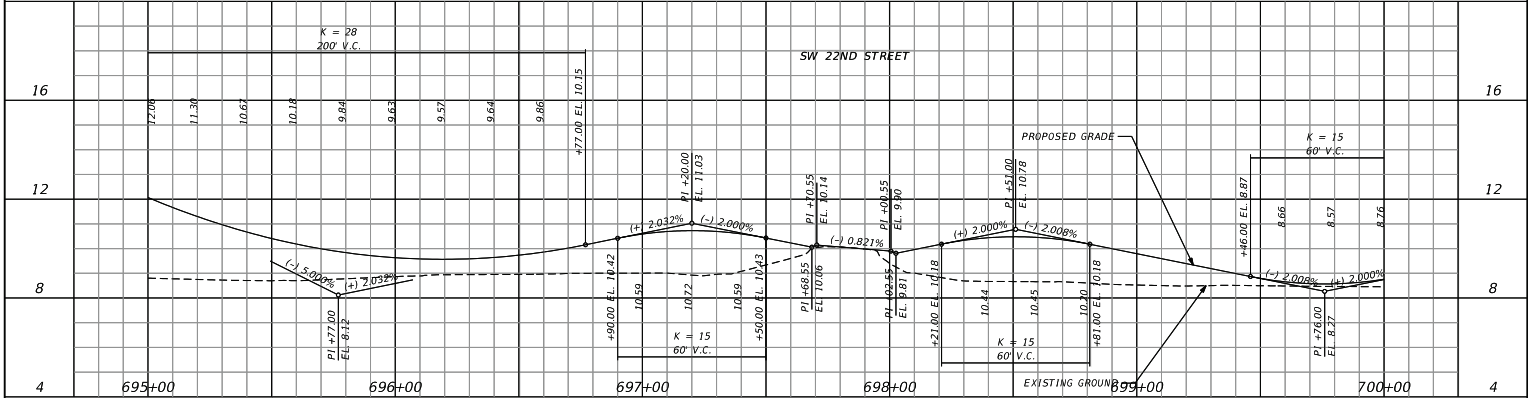

REVISIONS		AECOM	MIAMI-DADE COUNTY	LUDLAM TRAIL CORRIDOR PD&E STUDY			LUDLAM TRAIL PROFILE	SHEET NO.
DATE	DESCRIPTION			Miami-Dade County Parks, Recreation, and Open Spaces (MOPROS)	Hickman Building 275 NW 2nd Street Miami, FL 33128 305-755-7800	P&R CONTRACT NO. RFQ 7868 P&R PROJECT NO. 43502-15-001-14470619		
		110 EAST BROWARD BOULEVARD, SUITE 700 FORT LAUDERDALE FL, 33301						65

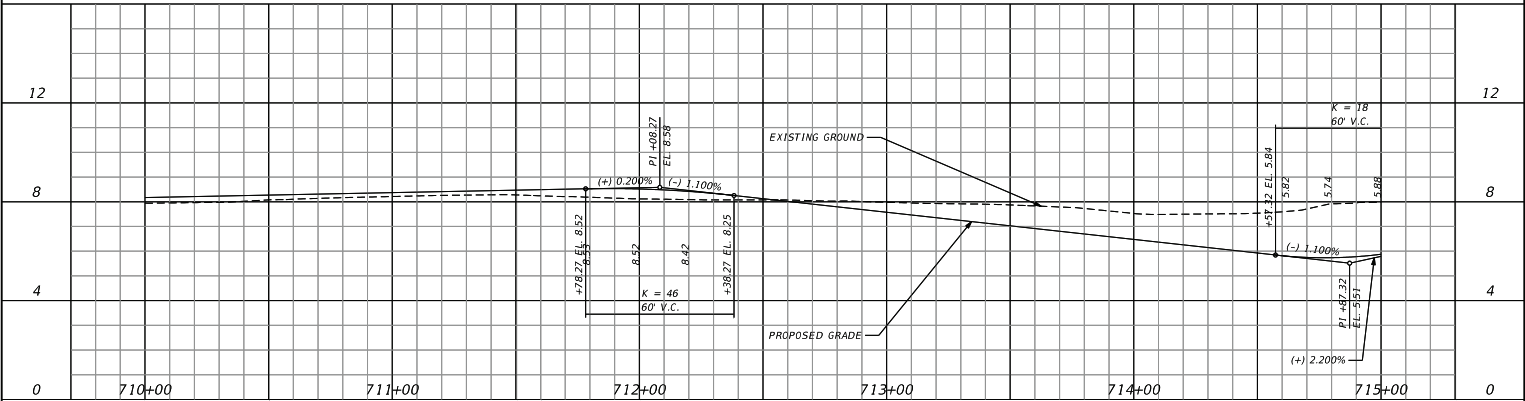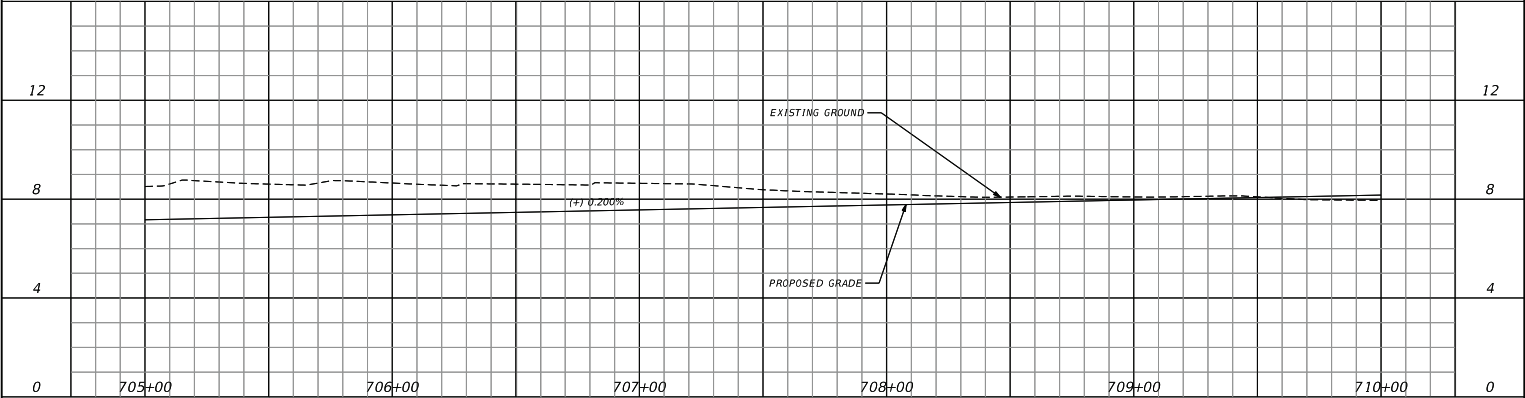

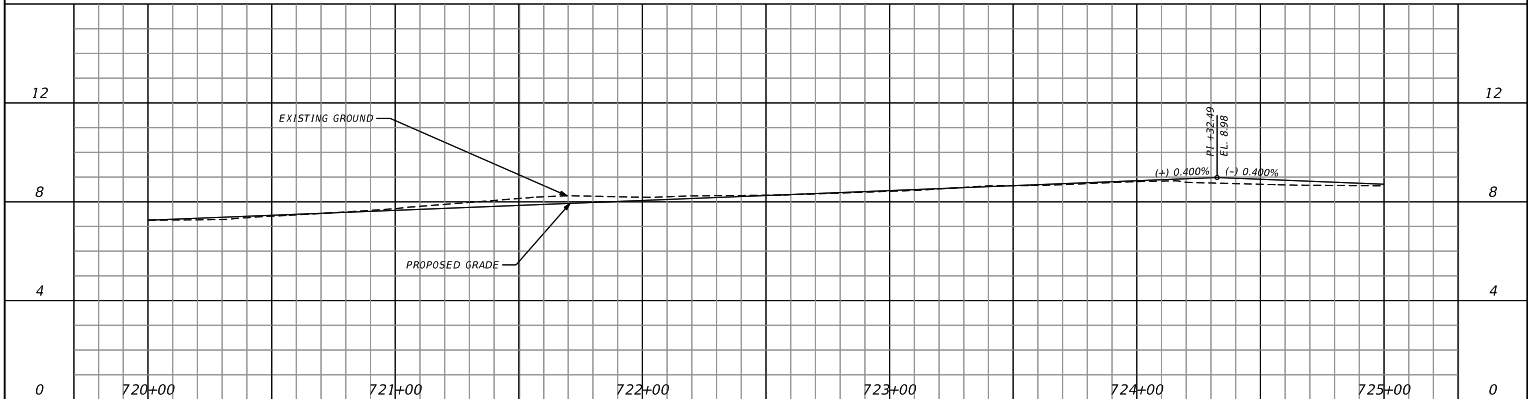
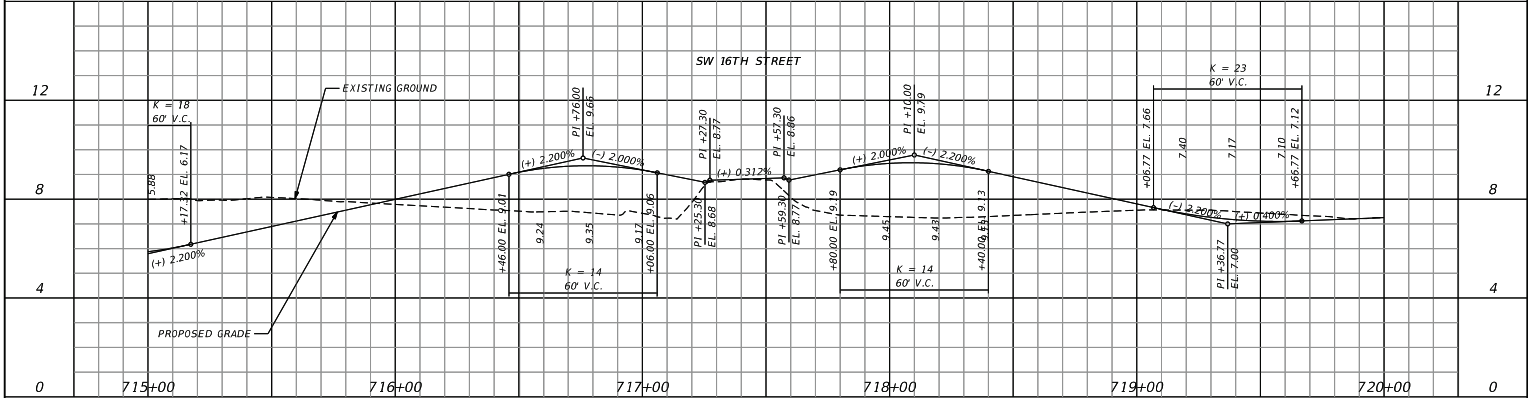


REVISIONS		AECOM	MIAMI-DADE COUNTY	LUDLAM TRAIL CORRIDOR PD&E STUDY			LUDLAM TRAIL PROFILE	SHEET NO. 67
DATE	DESCRIPTION			Miami-Dade County Parks, Recreation, and Open Spaces (MDPROS)	Hickman Building 275 NW 2nd Street Miami, FL 33128 305-755-7800	P&R CONTRACT NO. RFQ 7868 P&R PROJECT NO. 43502-15-001-14470619		


guerraj

11/30/2021 23:34:18 Default

c:\pwworking\aecom_ds21_na_2020\dms30372\PROFRD25.dgn

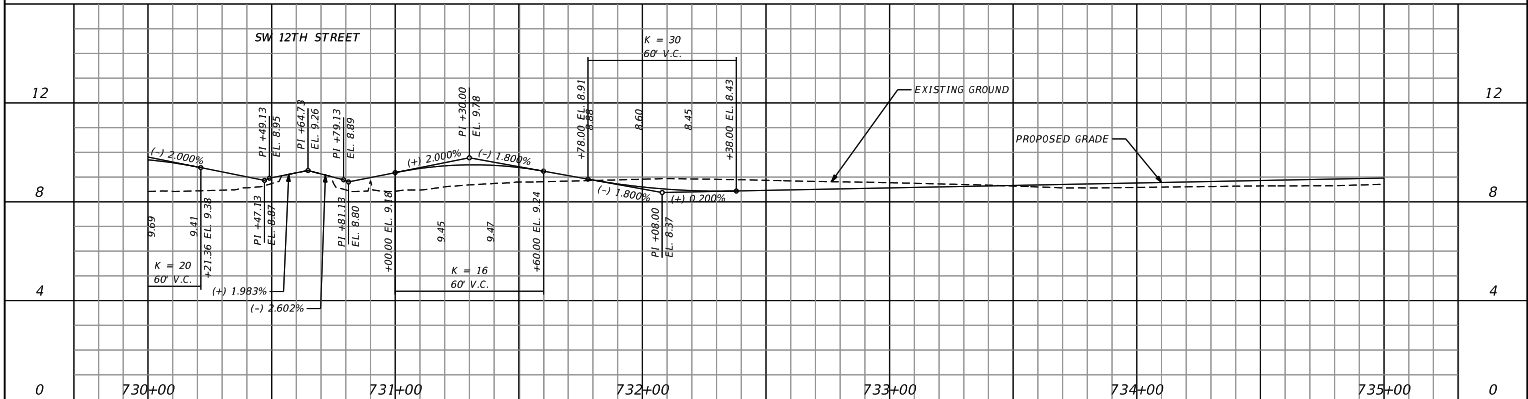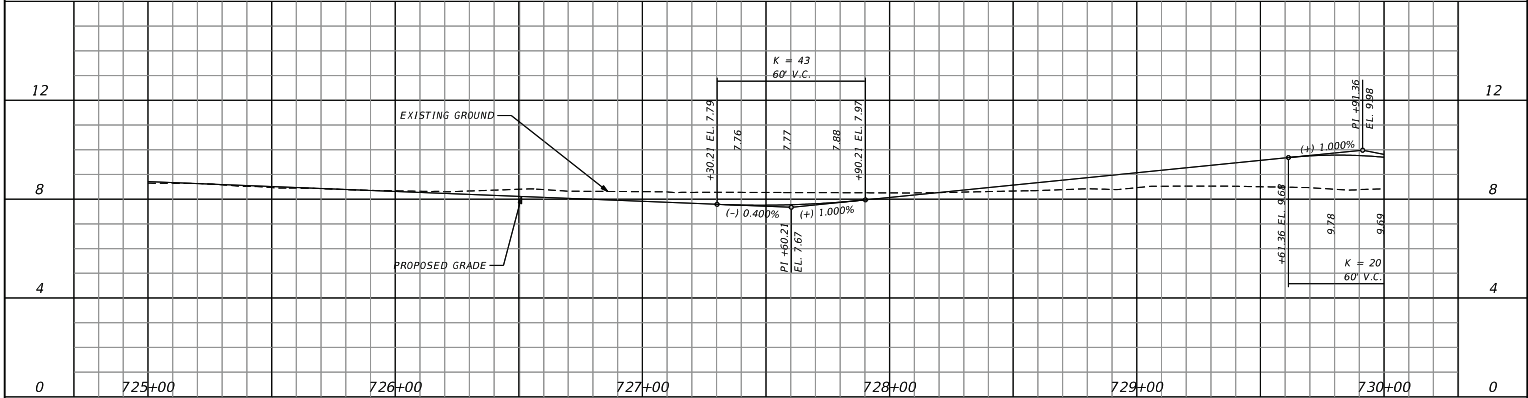

REVISIONS		AECOM	MIAMI-DADE COUNTY	LUDLAM TRAIL CORRIDOR PD&E STUDY			LUDLAM TRAIL PROFILE	SHEET NO. 68
DATE	DESCRIPTION			Miami-Dade County Parks, Recreation, and Open Spaces (MOPROS)	Hickman Building 275 NW 2nd Street Miami, FL 33128 305-755-7800	P&R CONTRACT NO. RFQ 7868 P&R PROJECT NO. 43502-15-001-14470619		

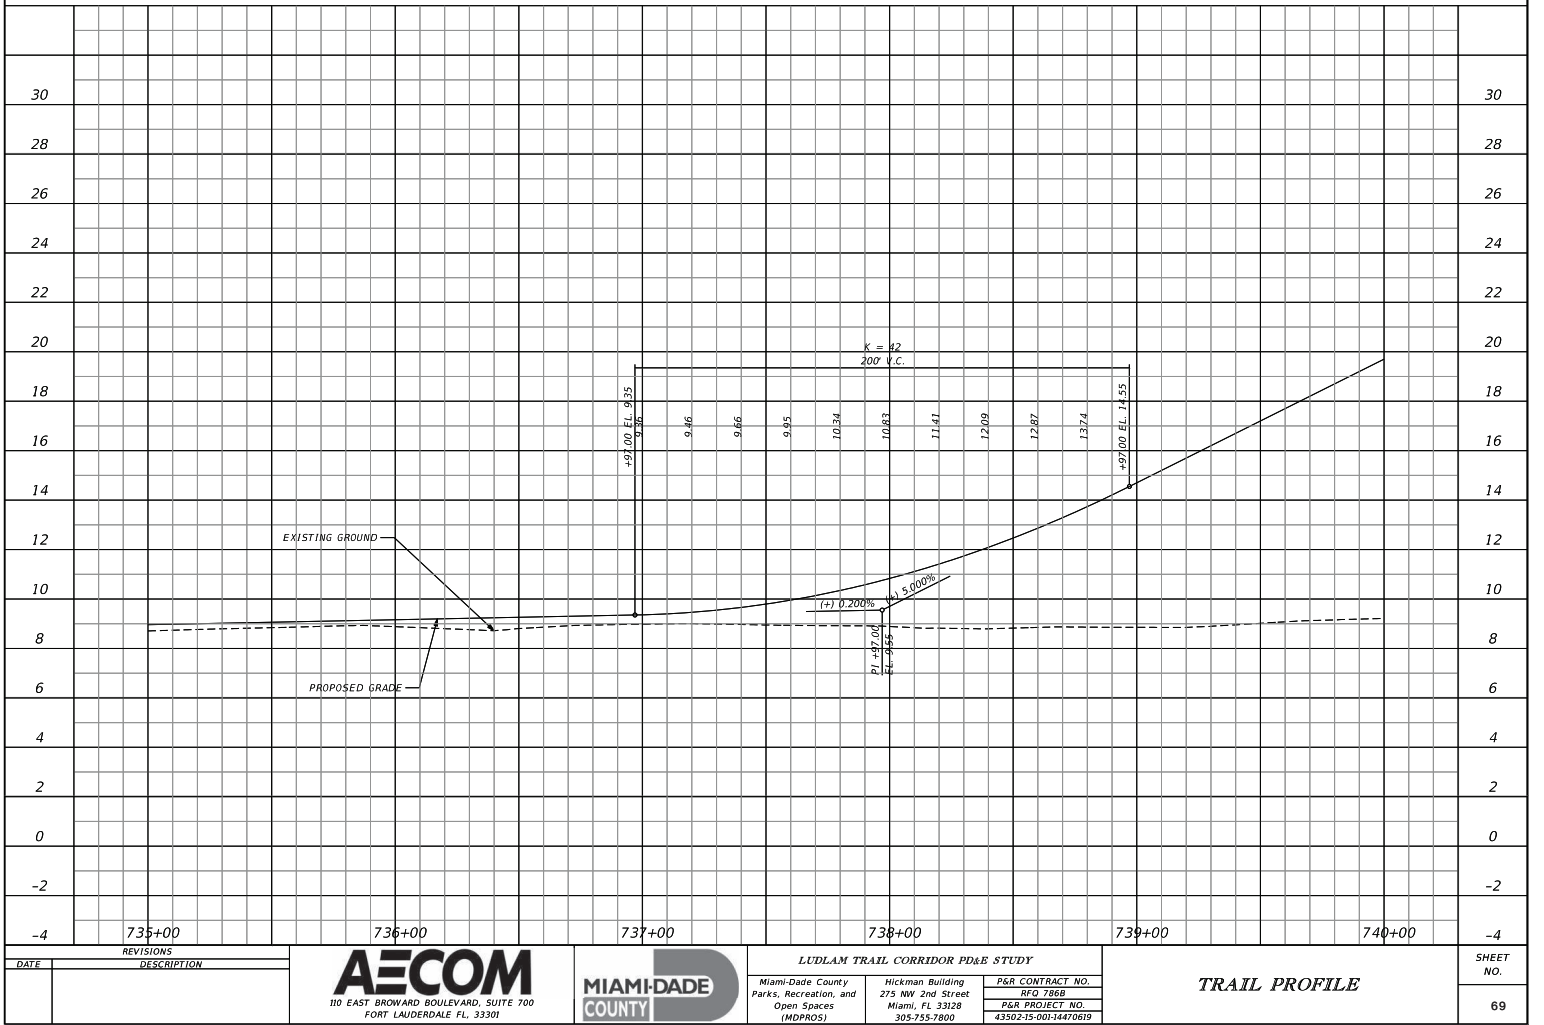

REVISIONS	
DATE	DESCRIPTION

AECOM
110 EAST BROWARD BOULEVARD, SUITE 700
FORT LAUDERDALE, FL 33301



LUDLAM TRAIL CORRIDOR PD&E STUDY


Miami-Dade County
Parks, Recreation, and
Open Spaces
(MDPROS)

Hickman Building
275 NW 2nd Street
Miami, FL 33128
305-755-7800



P&R CONTRACT NO.
RFO 7868
P&R PROJECT NO.
43502-15-001-14470619

TRAIL PROFILE


SHEET NO.
69

 




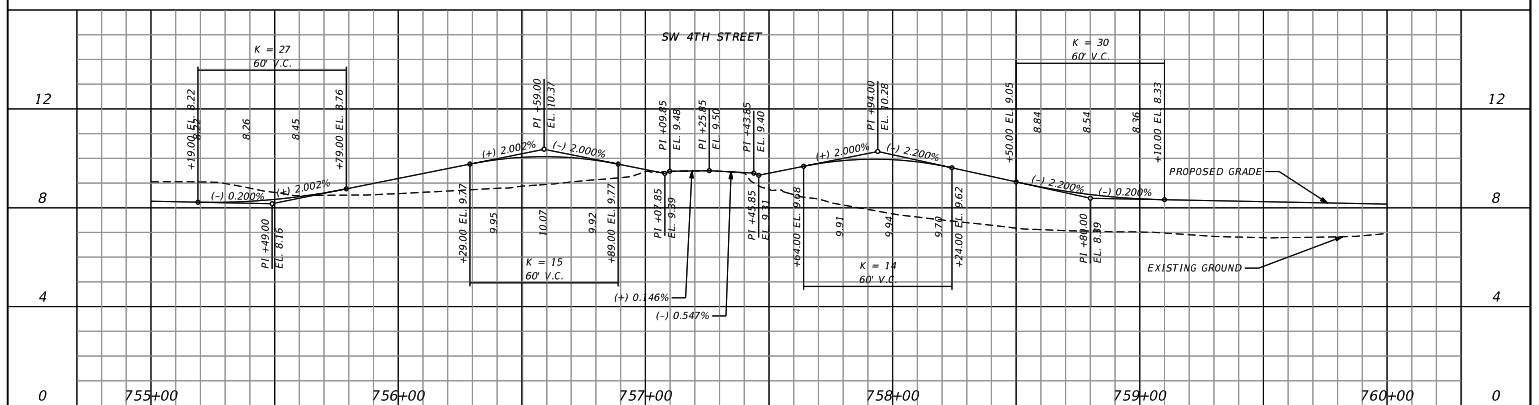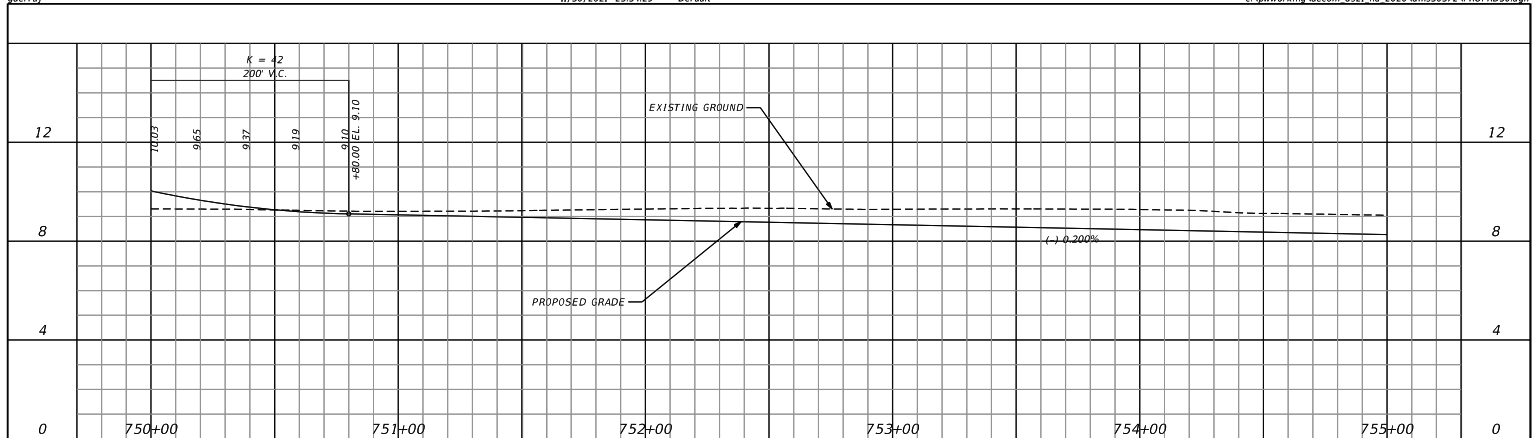




REVISIONS		 110 EAST BROWARD BOULEVARD, SUITE 700 FORT LAUDERDALE FL, 33301		LUDLAM TRAIL CORRIDOR PD&E STUDY				SHEET NO.	
DATE	DESCRIPTION			Miami-Dade County Parks, Recreation, and Open Spaces (MDPROS)	Hickman Building 275 NW 2nd Street Miami, FL 33128 305-755-7800	P&R CONTRACT NO. RFO 7868		P&R PROJECT NO. 43502-15-001-14470619	72

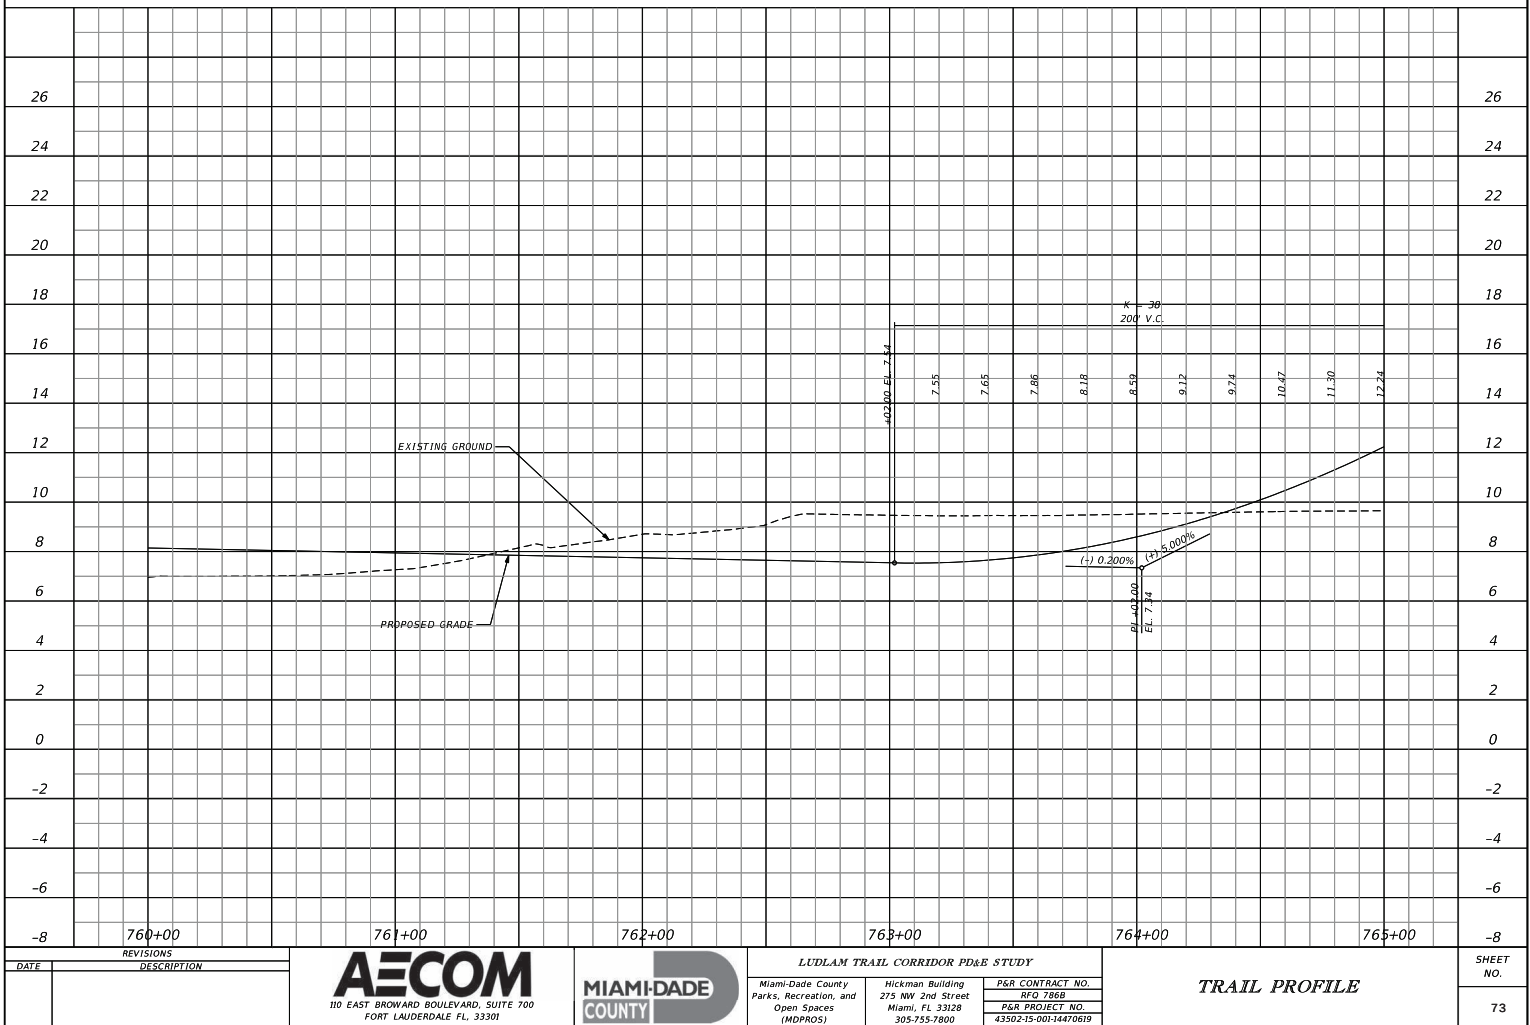


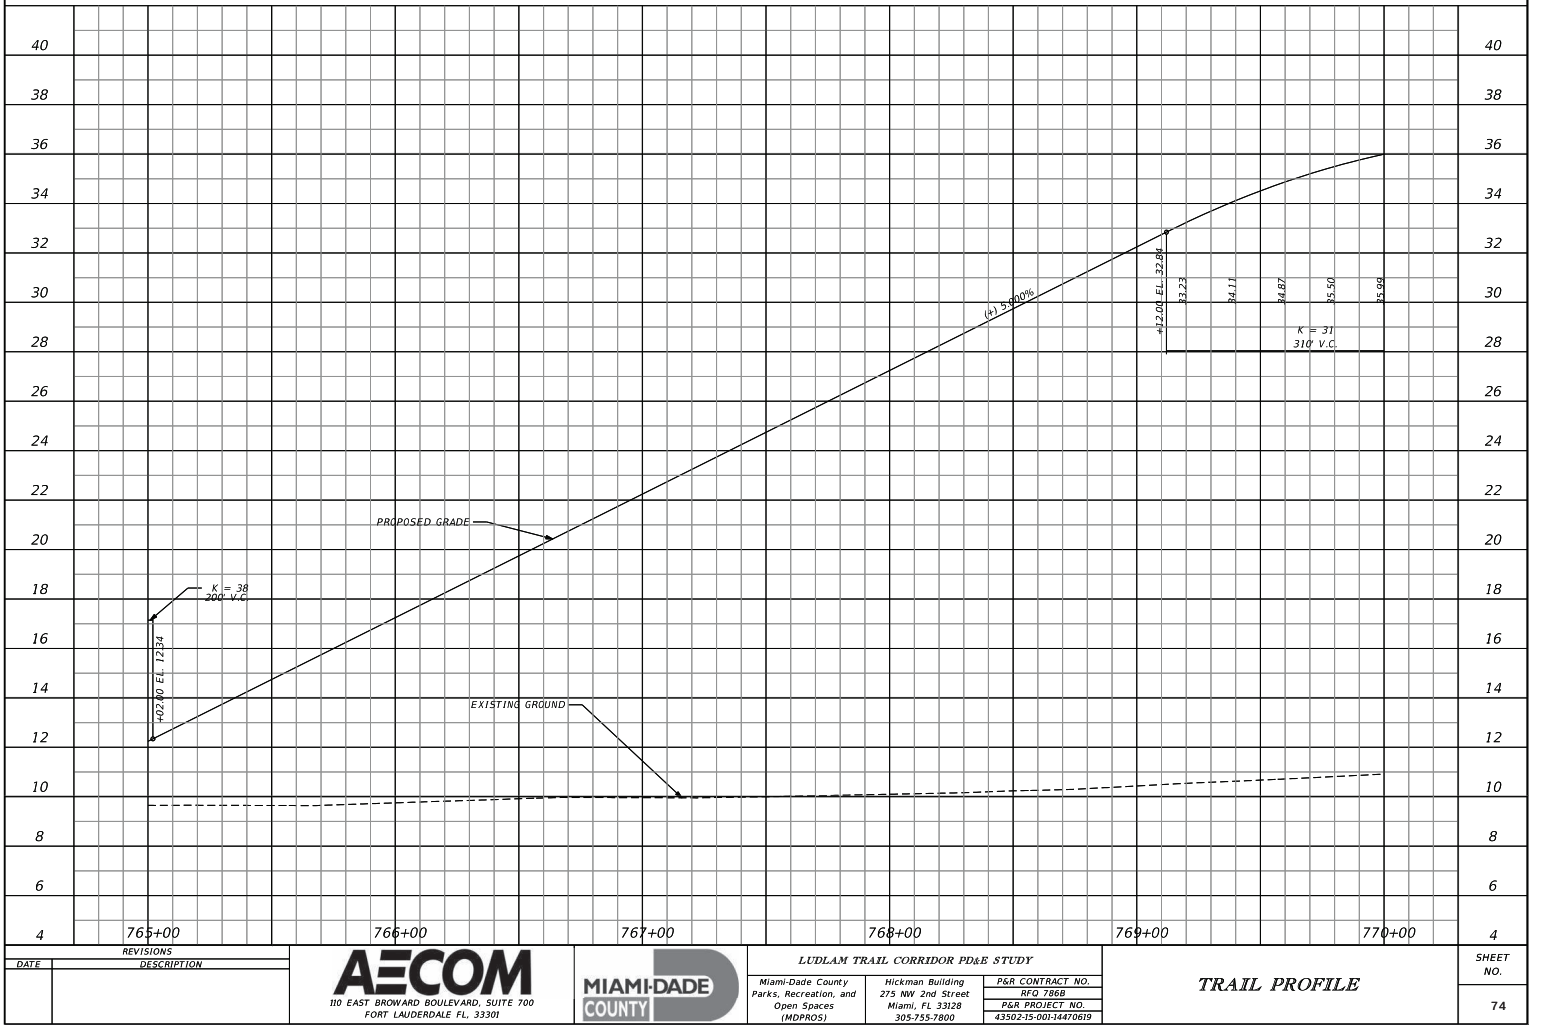


REVISIONS <table><tr><th>DATE</th><th>DESCRIPTION</th></tr><tr><td> </td><td> </td></tr></table>		DATE	DESCRIPTION			AECOM 110 EAST BROWARD BOULEVARD, SUITE 700 FORT LAUDERDALE, FL 33301	MIAMI-DADE COUNTY	LUDLAM TRAIL CORRIDOR PD&E STUDY <table><tr><td>Miami-Dade County Parks, Recreation, and Open Spaces (MDPROS)</td><td>Hickman Building 275 NW 2nd Street Miami, FL 33128 305-755-7800</td><td><table><tr><td>P&R CONTRACT NO.</td><td> </td></tr><tr><td>RFO 7868</td><td> </td></tr><tr><td>P&R PROJECT NO.</td><td>43502-15-001-14470619</td></tr></table></td></tr></table>	Miami-Dade County Parks, Recreation, and Open Spaces (MDPROS)	Hickman Building 275 NW 2nd Street Miami, FL 33128 305-755-7800	<table><tr><td>P&R CONTRACT NO.</td><td> </td></tr><tr><td>RFO 7868</td><td> </td></tr><tr><td>P&R PROJECT NO.</td><td>43502-15-001-14470619</td></tr></table>	P&R CONTRACT NO.		RFO 7868		P&R PROJECT NO.	43502-15-001-14470619	TRAIL PROFILE	SHEET NO. 74
DATE	DESCRIPTION																		
Miami-Dade County Parks, Recreation, and Open Spaces (MDPROS)	Hickman Building 275 NW 2nd Street Miami, FL 33128 305-755-7800	<table><tr><td>P&R CONTRACT NO.</td><td> </td></tr><tr><td>RFO 7868</td><td> </td></tr><tr><td>P&R PROJECT NO.</td><td>43502-15-001-14470619</td></tr></table>	P&R CONTRACT NO.		RFO 7868		P&R PROJECT NO.	43502-15-001-14470619											
P&R CONTRACT NO.																			
RFO 7868																			
P&R PROJECT NO.	43502-15-001-14470619																		

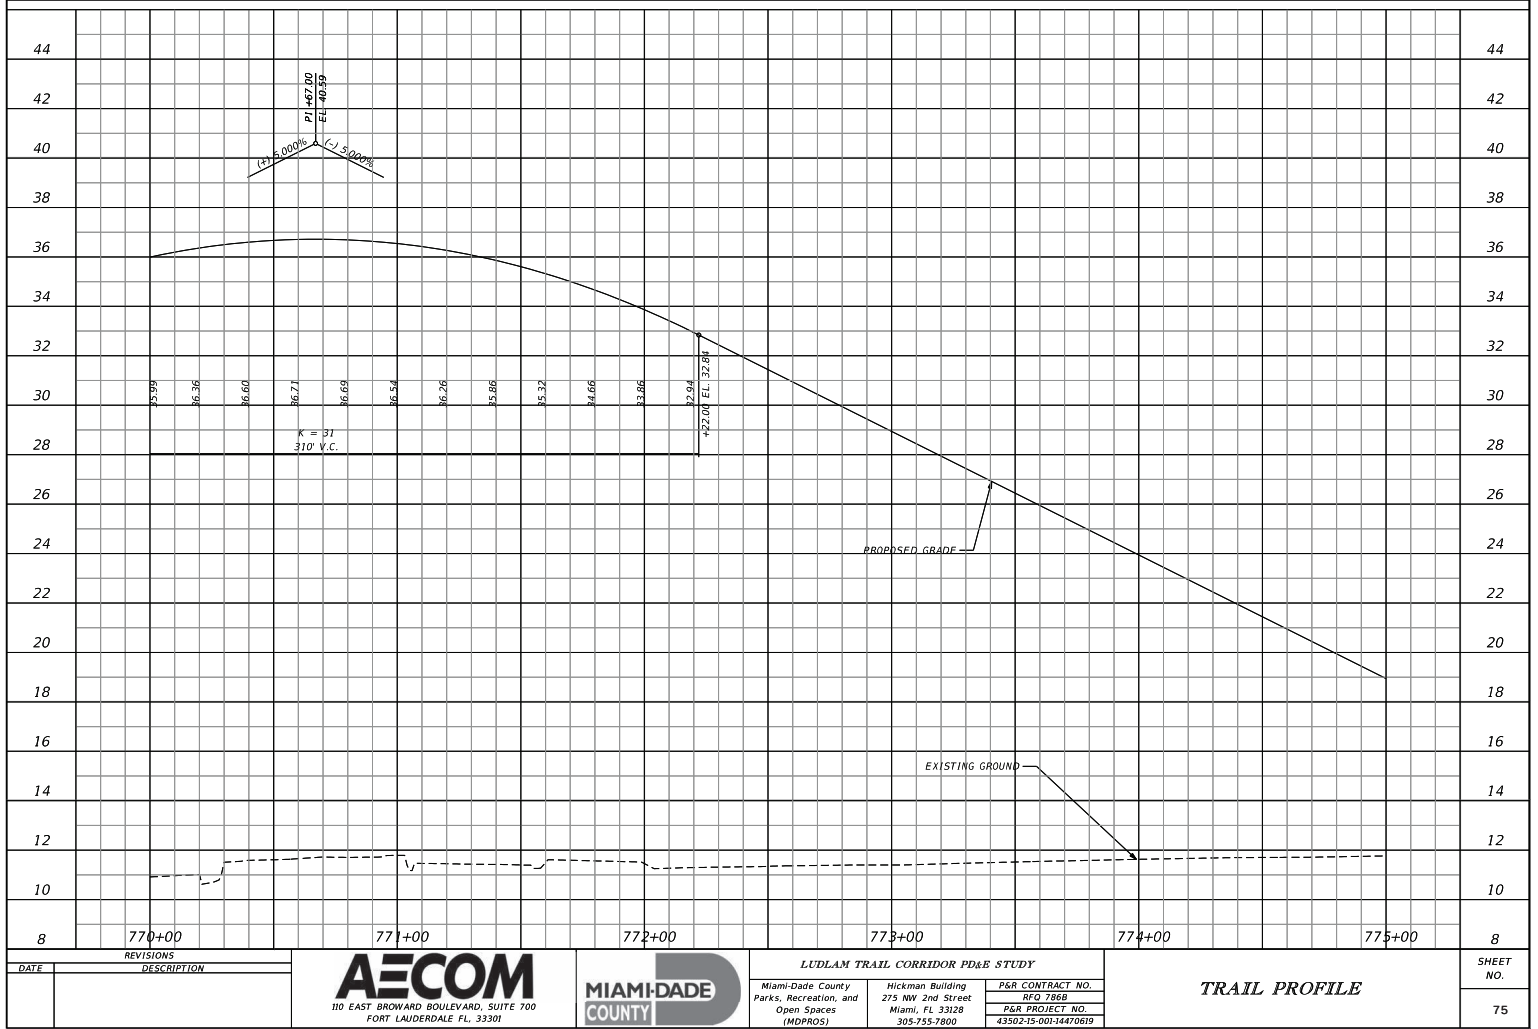


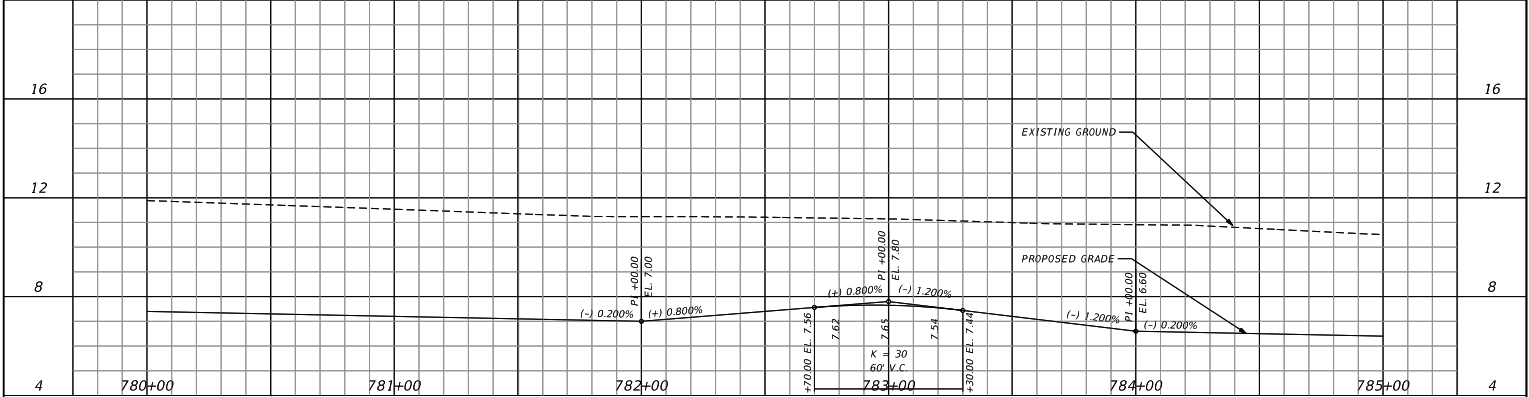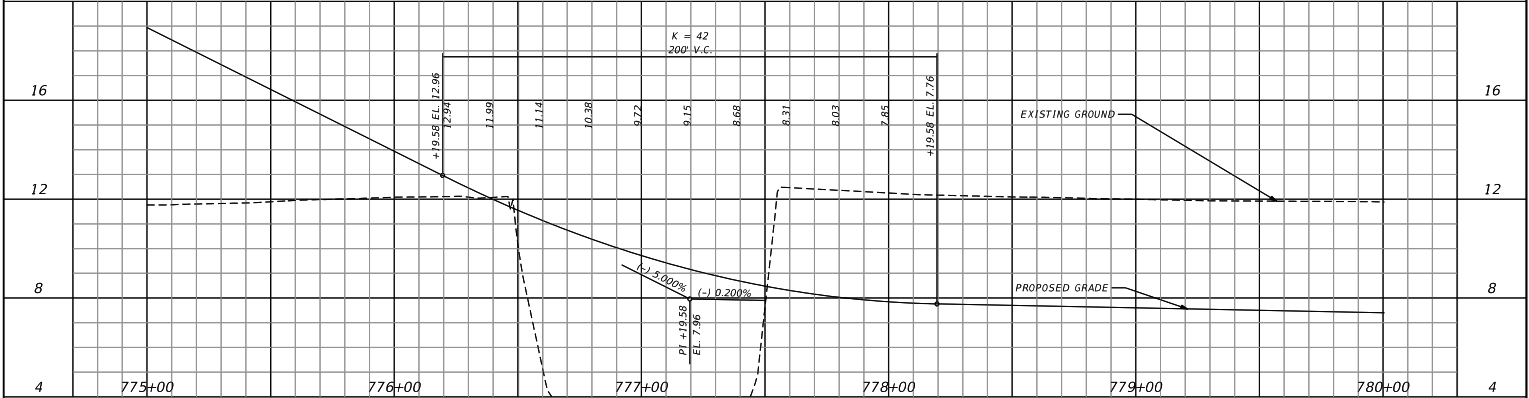



REVISIONS		AECOM	MIAMI-DADE COUNTY	LUDLAM TRAIL CORRIDOR PD&E STUDY			LUDLAM TRAIL PROFILE	SHEET NO.
DATE	DESCRIPTION							
		110 EAST BROWARD BOULEVARD, SUITE 700 FORT LAUDERDALE FL, 33301		Miami-Dade County Parks, Recreation, and Open Spaces (MOPROS)	Hickman Building 275 NW 2nd Street Miami, FL 33128 305-755-7800	P&R CONTRACT NO. RFQ 7868 P&R PROJECT NO. 43502-15-001-14470619		76

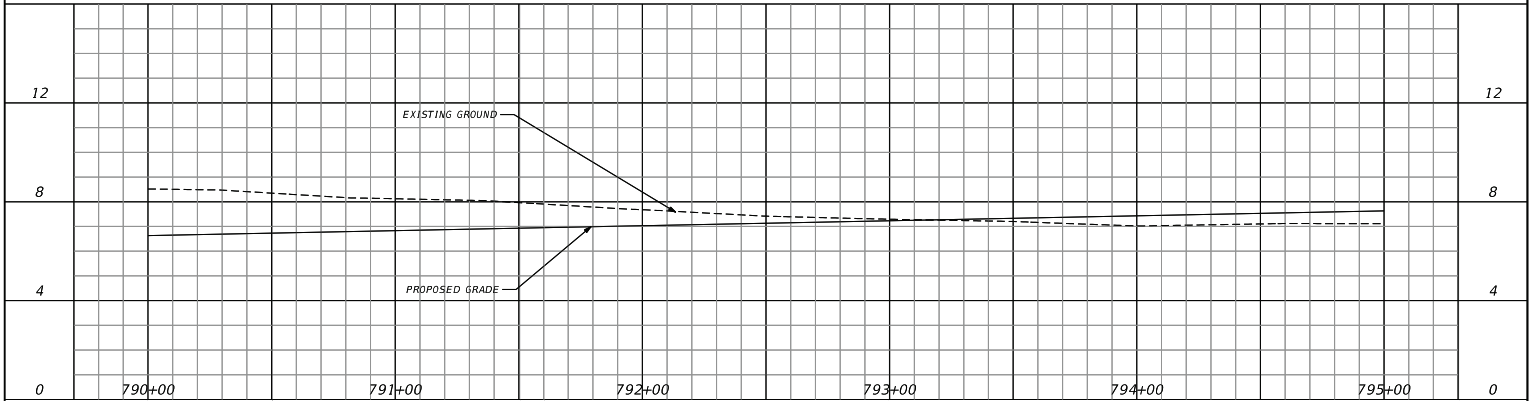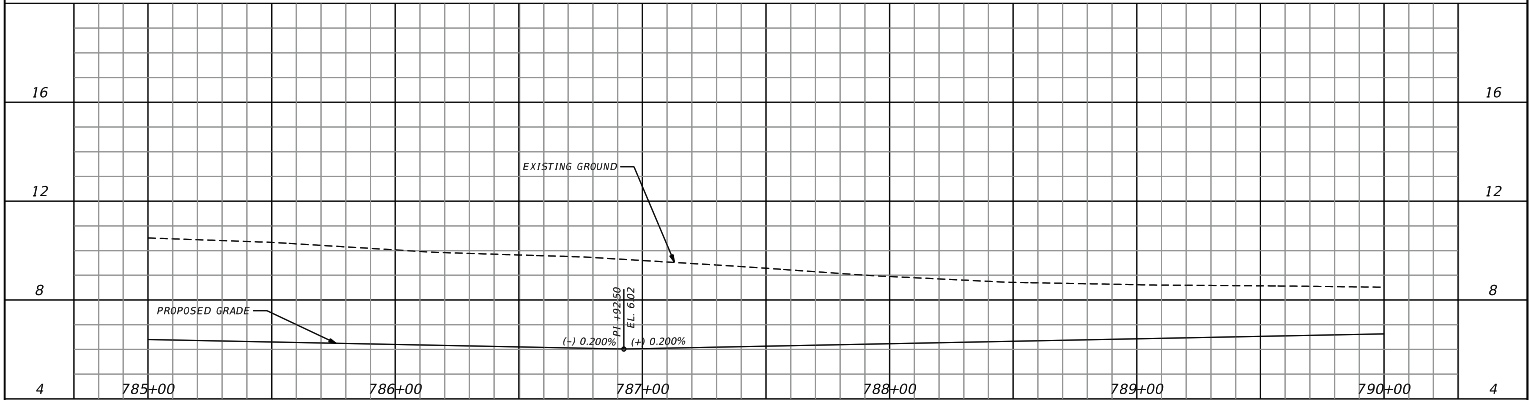


REVISIONS		AECOM 110 EAST BROWARD BOULEVARD, SUITE 700 FORT LAUDERDALE, FL 33301	MIAMI-DADE COUNTY	LUDLAM TRAIL CORRIDOR PD&E STUDY			LUDLAM TRAIL PROFILE	SHEET NO. 77
DATE	DESCRIPTION			Miami-Dade County Parks, Recreation, and Open Spaces (MDPROS)	Hickman Building 275 NW 2nd Street Miami, FL 33128 305-755-7800	P&R CONTRACT NO. RFQ 7868 P&R PROJECT NO. 43502-15-001-14470619		

 


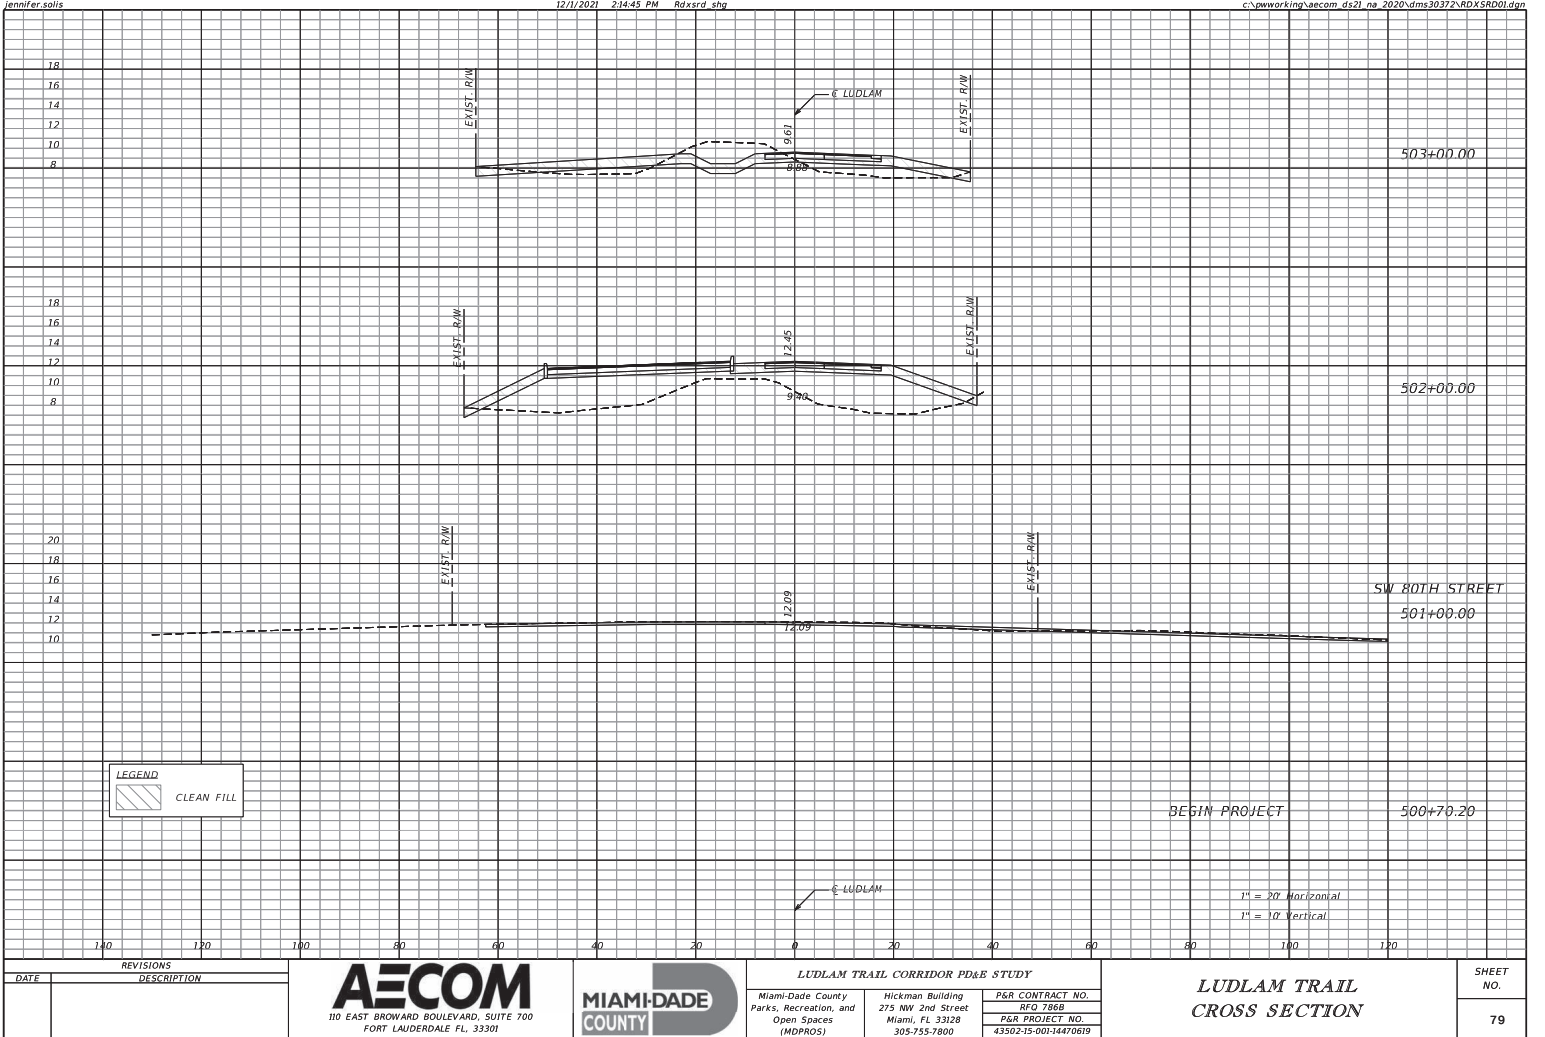


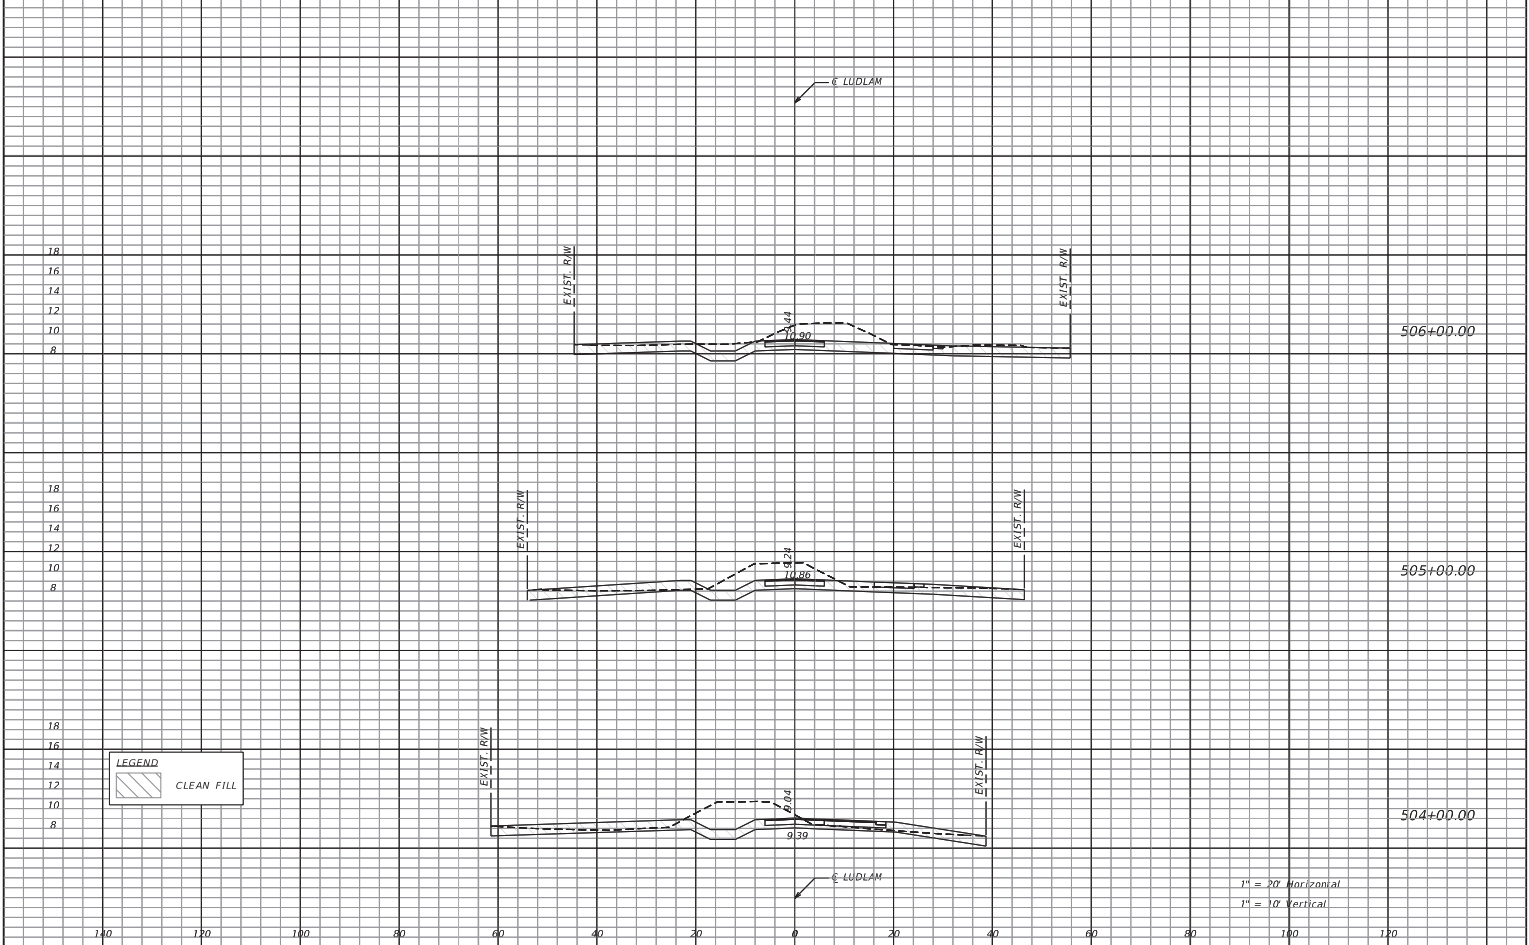



REVISIONS		 110 EAST BROWARD BOULEVARD, SUITE 700 FORT LAUDERDALE FL, 33301	 MIAMI-DADE COUNTY	LUDLAM TRAIL CORRIDOR PD&E STUDY			LUDLAM TRAIL CROSS SECTION		SHEET NO.
DATE	DESCRIPTION			Miami-Dade County Parks, Recreation, and Open Spaces (MDPROS)	Hickman Building 275 NW 2nd Street Miami, FL 33128 305-755-7800	P&R CONTRACT NO. RFQ 7868 P&R PROJECT NO. 43502-15-001-14470619		89	

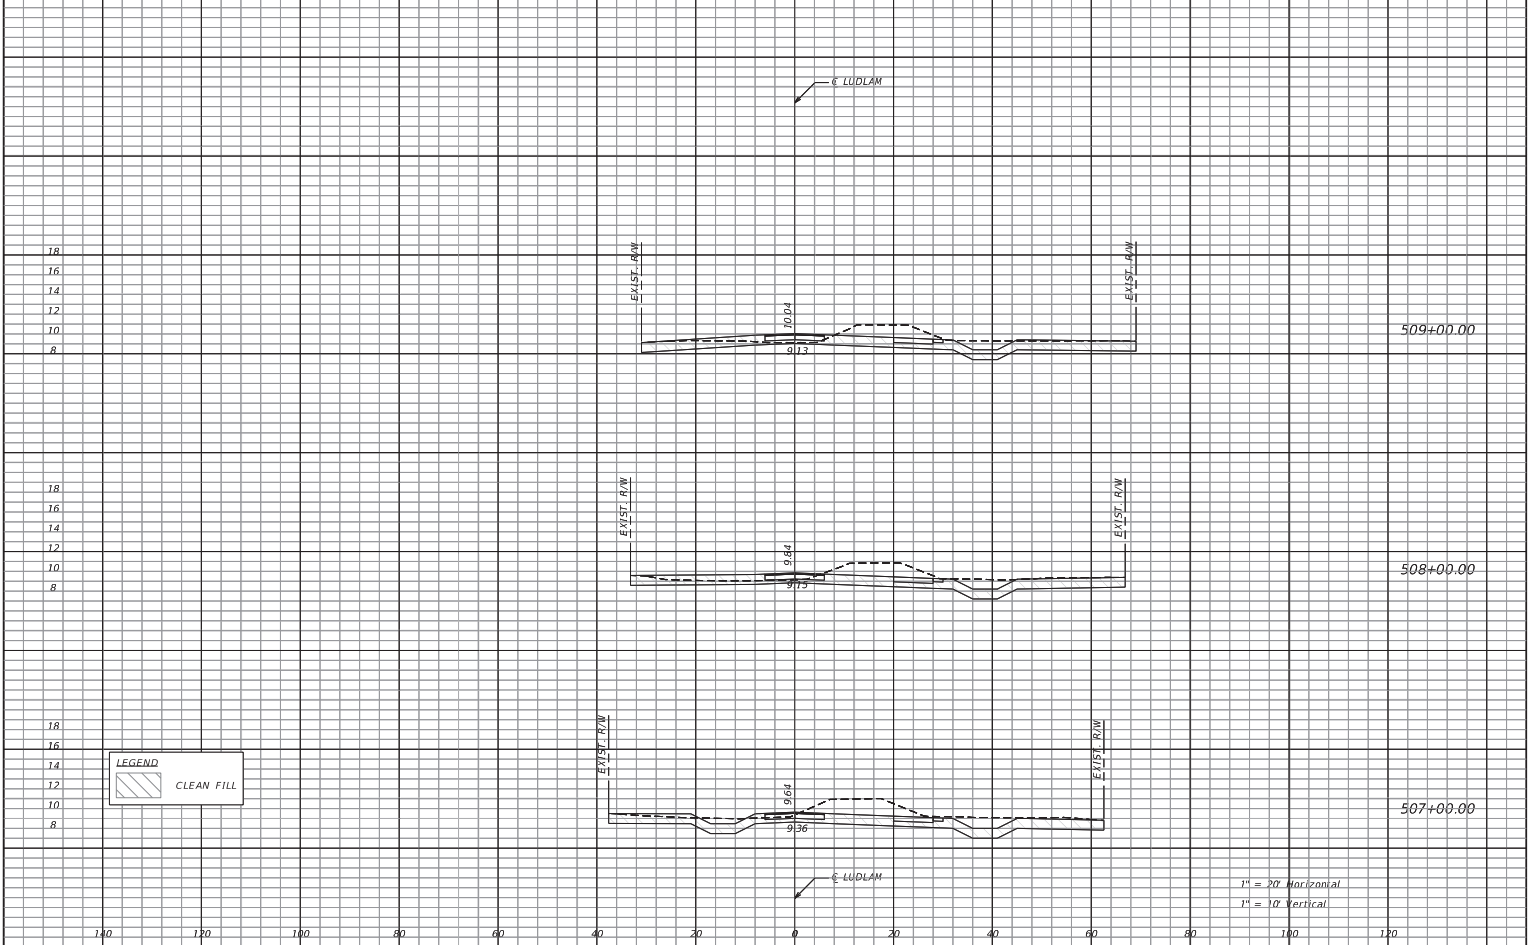


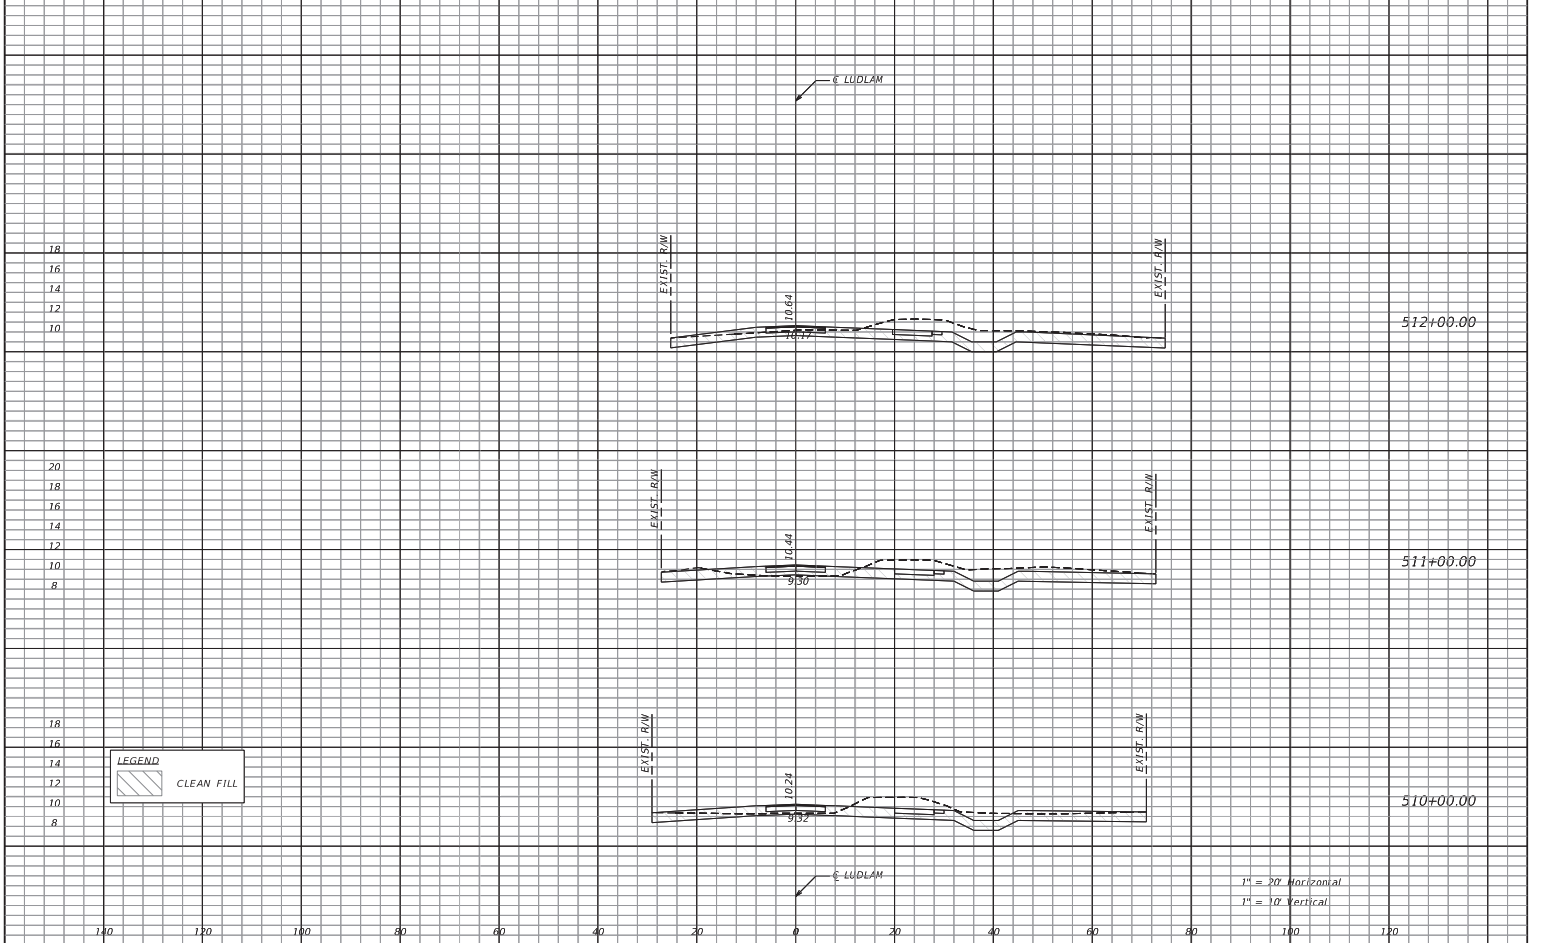


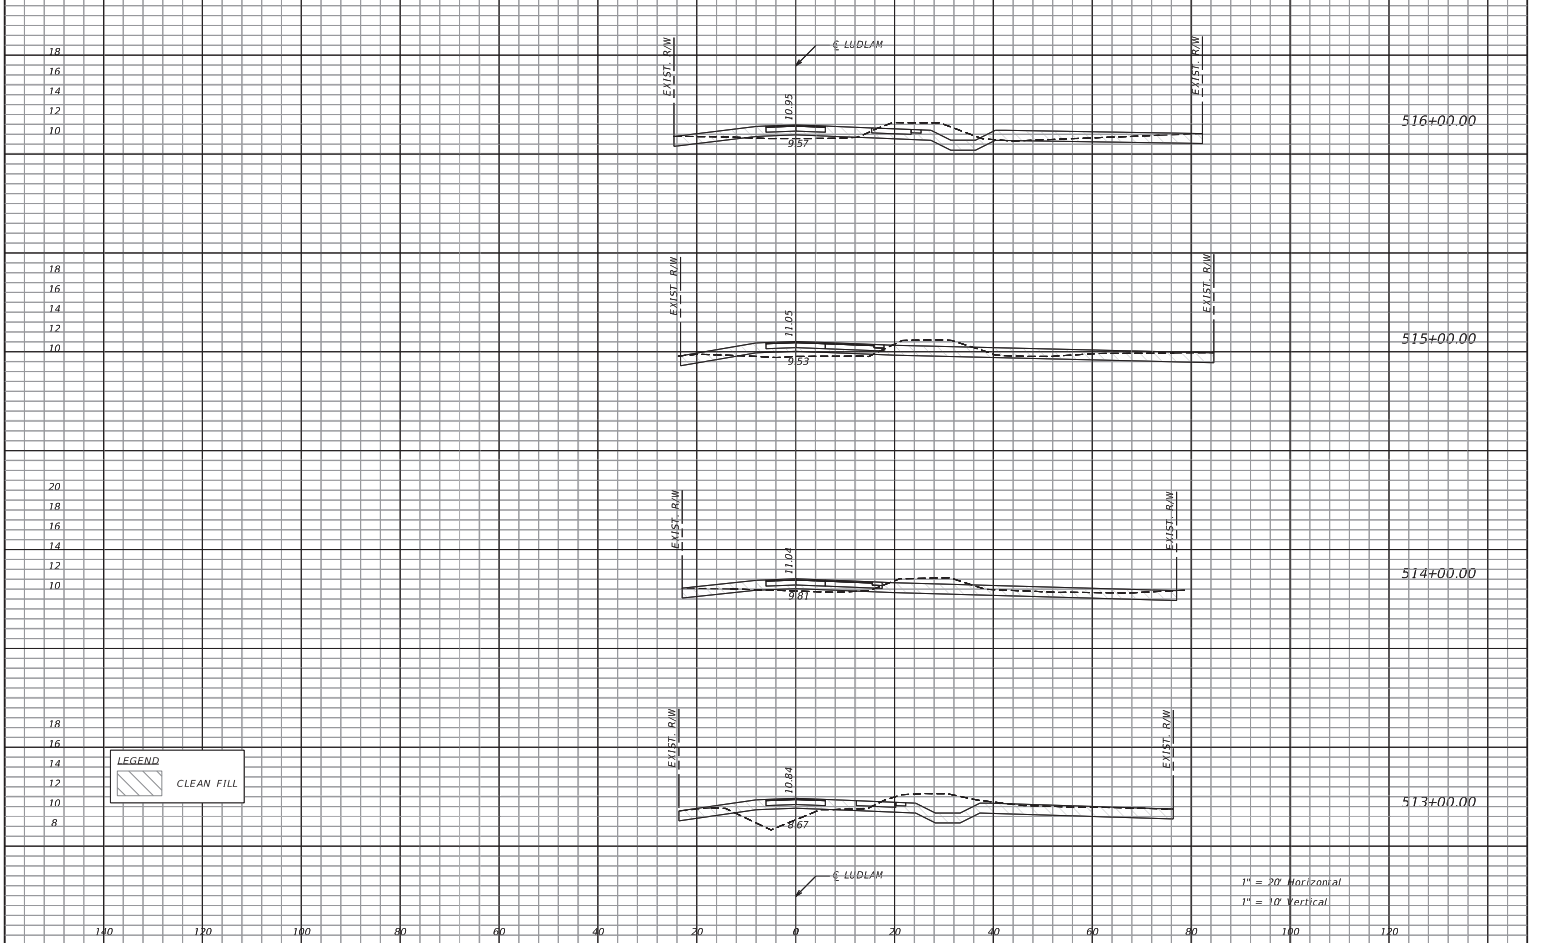

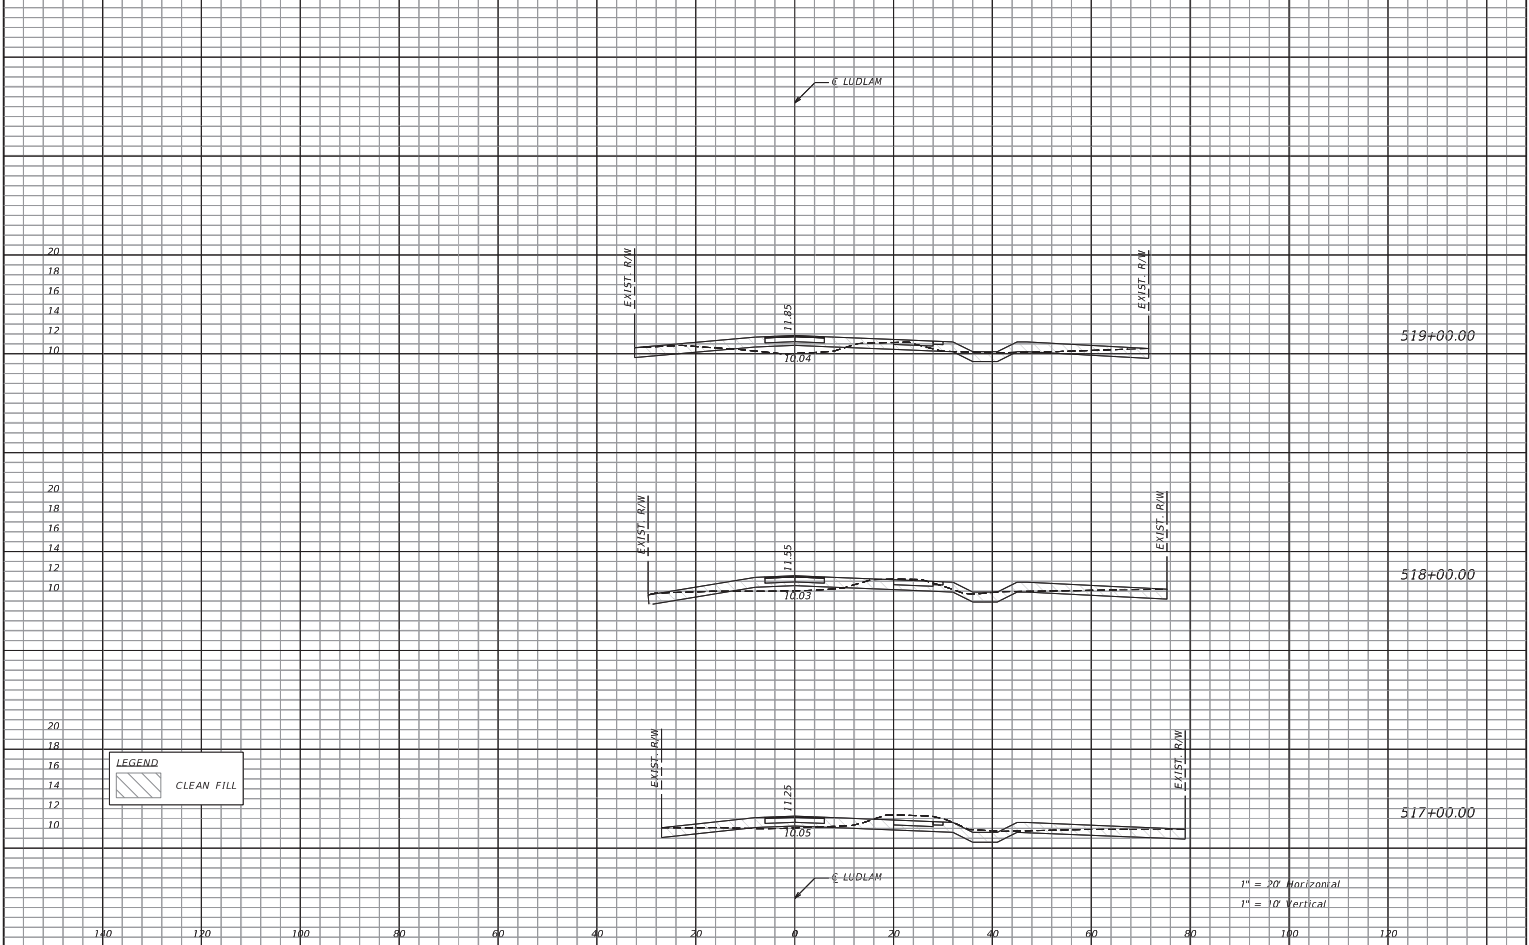


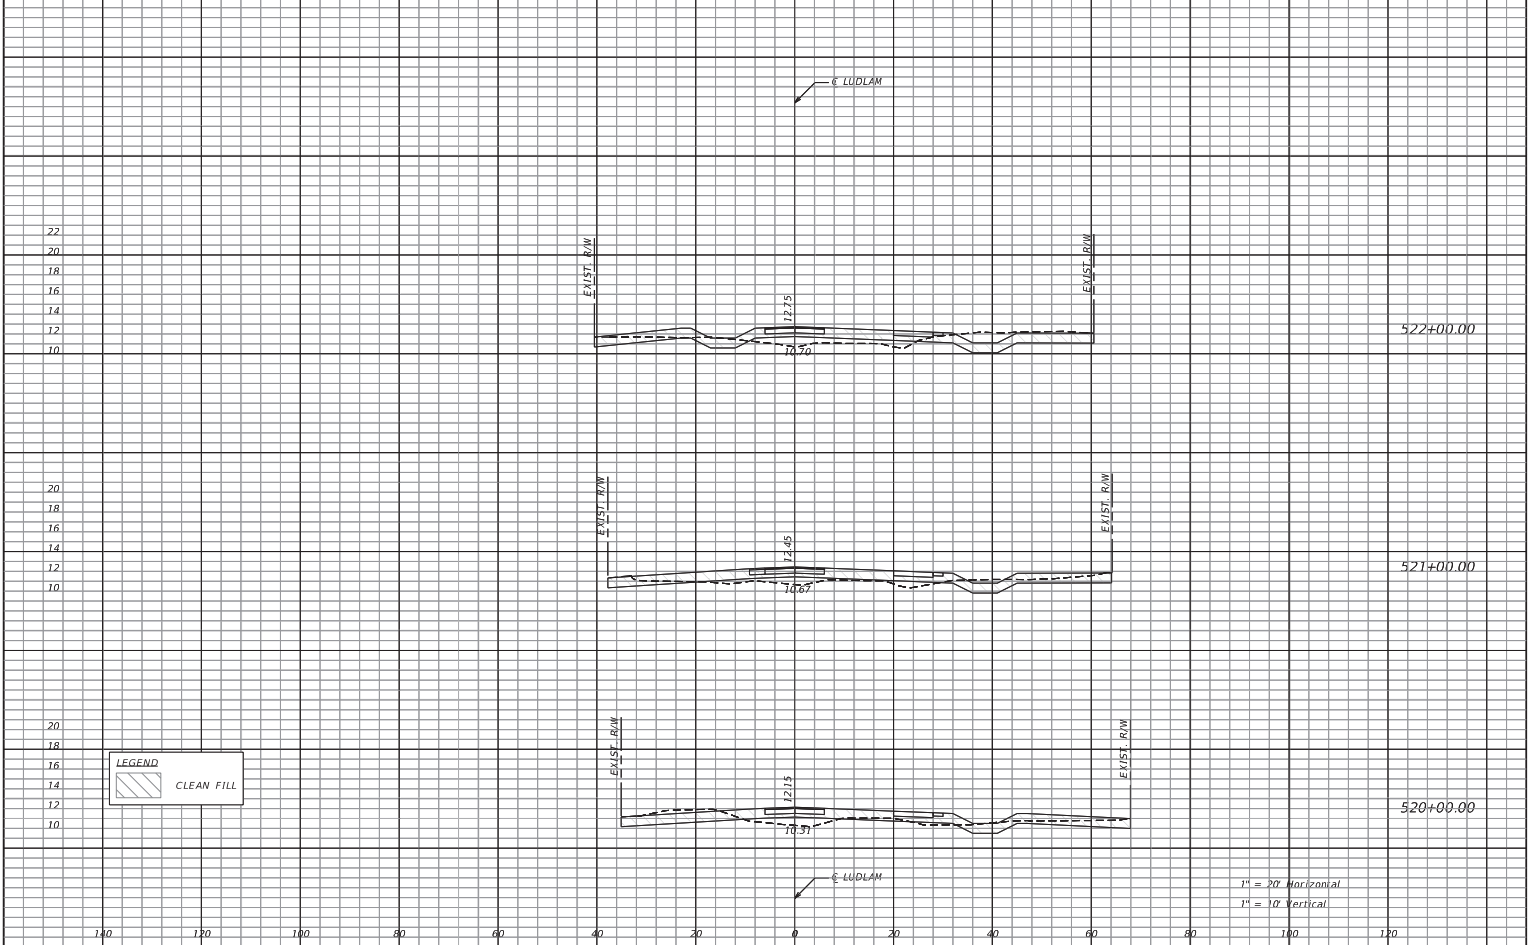

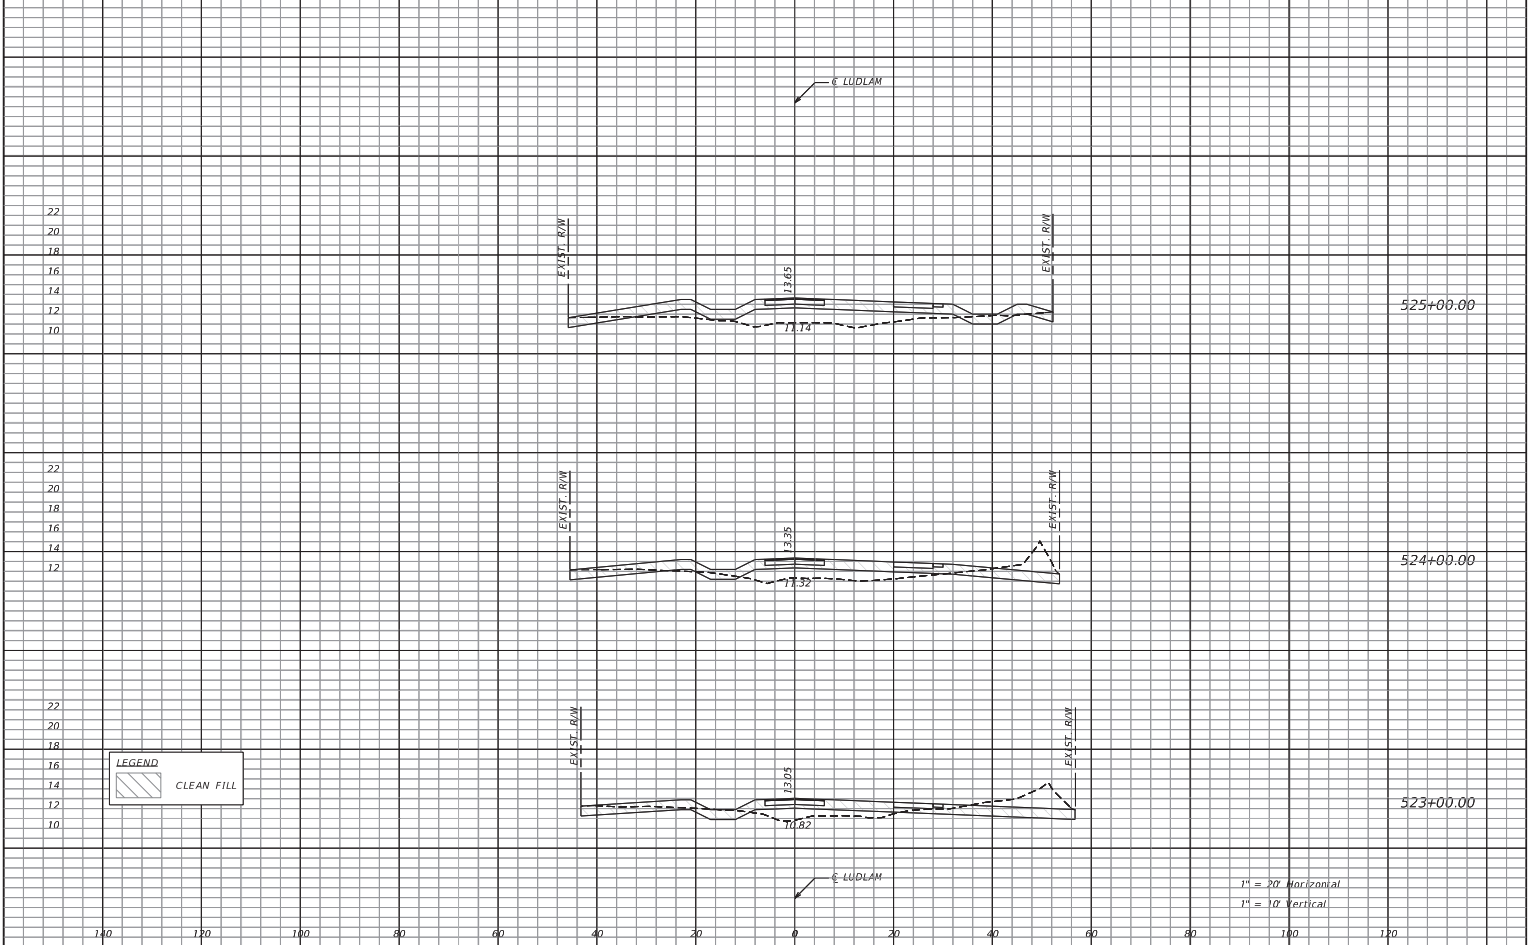


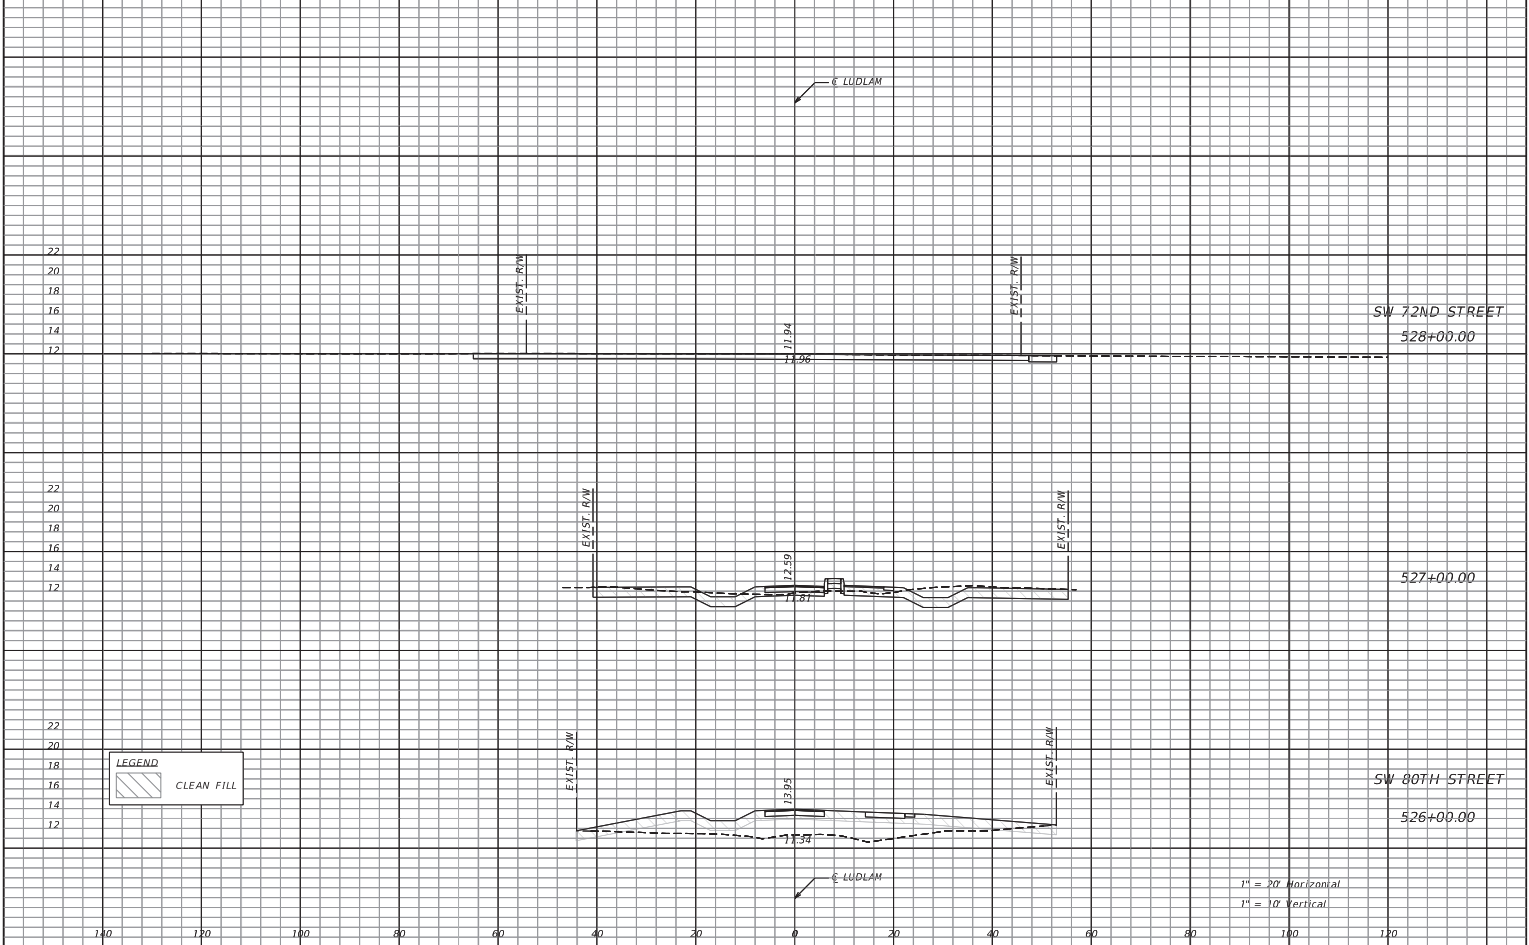



REVISIONS		 110 EAST BROWARD BOULEVARD, SUITE 700 FORT LAUDERDALE FL 33301	 MIAMI-DADE COUNTY	LUDLAM TRAIL CORRIDOR PD&E STUDY			LUDLAM TRAIL CROSS SECTION		SHEET NO.
DATE	DESCRIPTION			Miami-Dade County Parks, Recreation, and Open Spaces (MDPROS)	Hickman Building 275 NW 2nd Street Miami, FL 33128 305-755-7800	P&R CONTRACT NO. RFO 786B P&R PROJECT NO. 43602-15-001-14470619		87	

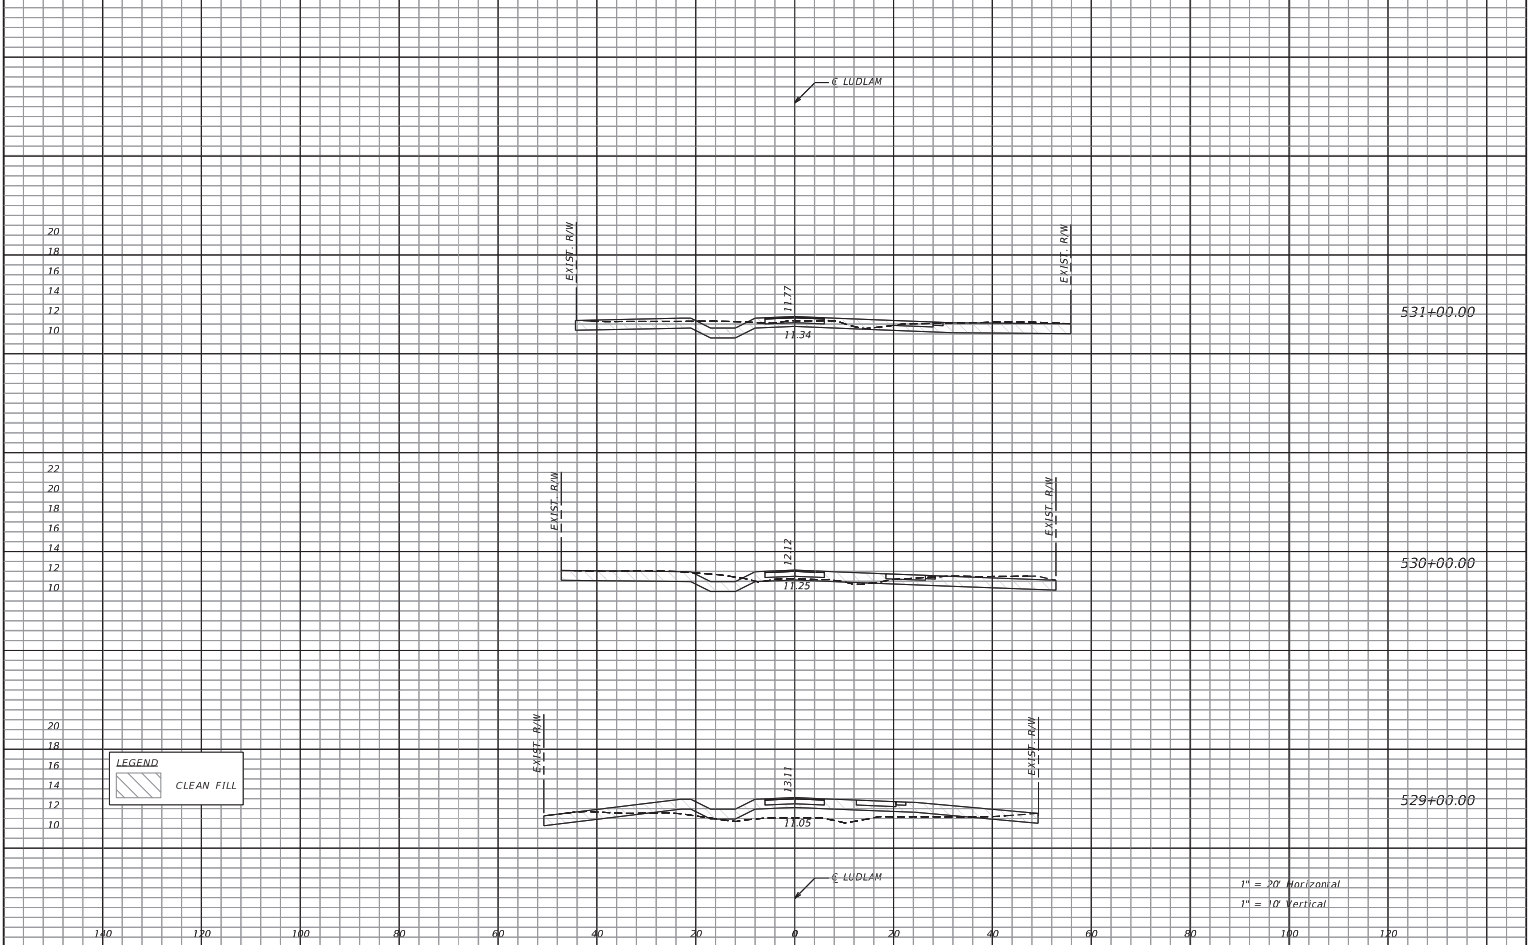



REVISIONS		 110 EAST BROWARD BOULEVARD, SUITE 700 FORT LAUDERDALE FL 33301	 MIAMI-DADE COUNTY	LUDLAM TRAIL CORRIDOR PD&E STUDY			LUDLAM TRAIL CROSS SECTION	SHEET NO. 88
DATE	DESCRIPTION			Miami-Dade County Parks, Recreation, and Open Spaces (MDPROS)	Hickman Building 275 NW 2nd Street Miami, FL 33128 305-755-7800	P&R CONTRACT NO. RFQ 7868 P&R PROJECT NO. 43502-15-001-14470619		

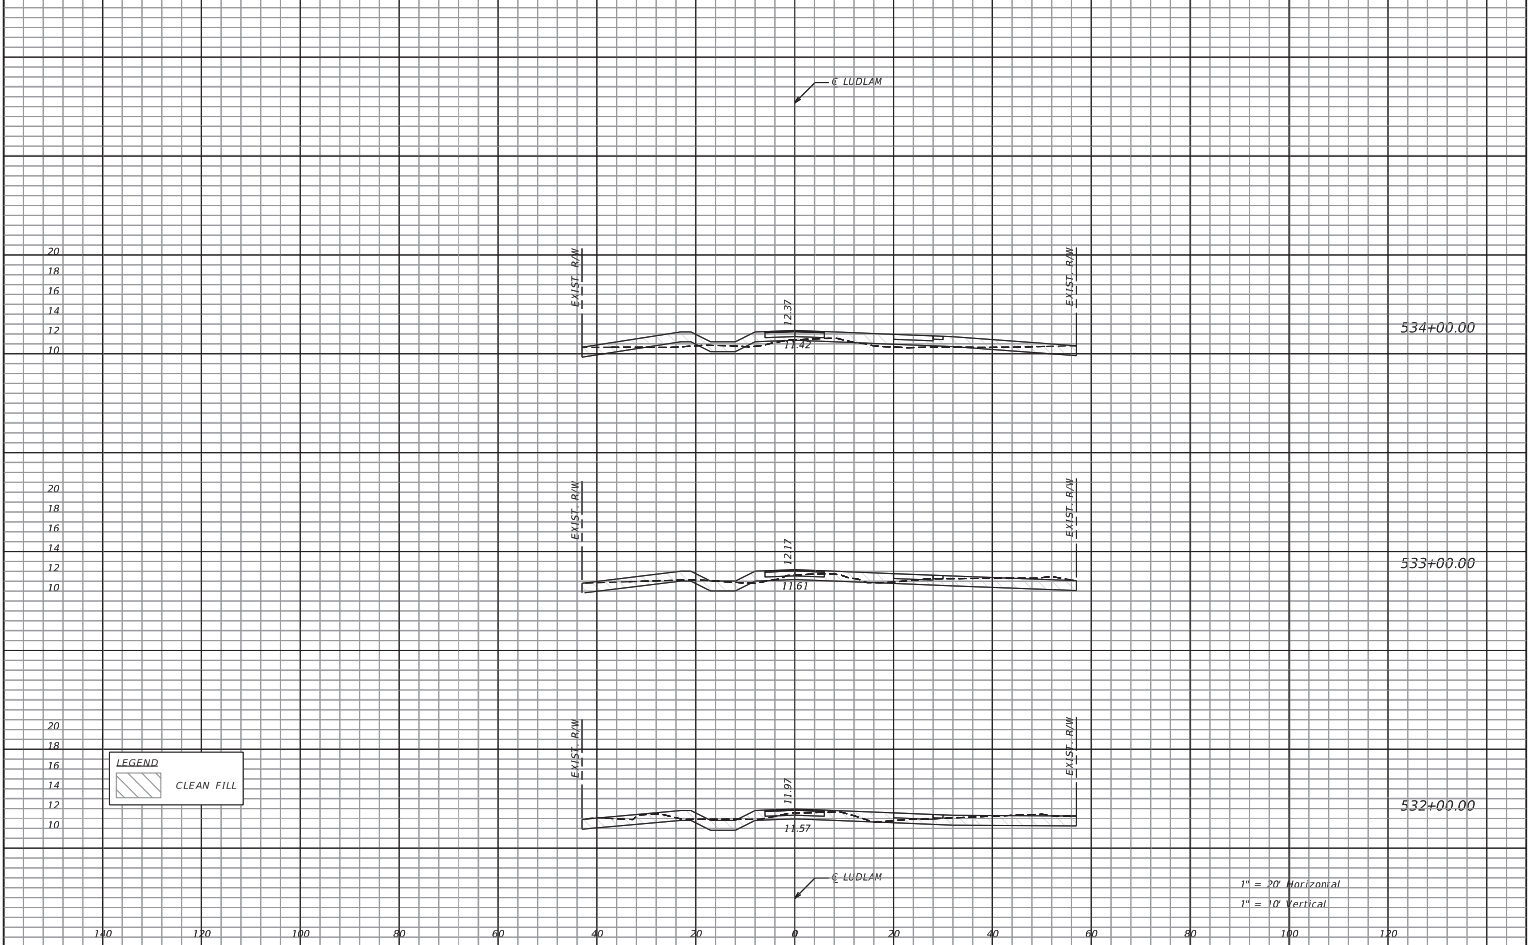


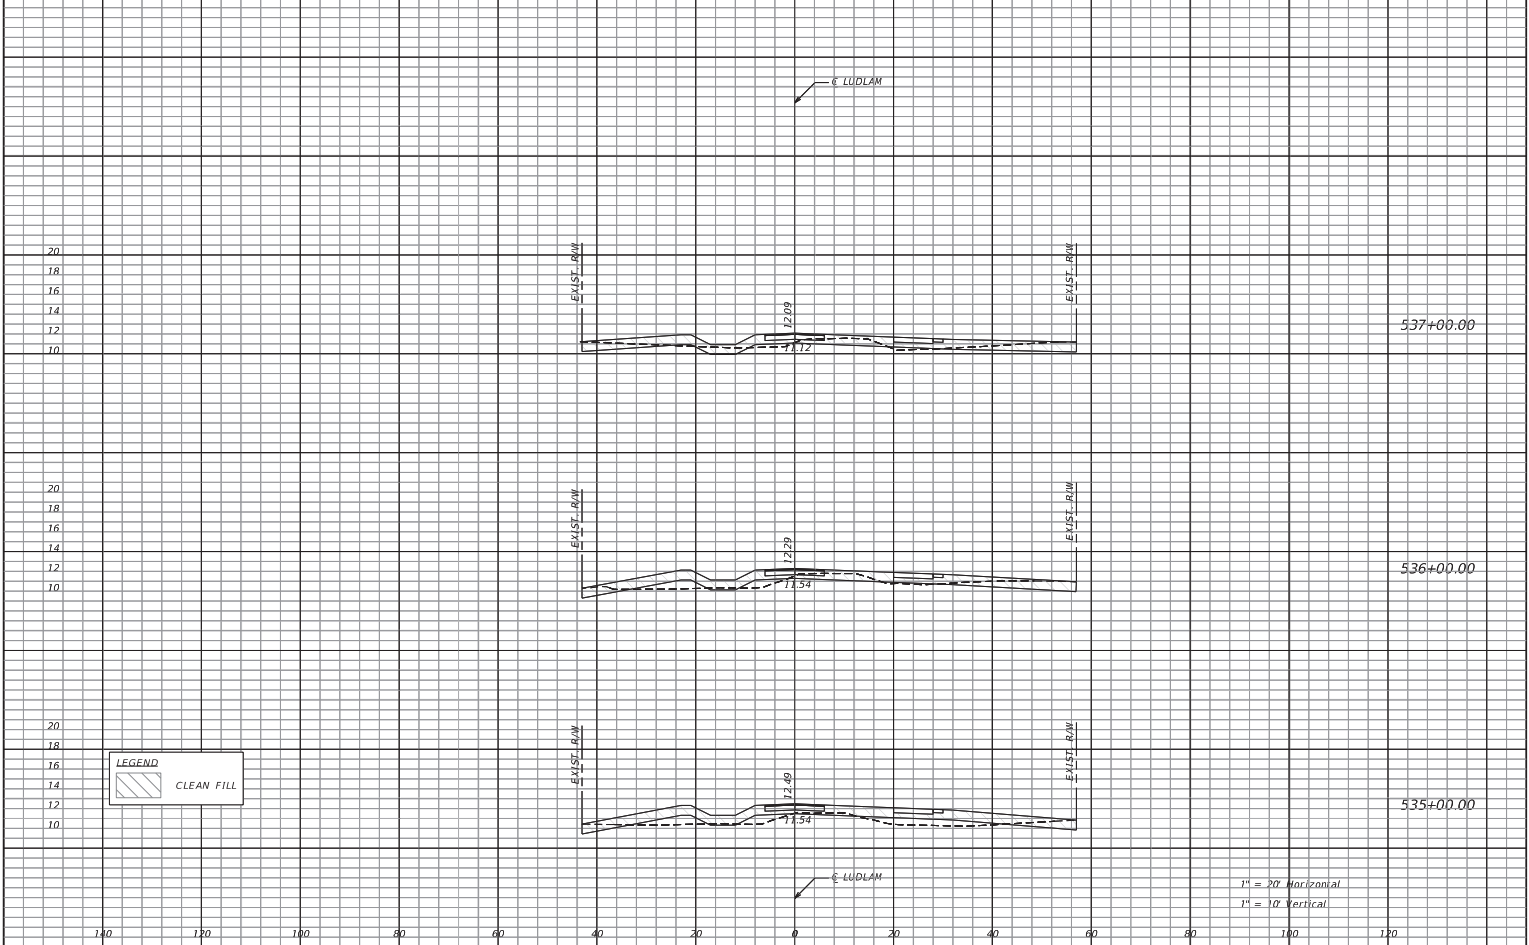


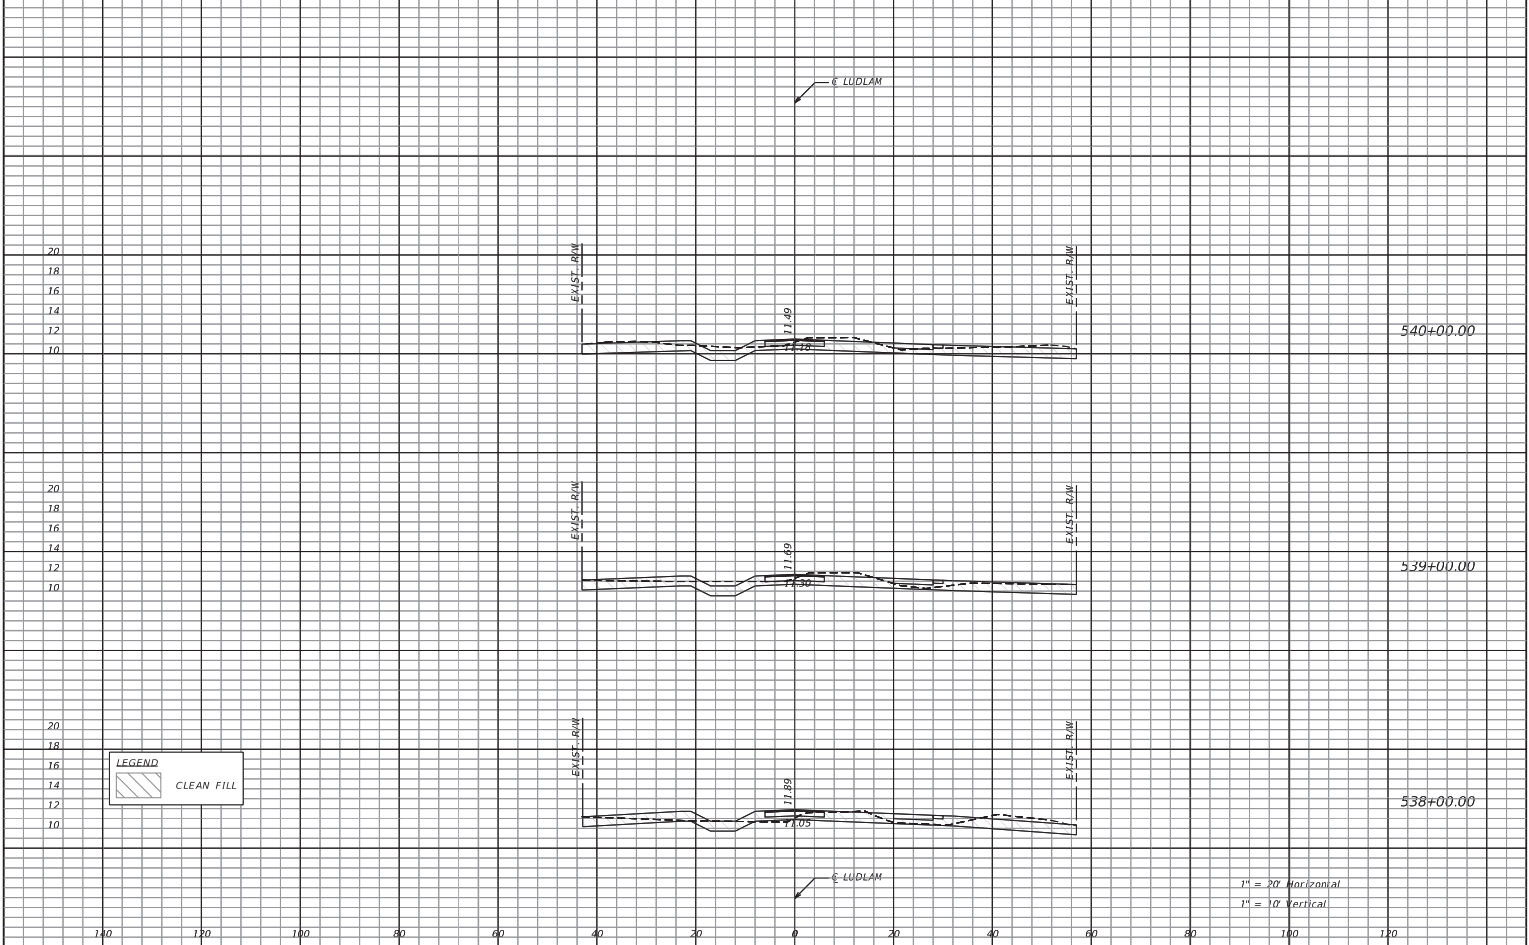


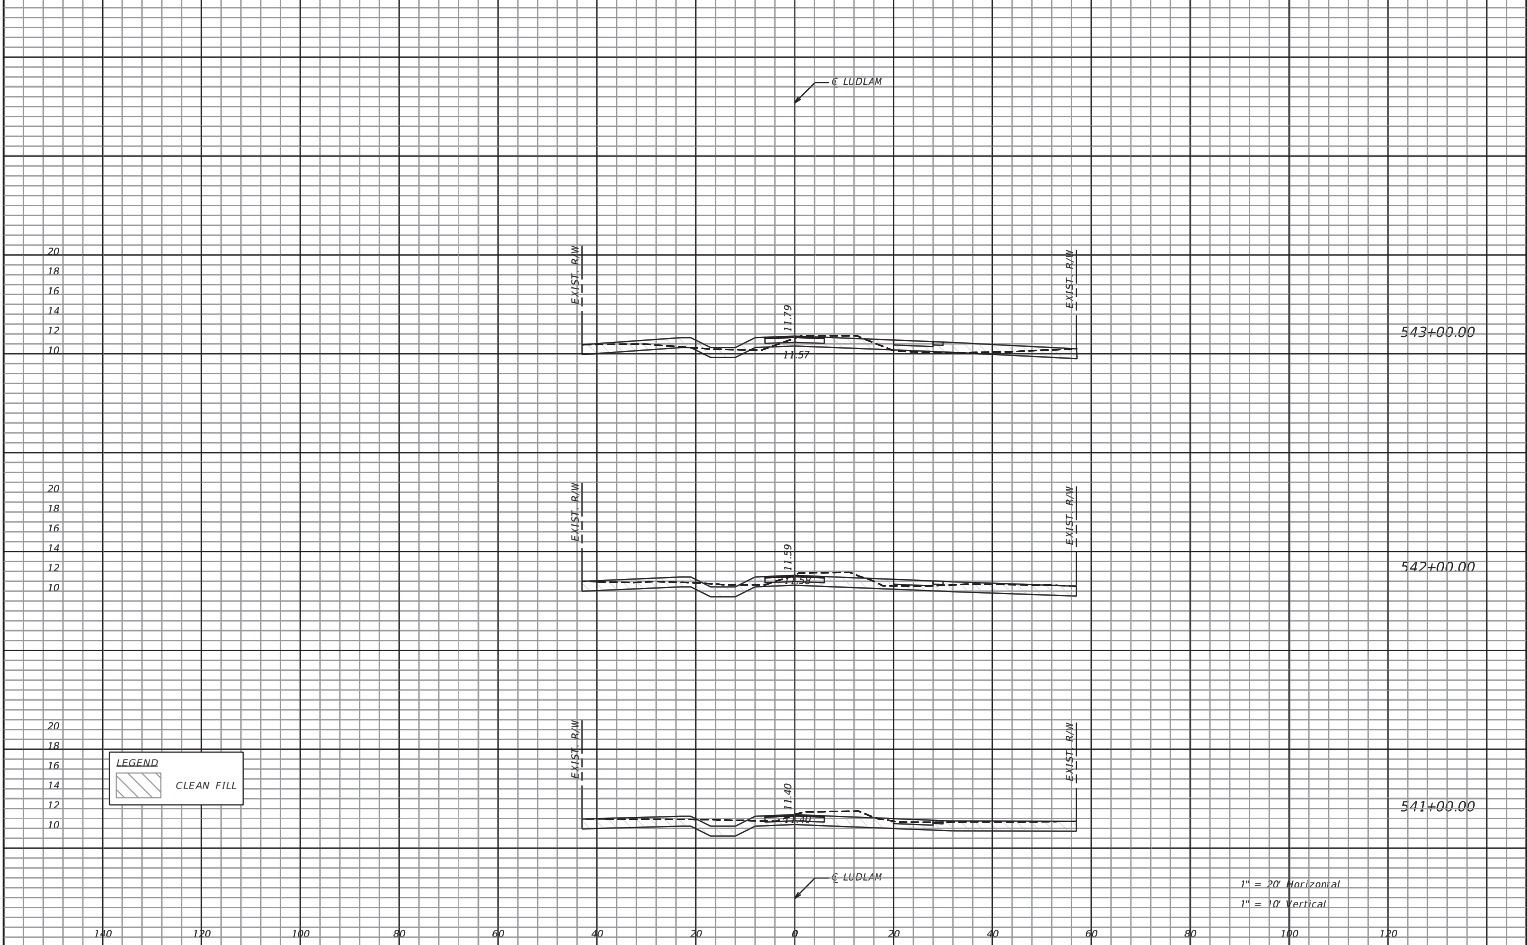


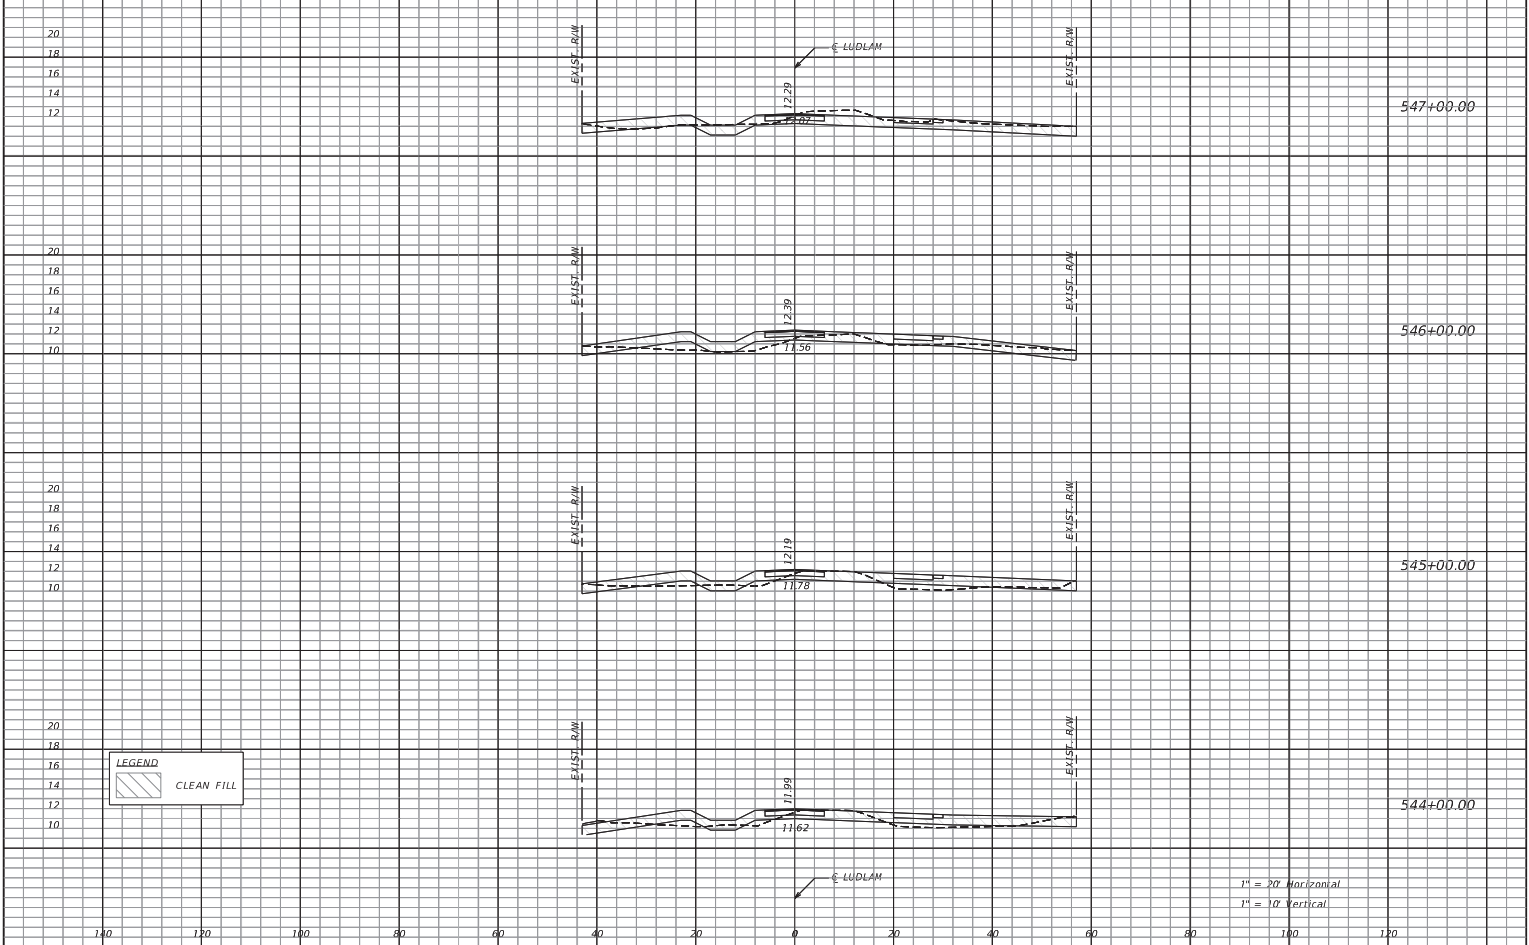


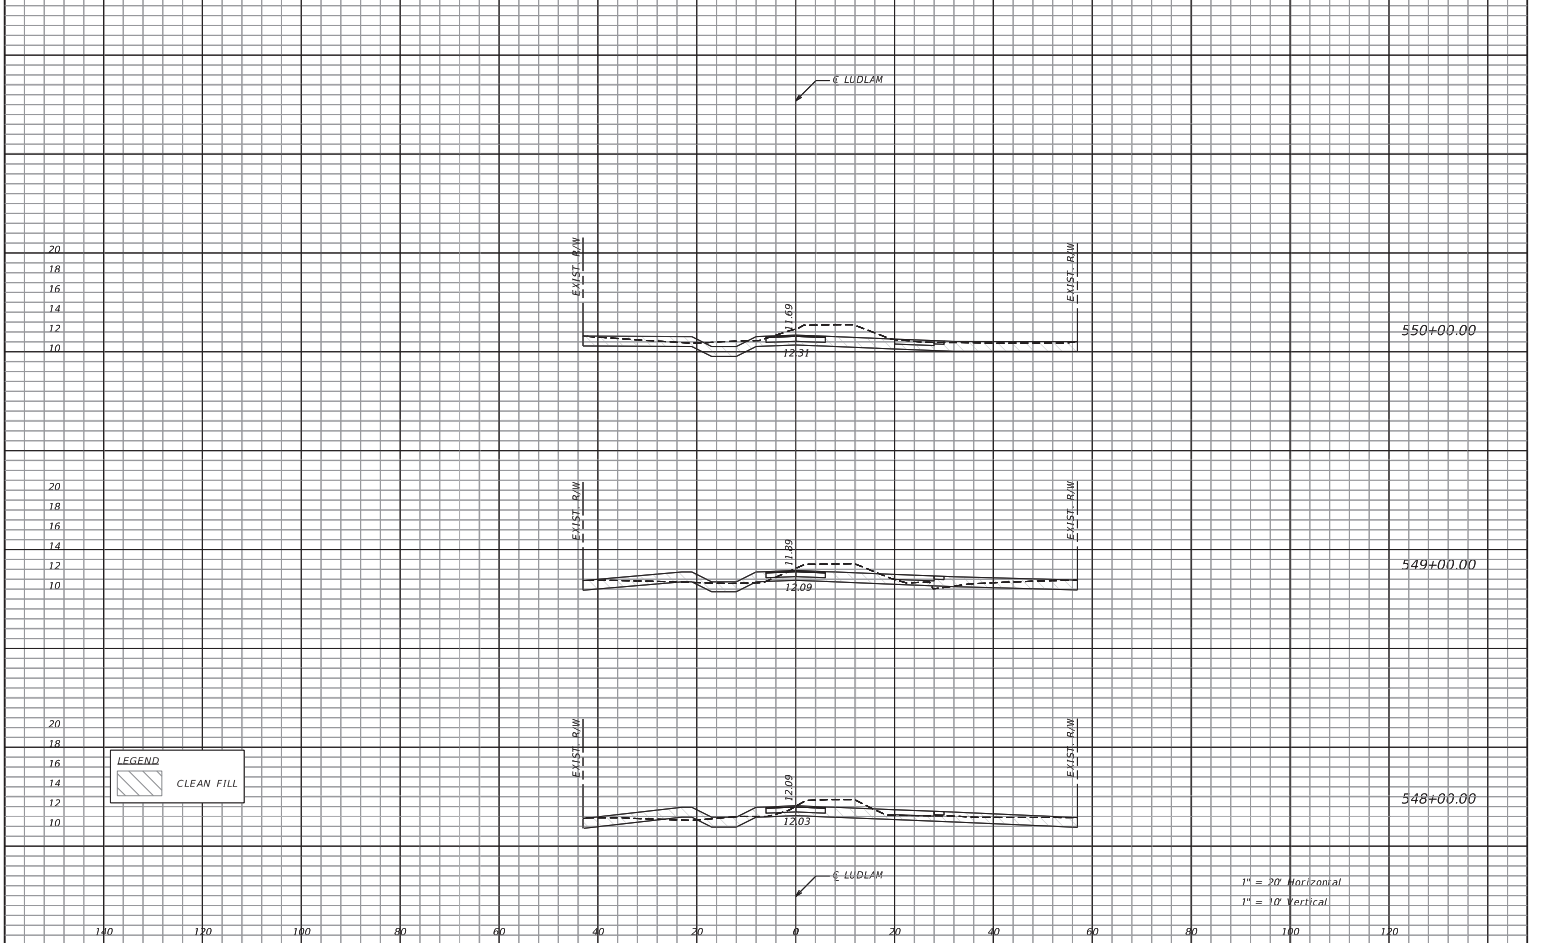

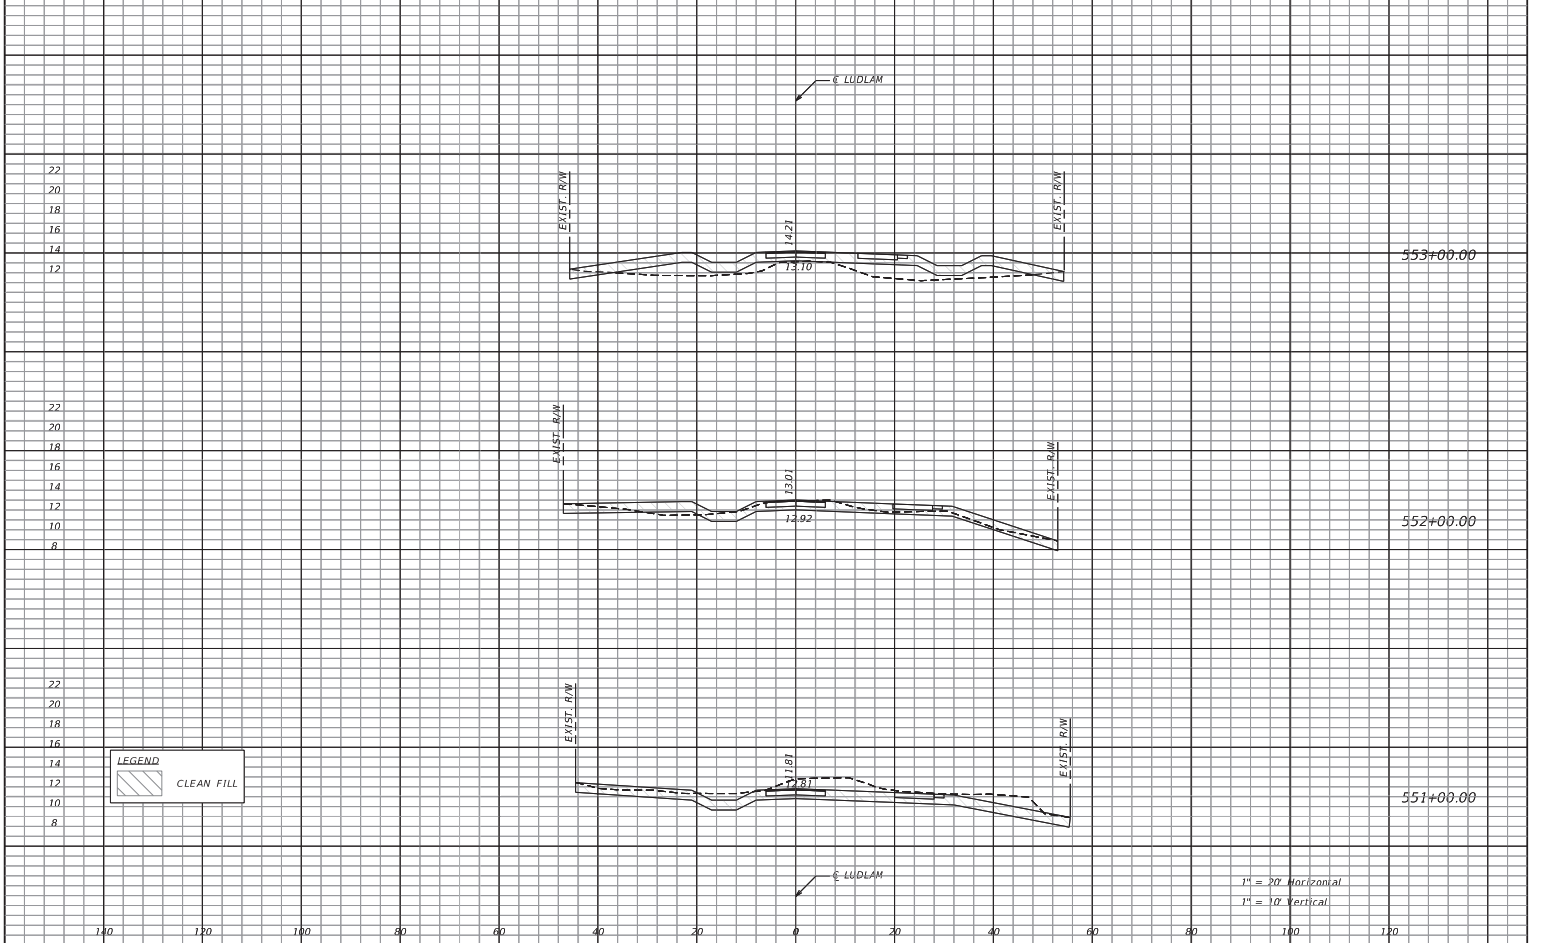


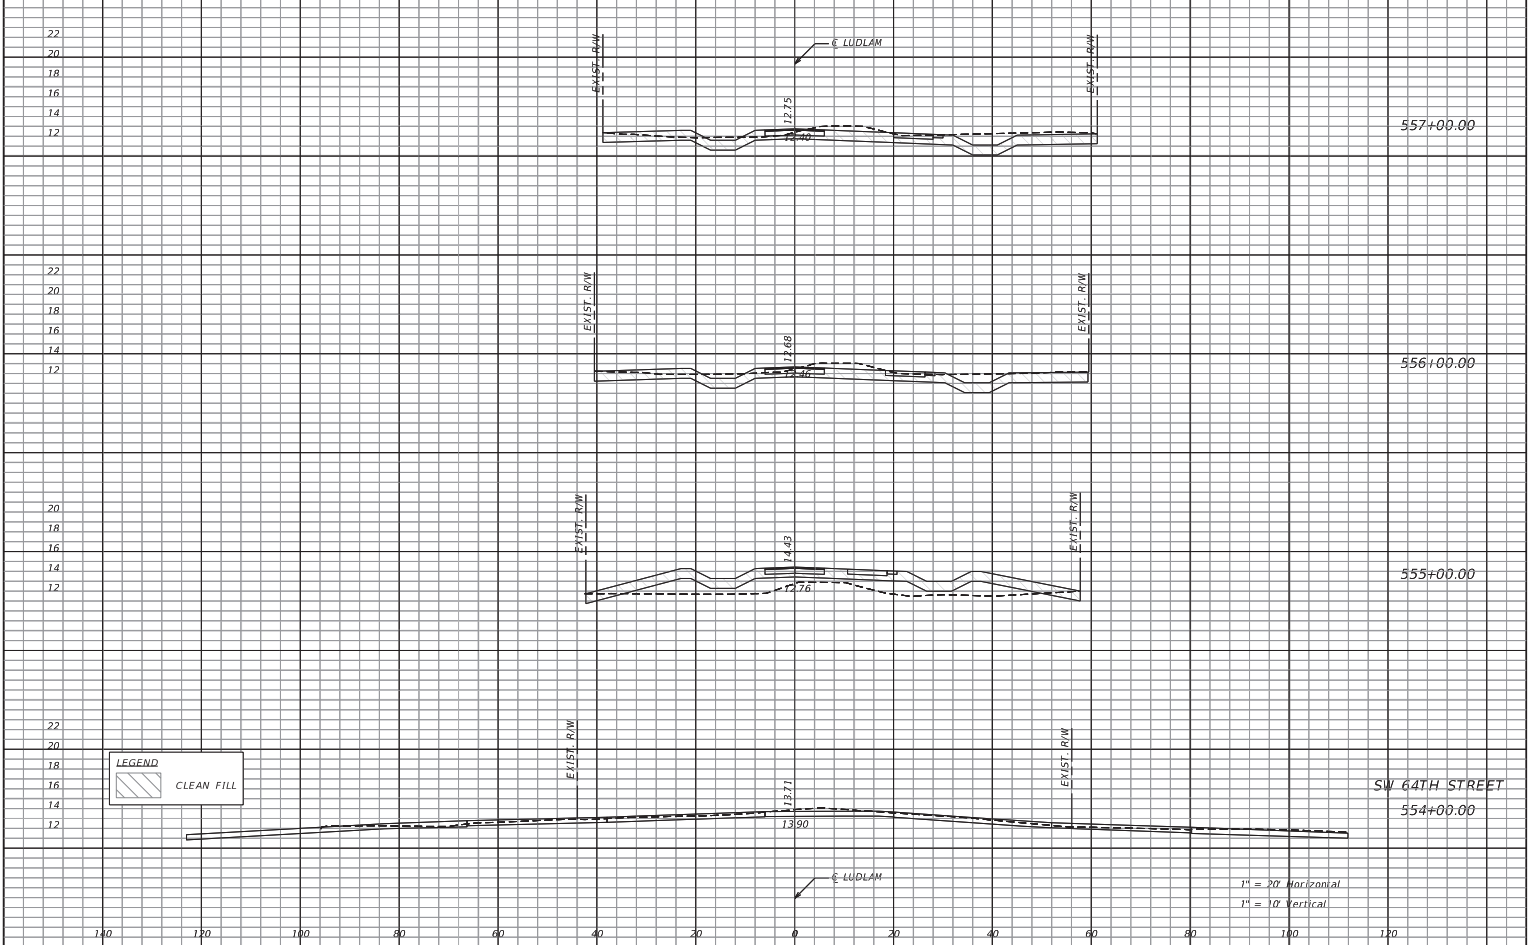


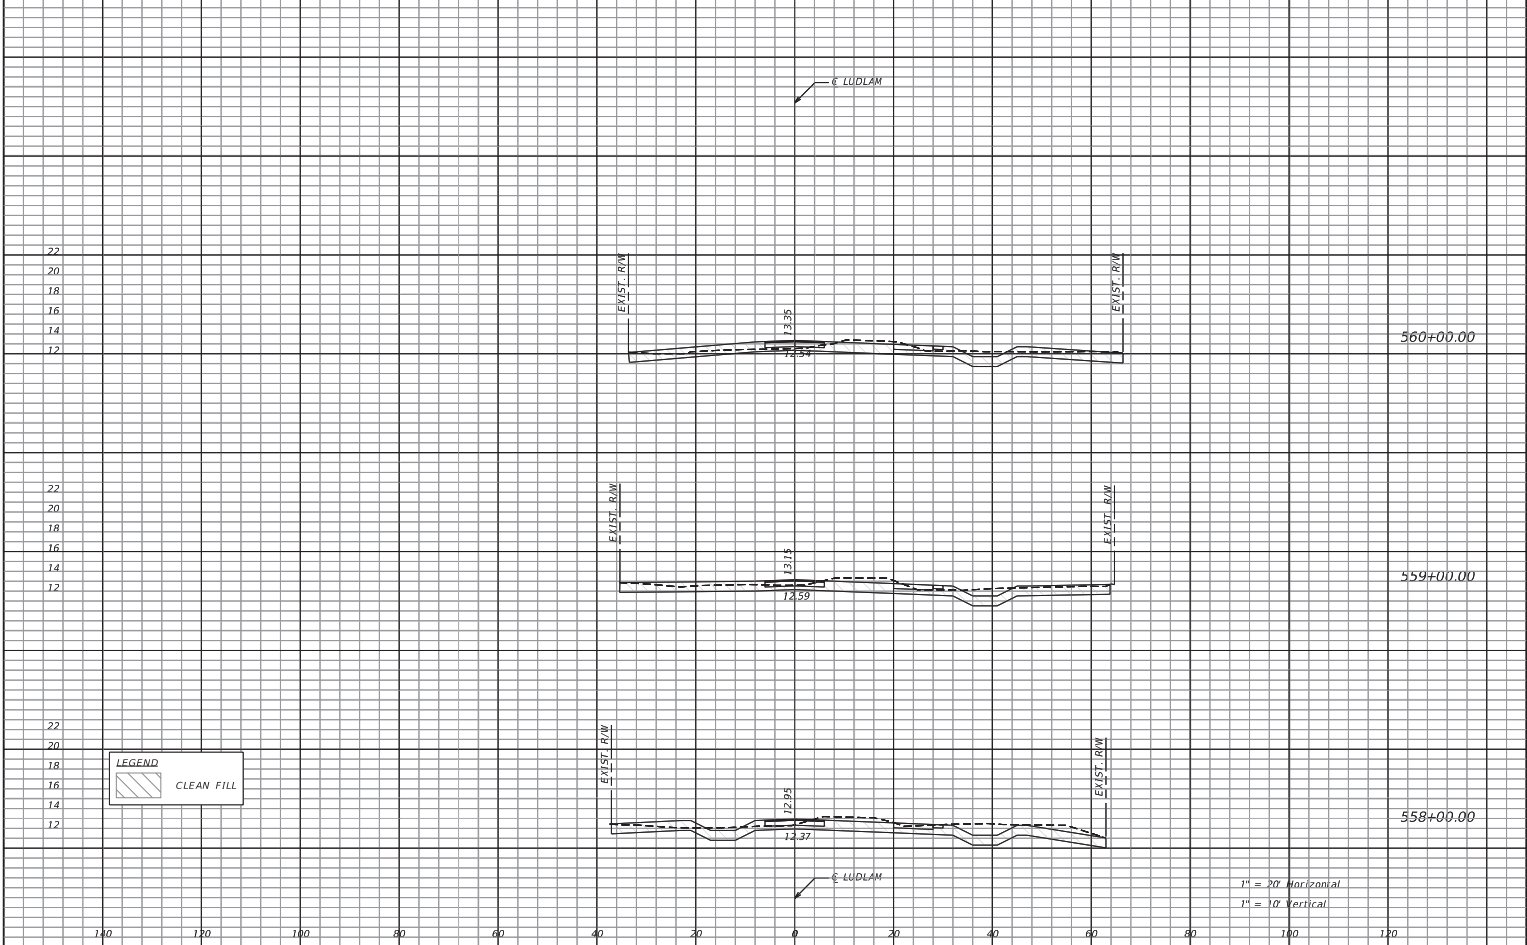


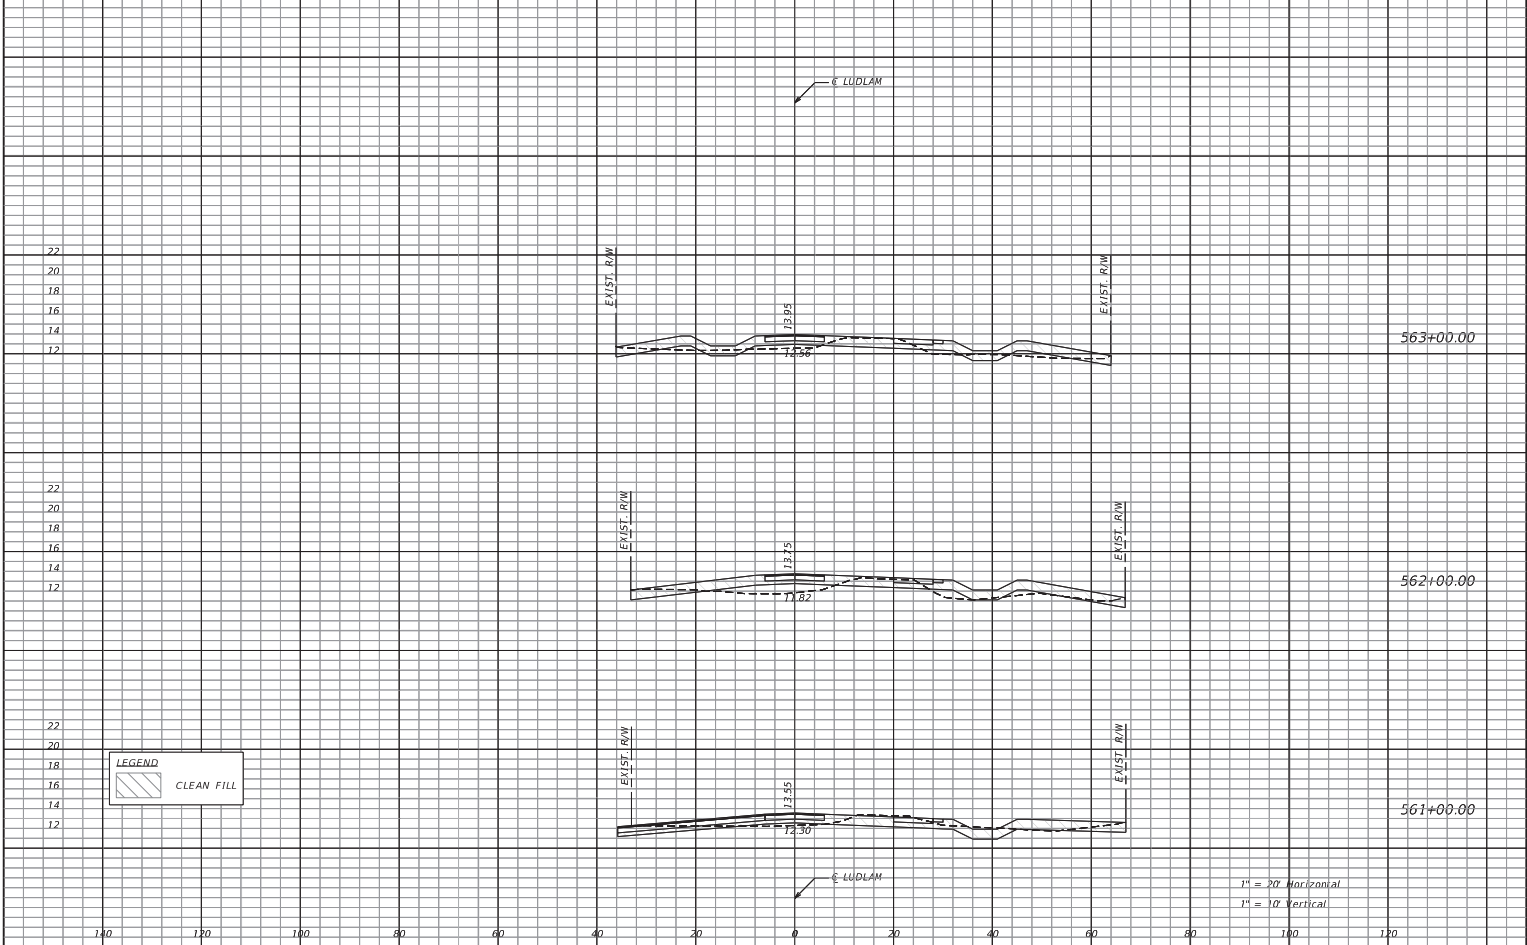



REVISIONS		AECOM 110 EAST BROWARD BOULEVARD, SUITE 700 FORT LAUDERDALE, FL 33301 MIAMI-DADE COUNTY Miami-Dade County Parks, Recreation, and Open Spaces (MDPROS) LUDLAM TRAIL CORRIDOR PD&E STUDY Miami-Dade County Parks, Recreation, and Open Spaces (MDPROS) Hickman Building 275 NW 2nd Street Miami, FL 33128 305-755-7800 P&R CONTRACT NO. RFQ 7868 P&R PROJECT NO. 43502-15-001-14470619	LUDLAM TRAIL CROSS SECTION	SHEET NO. 98
DATE	DESCRIPTION			

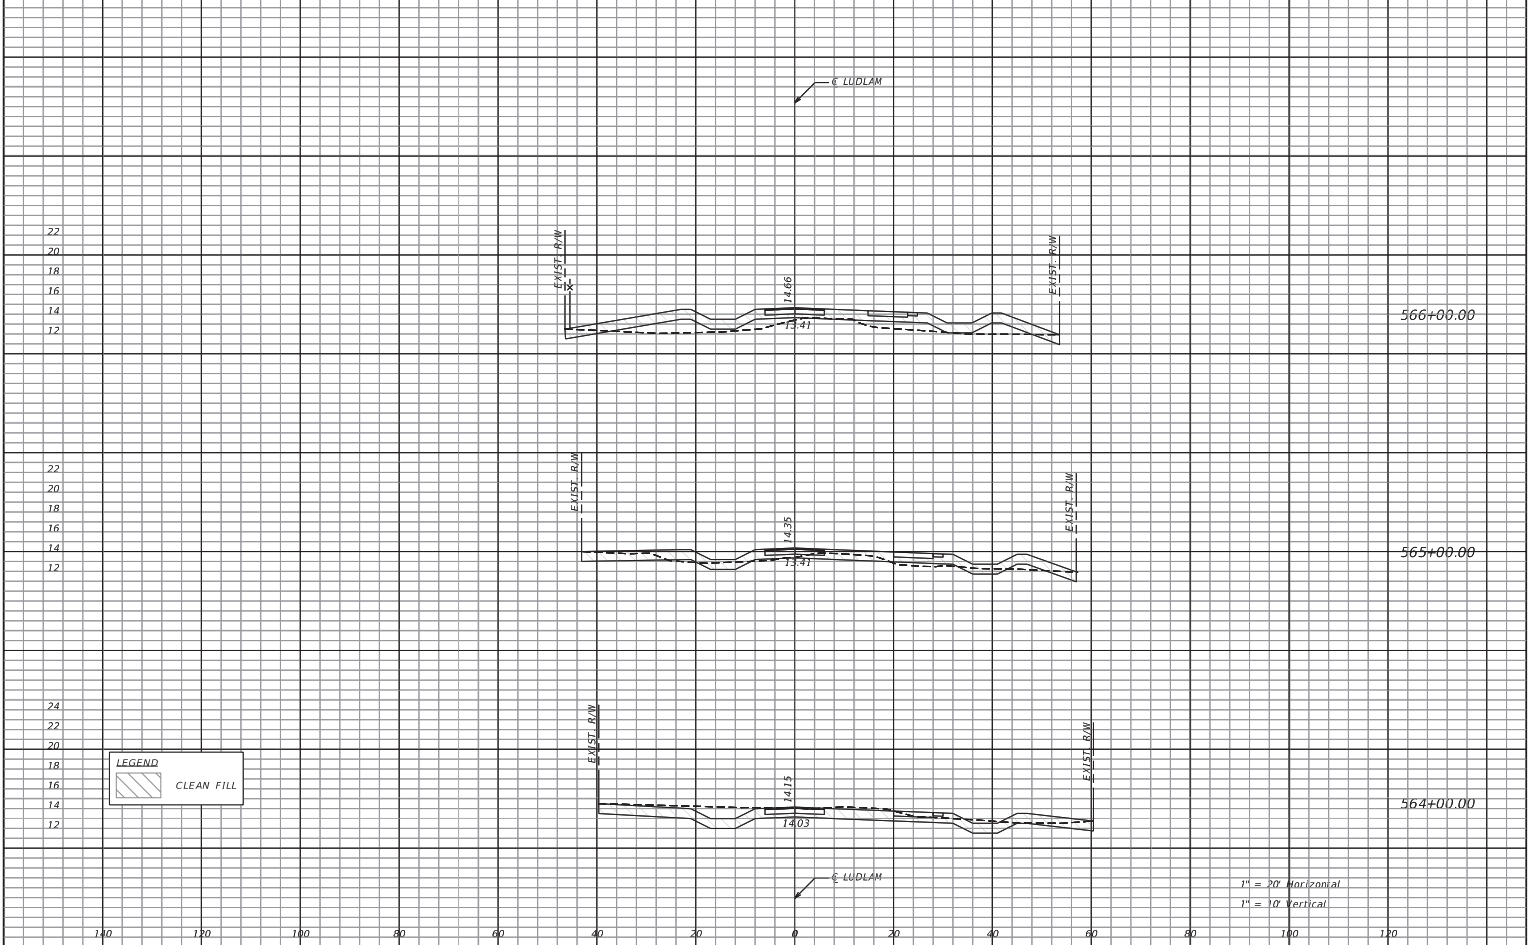

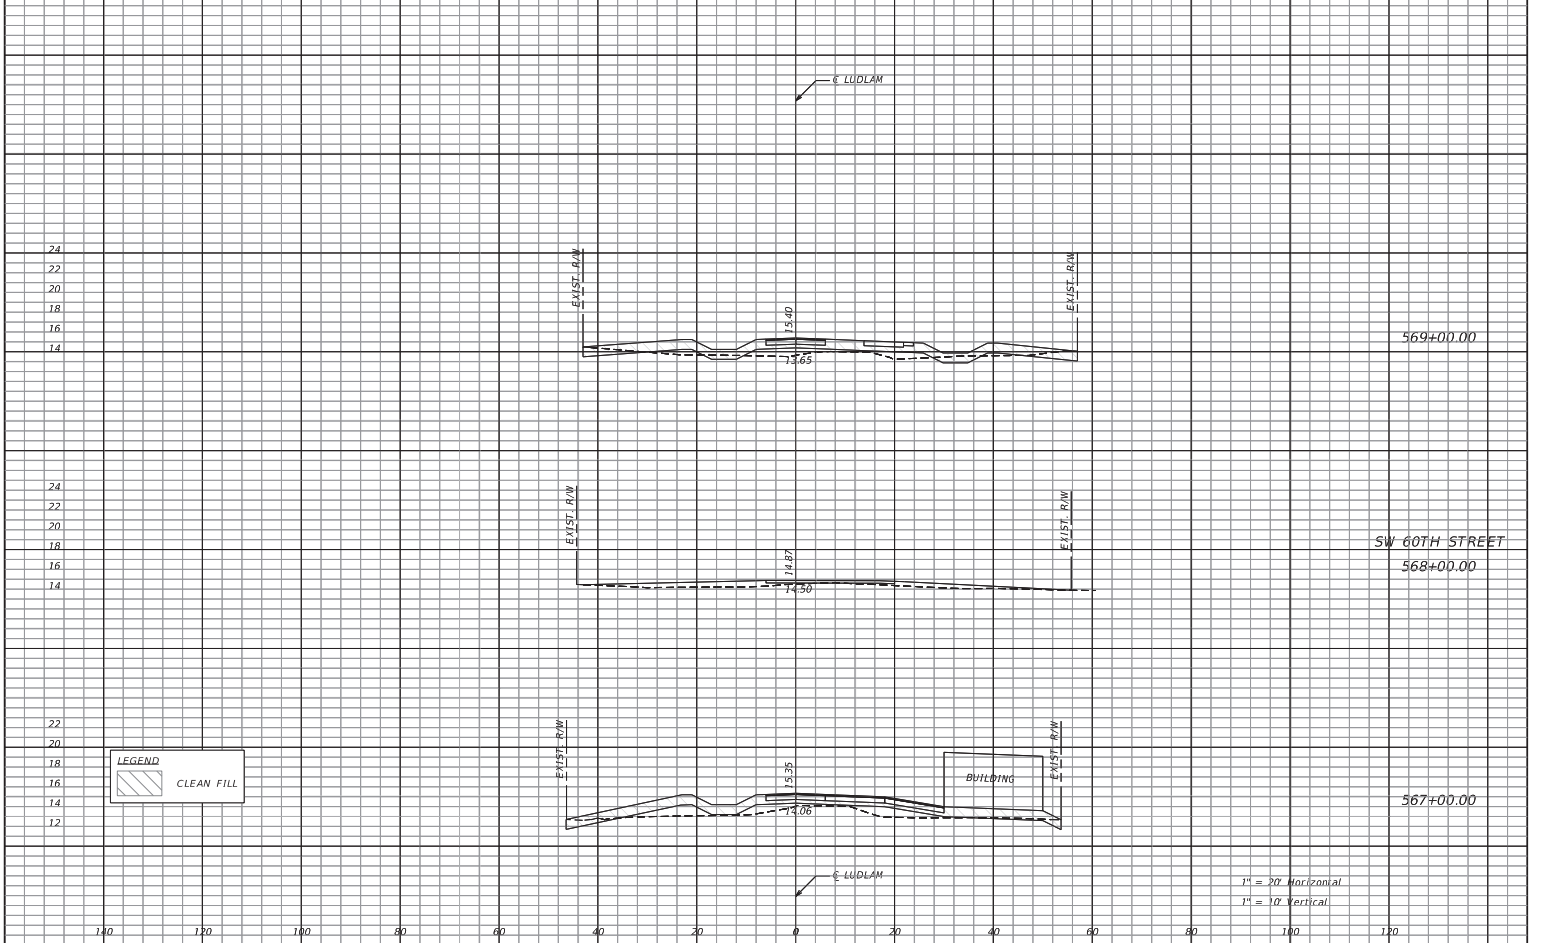


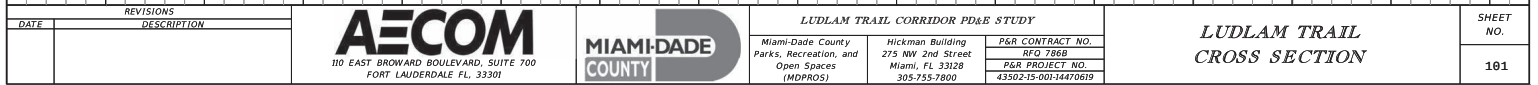

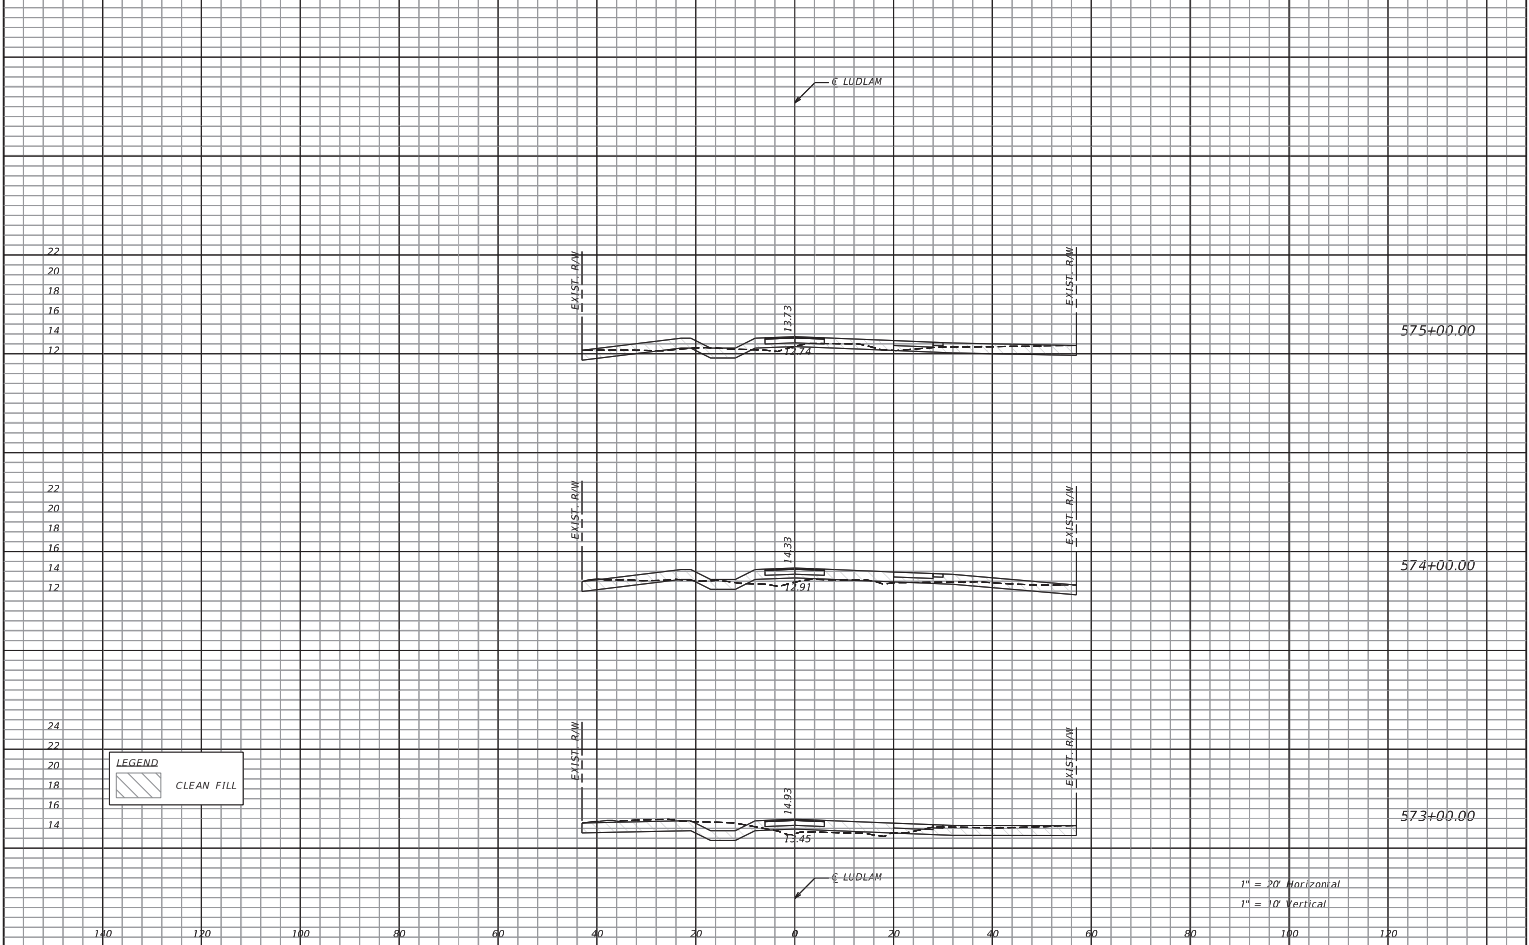


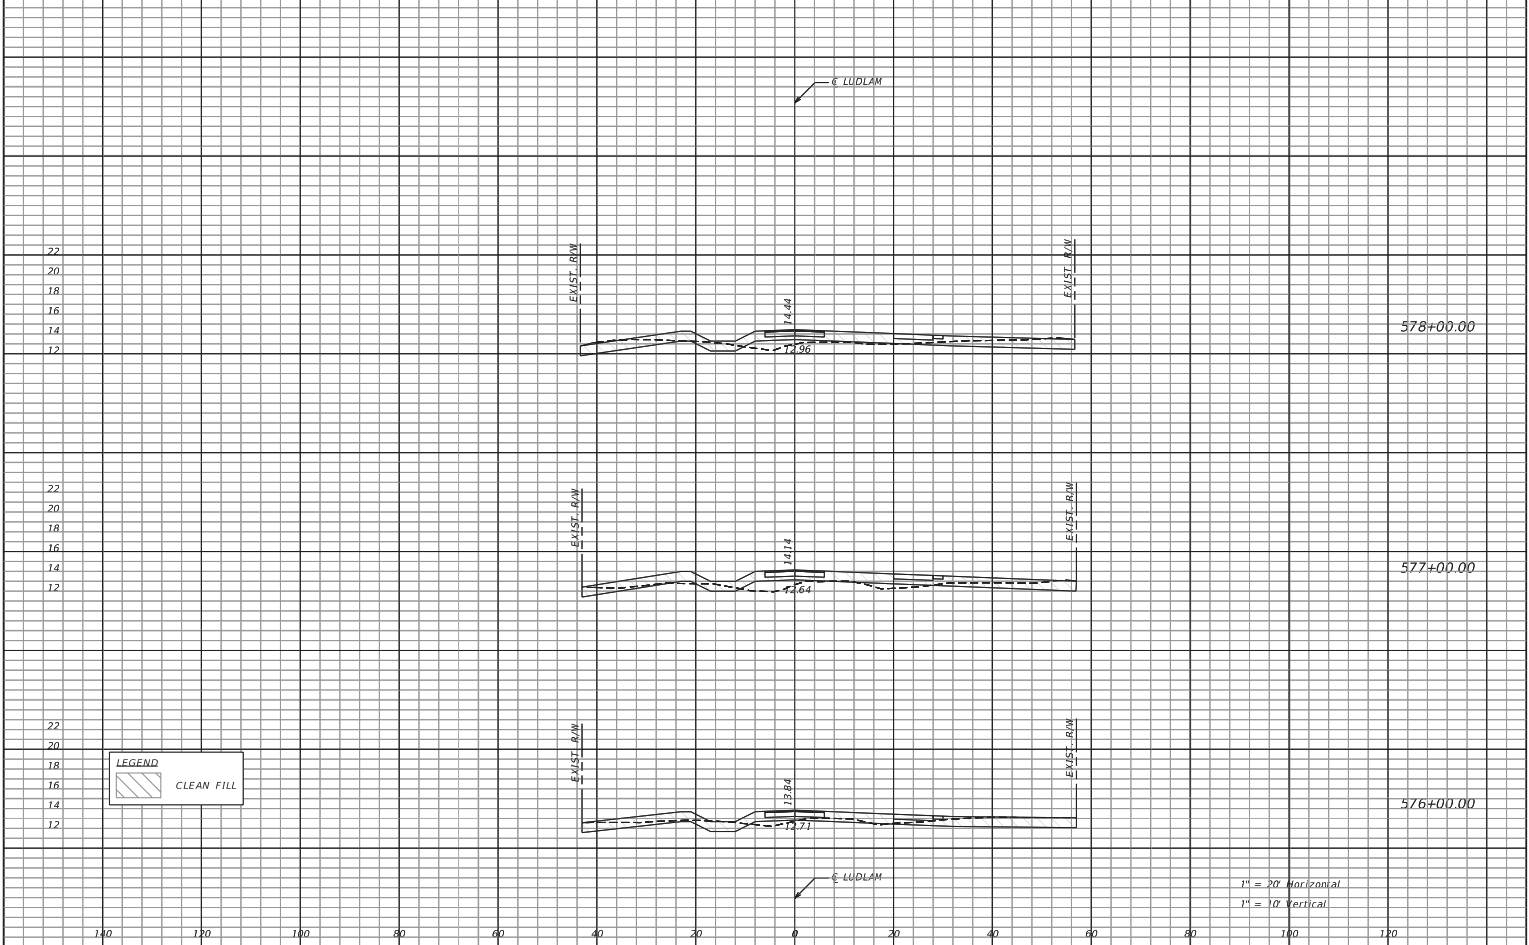



REVISIONS		AECOM 110 EAST BROWARD BOULEVARD, SUITE 700 FORT LAUDERDALE, FL 33301 MIAMI-DADE COUNTY Miami-Dade County Parks, Recreation, and Open Spaces (MDPROS) LUDLAM TRAIL CORRIDOR PD&E STUDY Miami-Dade County Parks, Recreation, and Open Spaces (MDPROS) Hickman Building 275 NW 2nd Street Miami, FL 33128 305-755-7800 P&R CONTRACT NO. RFO 7868 P&R PROJECT NO. 43502-15-001-14470619 LUDLAM TRAIL CROSS SECTION <td data-kind="parent" data-rs="2">SHEET NO. 183</td>	SHEET NO. 183
DATE	DESCRIPTION		

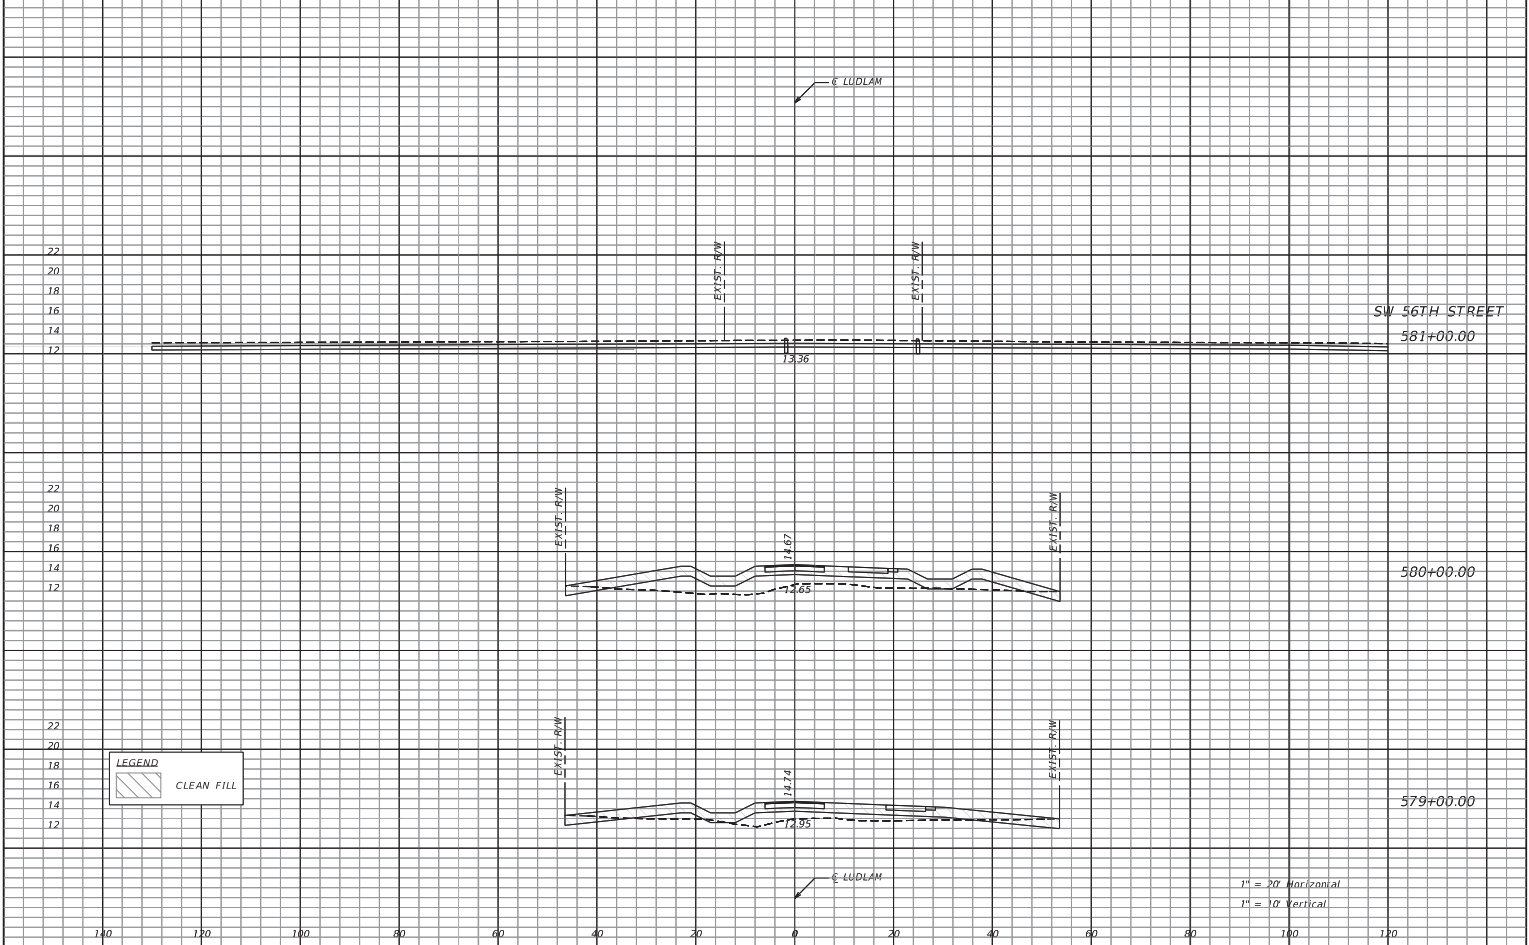



REVISIONS		AECOM 110 EAST BROWARD BOULEVARD, SUITE 700 FORT LAUDERDALE FL, 33301 MIAMI-DADE COUNTY Miami-Dade County Parks, Recreation, and Open Spaces (MDPROS) LUDLAM TRAIL CORRIDOR PD&E STUDY Miami-Dade County Hickman Building 275 NW 2nd Street Miami, FL 33128 305-755-7800 P&R CONTRACT NO. RFQ 7868 P&R PROJECT NO. 43502-15-001-14470619 LUDLAM TRAIL CROSS SECTION <td data-kind="parent" data-rs="2">SHEET NO. 184</td>	SHEET NO. 184
DATE	DESCRIPTION		

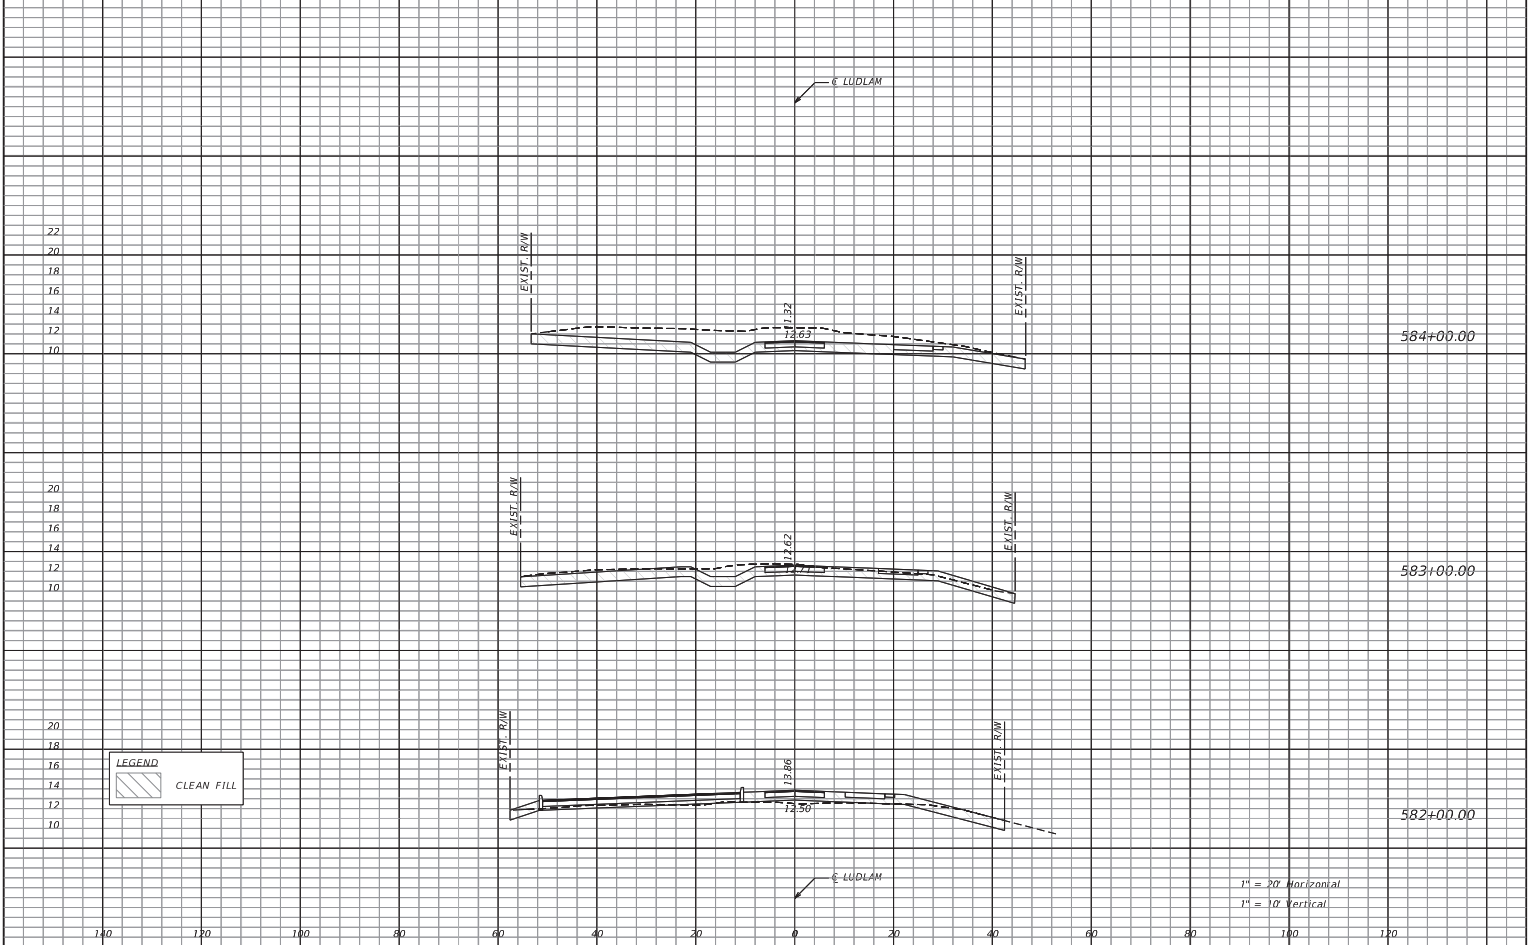


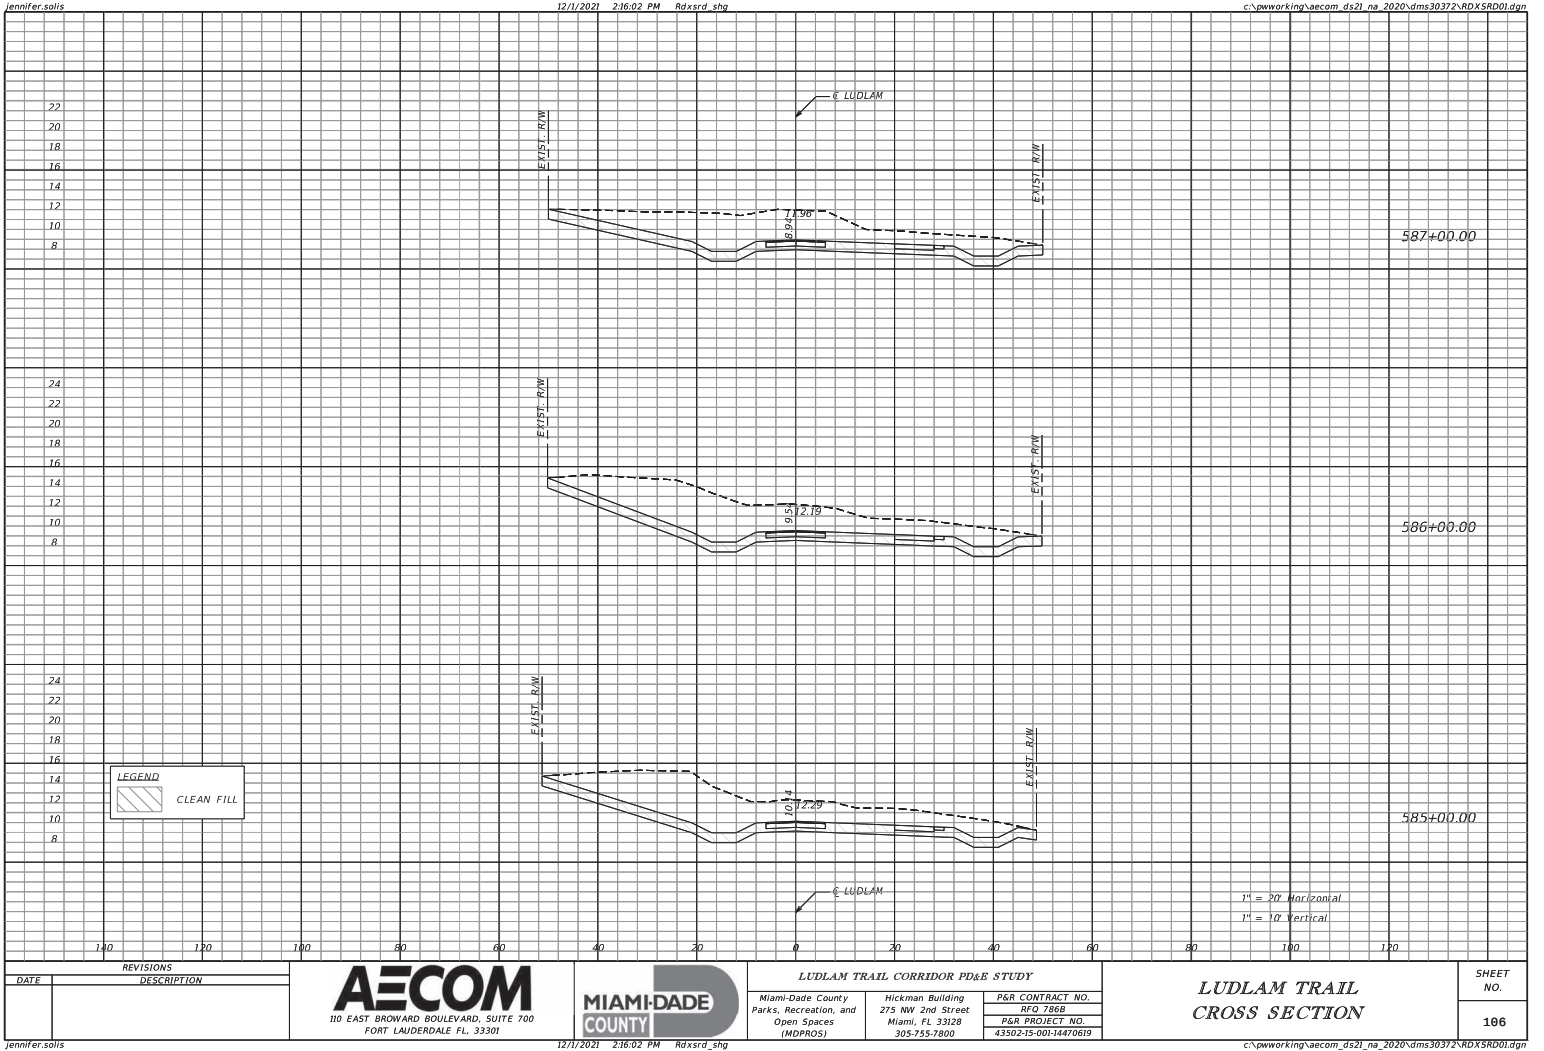


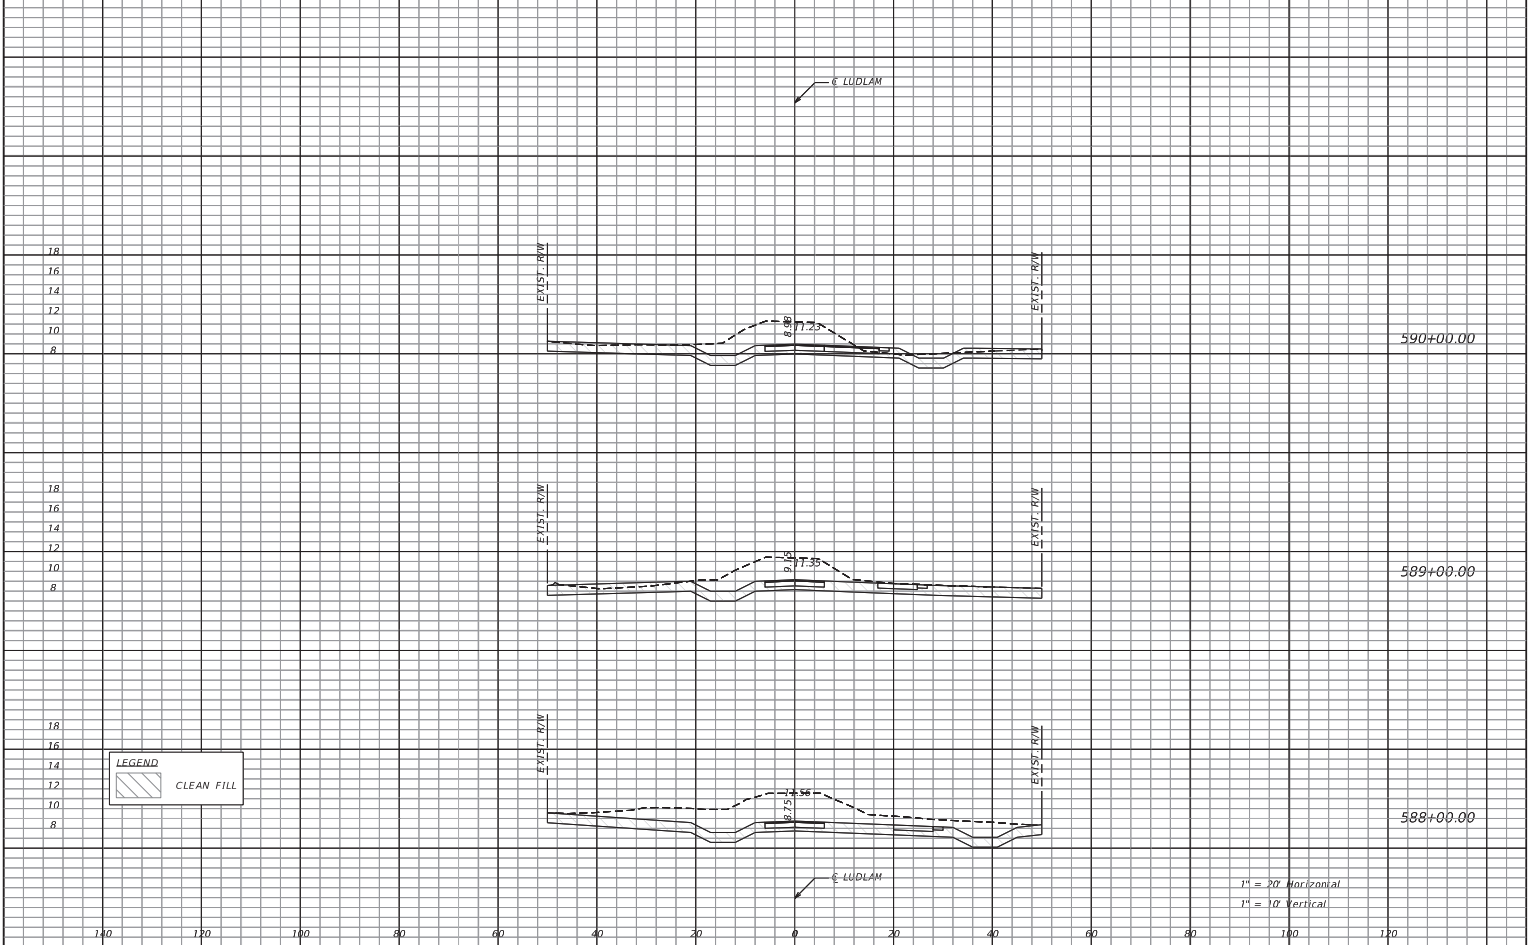


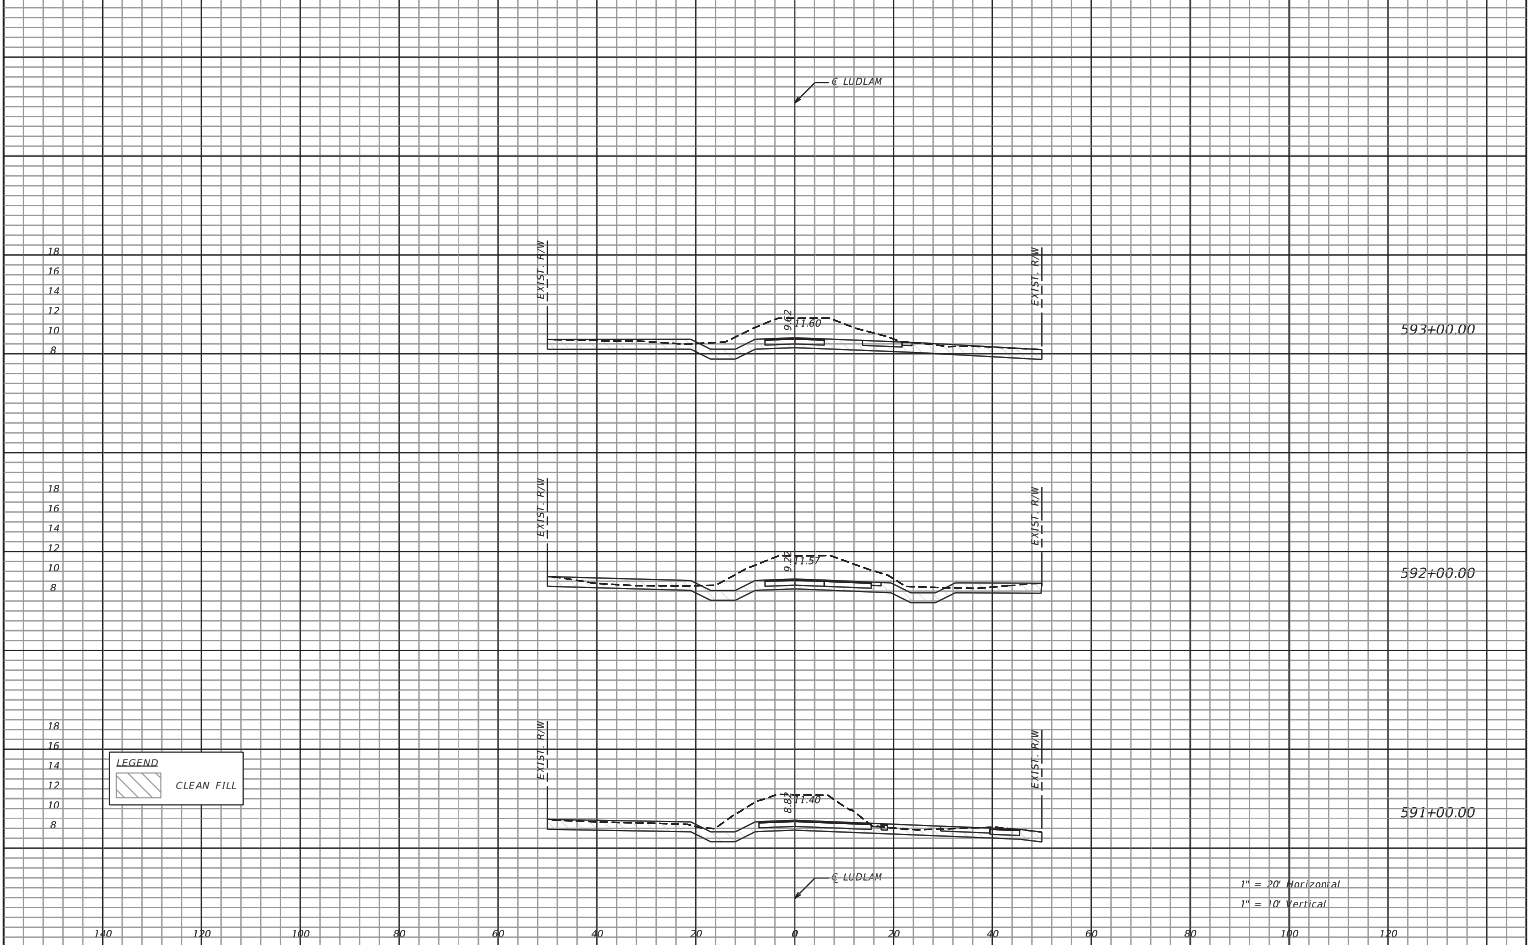

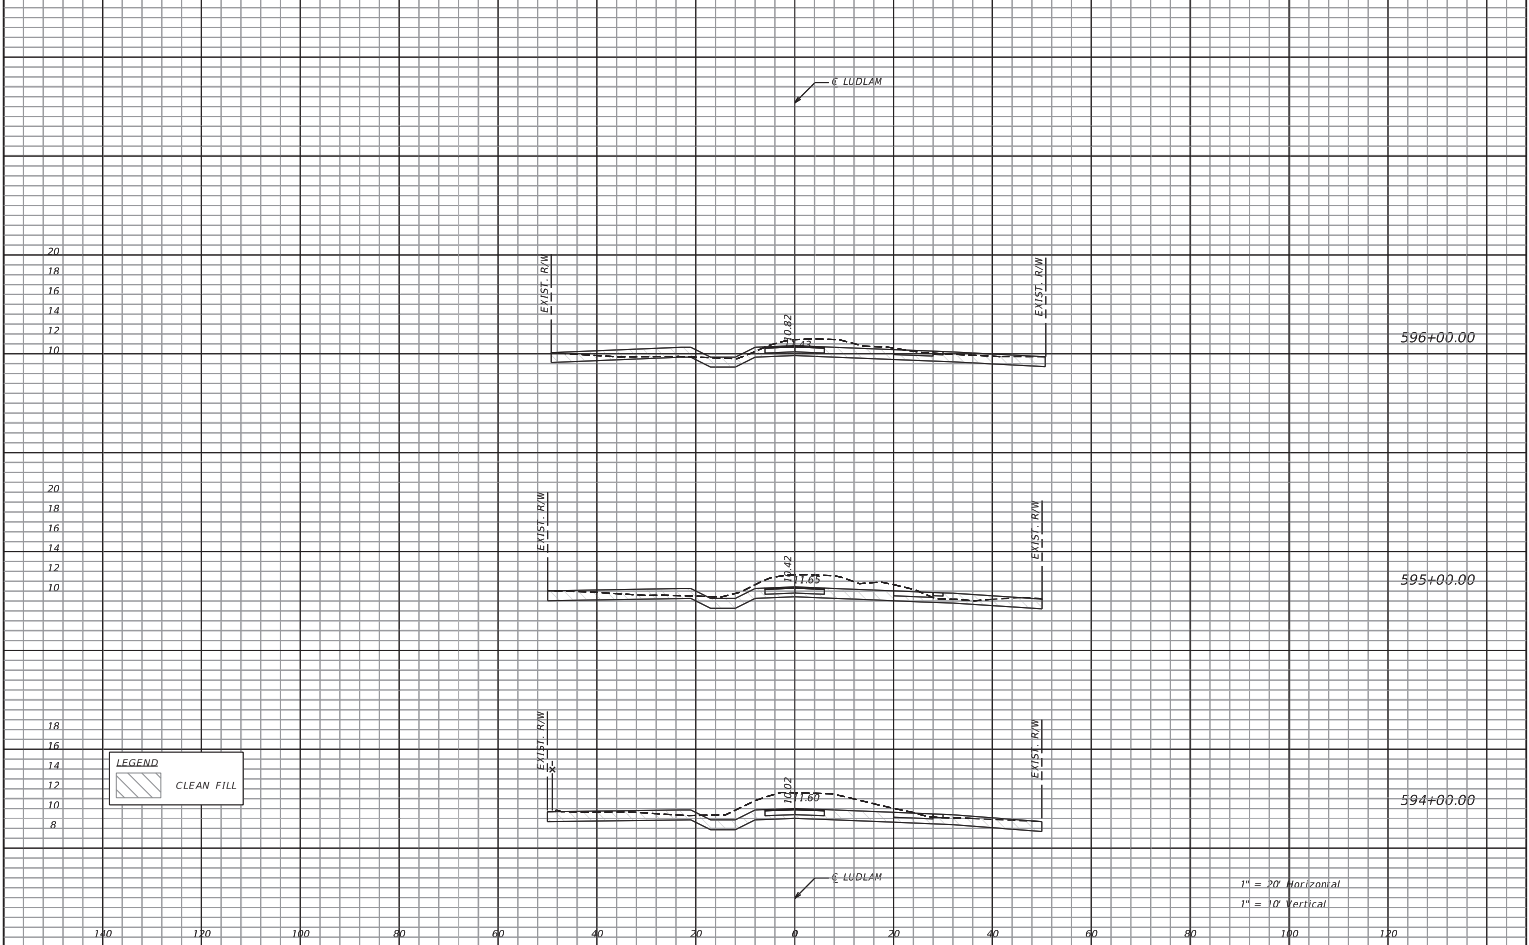


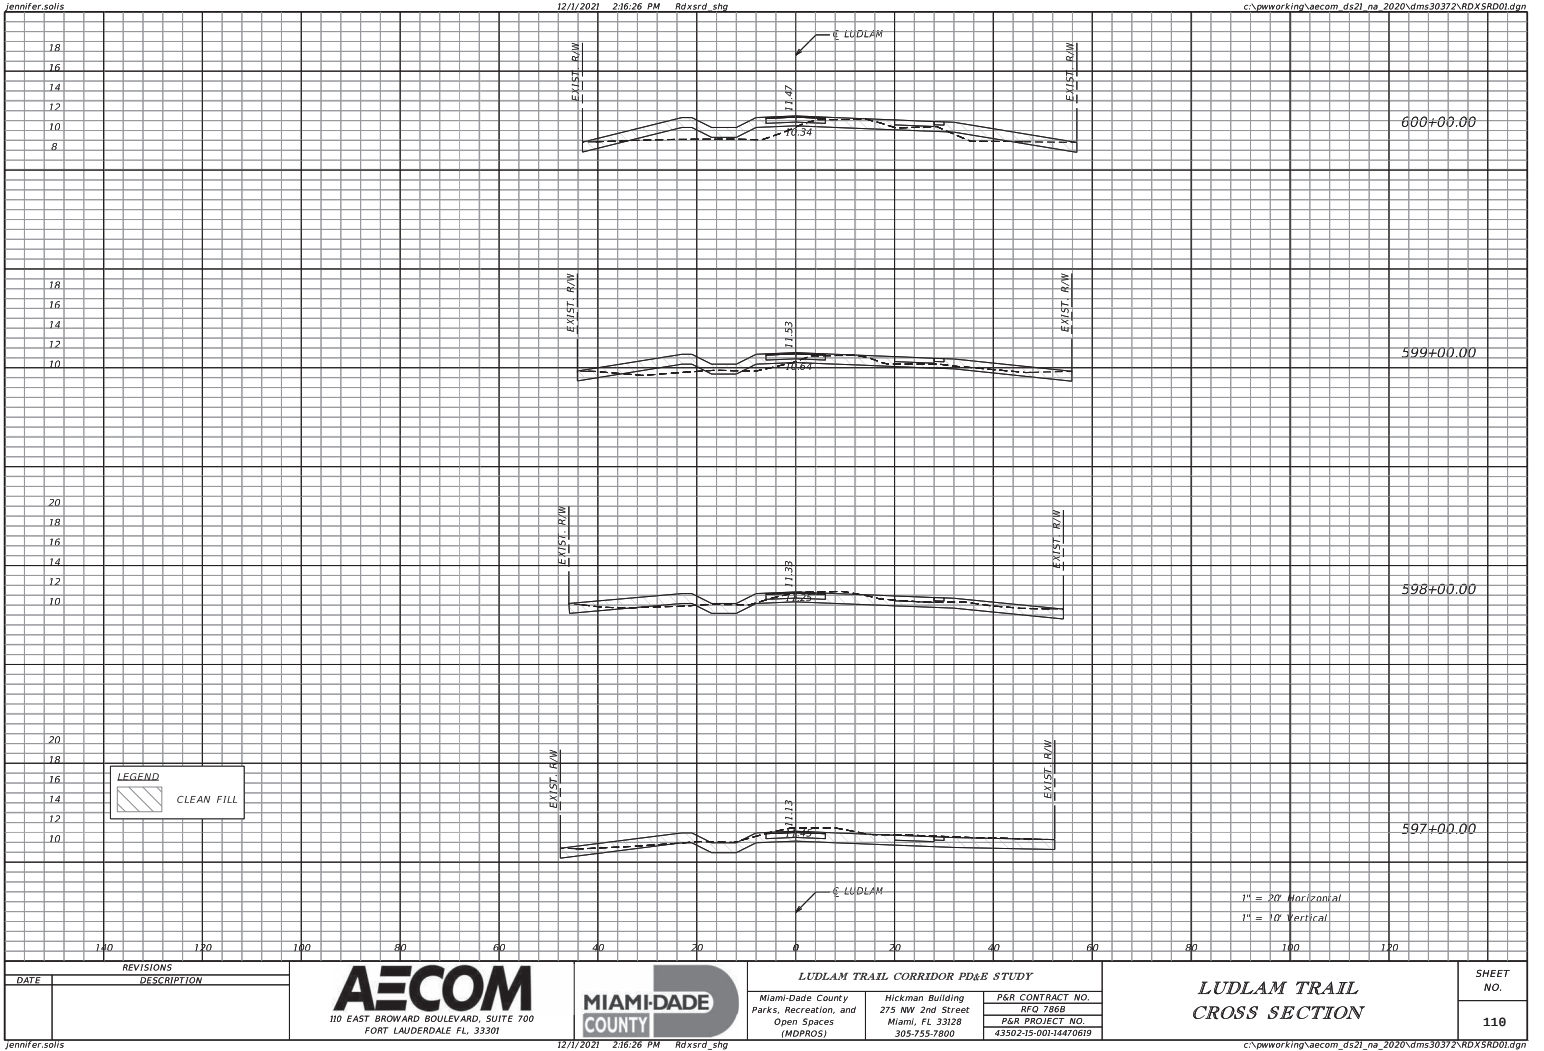


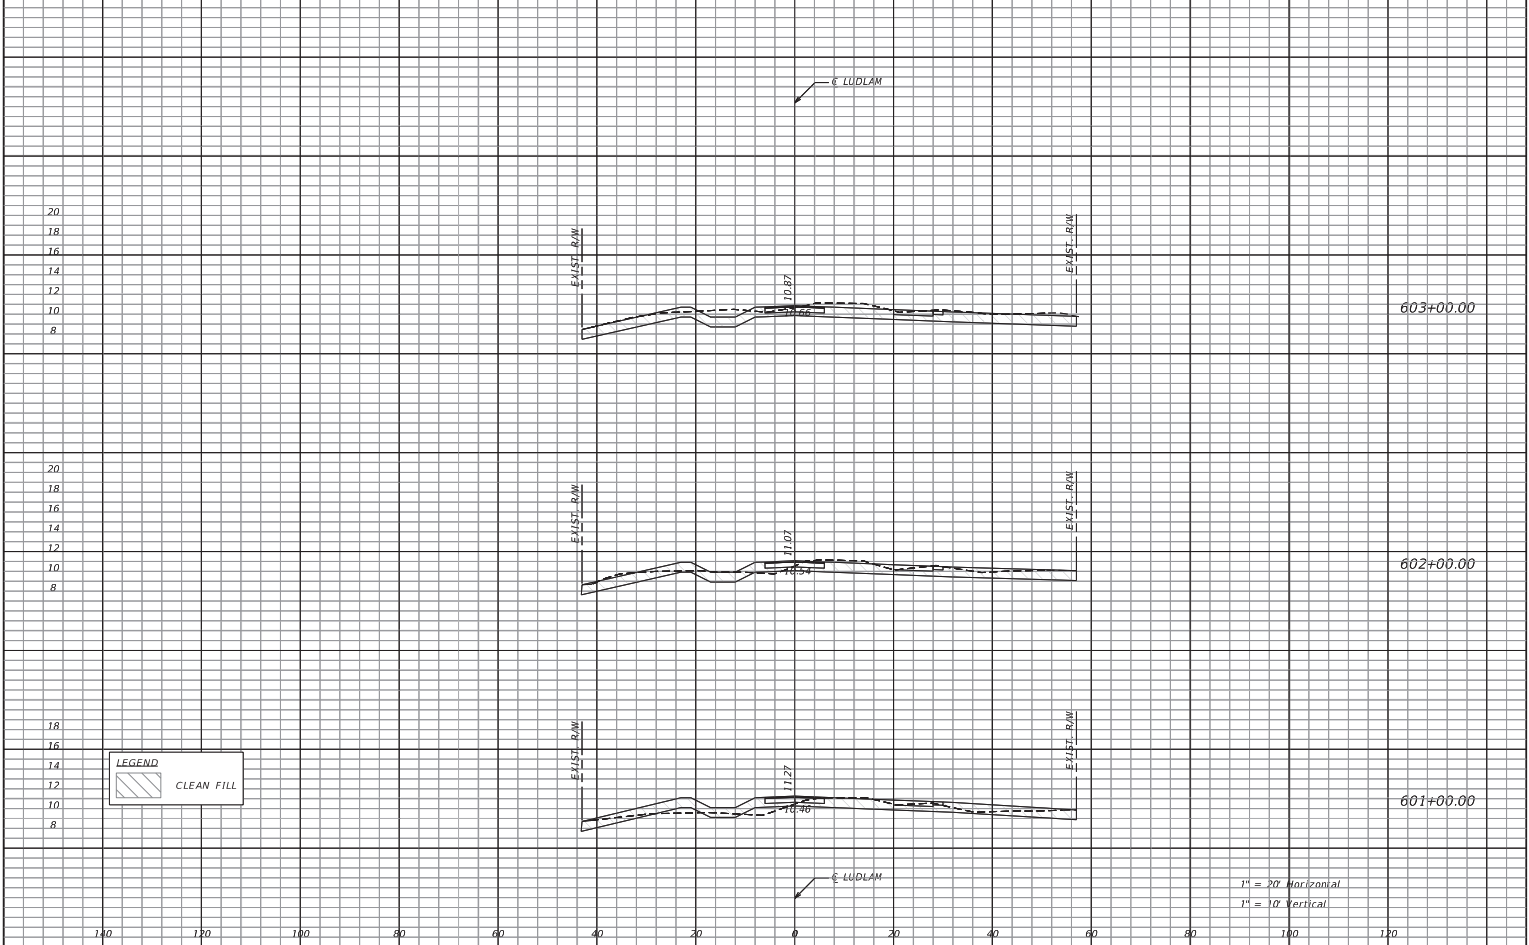


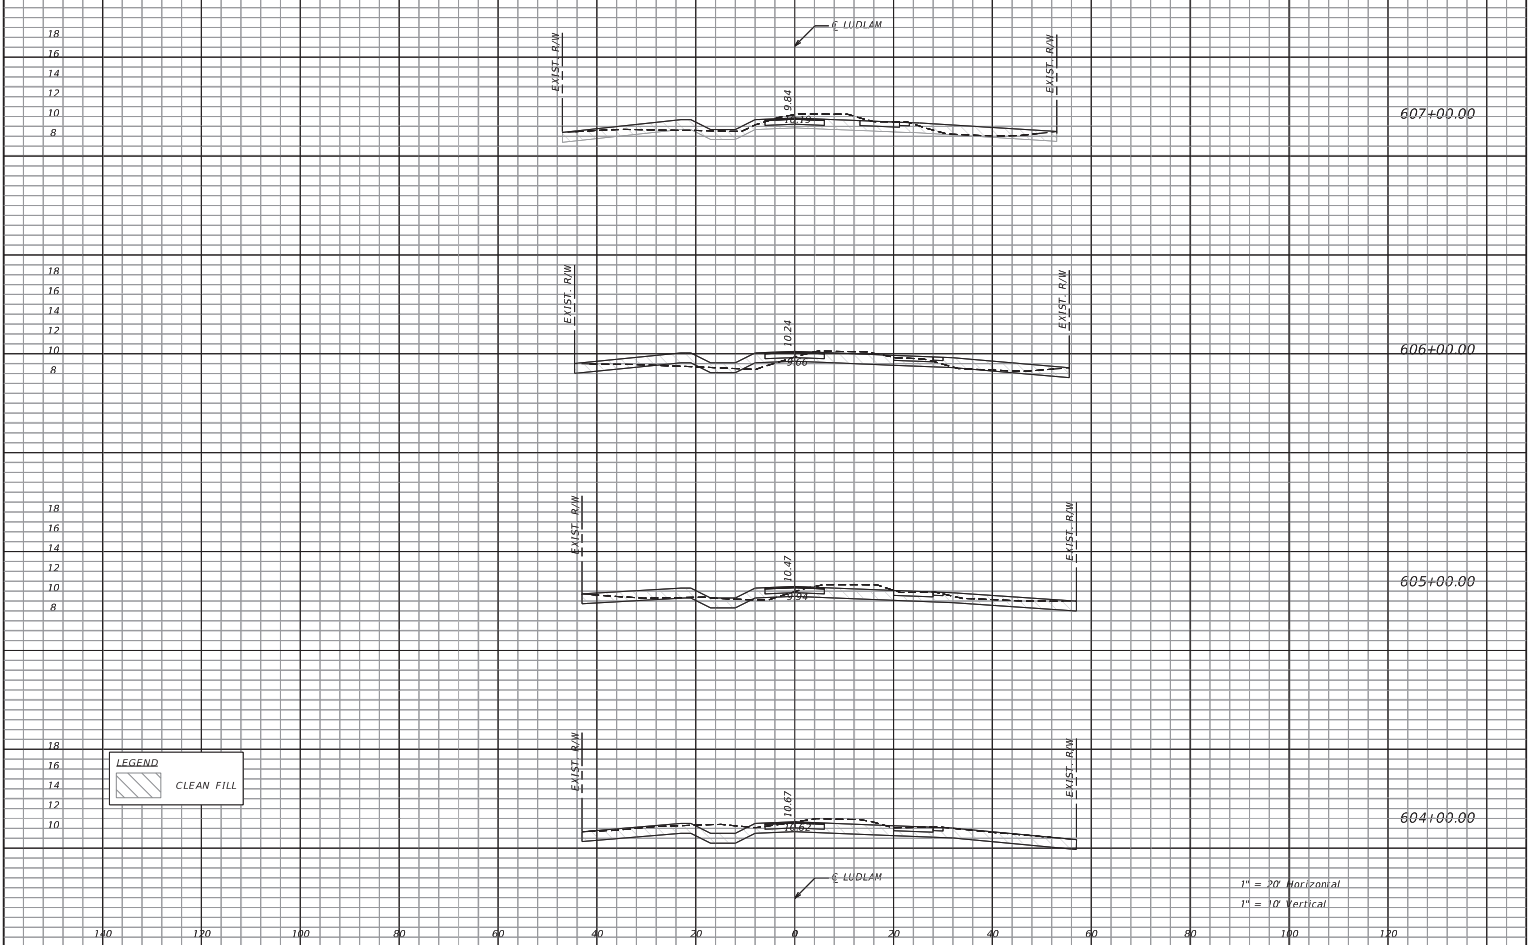


REVISIONS <table><thead><tr><th>DATE</th><th>DESCRIPTION</th></tr></thead><tbody></tbody></table>		DATE	DESCRIPTION	AECOM 110 EAST BROWARD BOULEVARD, SUITE 700 FORT LAUDERDALE FL, 33301	MIAMI-DADE COUNTY	LUDLAM TRAIL CORRIDOR PD&E STUDY Miami-Dade County Parks, Recreation, and Open Spaces (MDPROS) Hickman Building 275 NW 2nd Street Miami, FL 33128 305-755-7800	<table><tr><td>P&R CONTRACT NO.</td></tr><tr><td>RFO 7868</td></tr><tr><td>P&R PROJECT NO.</td></tr><tr><td>43502-15-001-14470619</td></tr></table>	P&R CONTRACT NO.	RFO 7868	P&R PROJECT NO.	43502-15-001-14470619	LUDLAM TRAIL CROSS SECTION	SHEET NO. 112
DATE	DESCRIPTION												
P&R CONTRACT NO.													
RFO 7868													
P&R PROJECT NO.													
43502-15-001-14470619													

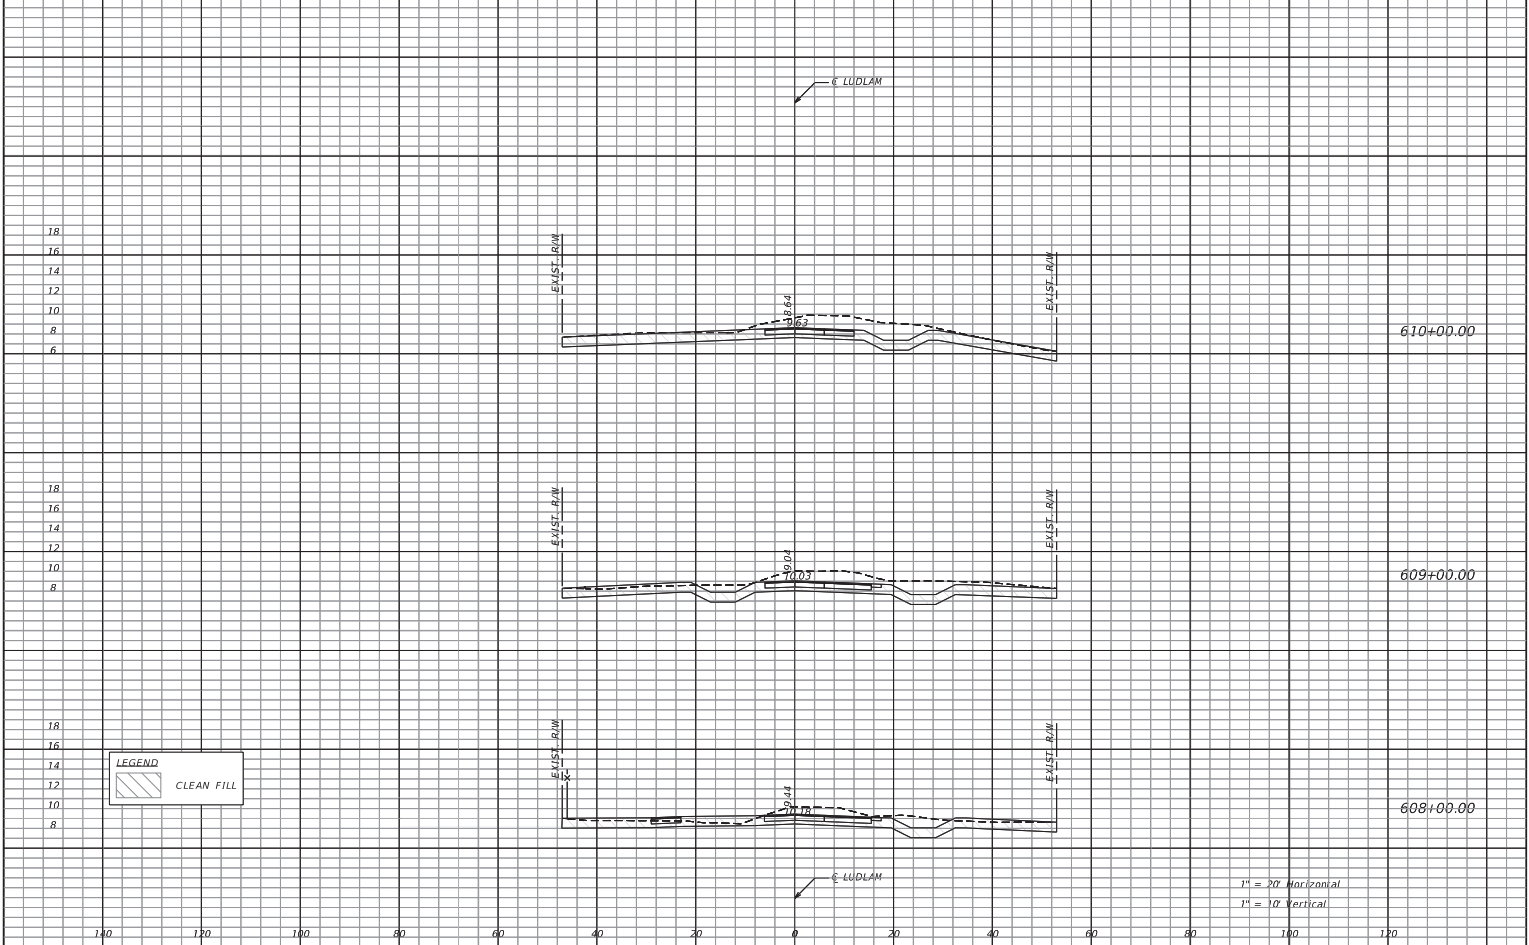

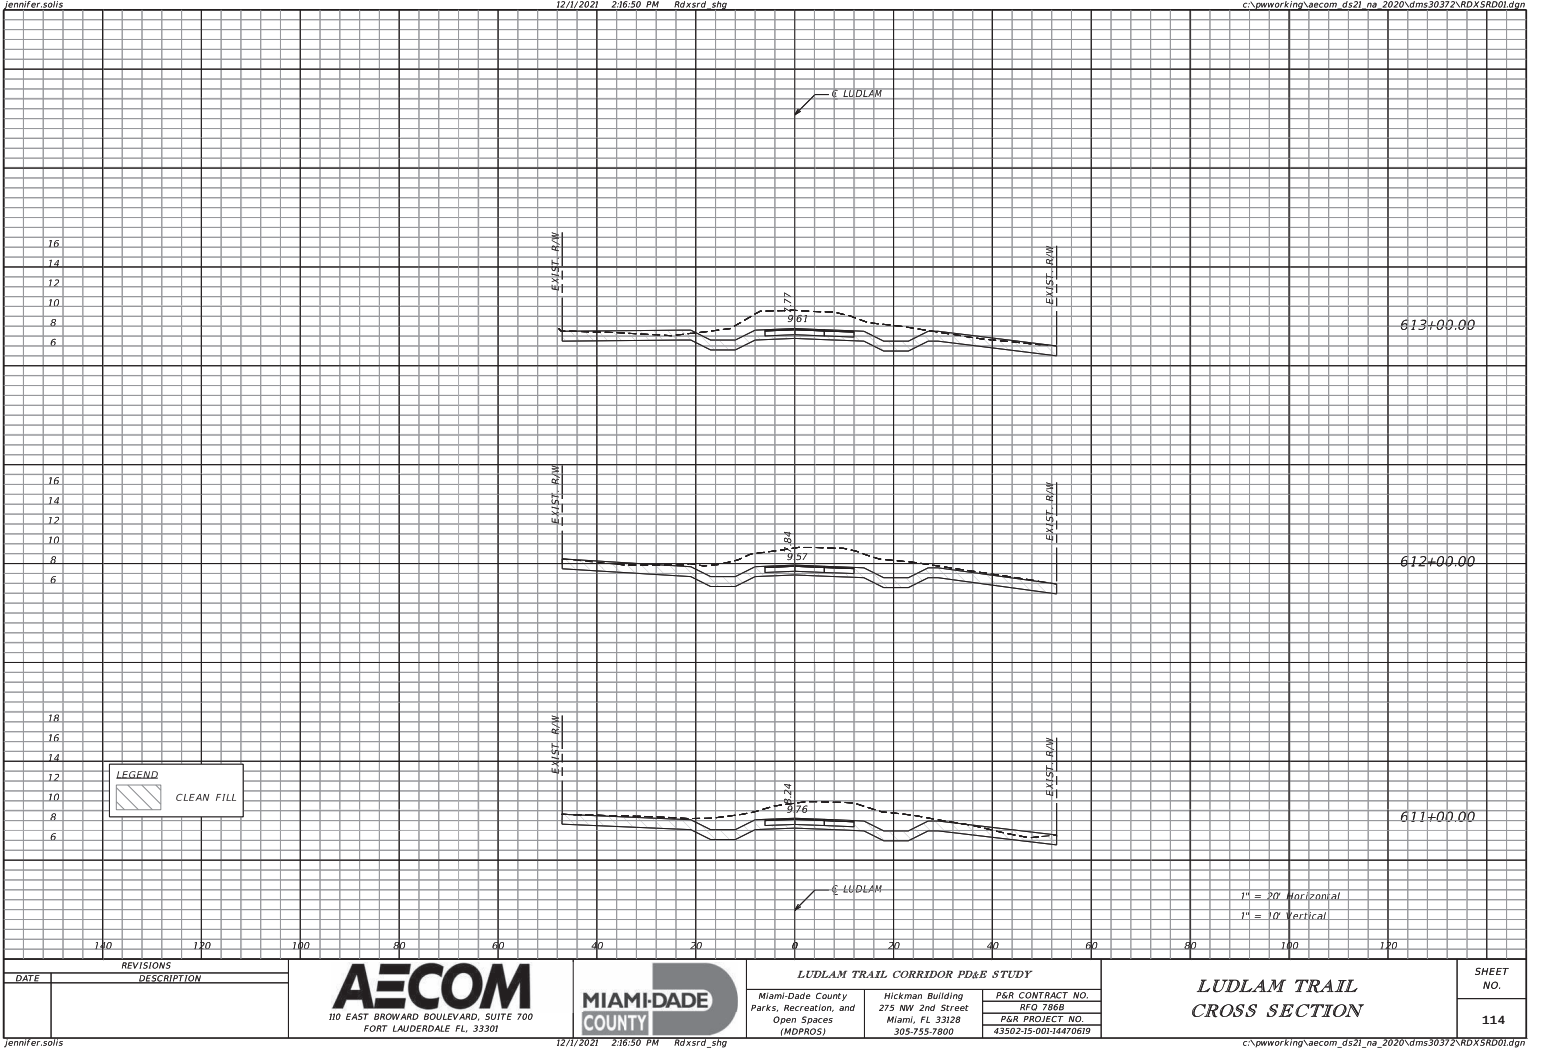


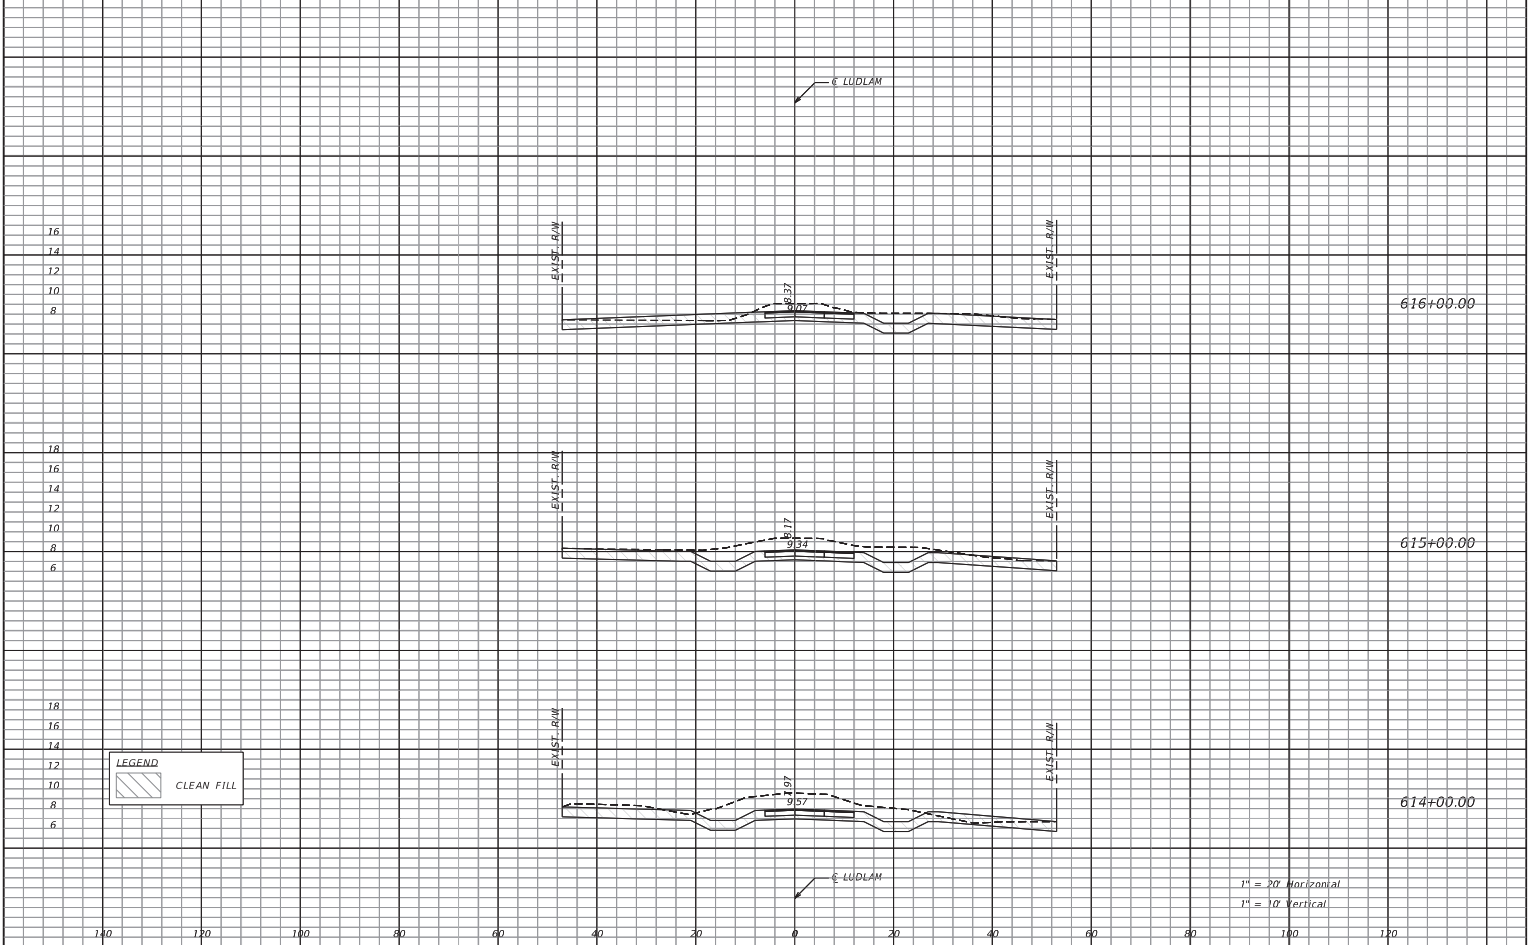


REVISIONS		 110 EAST BROWARD BOULEVARD, SUITE 700 FORT LAUDERDALE FL 33301	 MIAMI-DADE COUNTY	LUDLAM TRAIL CORRIDOR PD&E STUDY			LUDLAM TRAIL CROSS SECTION	SHEET NO.
DATE	DESCRIPTION			Miami-Dade County Parks, Recreation, and Open Spaces (MDPROS)	Hickman Building 275 NW 2nd Street Miami, FL 33128 305-755-7800	P&R CONTRACT NO. RFQ 7868 P&R PROJECT NO. 43502-15-001-14470619		
								115

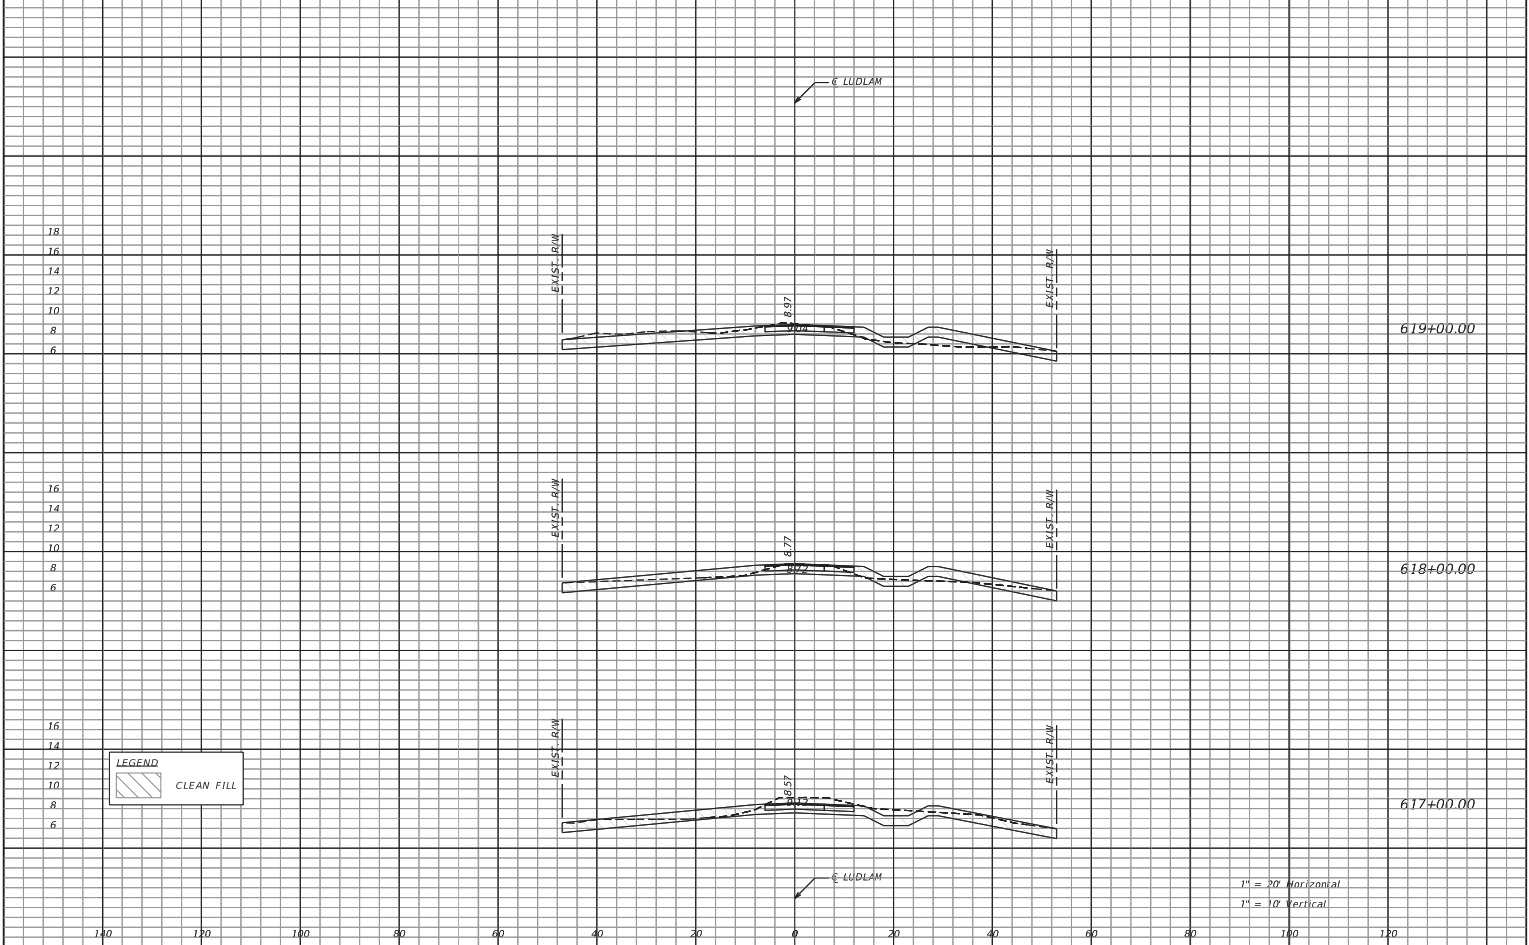


REVISIONS		 110 EAST BROWARD BOULEVARD, SUITE 700 FORT LAUDERDALE FL 33301	 MIAMI-DADE COUNTY	LUDLAM TRAIL CORRIDOR PD&E STUDY			LUDLAM TRAIL CROSS SECTION		SHEET NO.
DATE	DESCRIPTION			Miami-Dade County Parks, Recreation, and Open Spaces (MDPROS)	Hickman Building 275 NW 2nd Street Miami, FL 33128 305-755-7800	P&R CONTRACT NO. RFQ 7868 P&R PROJECT NO. 43502-15-001-14470619			
								116	

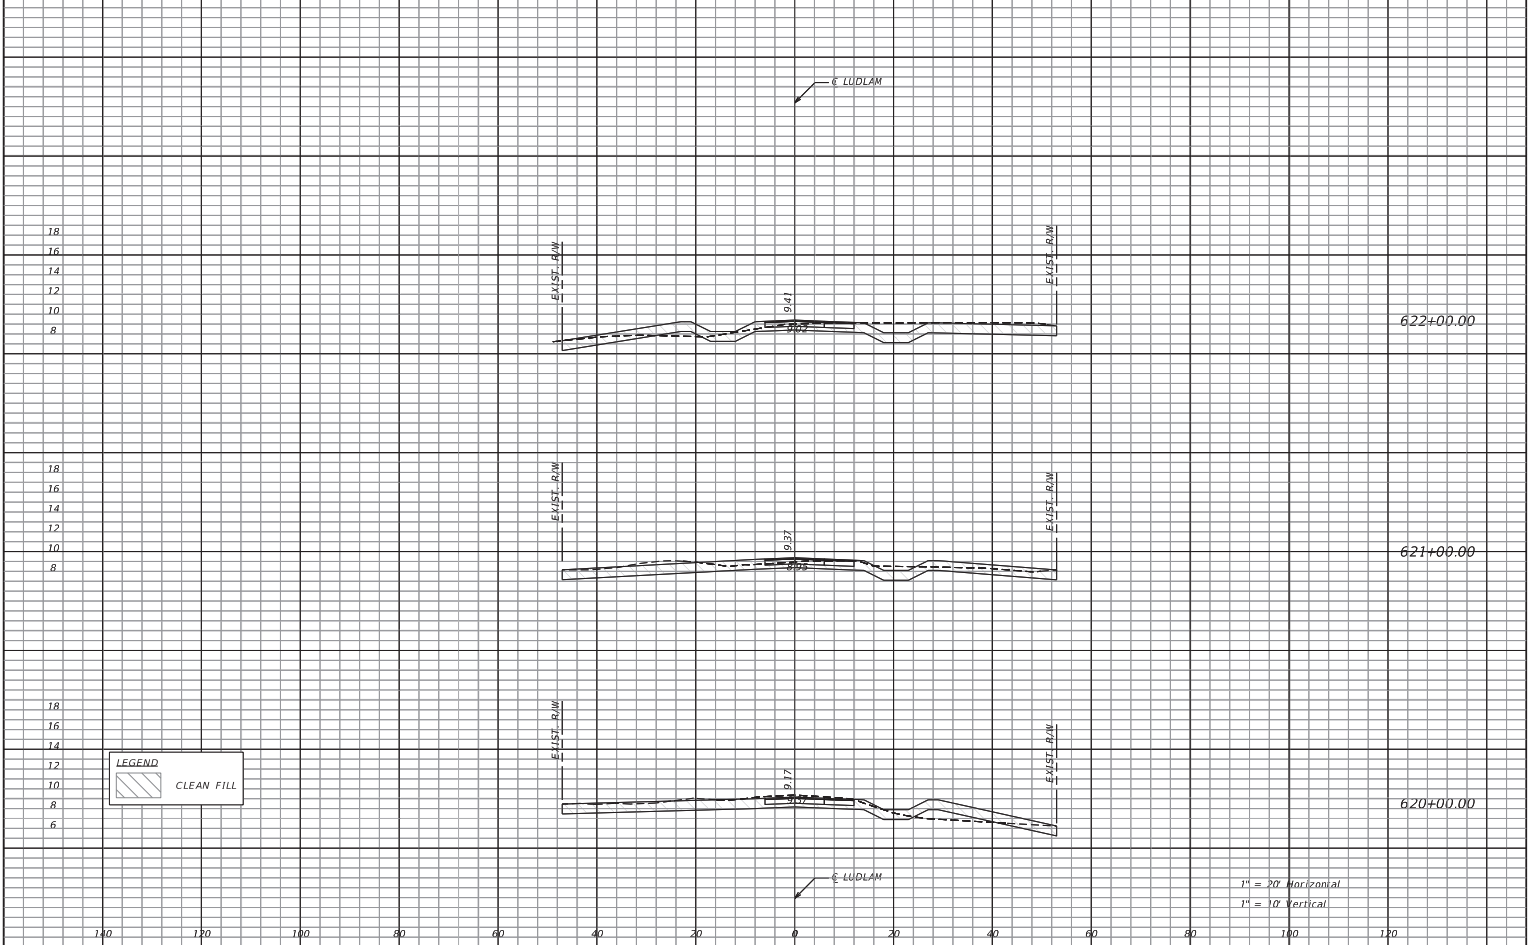


REVISIONS		 110 EAST BROWARD BOULEVARD, SUITE 700 FORT LAUDERDALE FL 33301	 MIAMI-DADE COUNTY	LUDLAM TRAIL CORRIDOR PD&E STUDY			LUDLAM TRAIL CROSS SECTION	SHEET NO.
DATE	DESCRIPTION			Miami-Dade County Parks, Recreation, and Open Spaces (MDPROS)	Hickman Building 275 NW 2nd Street Miami, FL 33128 305-755-7800	P&R CONTRACT NO. RFO 786B P&R PROJECT NO. 43602-15-001-14470619		117

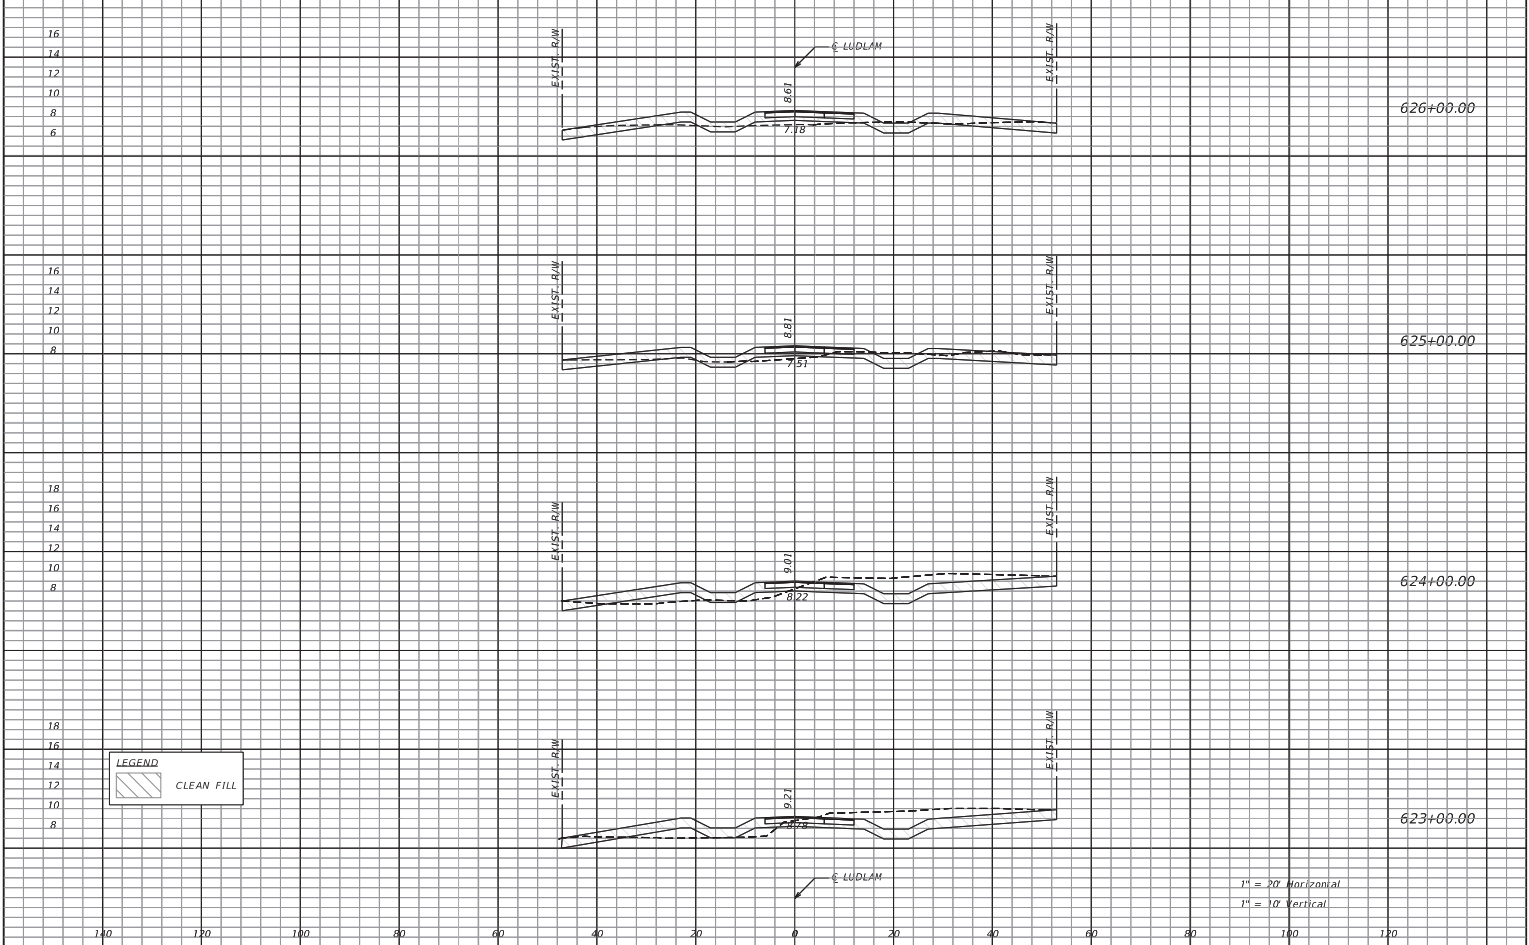




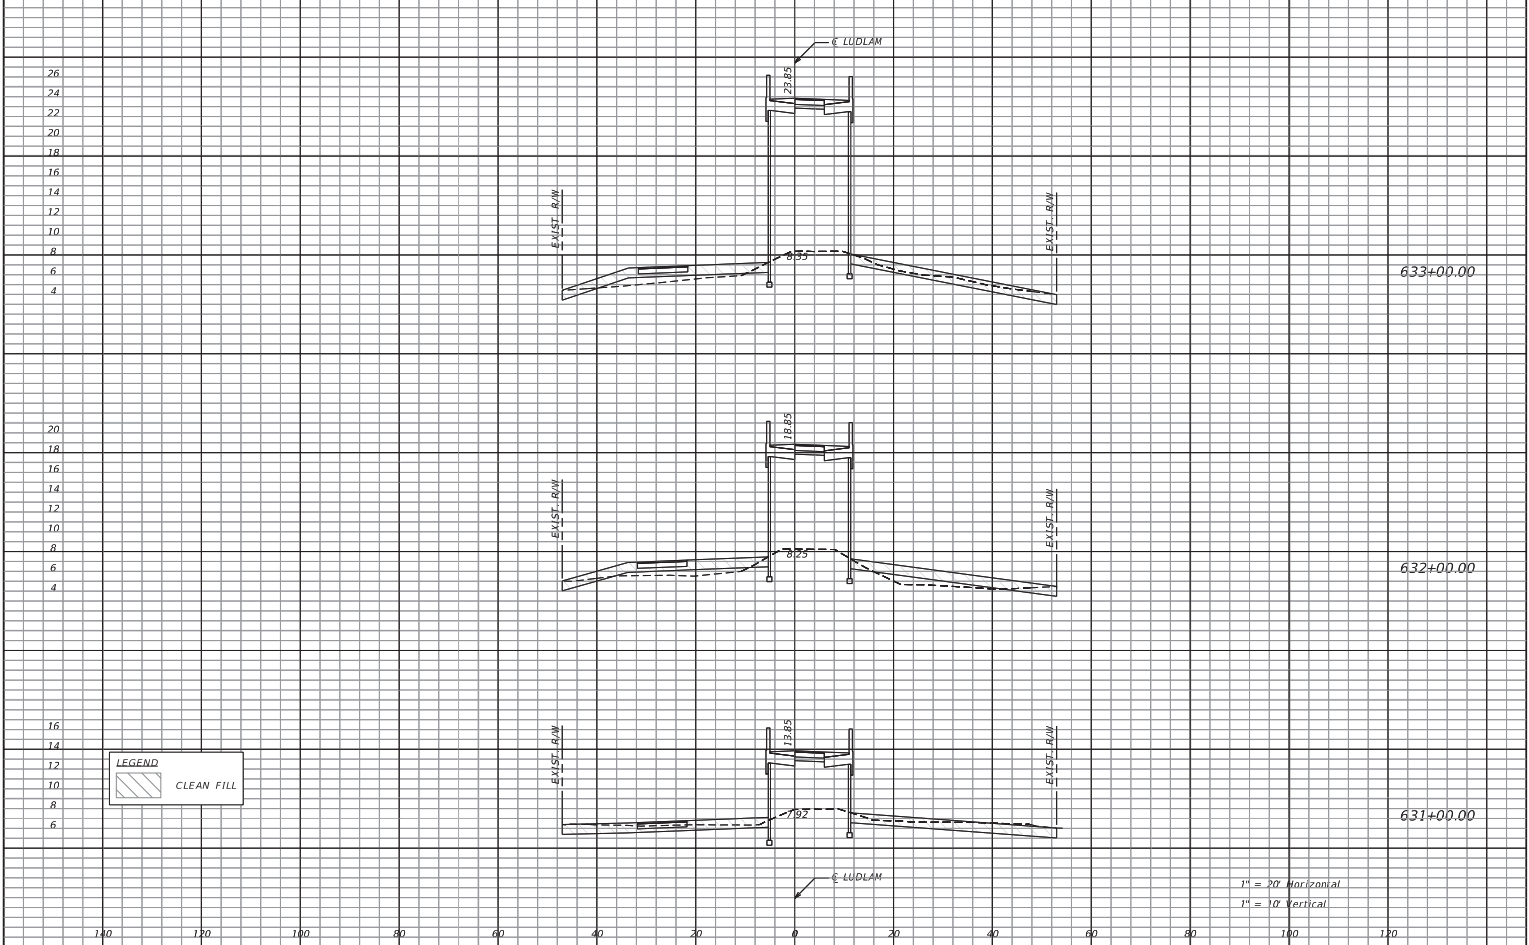


REVISIONS		 110 EAST BROWARD BOULEVARD, SUITE 700 FORT LAUDERDALE FL 33301	 MIAMI-DADE COUNTY	LUDLAM TRAIL CORRIDOR PD&E STUDY			LUDLAM TRAIL CROSS SECTION		SHEET NO.
DATE	DESCRIPTION			Miami-Dade County Parks, Recreation, and Open Spaces (MDPROS)	Hickman Building 275 NW 2nd Street Miami, FL 33128 305-755-7800	P&R CONTRACT NO. RFQ 7868 P&R PROJECT NO. 43502-15-001-14470619		128	

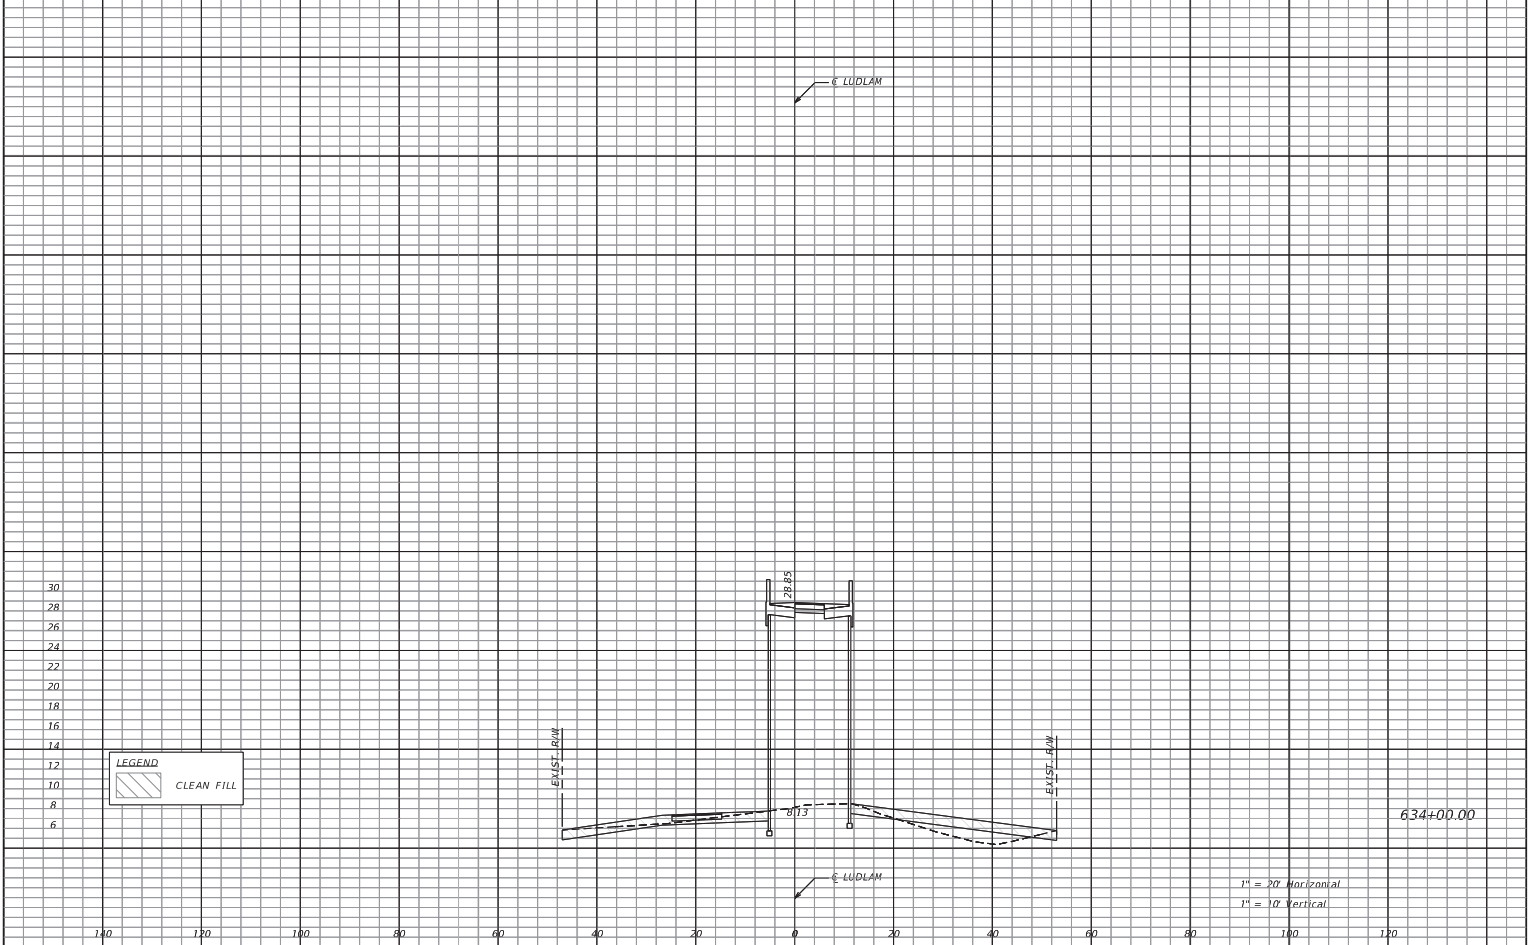


REVISIONS		 110 EAST BROWARD BOULEVARD, SUITE 700 FORT LAUDERDALE FL, 33301	 MIAMI-DADE COUNTY	LUDLAM TRAIL CORRIDOR PD&E STUDY			LUDLAM TRAIL CROSS SECTION		SHEET NO.
DATE	DESCRIPTION			Miami-Dade County Parks, Recreation, and Open Spaces (MDPROS)	Hickman Building 275 NW 2nd Street Miami, FL 33128 305-755-7800	P&R CONTRACT NO. RFQ 7868 P&R PROJECT NO. 43502-15-001-14470619		121	

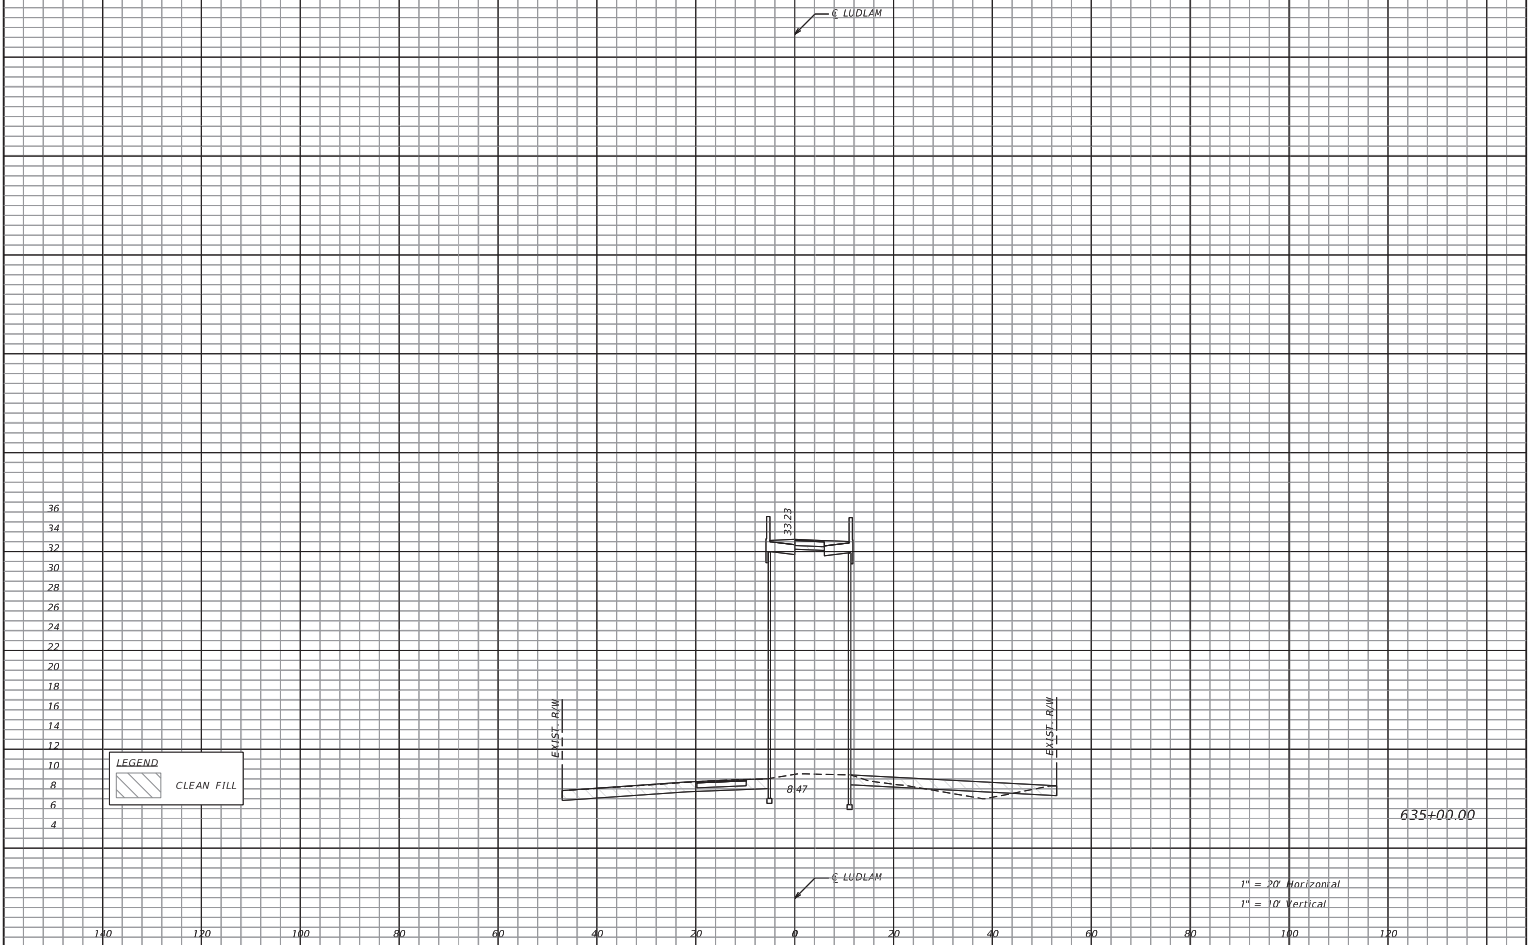



REVISIONS		AECOM 110 EAST BROWARD BOULEVARD, SUITE 700 FORT LAUDERDALE FL 33301 MIAMI-DADE COUNTY	LUDLAM TRAIL CORRIDOR PD&E STUDY			LUDLAM TRAIL CROSS SECTION		SHEET NO.
DATE	DESCRIPTION							122
			Miami-Dade County Parks, Recreation, and Open Spaces (MDPROS)	Hickman Building 275 NW 2nd Street Miami, FL 33128 305-755-7800	P&R CONTRACT NO. RFQ 7868 P&R PROJECT NO. 43502-15-001-14470619			

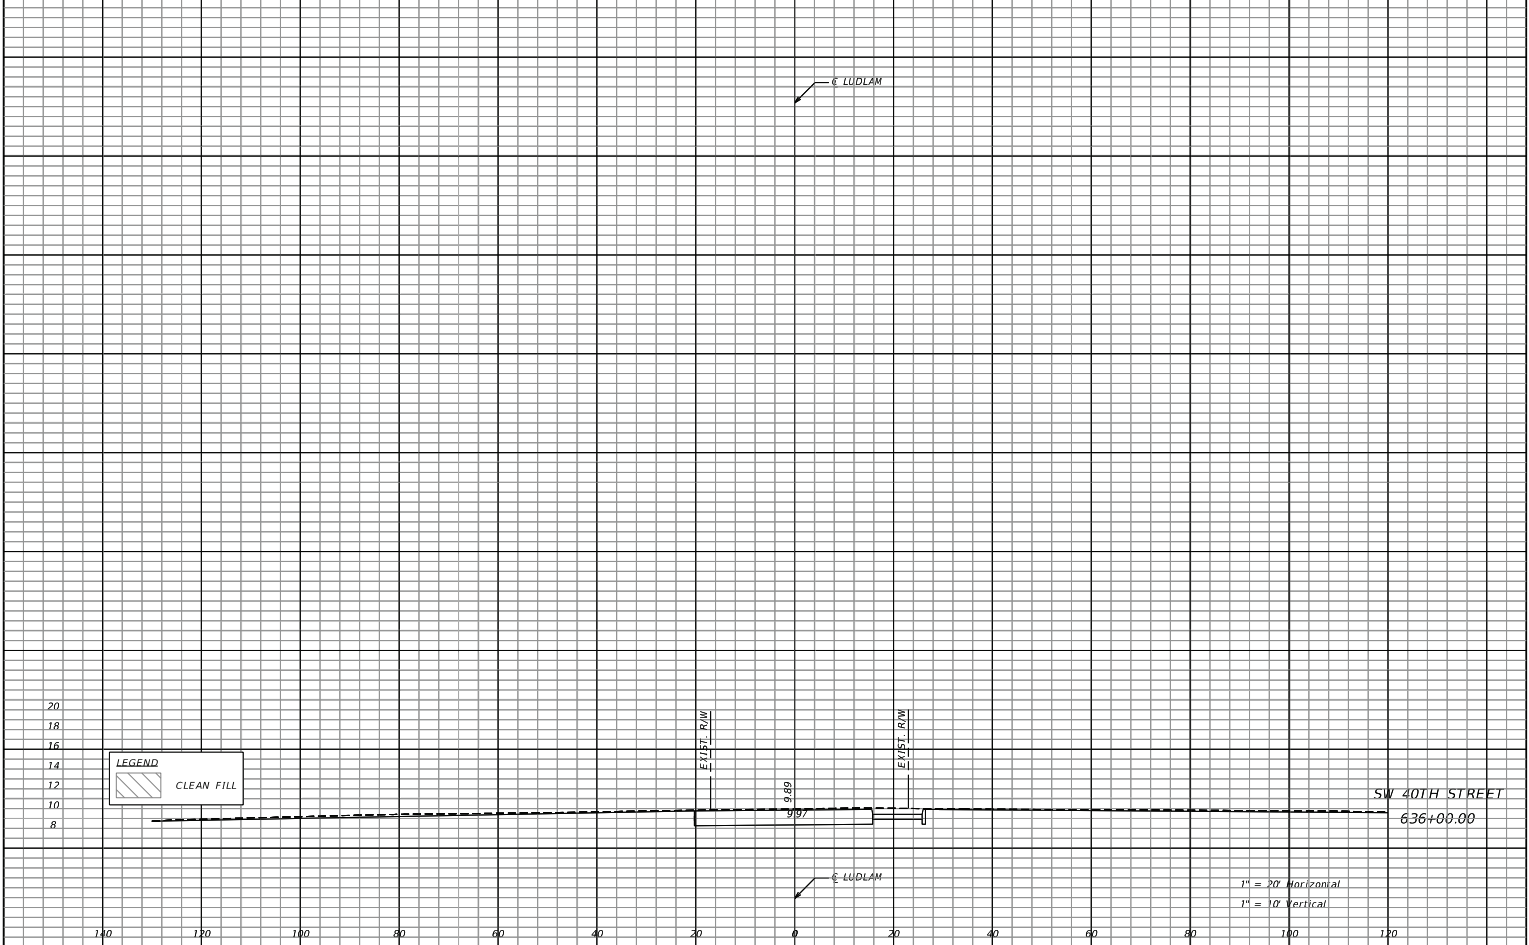

REVISIONS		AECOM 110 EAST BROWARD BOULEVARD, SUITE 700 FORT LAUDERDALE FL, 33301 MIAMI-DADE COUNTY Miami-Dade County Parks, Recreation, and Open Spaces (MDPROS) LUDLAM TRAIL CORRIDOR PD&E STUDY Miami-Dade County Parks, Recreation, and Open Spaces (MDPROS) Hickman Building 275 NW 2nd Street Miami, FL 33128 305-755-7800 P&R CONTRACT NO. RFQ 7868 P&R PROJECT NO. 43502-15-001-14470619	LUDLAM TRAIL CROSS SECTION	SHEET NO. 123
DATE	DESCRIPTION			

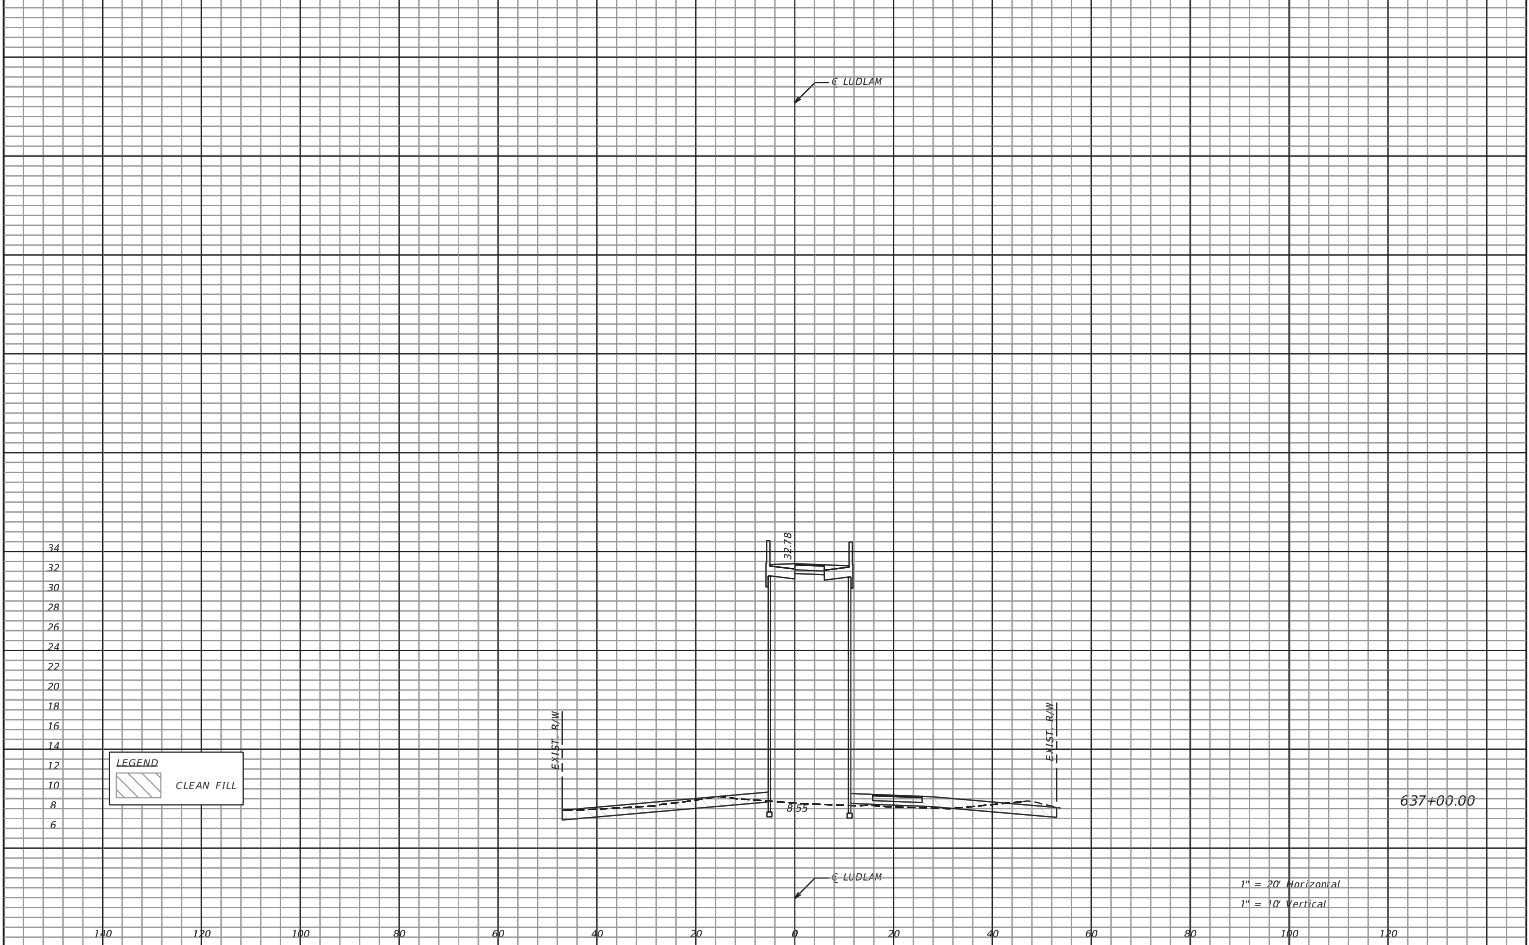

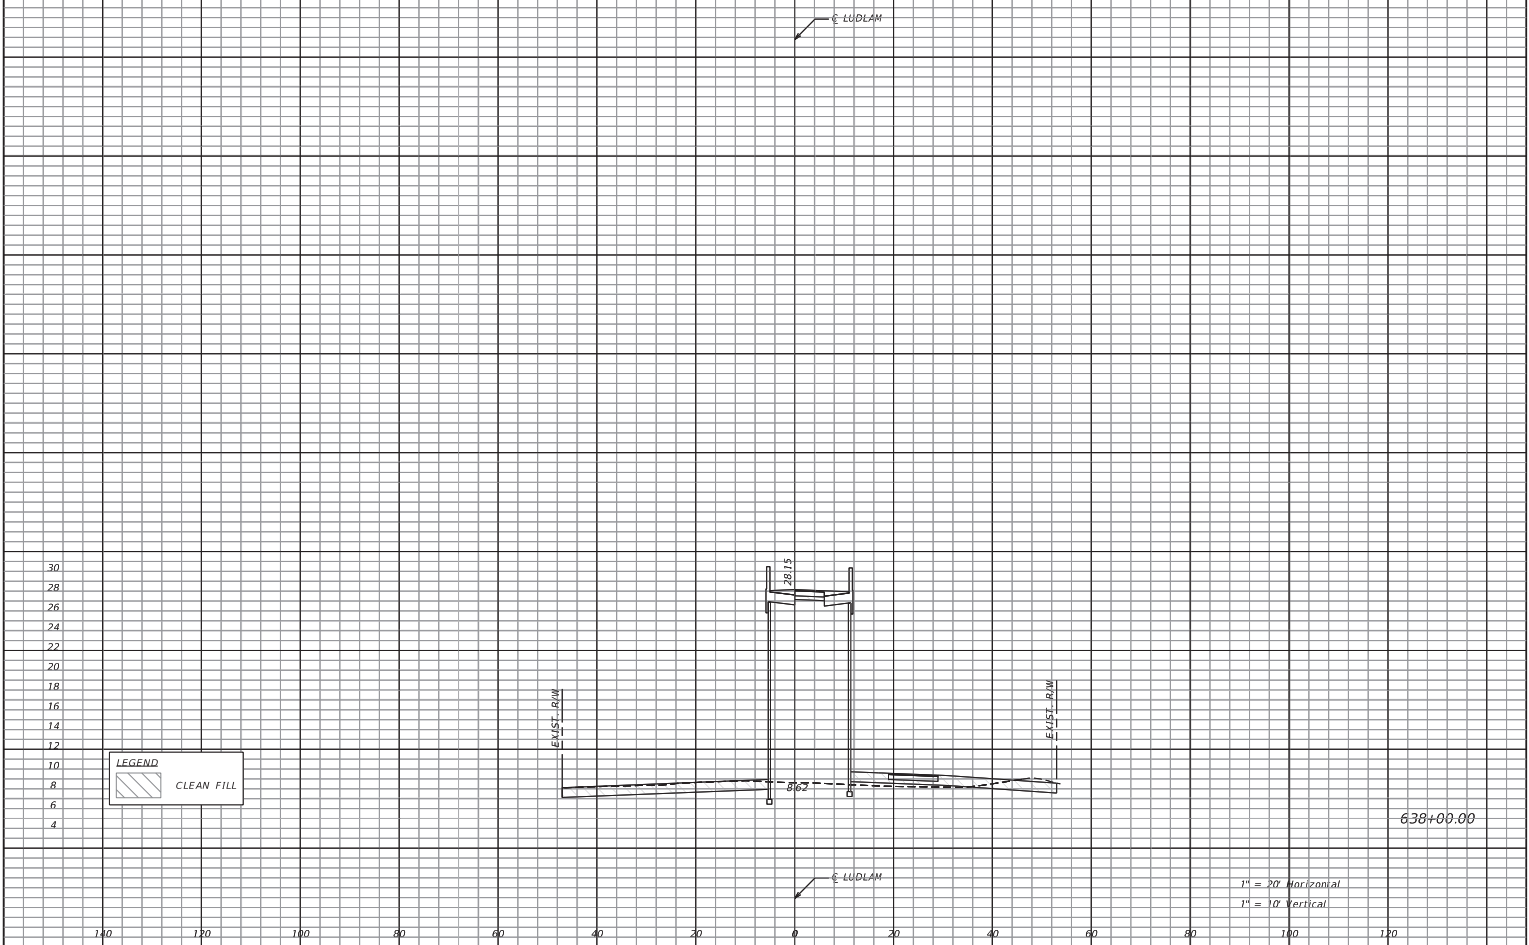

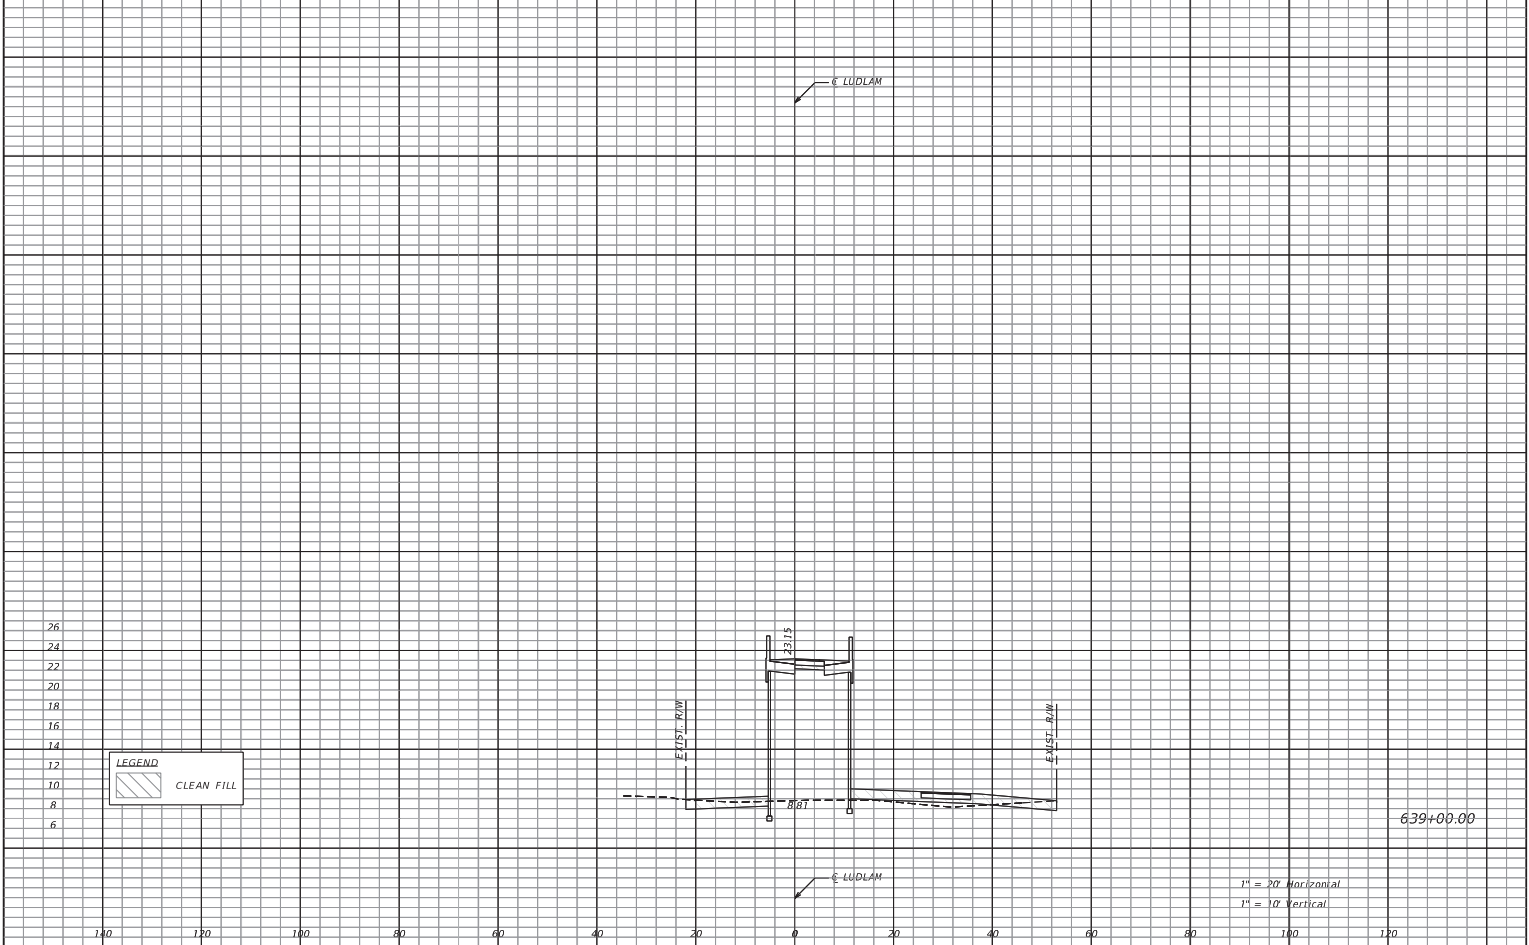

REVISIONS		 110 EAST BROWARD BOULEVARD, SUITE 700 FORT LAUDERDALE FL 33301	 MIAMI-DADE COUNTY	LUDLAM TRAIL CORRIDOR PD&E STUDY			LUDLAM TRAIL CROSS SECTION		SHEET NO.
DATE	DESCRIPTION			Miami-Dade County Parks, Recreation, and Open Spaces (MDPROS)	Hickman Building 275 NW 2nd Street Miami, FL 33128 305-755-7800	P&R CONTRACT NO. RFO 786B P&R PROJECT NO. 43602-15-001-14470619		126	


AECOM
110 EAST BROWARD BOULEVARD, SUITE 700
FORT LAUDERDALE FL, 33301

**MIAMI-DADE
COUNTY**


Miami-Dade County
Parks, Recreation, and
Open Spaces
(MOPROS)


Hickman Building
275 NW 2nd Street
Miami, FL 33128
305-755-7800


P&R CONTRACT NO.
RFQ 7868
P&R PROJECT NO.
43502-15-001-14470619

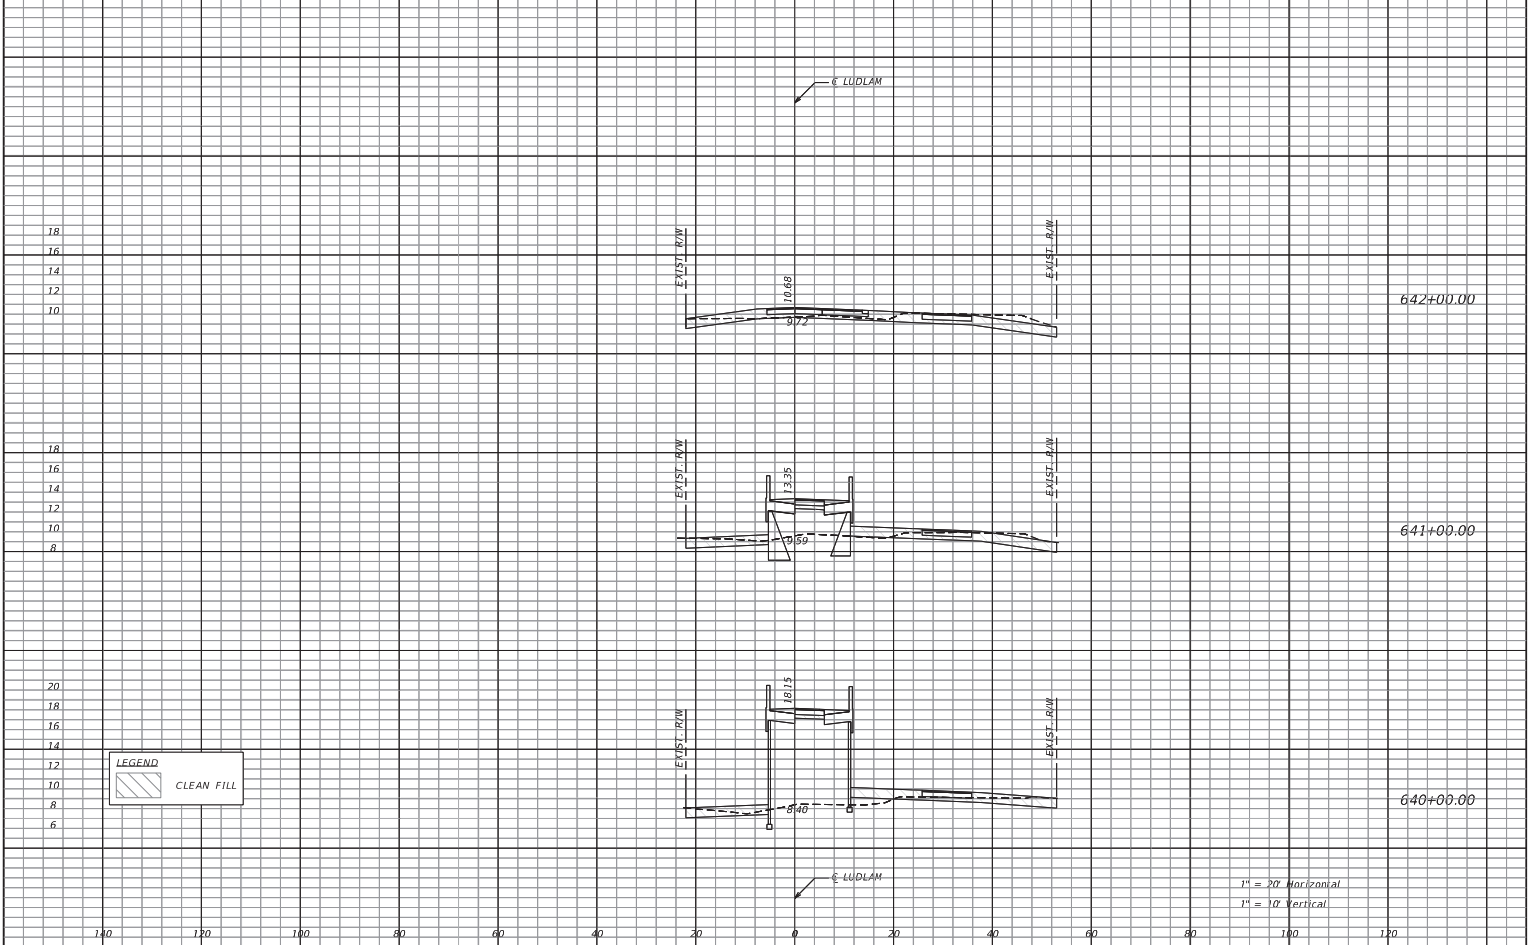


REVISIONS		AECOM 110 EAST BROWARD BOULEVARD, SUITE 700 FORT LAUDERDALE, FL 33301 MIAMI-DADE COUNTY Miami-Dade County Parks, Recreation, and Open Spaces (MDPROS) LUDLAM TRAIL CORRIDOR PD&E STUDY Mickman Building 275 NW 2nd Street Miami, FL 33128 305-755-7800 P&R CONTRACT NO. RFO 7868 P&R PROJECT NO. 43502-15-001-14470619	LUDLAM TRAIL CROSS SECTION	SHEET NO. 127
DATE	DESCRIPTION			

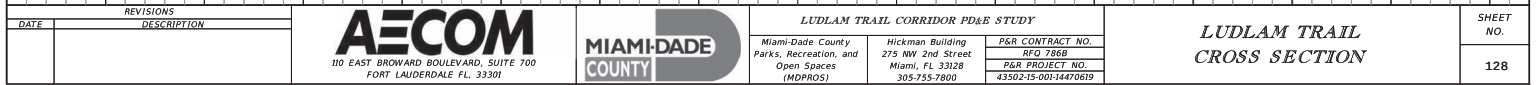


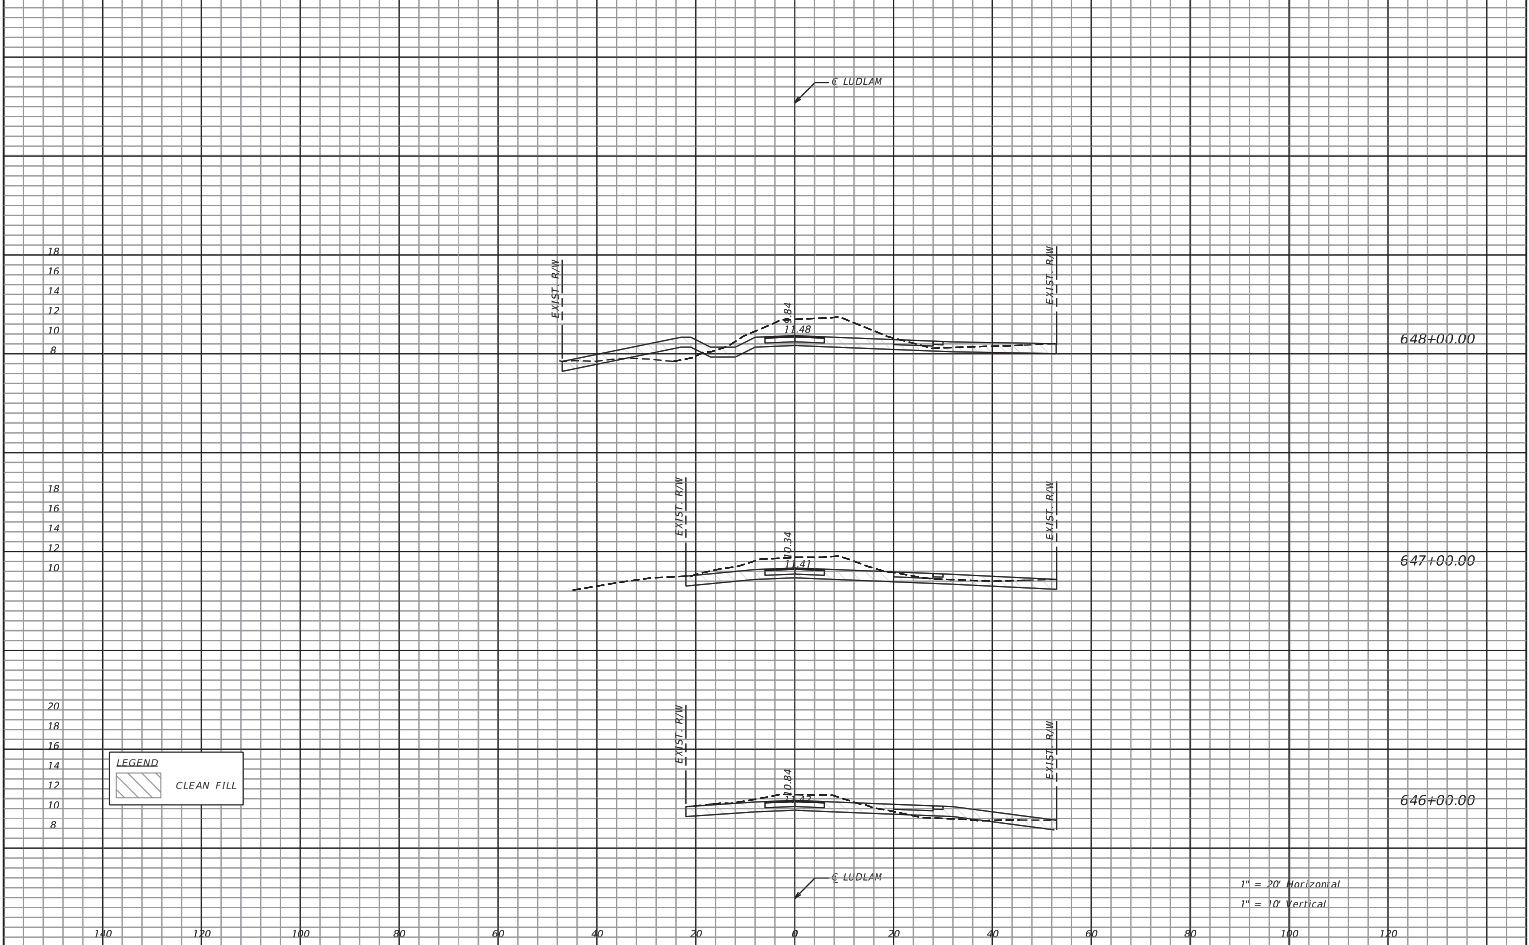


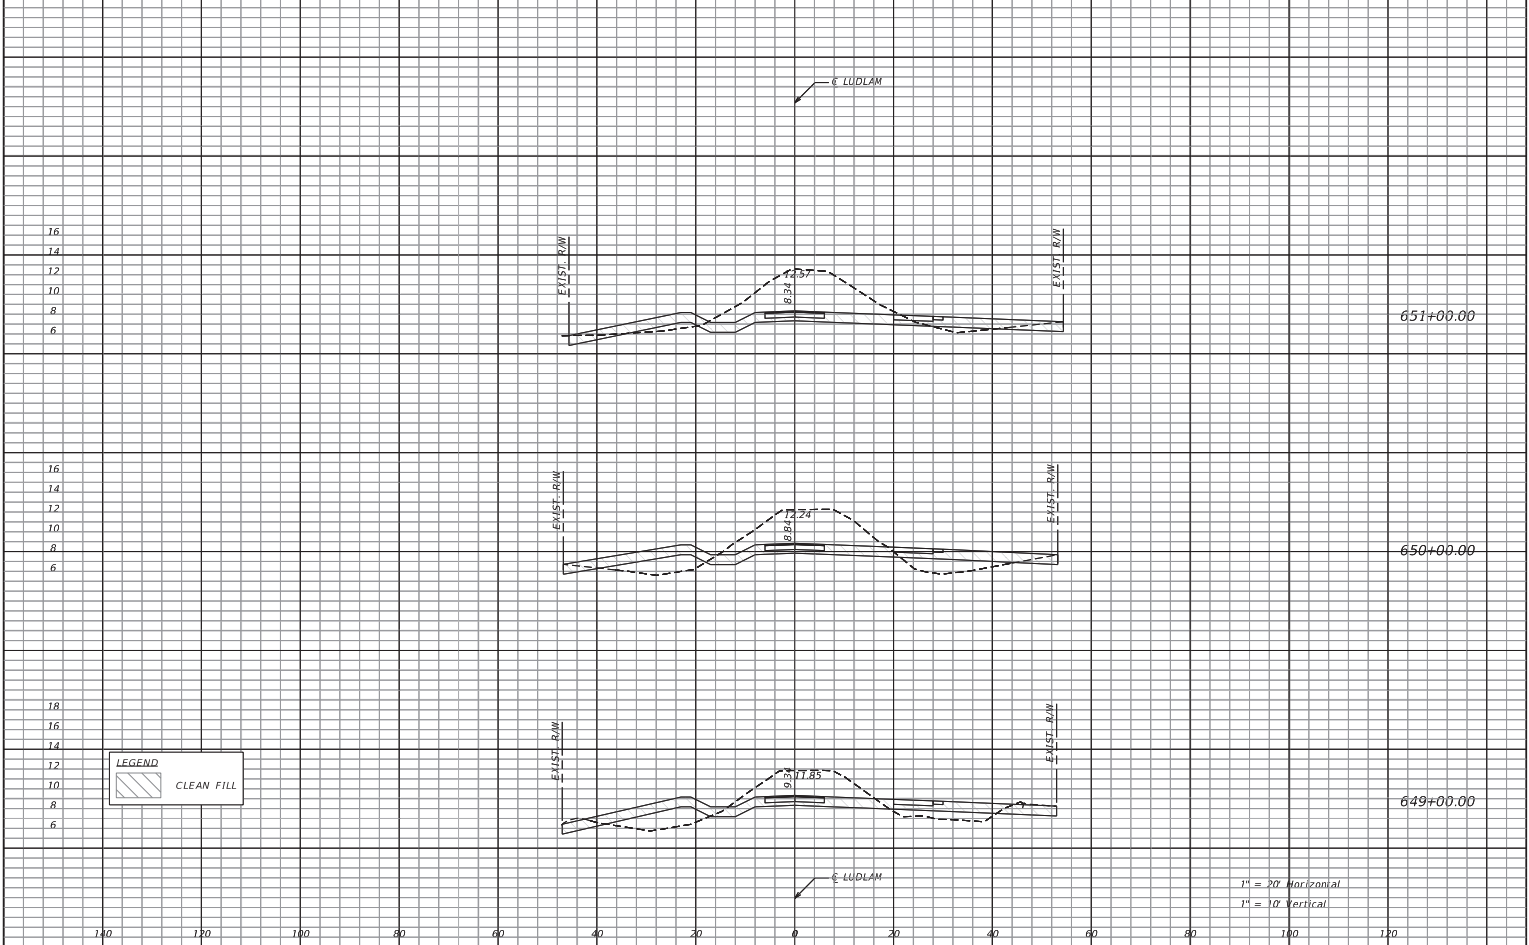



REVISIONS		AECOM 110 EAST BROWARD BOULEVARD, SUITE 700 FORT LAUDERDALE, FL 33301 MIAMI-DADE COUNTY Miami-Dade County Parks, Recreation, and Open Spaces (MDPROS) LUDLAM TRAIL CORRIDOR PD&E STUDY Miami-Dade County Hickman Building 275 NW 2nd Street Miami, FL 33128 305-755-7800 P&R CONTRACT NO. RFQ 7868 P&R PROJECT NO. 43502-15-001-14470619	LUDLAM TRAIL CROSS SECTION	SHEET NO. 138
DATE	DESCRIPTION			

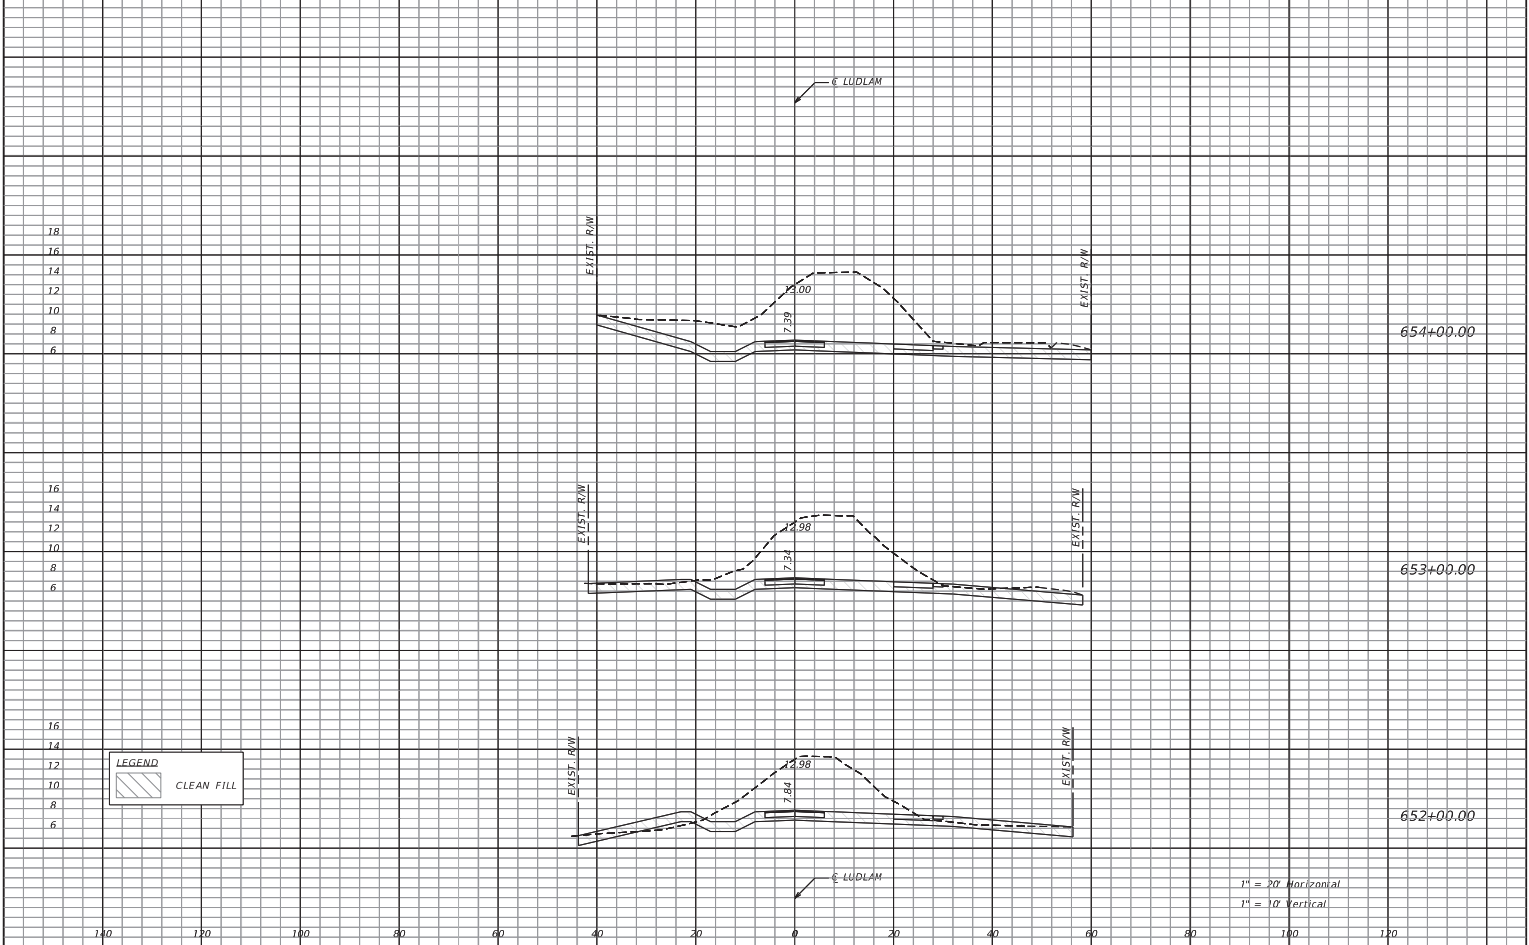


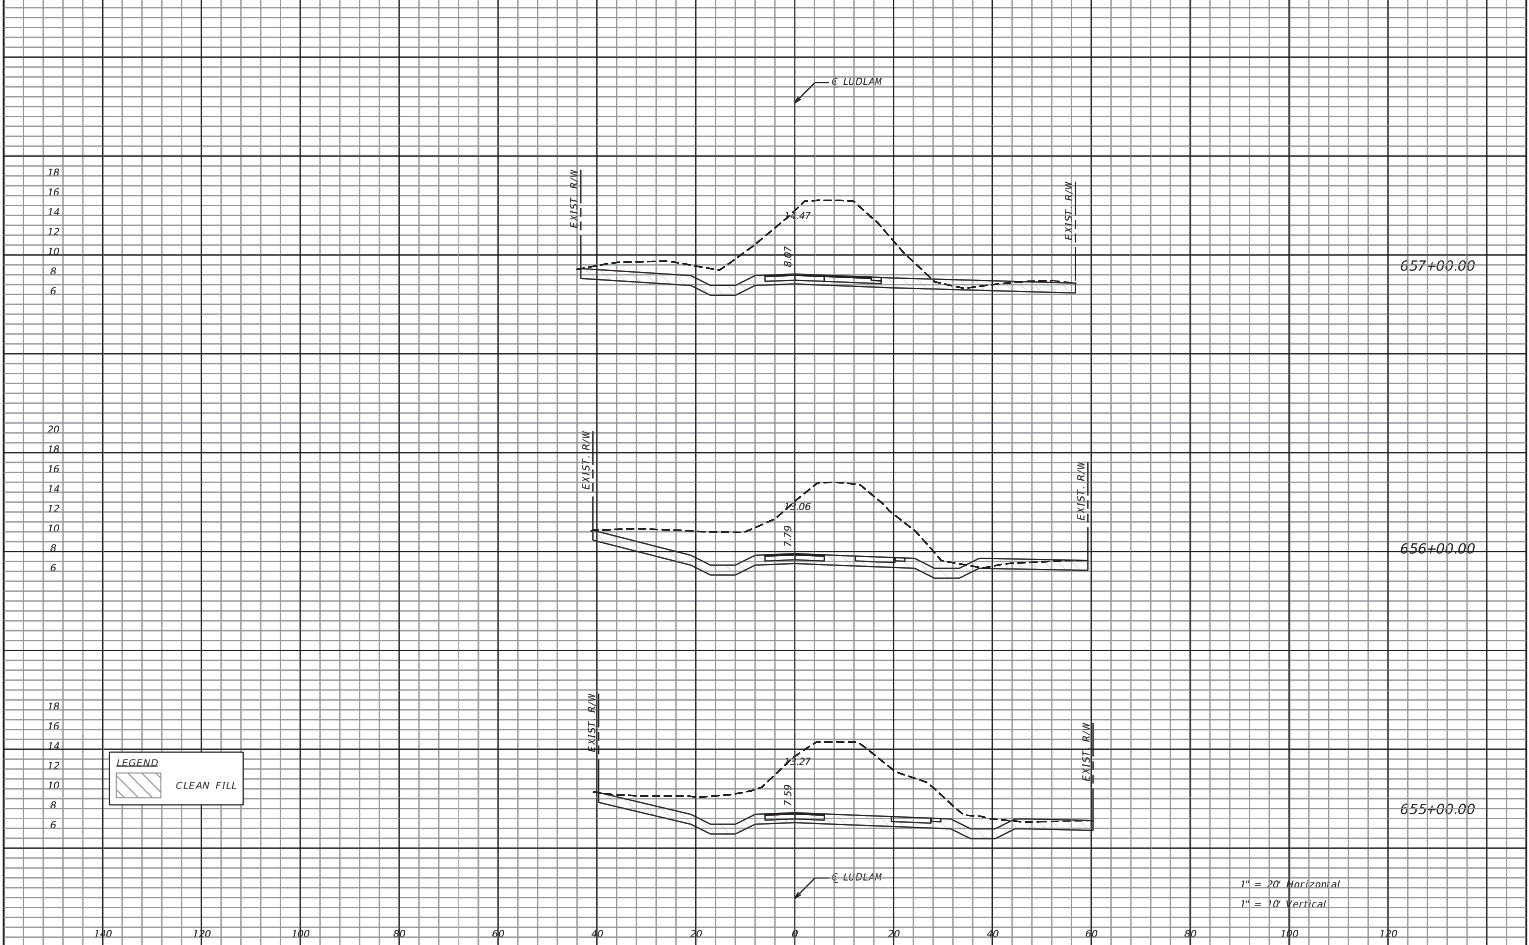


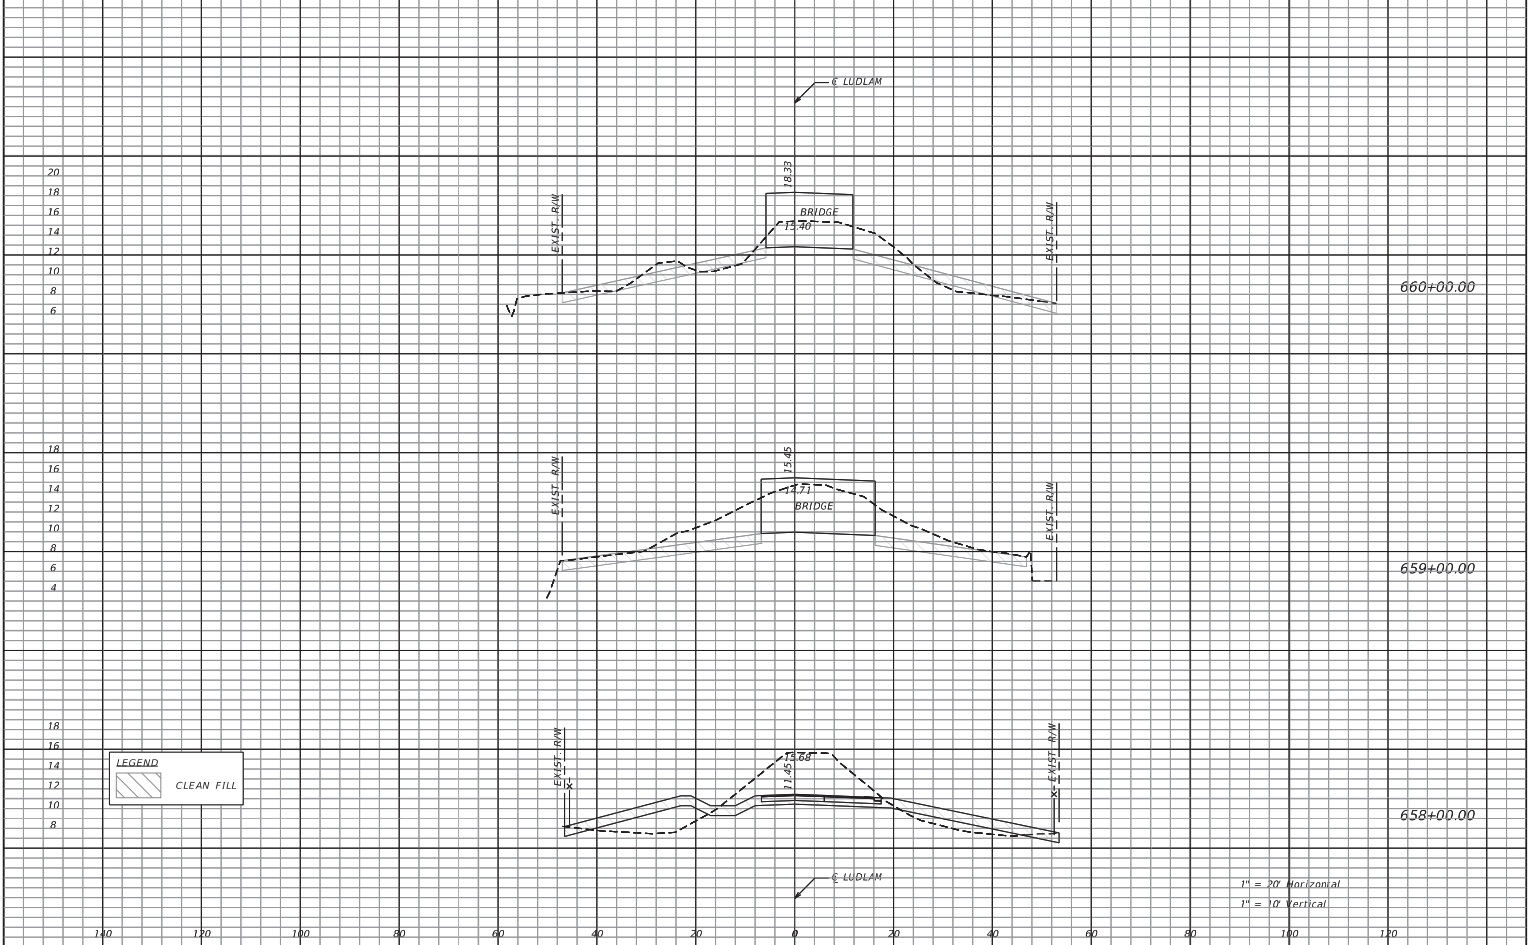

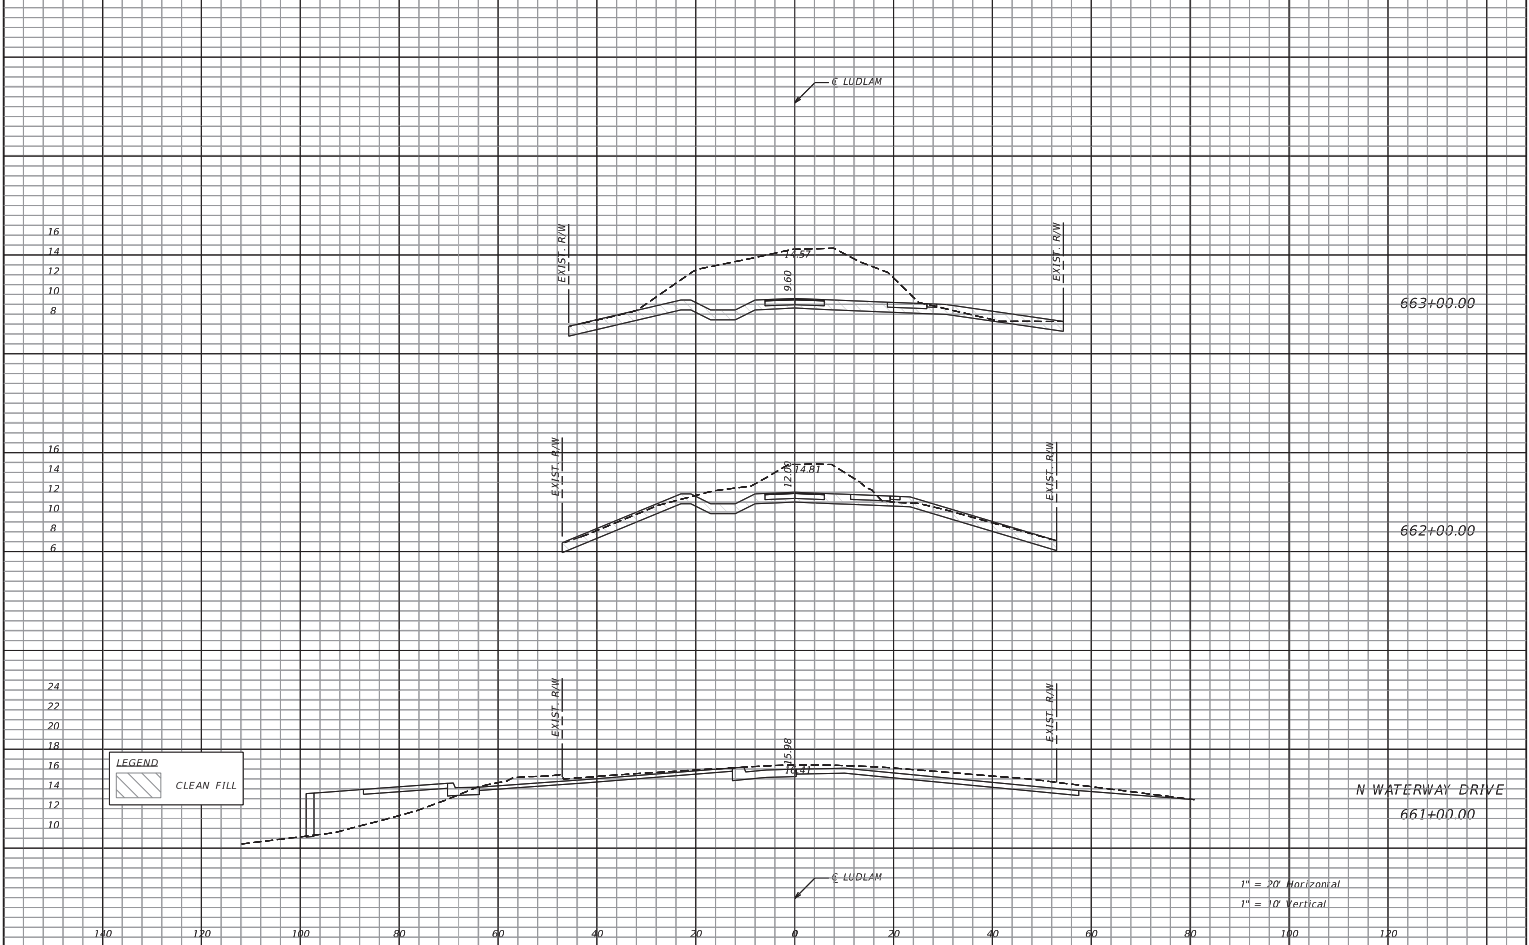


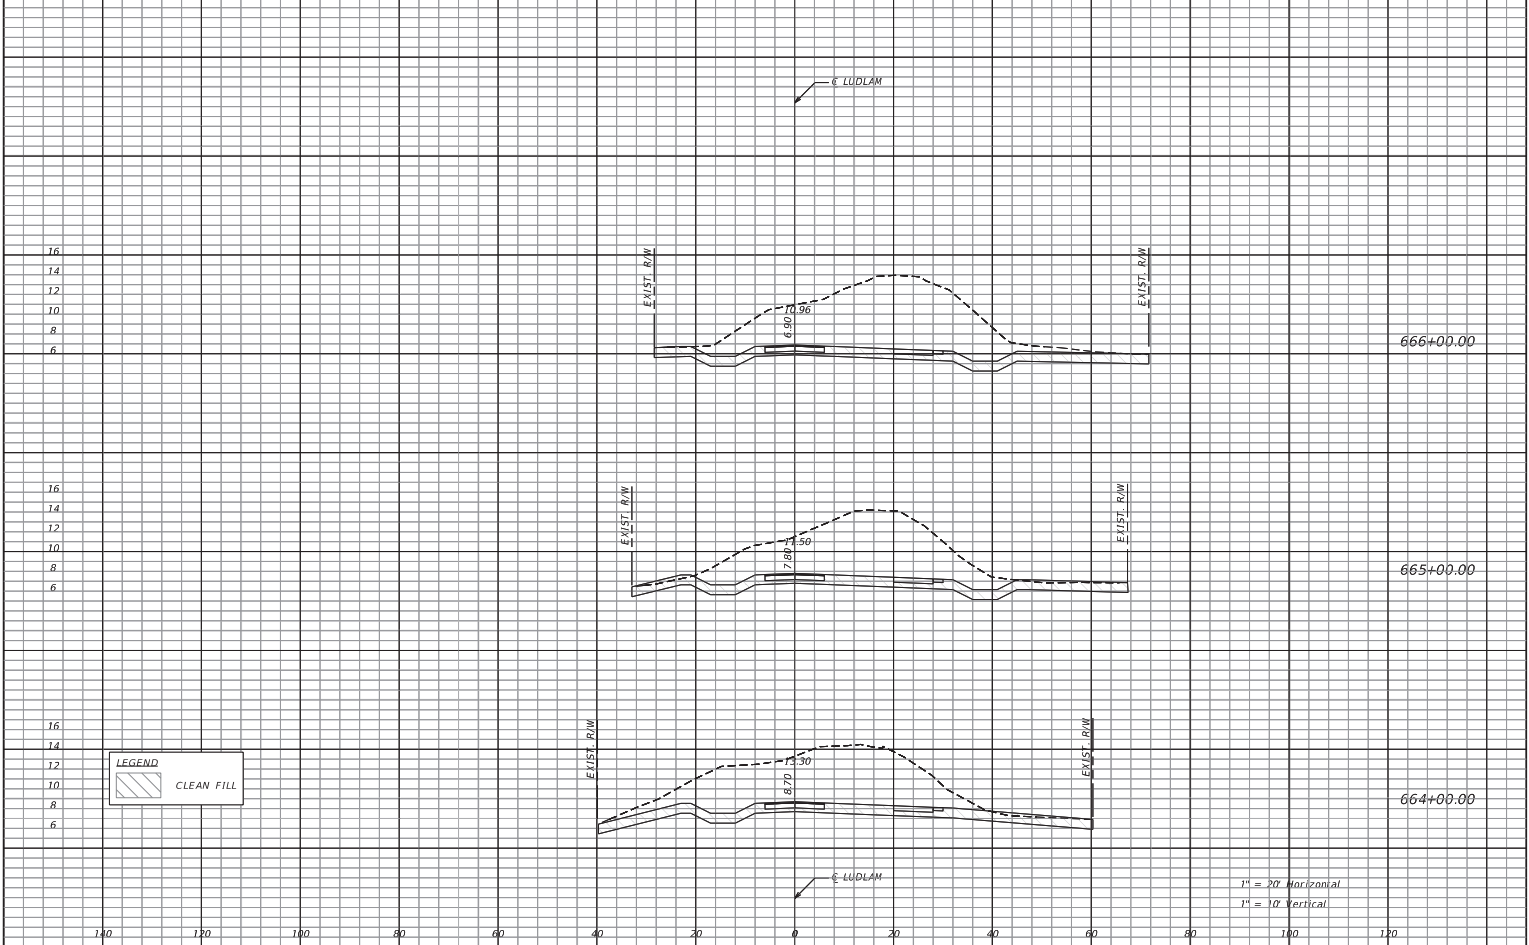


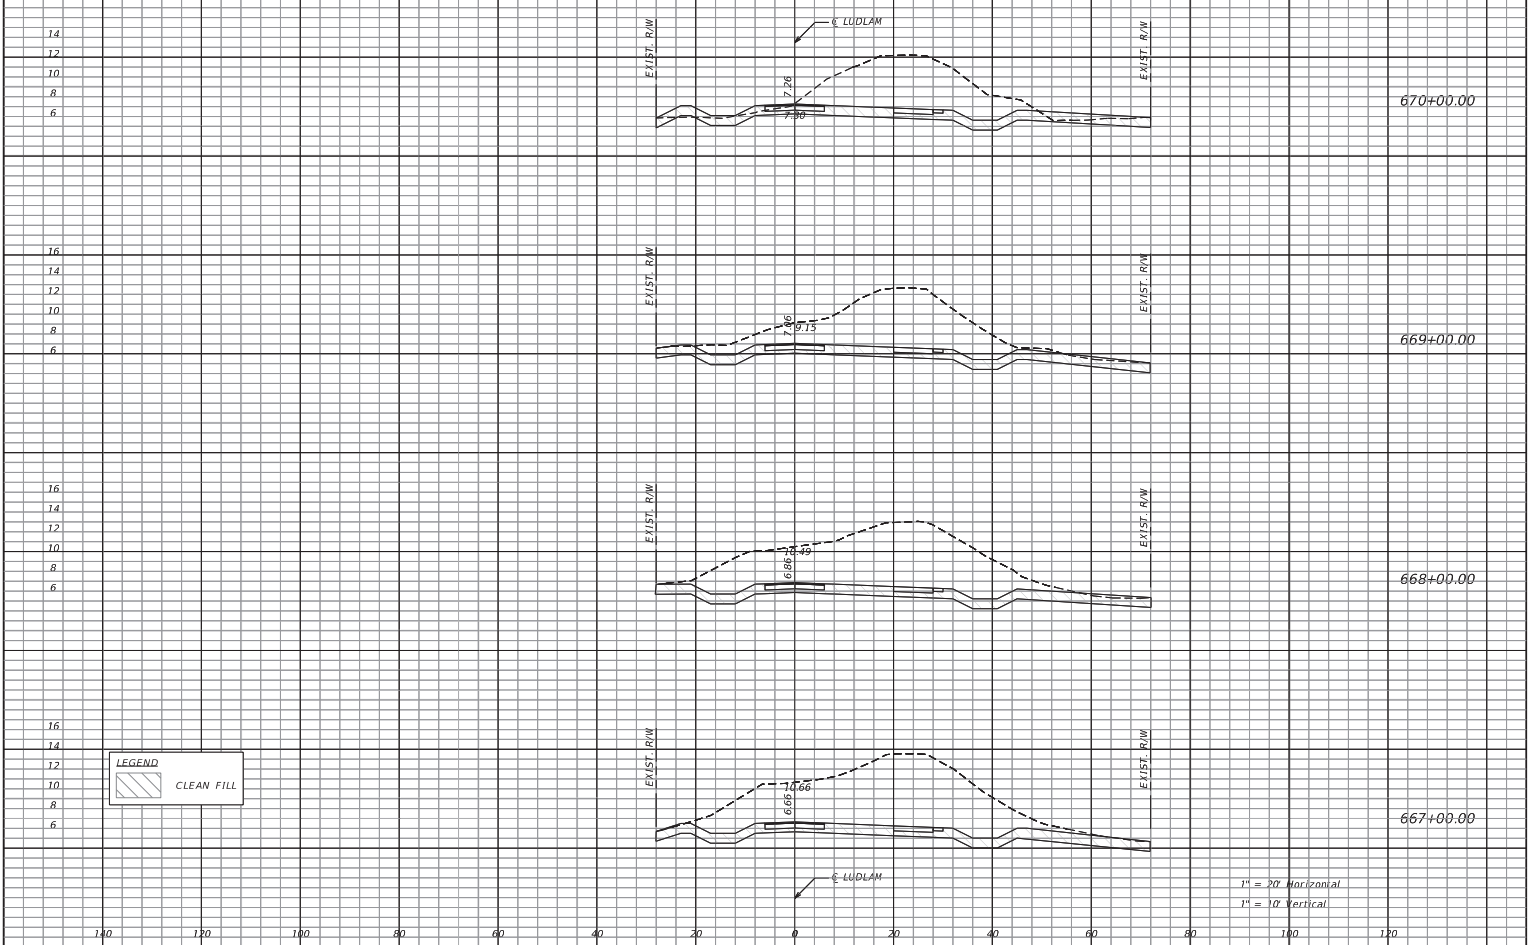

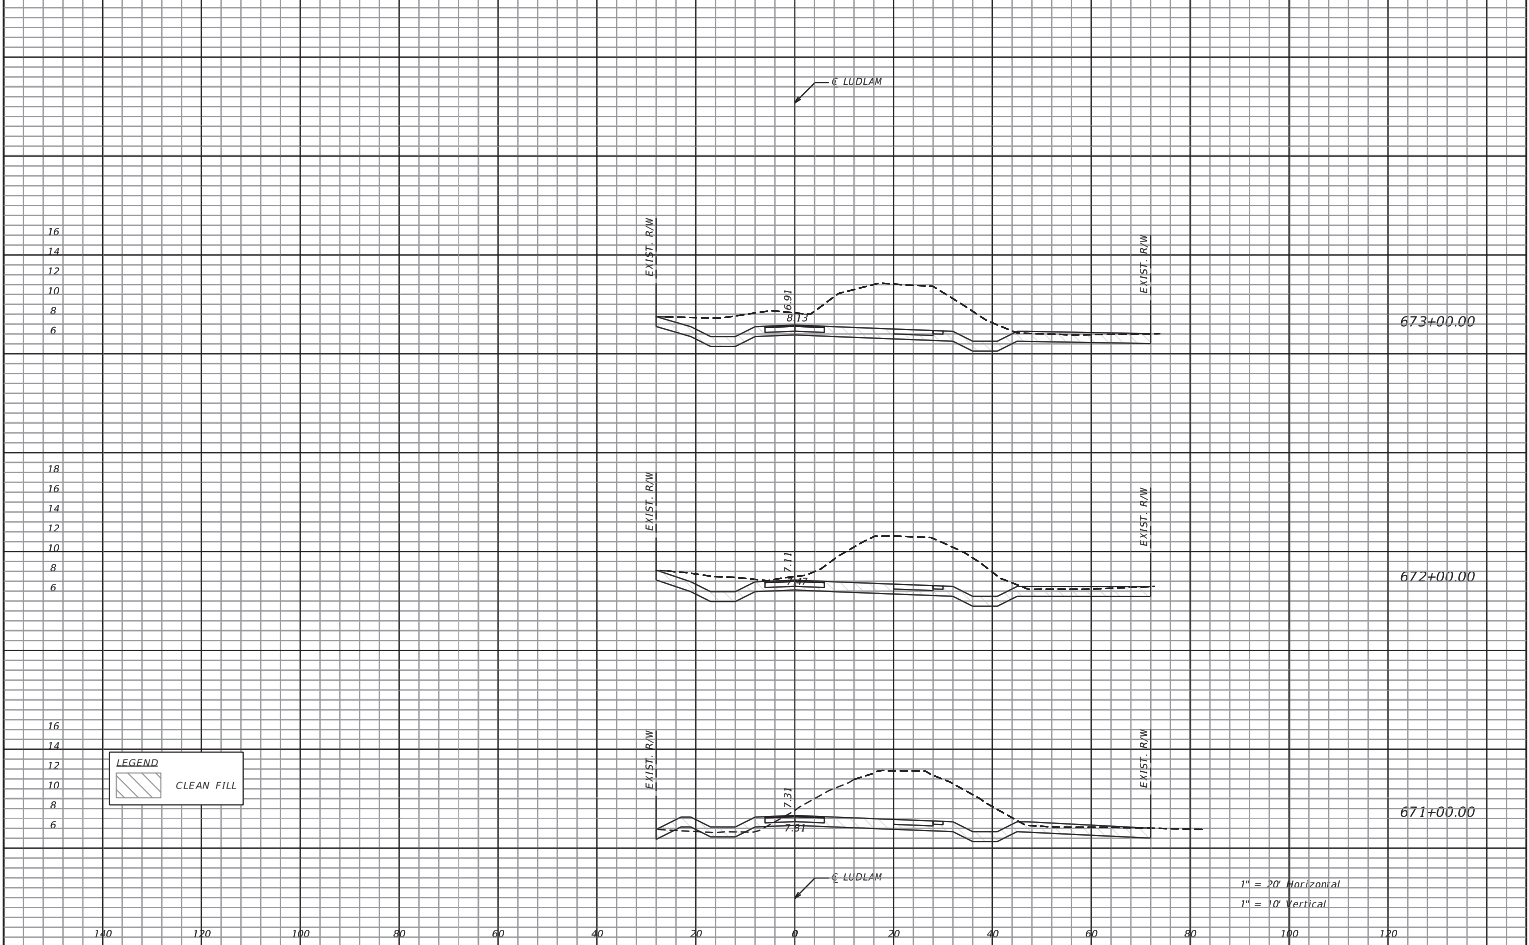


REVISIONS <table><thead><tr><th>DATE</th><th>DESCRIPTION</th></tr></thead><tbody></tbody></table>		DATE	DESCRIPTION	AECOM 110 EAST BROWARD BOULEVARD, SUITE 700 FORT LAUDERDALE, FL 33301	MIAMI-DADE COUNTY	LUDLAM TRAIL CORRIDOR PD&E STUDY Miami-Dade County Parks, Recreation, and Open Spaces (MDPROS)	Hickman Building 275 NW 2nd Street Miami, FL 33128 305-755-7800	<table><tr><td>P&R CONTRACT NO.</td></tr><tr><td>RFO 7868</td></tr><tr><td>P&R PROJECT NO.</td></tr><tr><td>43502-15-001-14470619</td></tr></table>	P&R CONTRACT NO.	RFO 7868	P&R PROJECT NO.	43502-15-001-14470619	LUDLAM TRAIL CROSS SECTION	SHEET NO. 137
DATE	DESCRIPTION													
P&R CONTRACT NO.														
RFO 7868														
P&R PROJECT NO.														
43502-15-001-14470619														

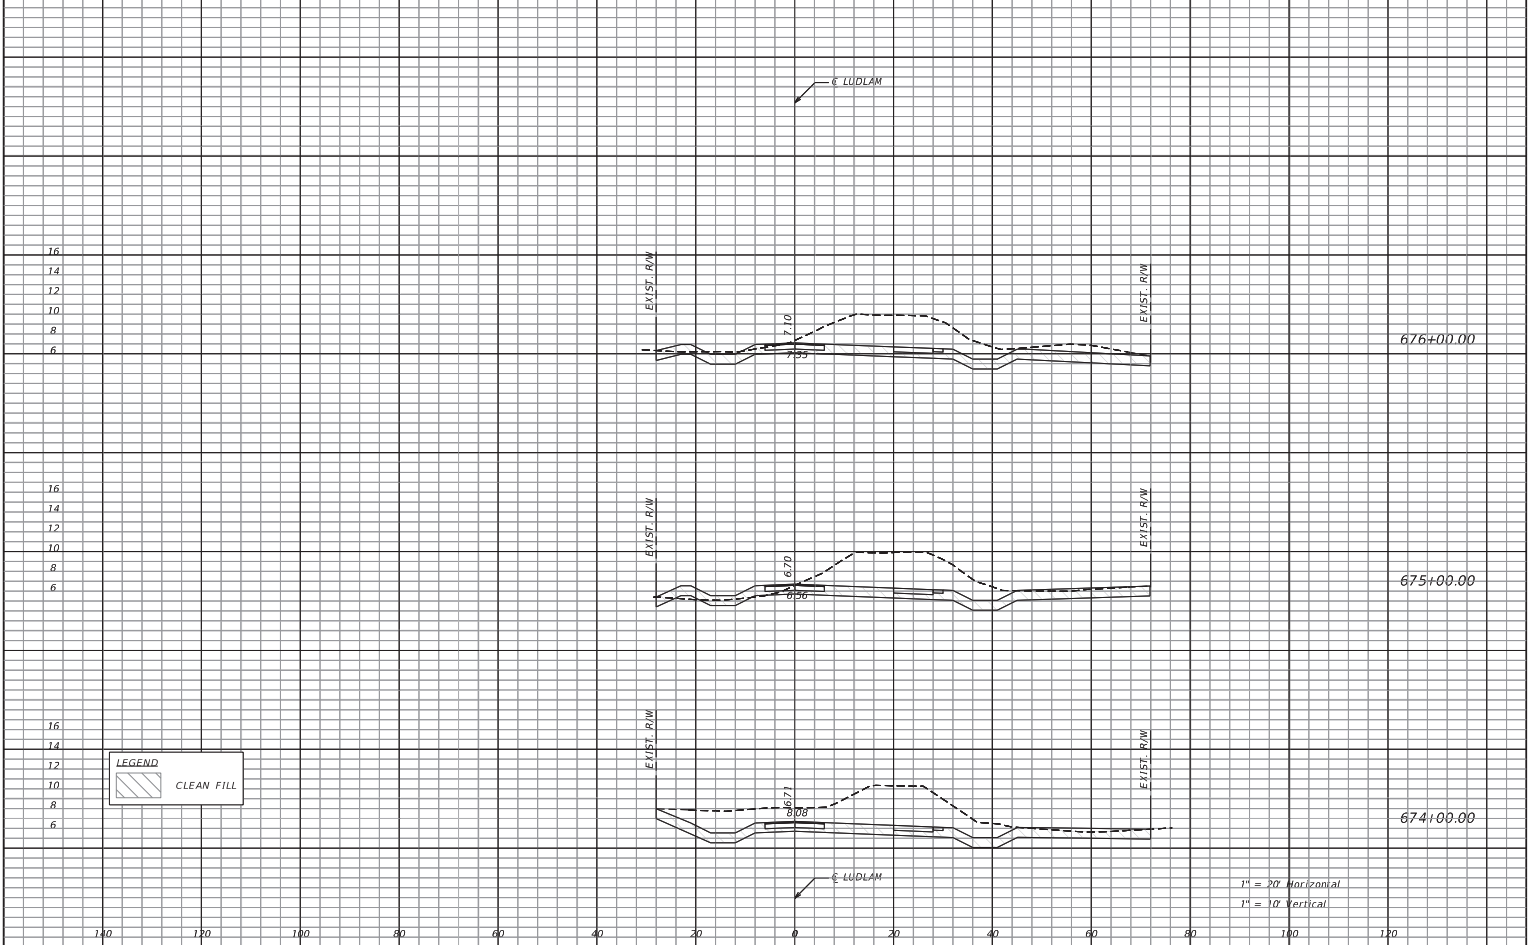


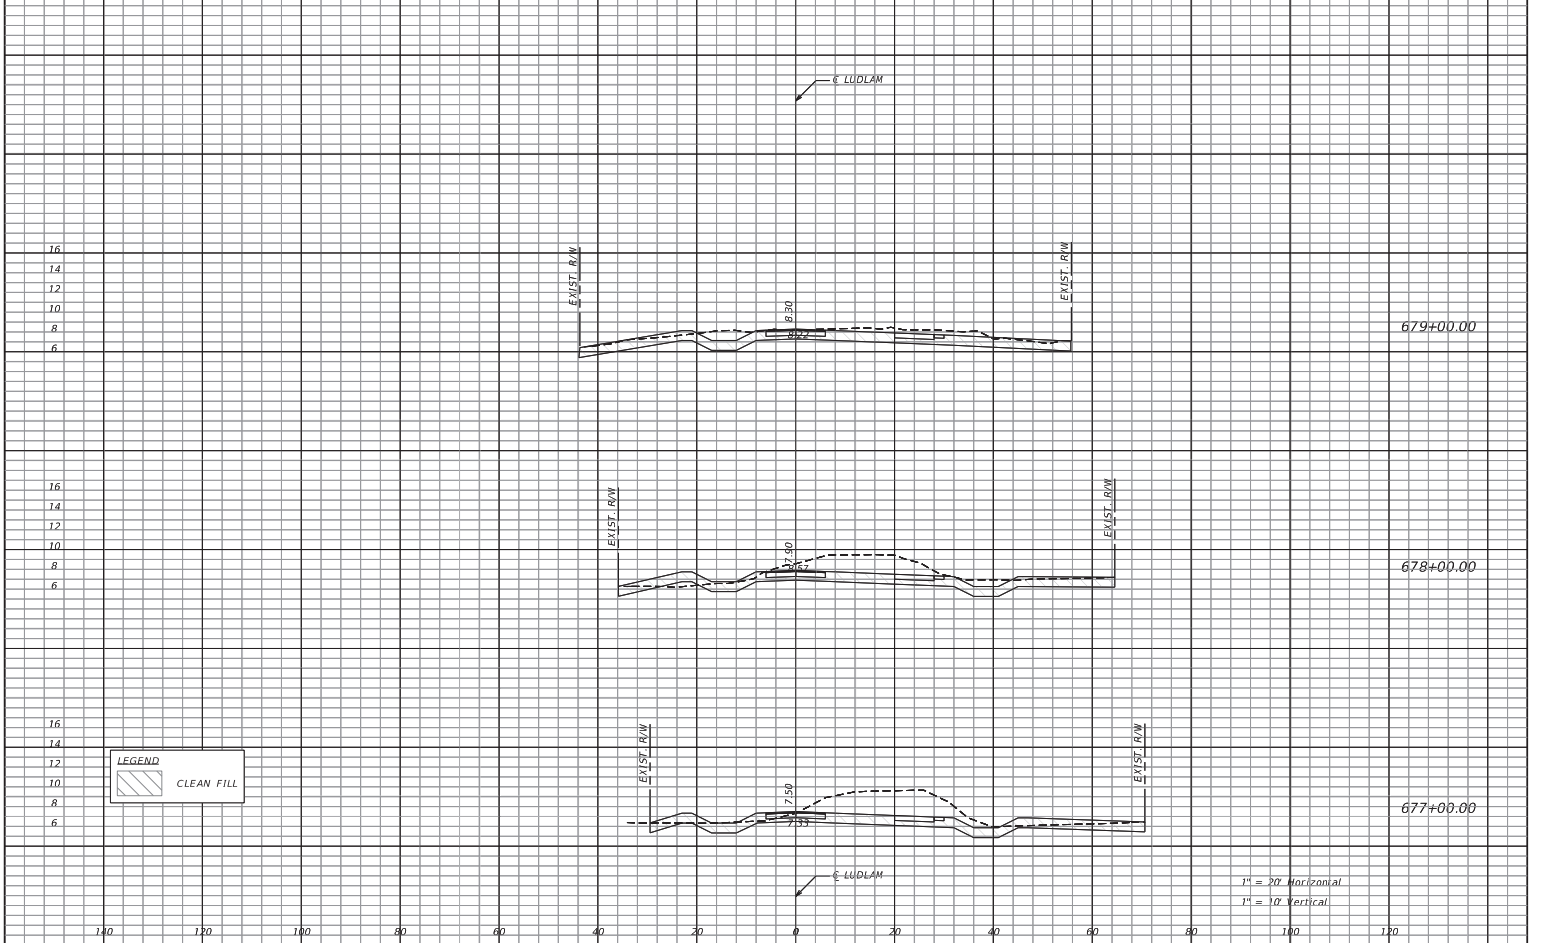


REVISIONS		AECOM 110 EAST BROWARD BOULEVARD, SUITE 700 FORT LAUDERDALE FL, 33301 MIAMI-DADE COUNTY Miami-Dade County Parks, Recreation, and Open Spaces (MDPROS) LUDLAM TRAIL CORRIDOR PD&E STUDY Miami-Dade County Parks, Recreation, and Open Spaces (MDPROS) Hickman Building 275 NW 2nd Street Miami, FL 33128 305-755-7800 P&R CONTRACT NO. RFQ 7868 P&R PROJECT NO. 43502-15-001-14470619	LUDLAM TRAIL CROSS SECTION	SHEET NO. 139
DATE	DESCRIPTION			

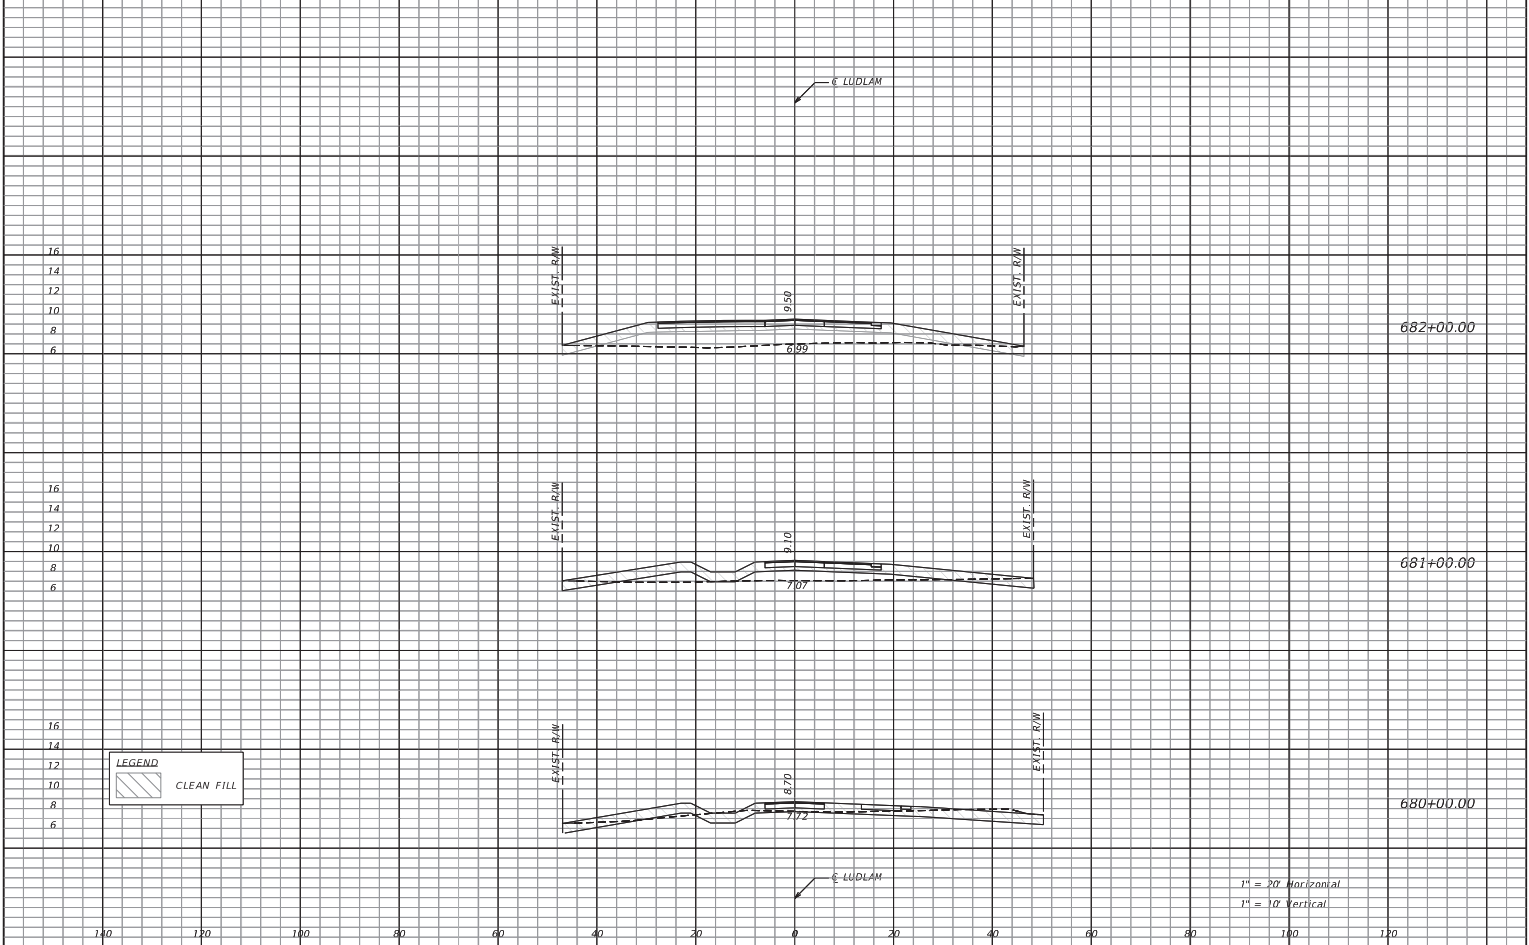


REVISIONS		AECOM 110 EAST BROWARD BOULEVARD, SUITE 700 FORT LAUDERDALE, FL 33301 MIAMI-DADE COUNTY Miami-Dade County Parks, Recreation, and Open Spaces (MDPROS) LUDLAM TRAIL CORRIDOR PD&E STUDY Miami-Dade County Parks, Recreation, and Open Spaces (MDPROS) Hickman Building 275 NW 2nd Street Miami, FL 33128 305-755-7800 P&R CONTRACT NO. RFO 7868 P&R PROJECT NO. 43502-15-001-14470619 LUDLAM TRAIL CROSS SECTION SHEET NO. 148
DATE	DESCRIPTION	

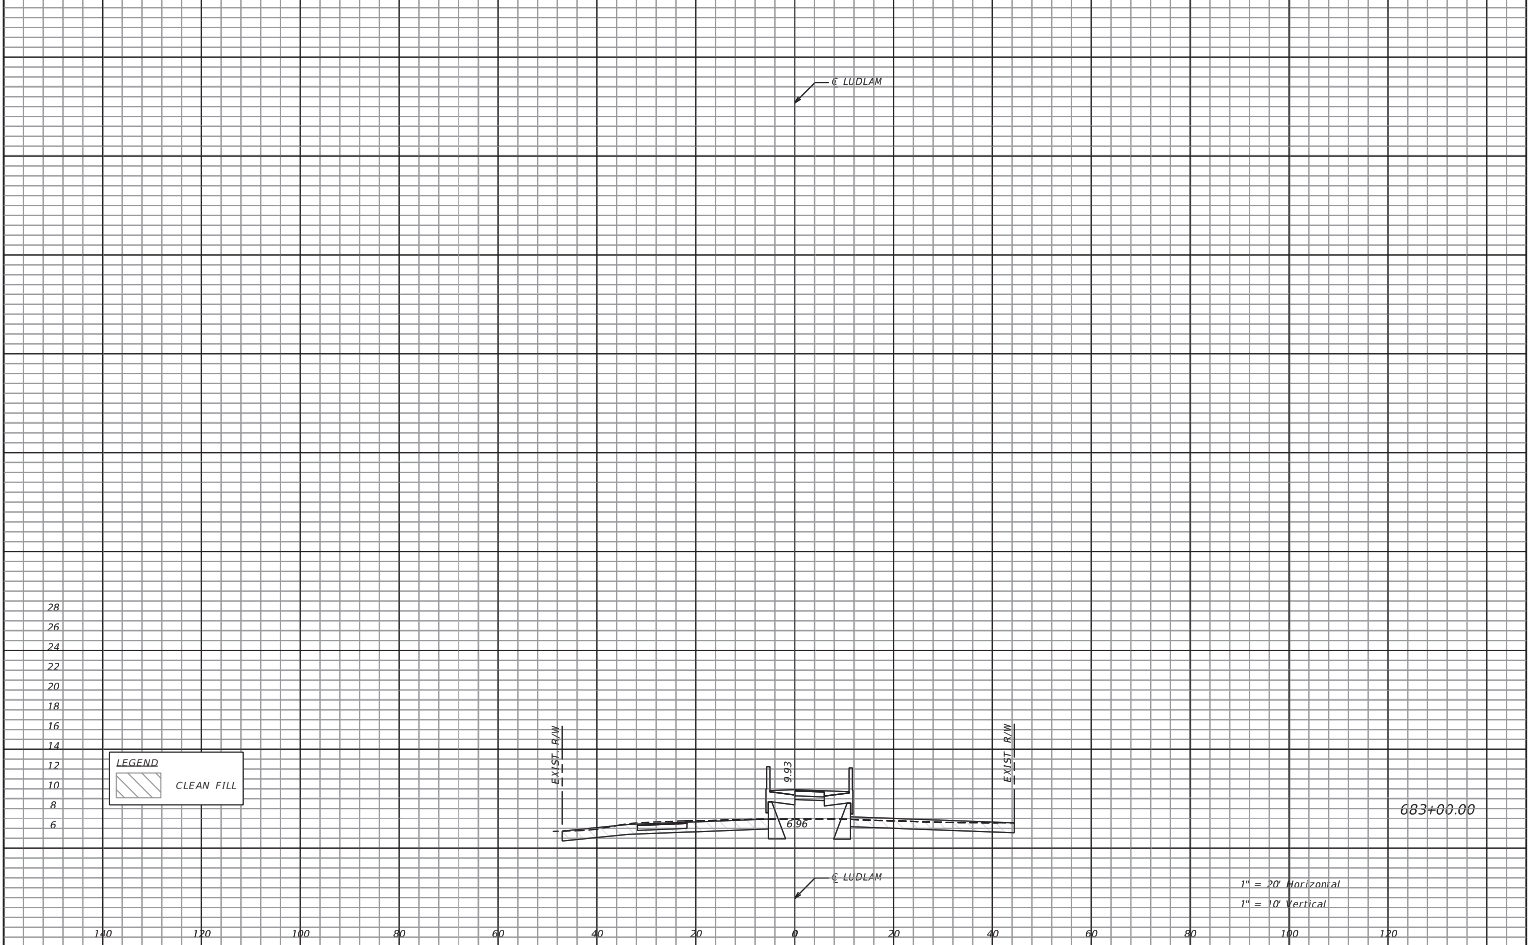


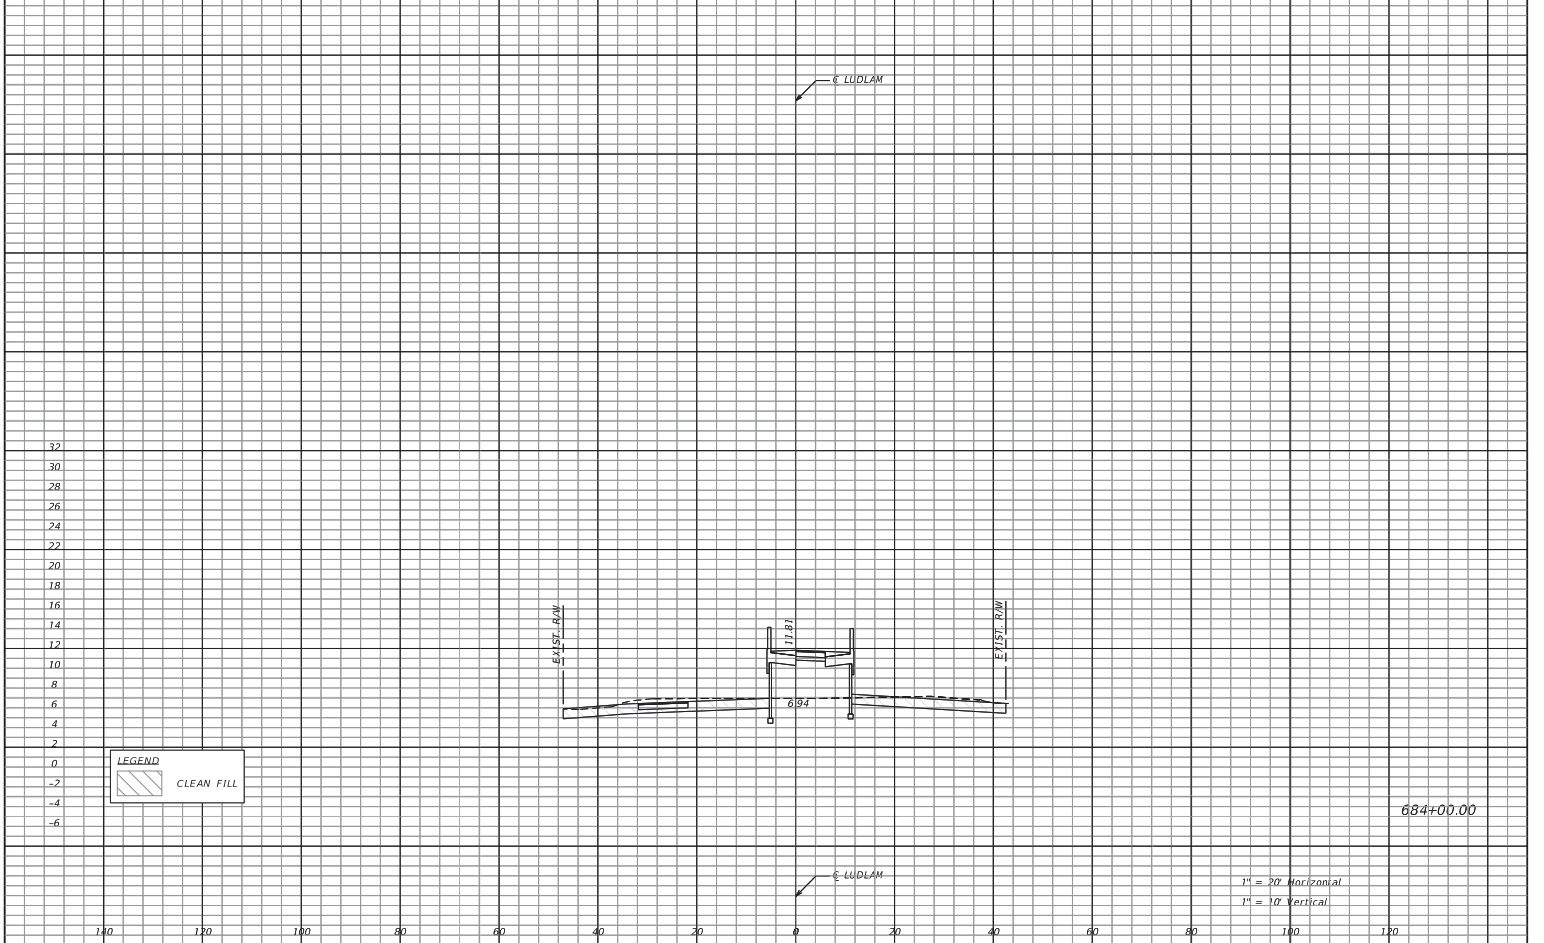


REVISIONS		 110 EAST BROWARD BOULEVARD, SUITE 700 FORT LAUDERDALE FL 33301		LUDLAM TRAIL CORRIDOR PD&E STUDY				SHEET NO.
DATE	DESCRIPTION			Miami-Dade County Parks, Recreation, and Open Spaces (MDPROS)	Hickman Building 275 NW 2nd Street Miami, FL 33128 305-755-7800	P&R CONTRACT NO. RFQ 7868 P&R PROJECT NO. 43502-15-001-14470619		142

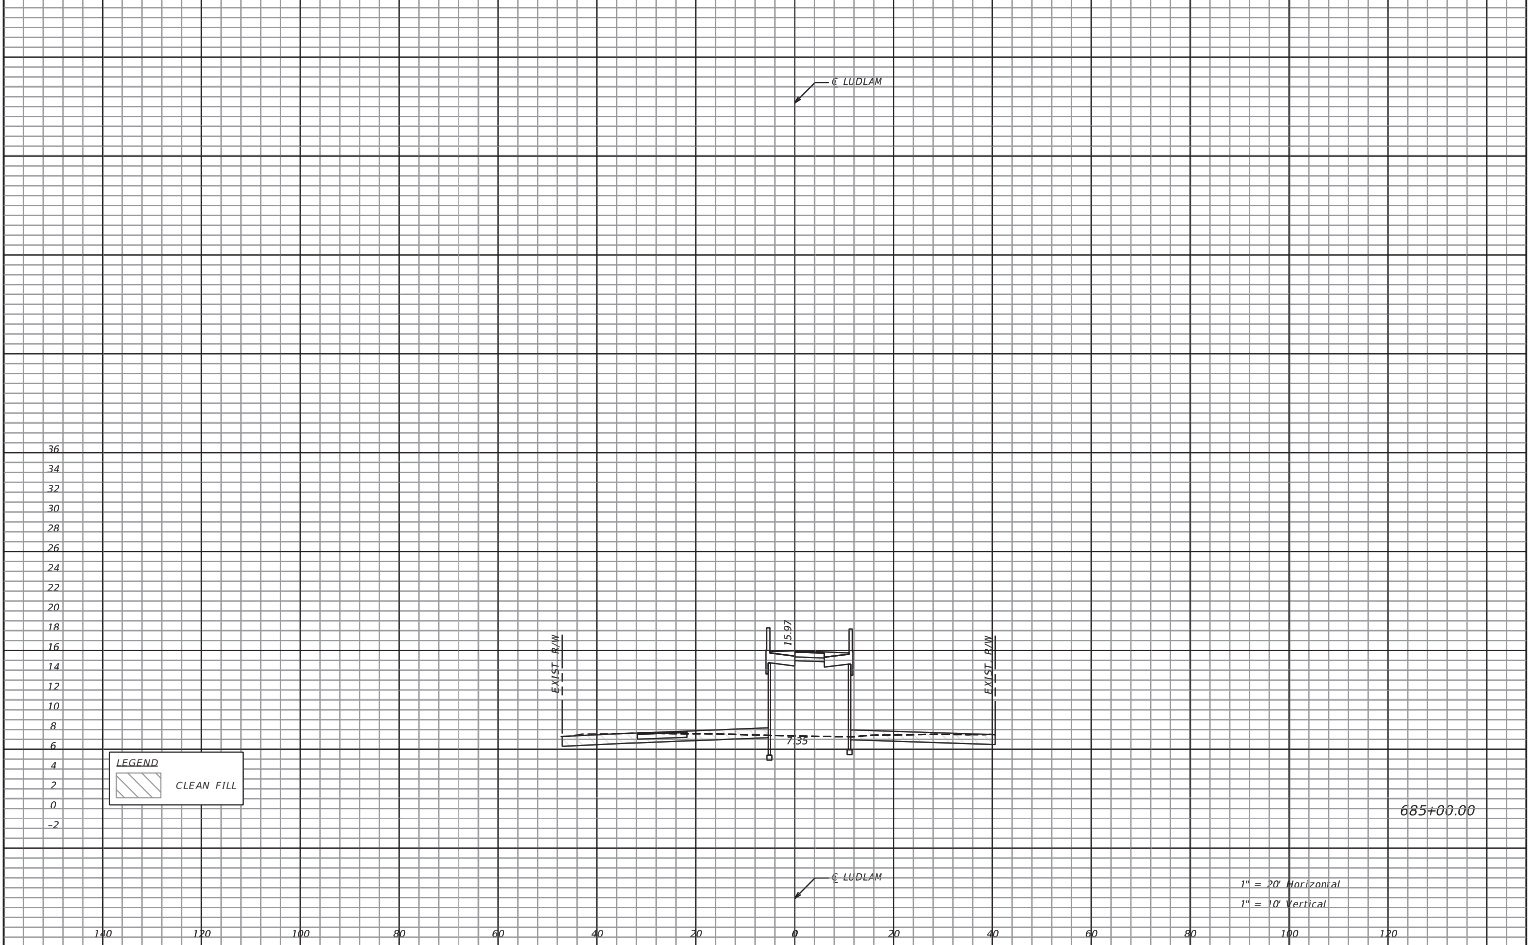



REVISIONS		 110 EAST BROWARD BOULEVARD, SUITE 700 FORT LAUDERDALE FL 33301		LUDLAM TRAIL CORRIDOR PD&E STUDY				SHEET NO.
DATE	DESCRIPTION			Miami-Dade County Parks, Recreation, and Open Spaces (MDPROS)	Hickman Building 275 NW 2nd Street Miami, FL 33128 305-755-7800	P&R CONTRACT NO. RFQ 7868 P&R PROJECT NO. 43502-15-001-14470619		143

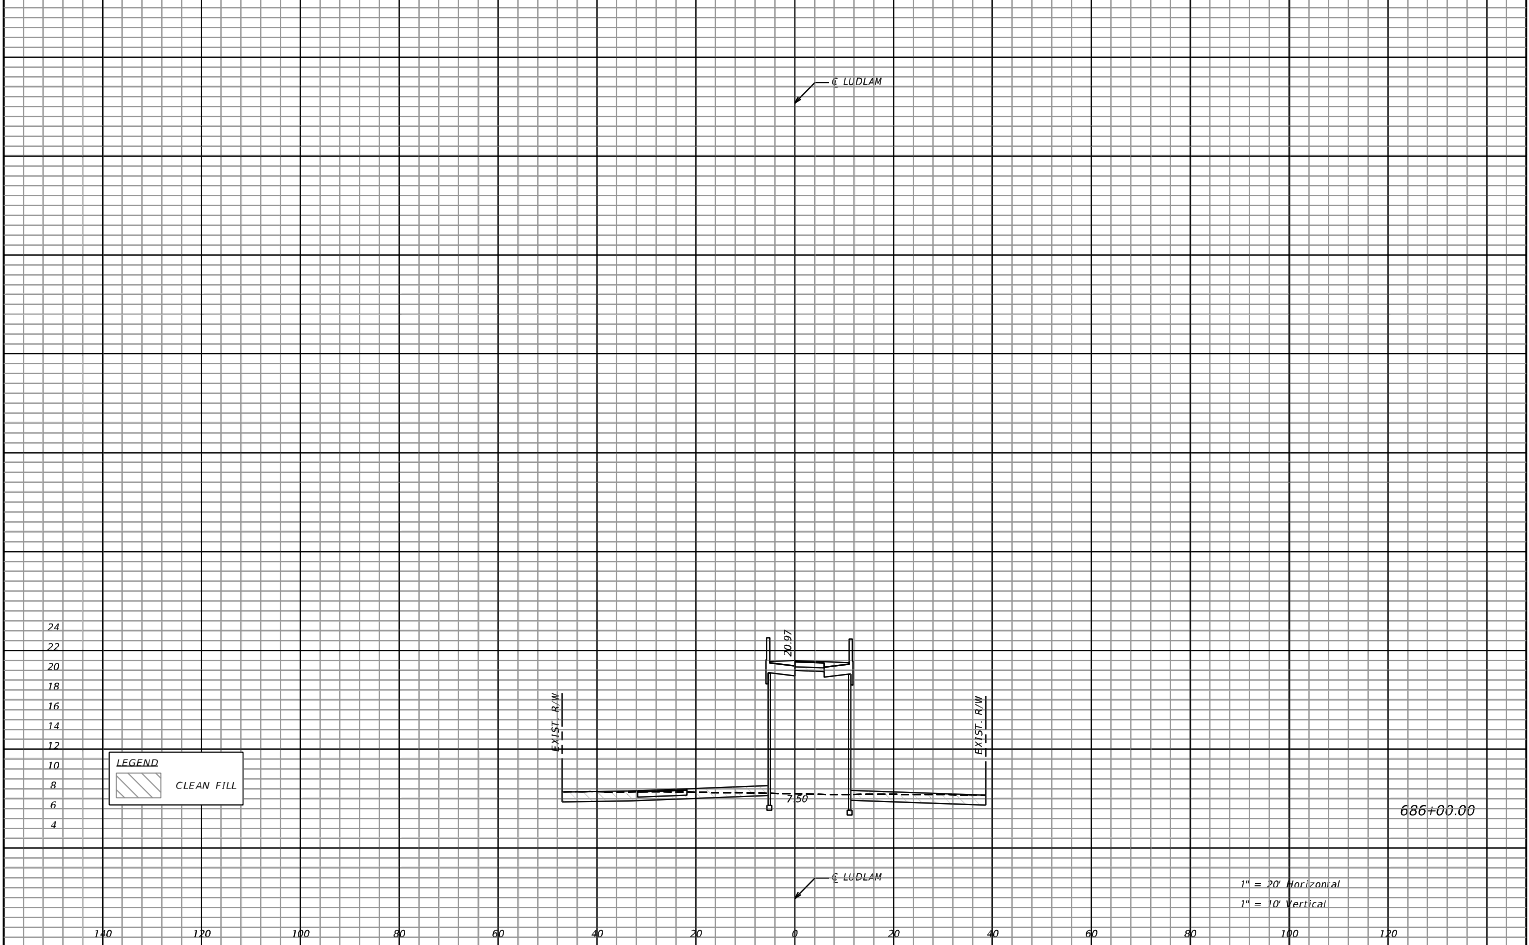

REVISIONS		AECOM	MIAMI-DADE COUNTY	LUDLAM TRAIL CORRIDOR PD&E STUDY			LUDLAM TRAIL CROSS SECTION	SHEET NO.
DATE	DESCRIPTION							
		110 EAST BROWARD BOULEVARD, SUITE 700 FORT LAUDERDALE, FL 33301		Miami-Dade County Parks, Recreation, and Open Spaces (MOPROS)	Hickman Building 275 NW 2nd Street Miami, FL 33128 305-755-7800	P&R CONTRACT NO. RFQ 7868 P&R PROJECT NO. 43502-15-001-14470619		144

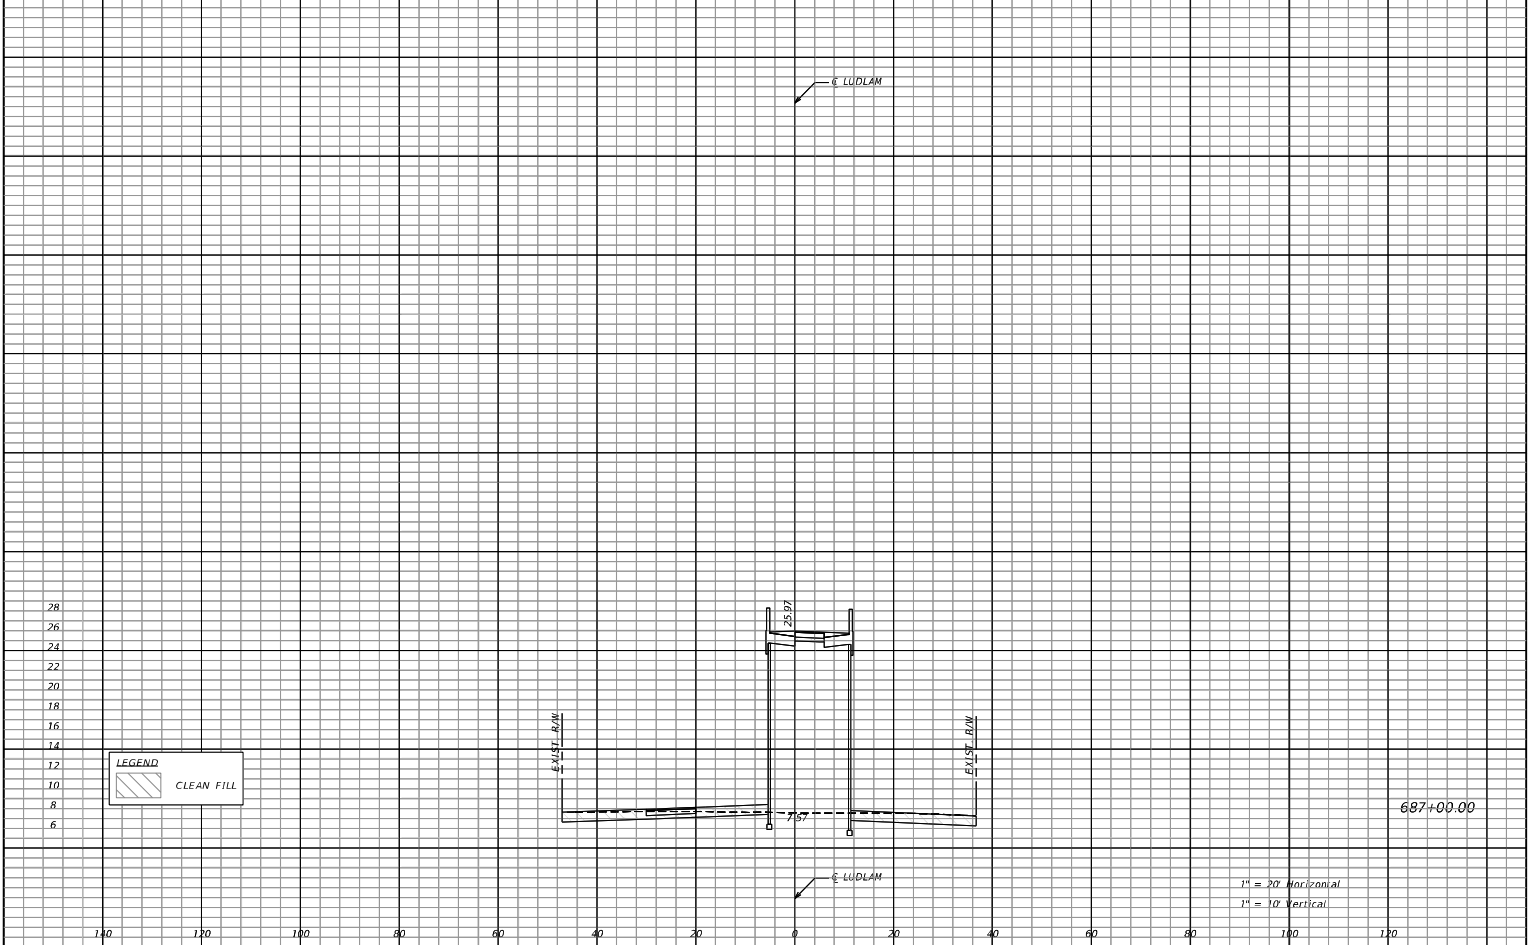


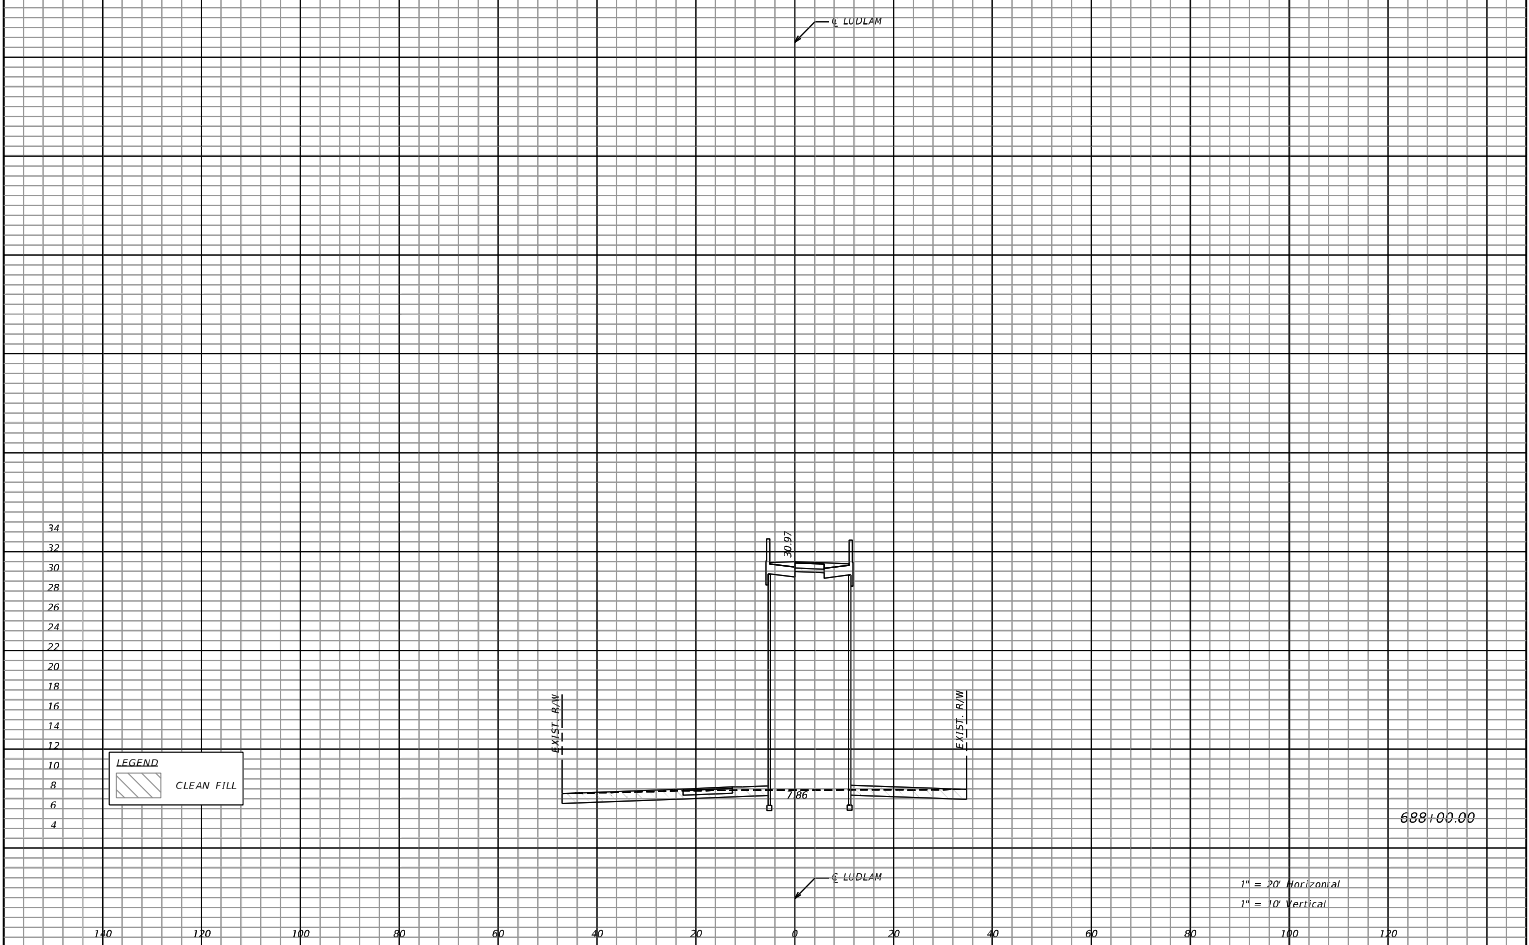


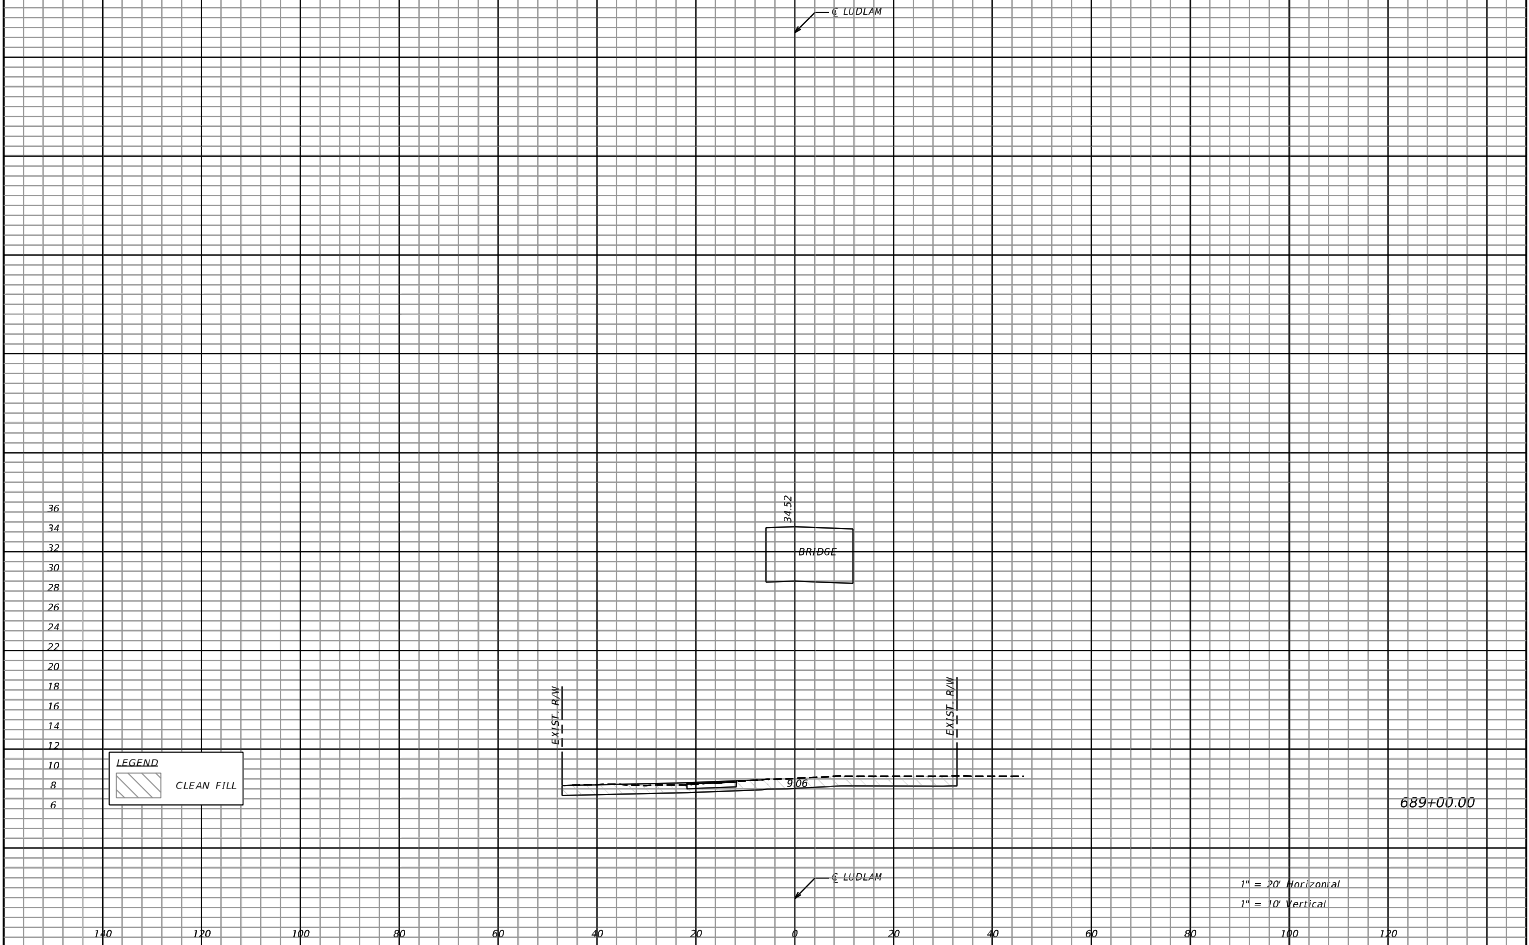





REVISIONS		AECOM 110 EAST BROWARD BOULEVARD, SUITE 700 FORT LAUDERDALE FL 33301 MIAMI-DADE COUNTY Miami-Dade County Parks, Recreation, and Open Spaces (MDPROS) LUDLAM TRAIL CORRIDOR PD&E STUDY Miami-Dade County Parks, Recreation, and Open Spaces (MDPROS) Hickman Building 275 NW 2nd Street Miami, FL 33128 305-755-7800 P&R CONTRACT NO. RFQ 7868 P&R PROJECT NO. 43502-15-001-14470619	LUDLAM TRAIL CROSS SECTION	SHEET NO. 148
DATE	DESCRIPTION			

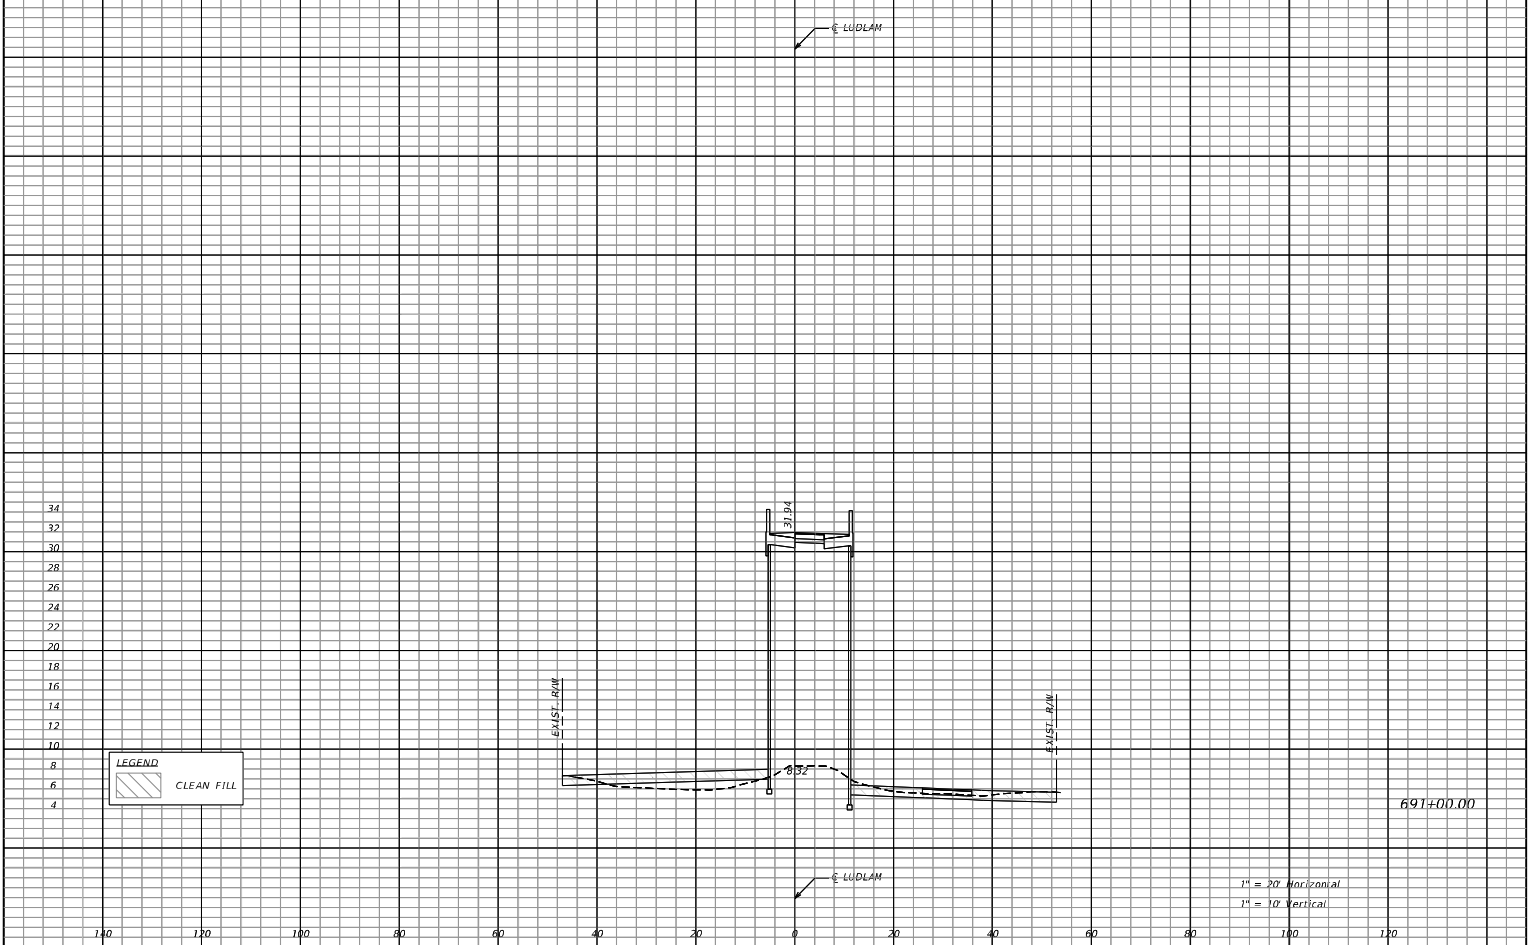


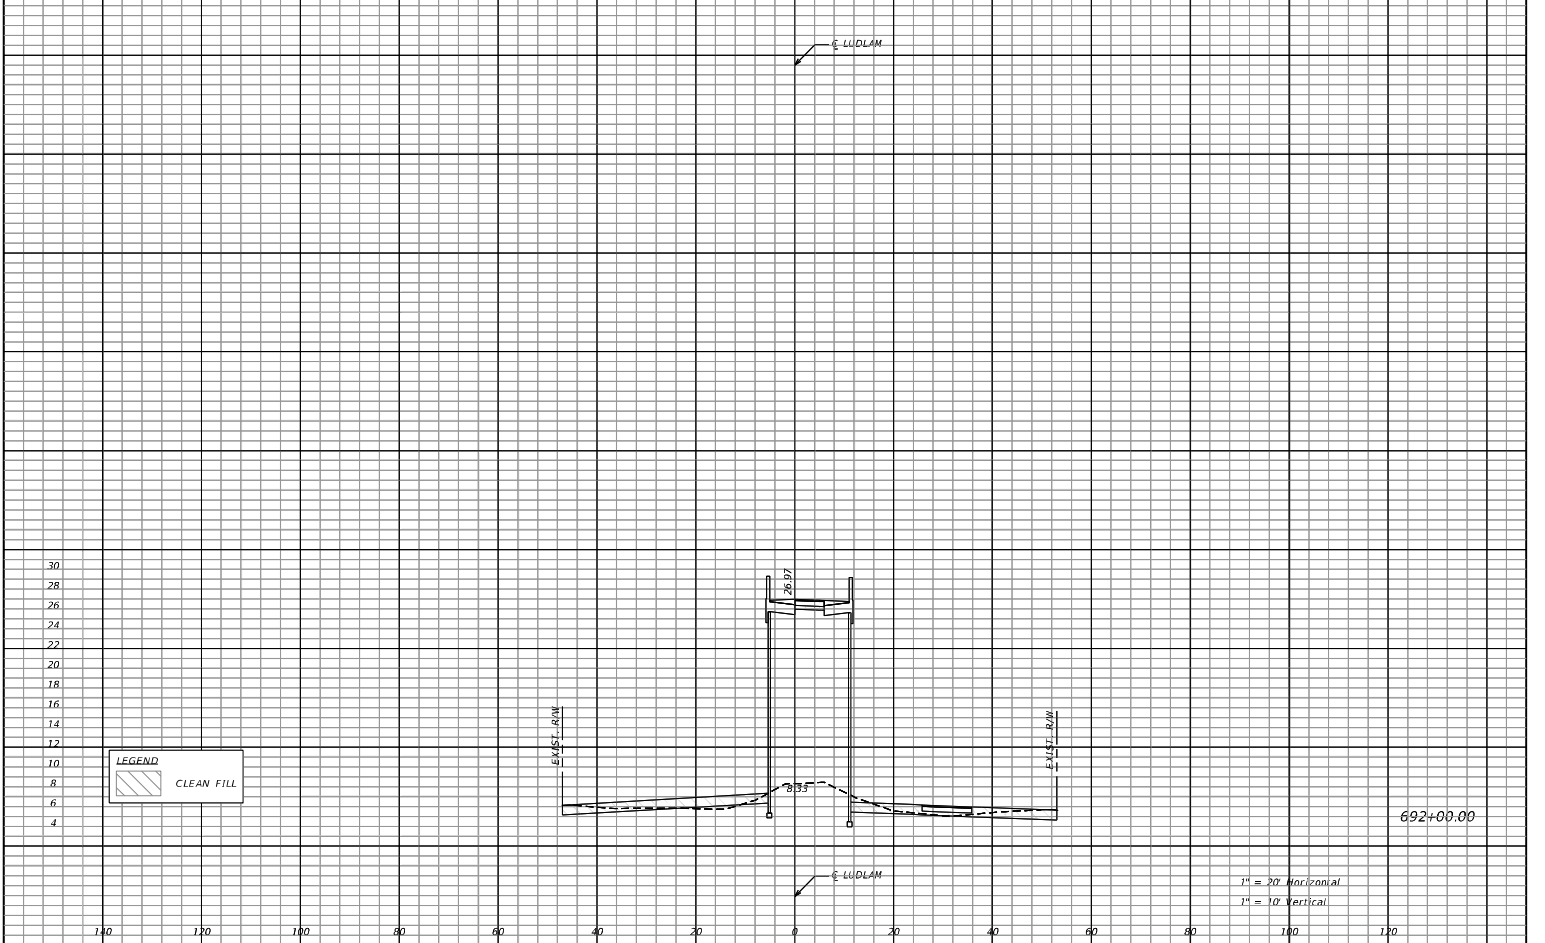


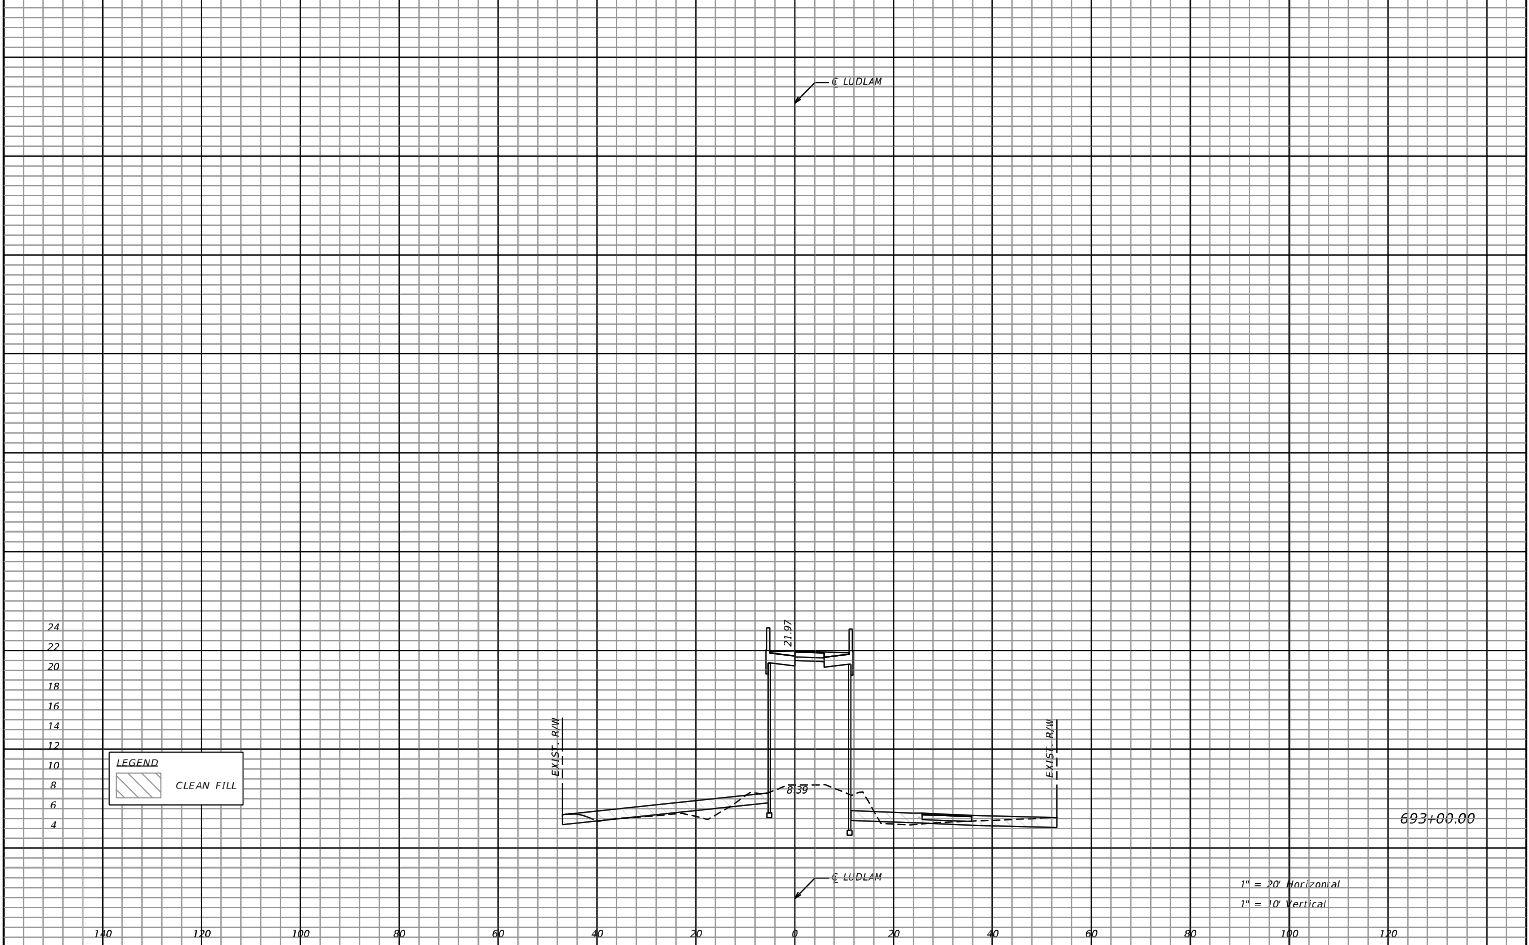


REVISIONS		 110 EAST BROWARD BOULEVARD, SUITE 700 FORT LAUDERDALE FL 33301	 MIAMI-DADE COUNTY	LUDLAM TRAIL CORRIDOR PD&E STUDY			 <i>LUDLAM TRAIL CROSS SECTION</i>	SHEET NO. 151
DATE	DESCRIPTION			Miami-Dade County Parks, Recreation, and Open Spaces (MOPROS)	Hickman Building 275 NW 2nd Street Miami, FL 33128 305-755-7800	P&R CONTRACT NO. RFQ 7868 P&R PROJECT NO. 43502-15-001-14470619		

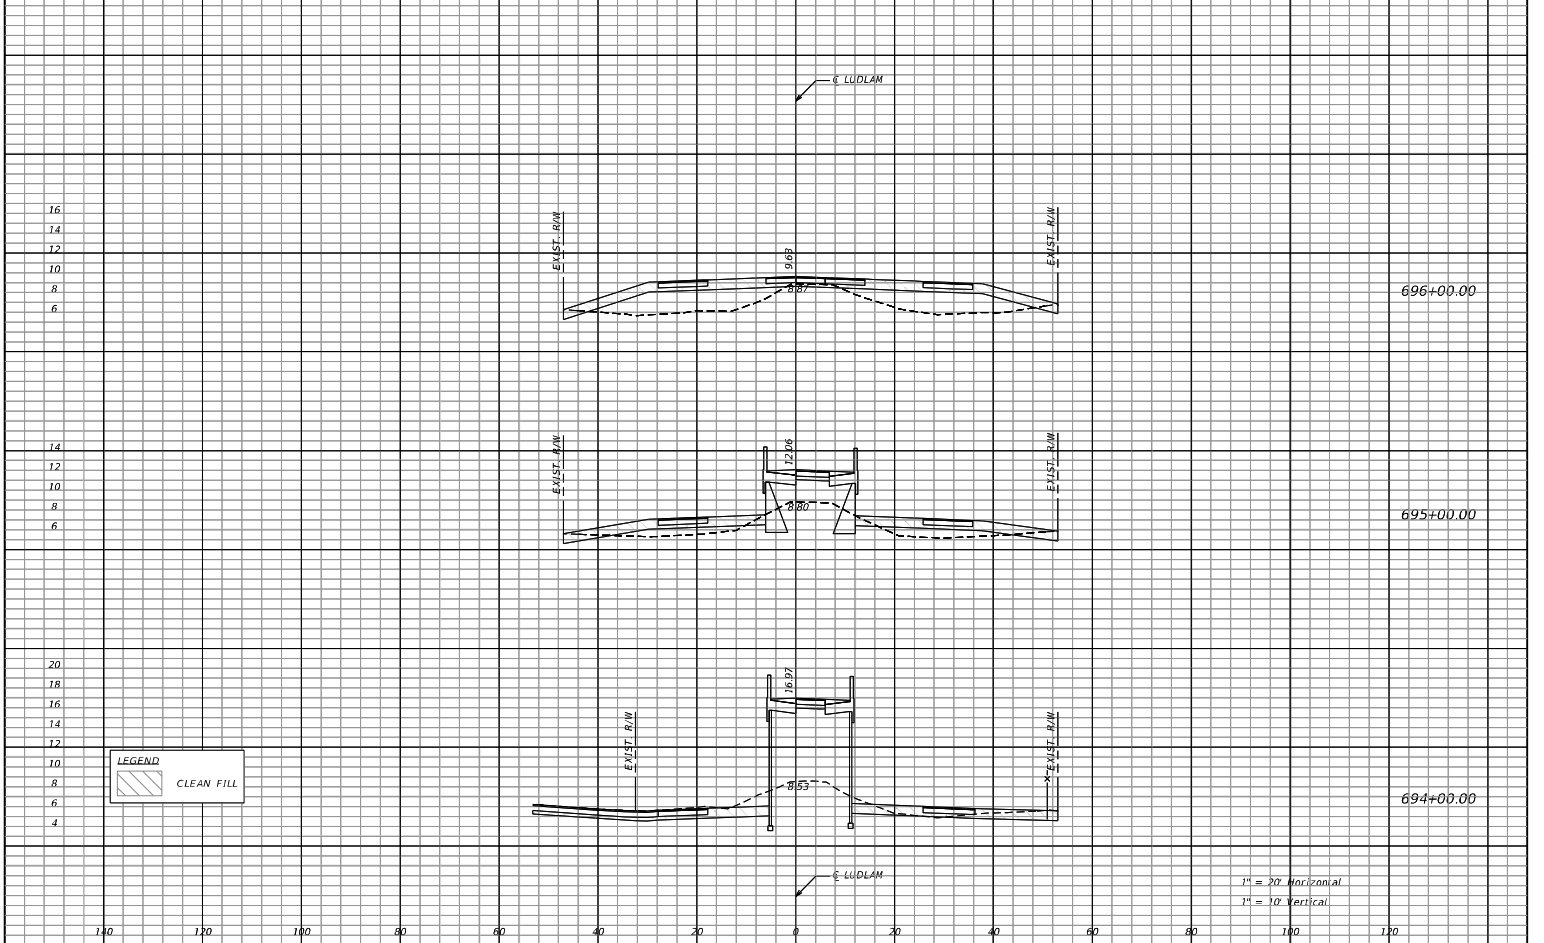


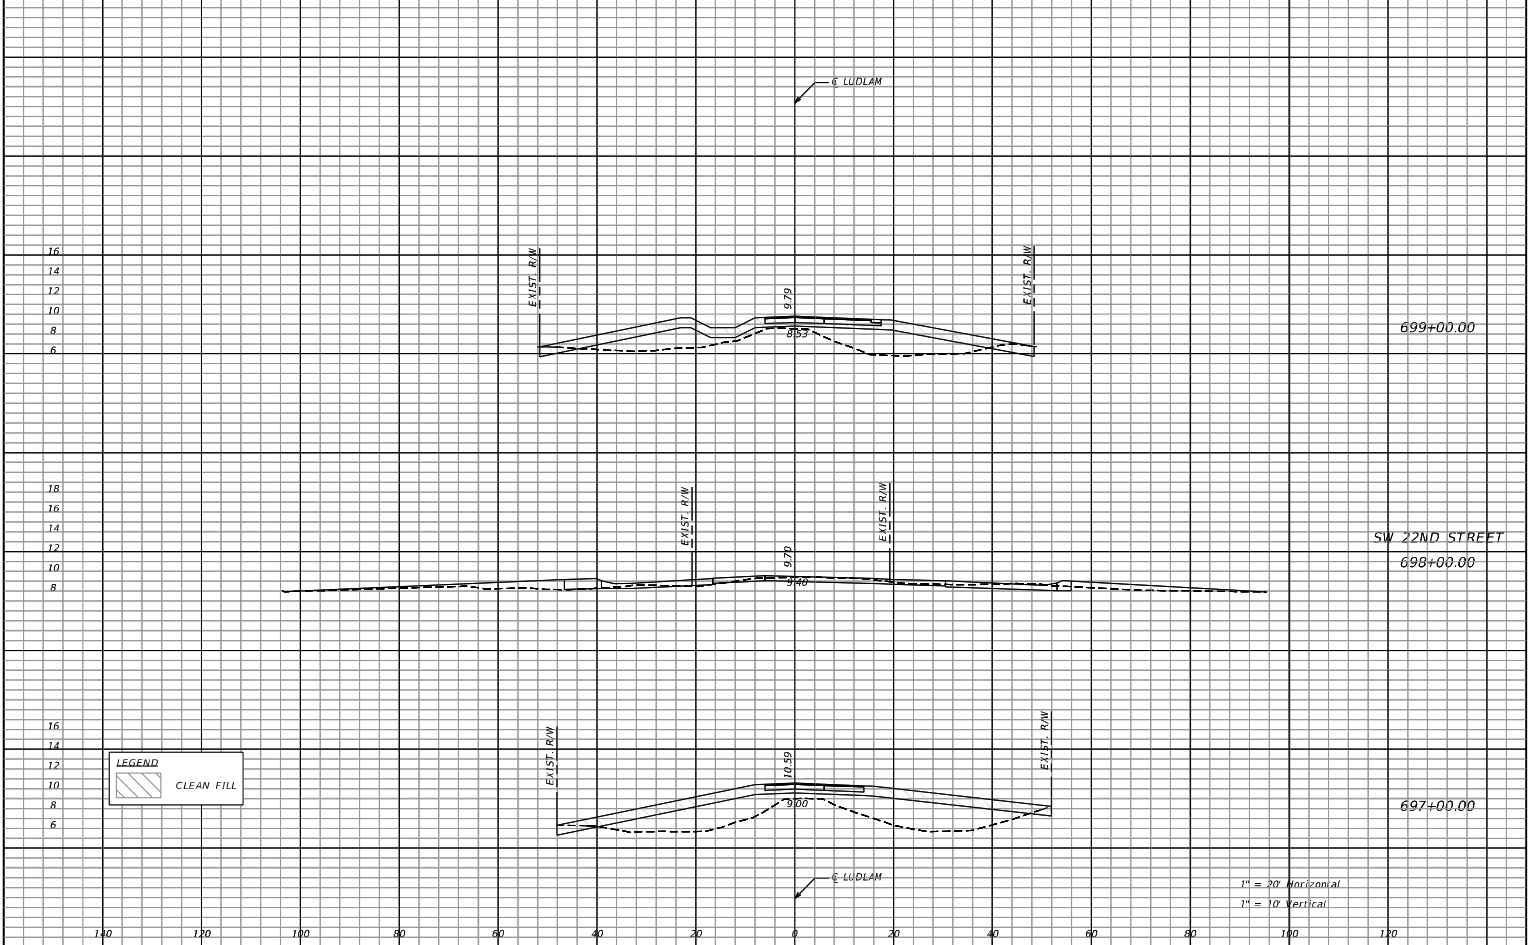


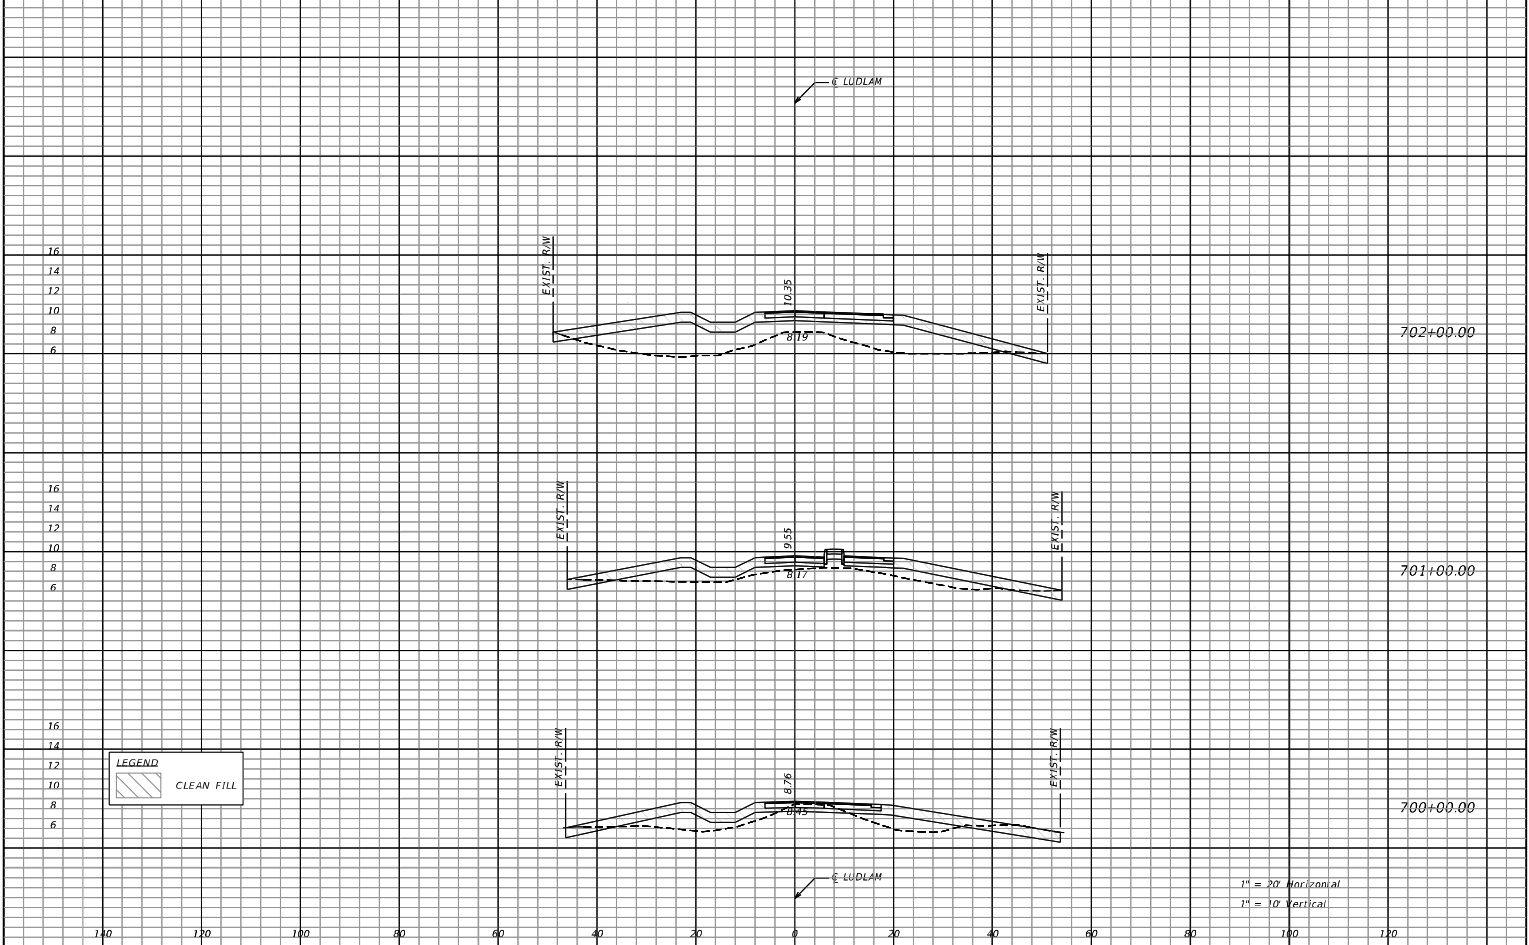


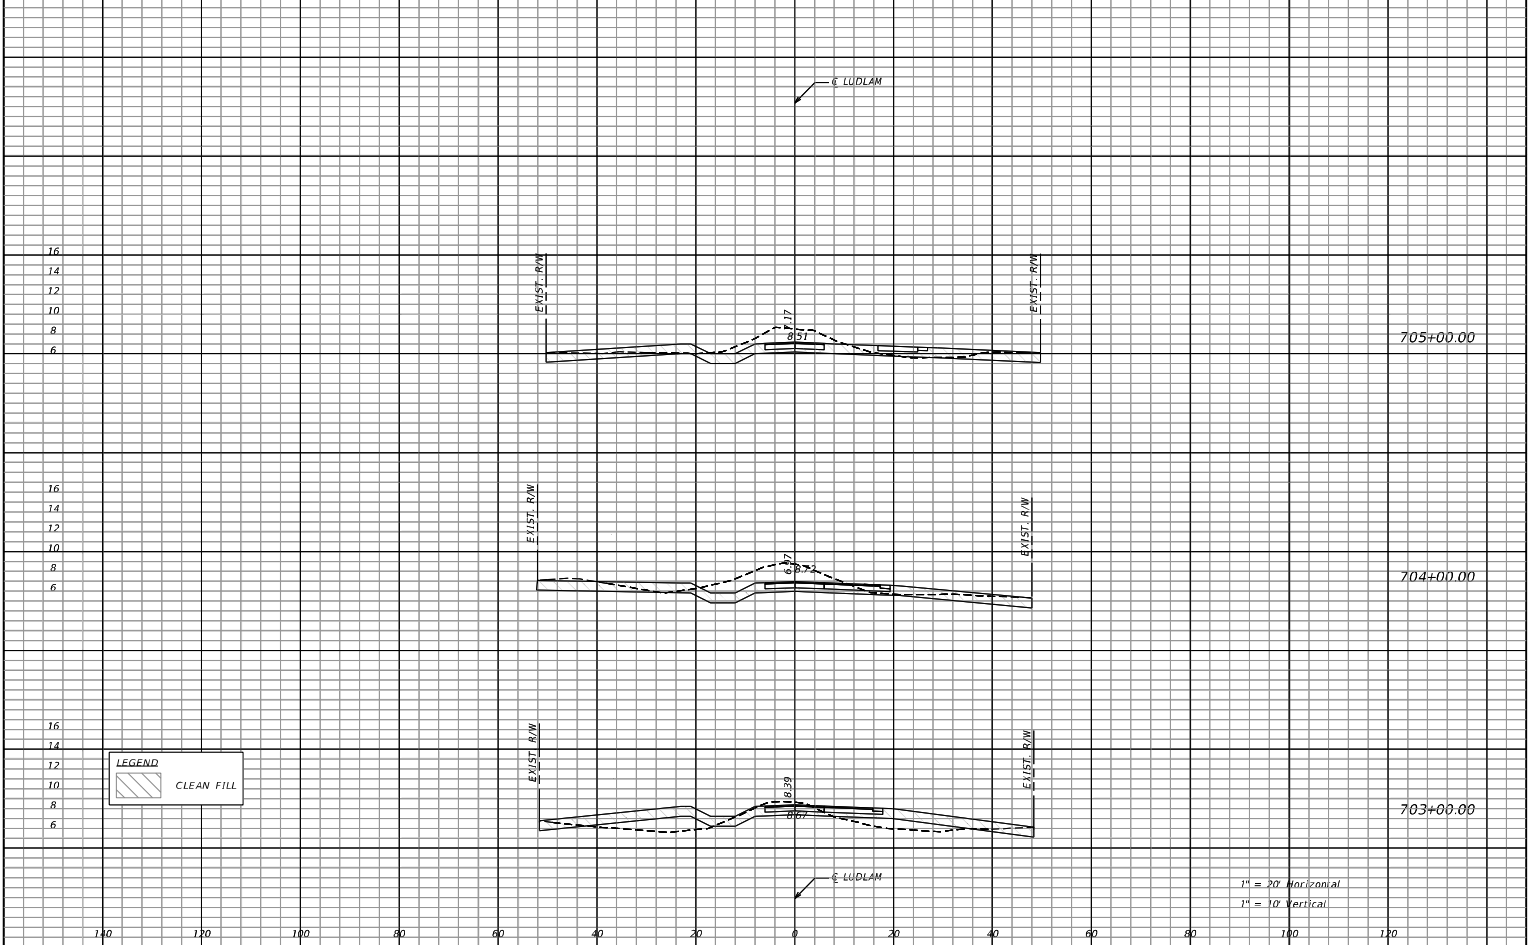


REVISIONS		AECOM 110 EAST BROWARD BOULEVARD, SUITE 700 FORT LAUDERDALE, FL 33301 MIAMI-DADE COUNTY Miami-Dade County Parks, Recreation, and Open Spaces (MOPROS) LUDLAM TRAIL CORRIDOR PD&E STUDY Miami-Dade County Parks, Recreation, and Open Spaces (MOPROS) P&R CONTRACT NO. R/O 7868 P&R PROJECT NO. 43502-15-001-14470619 LUDLAM TRAIL CROSS SECTION	SHEET NO. 155
DATE	DESCRIPTION		

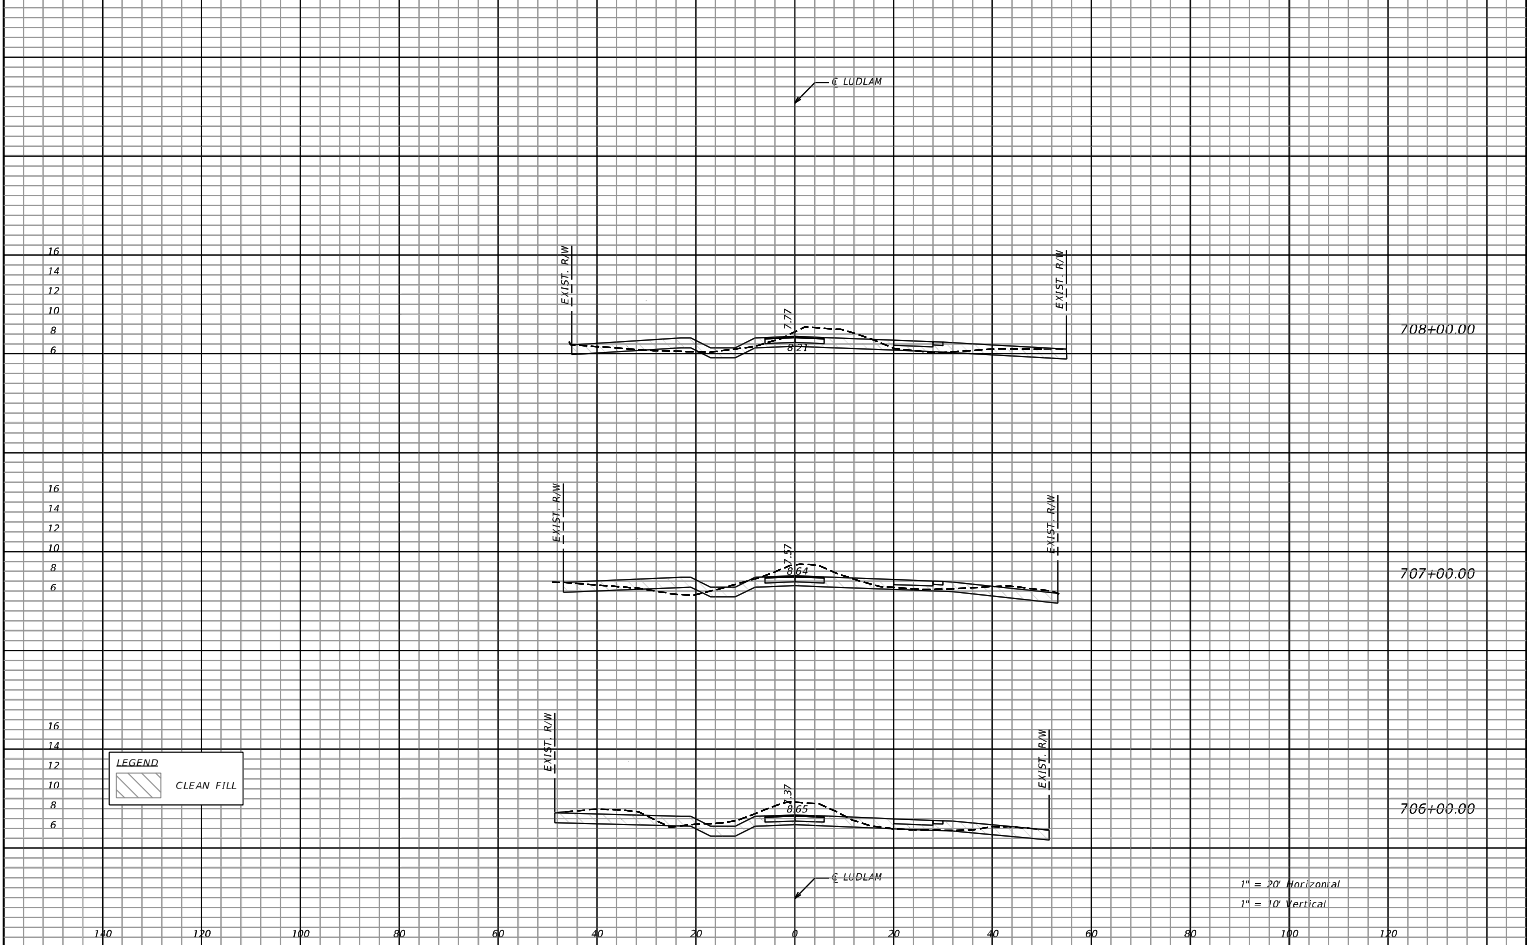


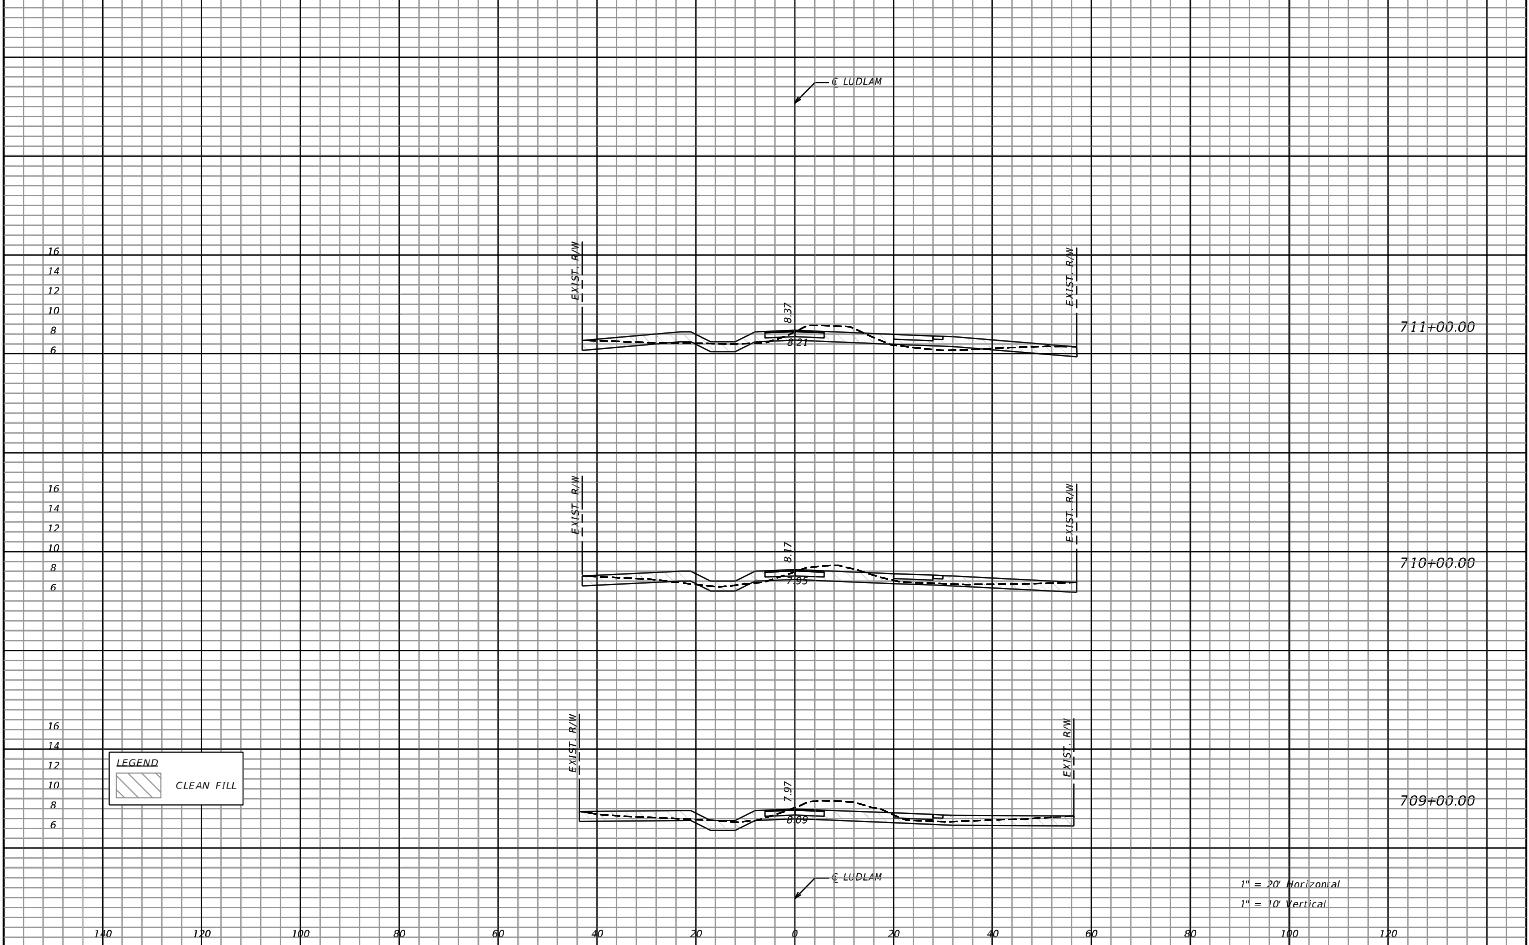


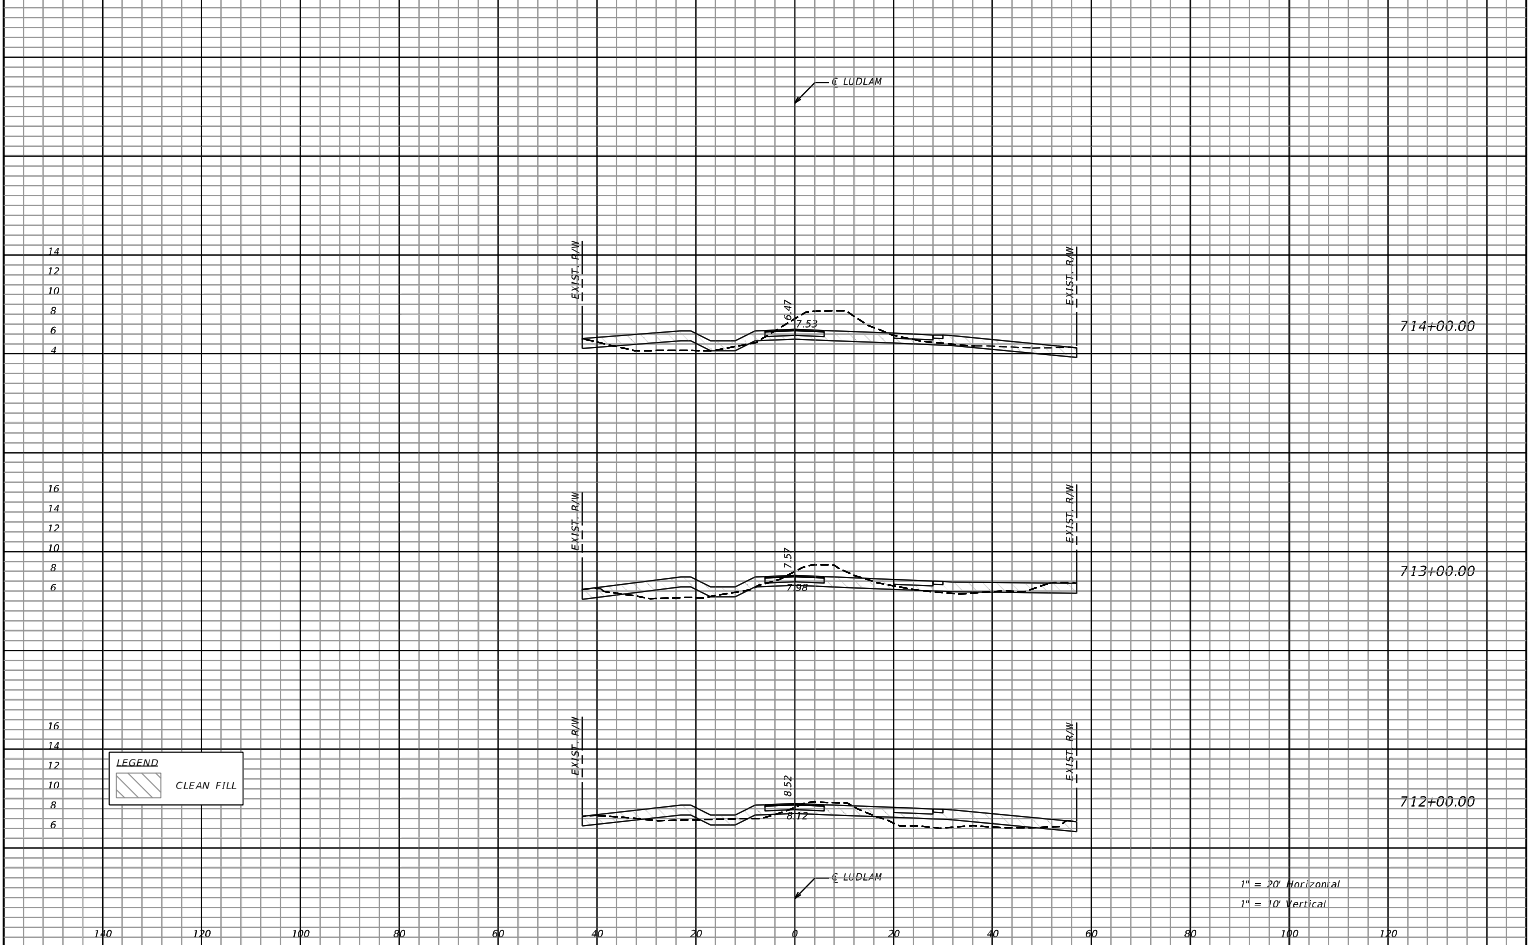


REVISIONS		 110 EAST BROWARD BOULEVARD, SUITE 700 FORT LAUDERDALE FL 33301		LUDLAM TRAIL CORRIDOR PD&E STUDY				SHEET NO.
DATE	DESCRIPTION			Miami-Dade County Parks, Recreation, and Open Spaces (MOPROS)	Hickman Building 275 NW 2nd Street Miami, FL 33128 305-755-7800	P&R CONTRACT NO. RFQ 7868 P&R PROJECT NO. 43502-15-001-14470619		158

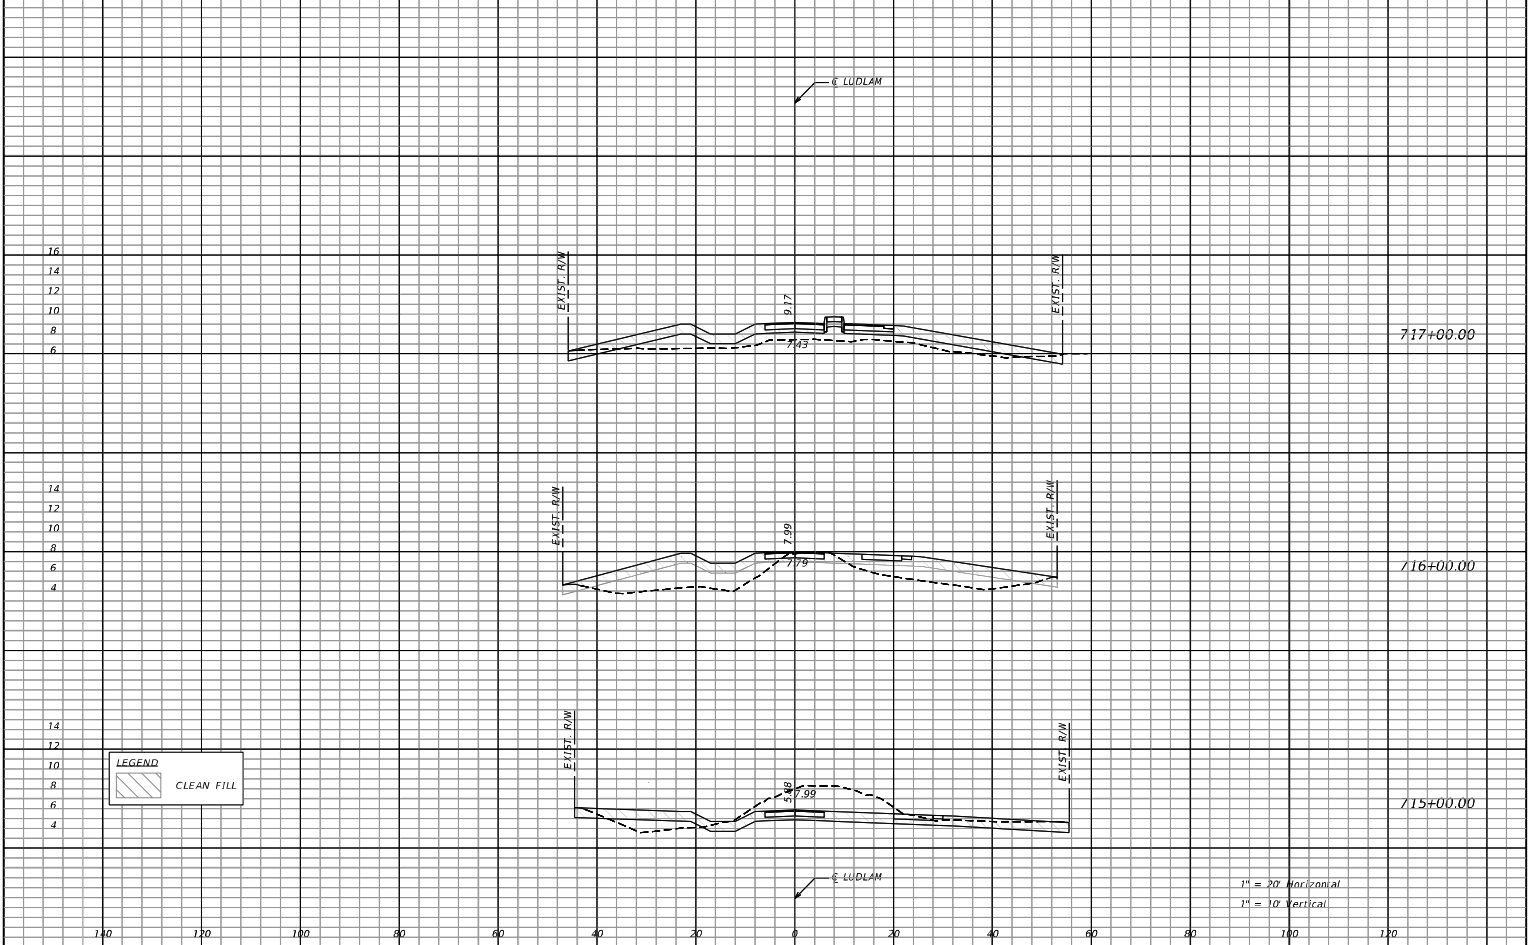

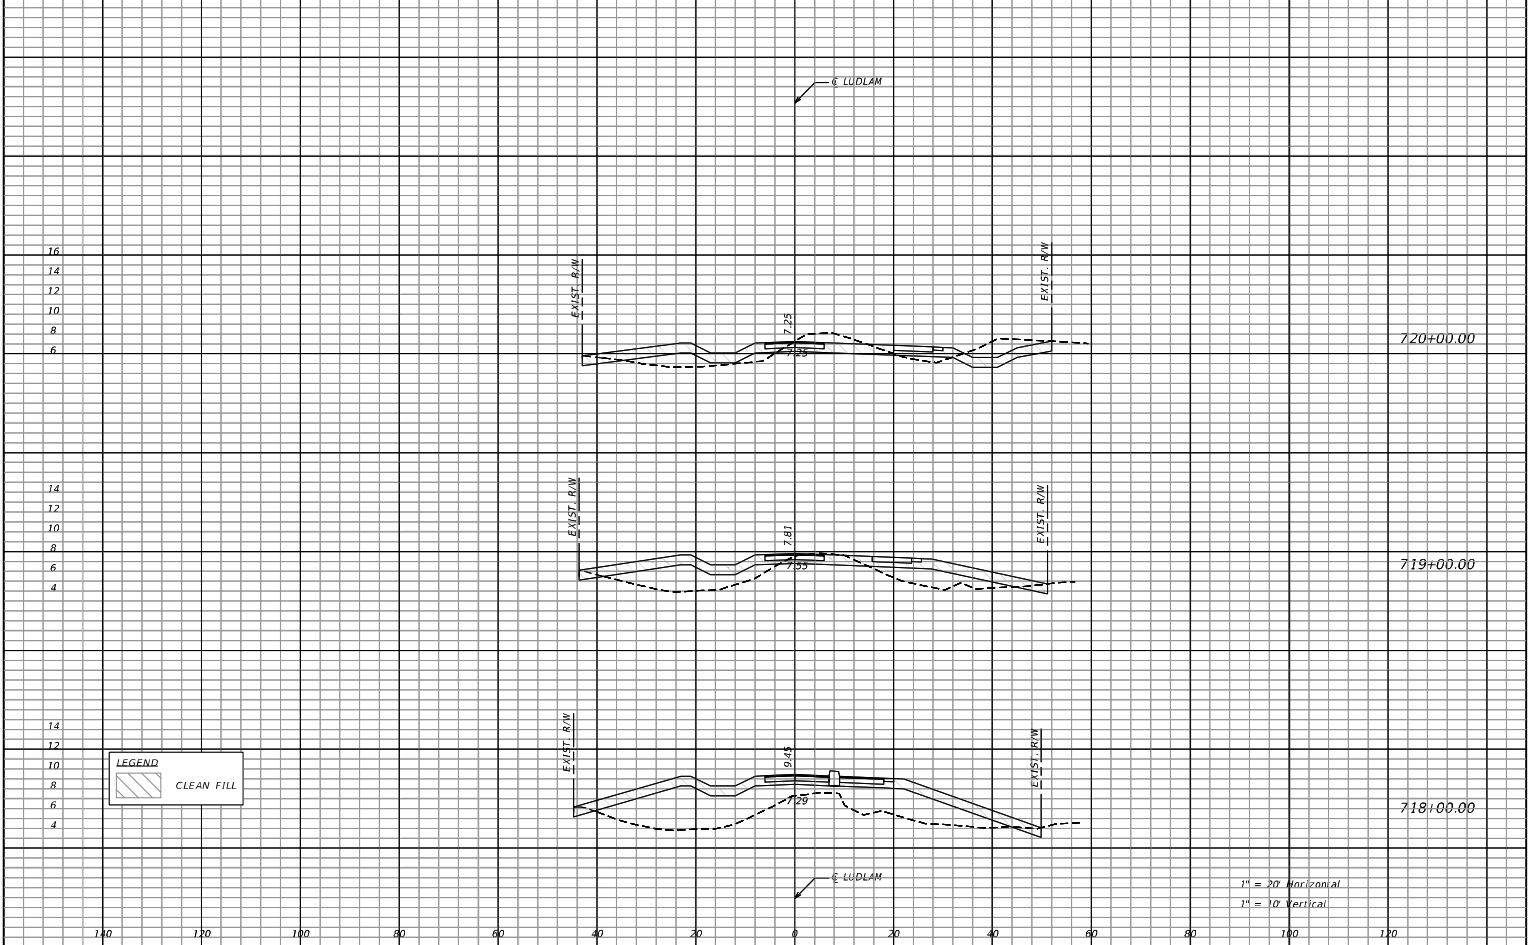

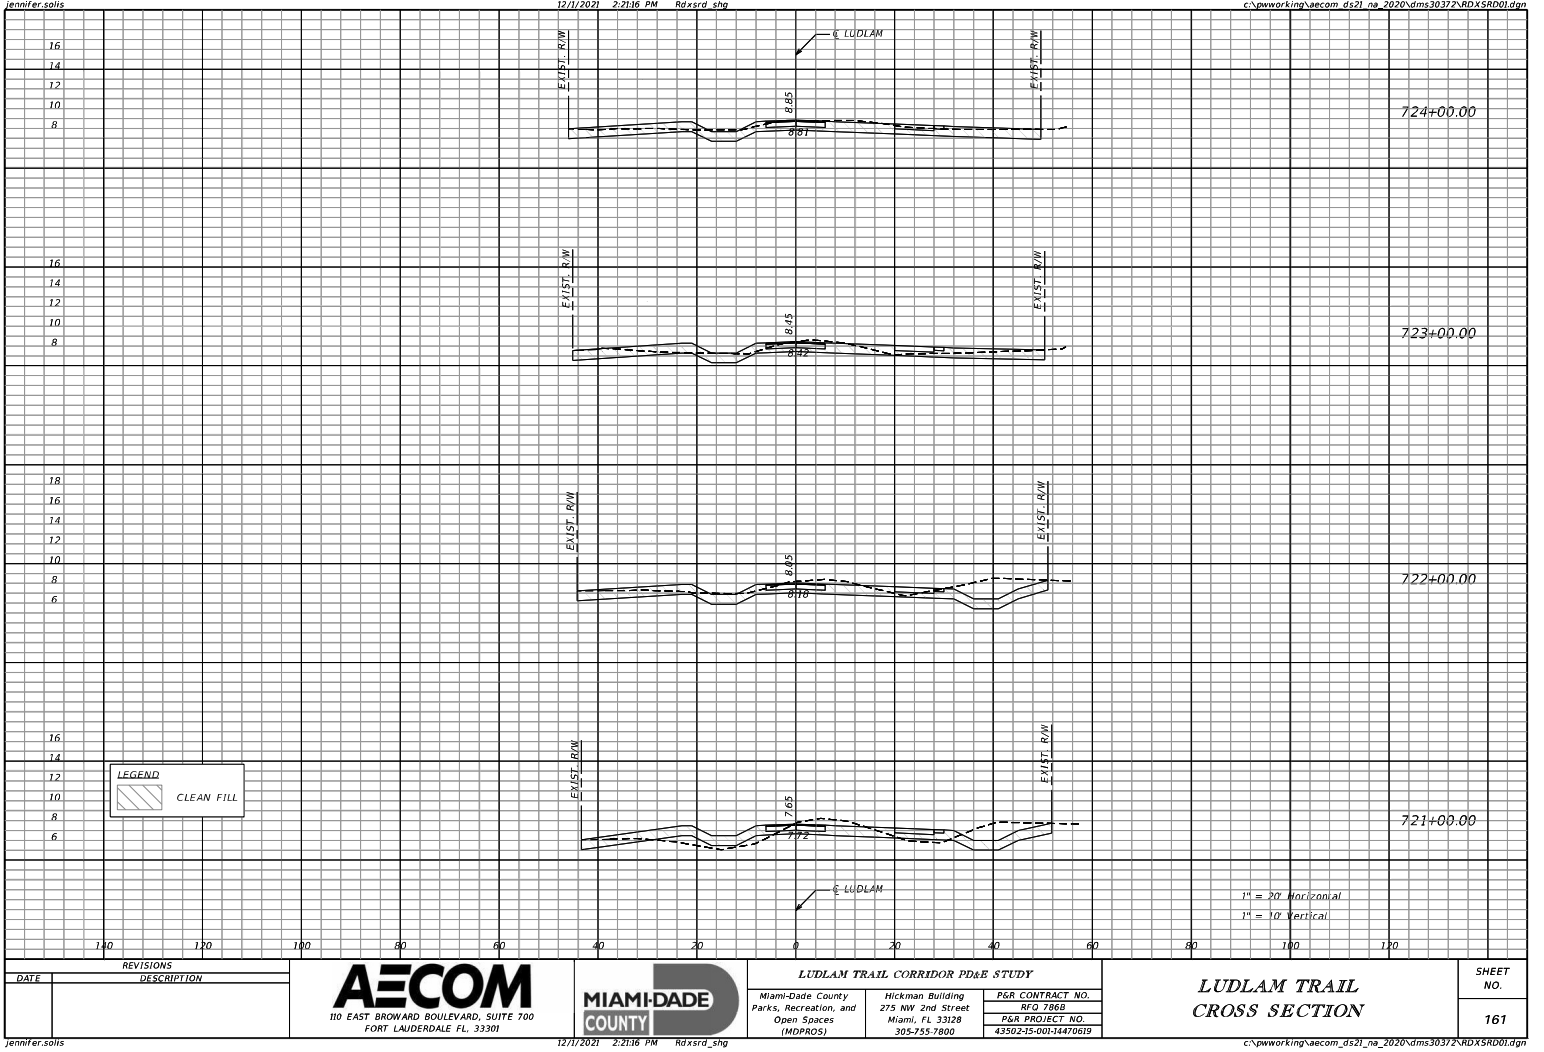


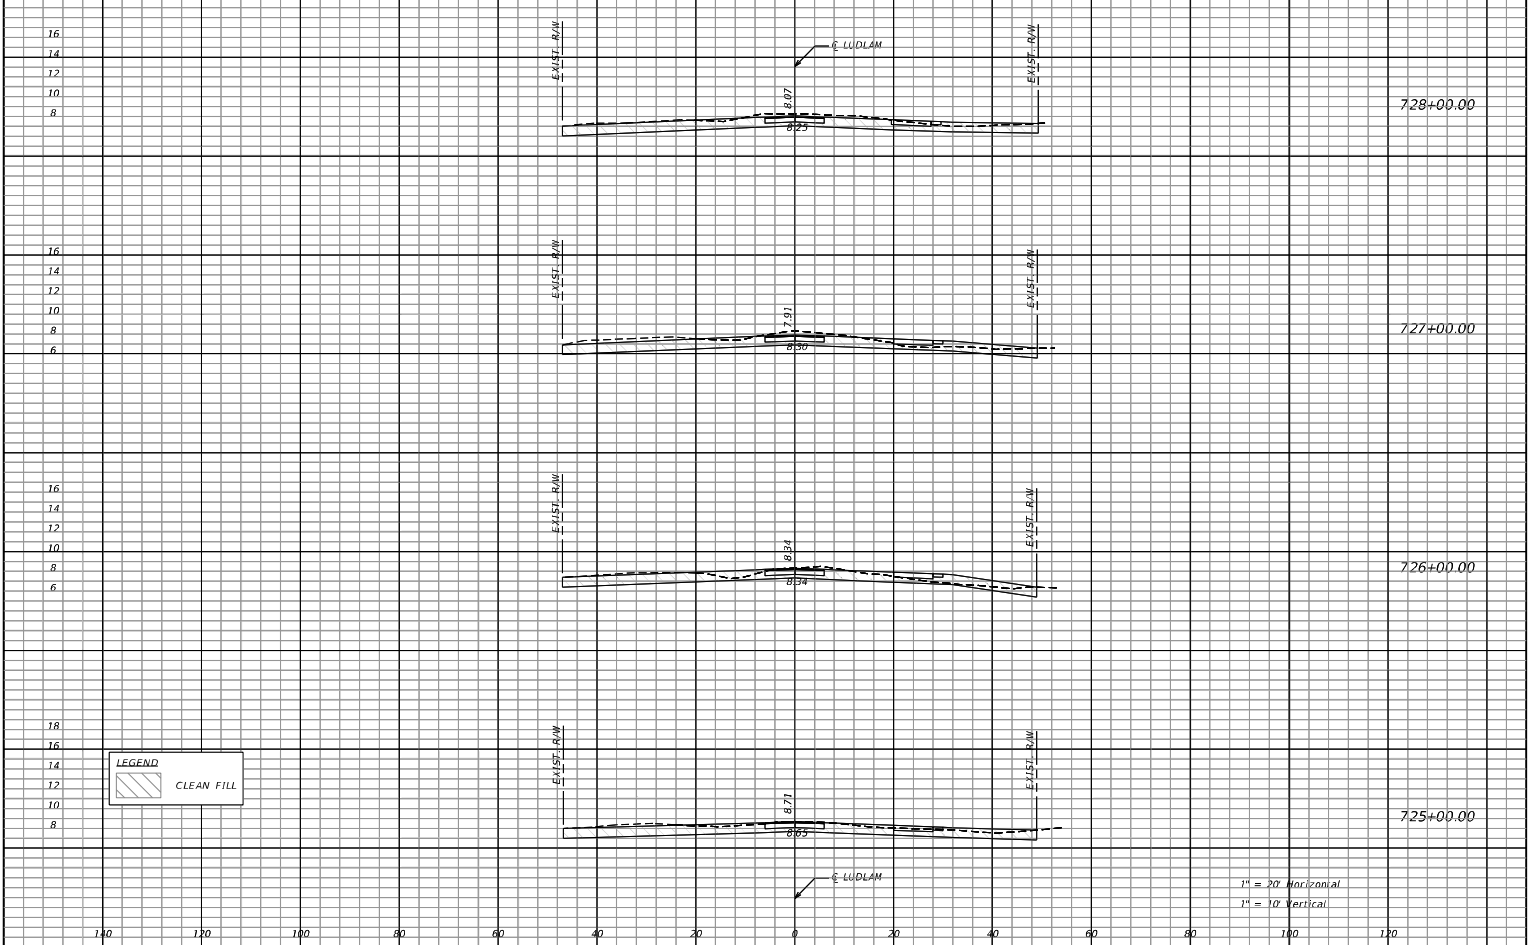



REVISIONS		 110 EAST BROWARD BOULEVARD, SUITE 700 FORT LAUDERDALE FL 33301	 MIAMI-DADE COUNTY	LUDLAM TRAIL CORRIDOR PD&E STUDY			LUDLAM TRAIL CROSS SECTION	SHEET NO.
DATE	DESCRIPTION			Miami-Dade County Parks, Recreation, and Open Spaces (MOPROS)	Hickman Building 275 NW 2nd Street Miami, FL 33128 305-755-7800	P&R CONTRACT NO. RFQ 7868 P&R PROJECT NO. 43502-15-001-14470619		
								162


LUDLAM TRAIL
CROSS SECTION

162

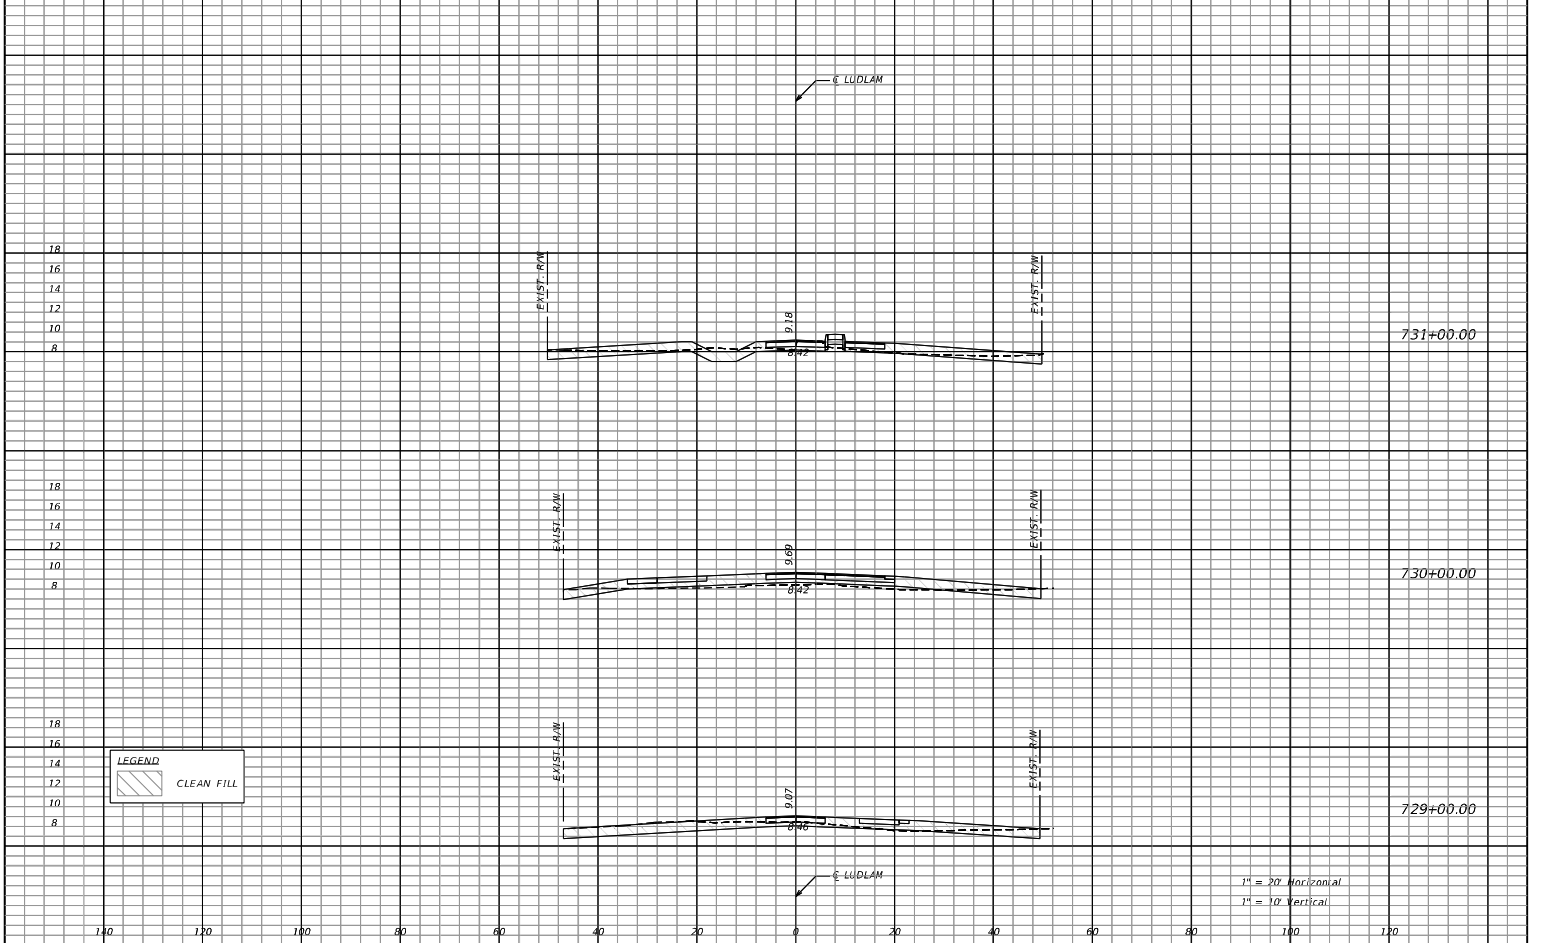


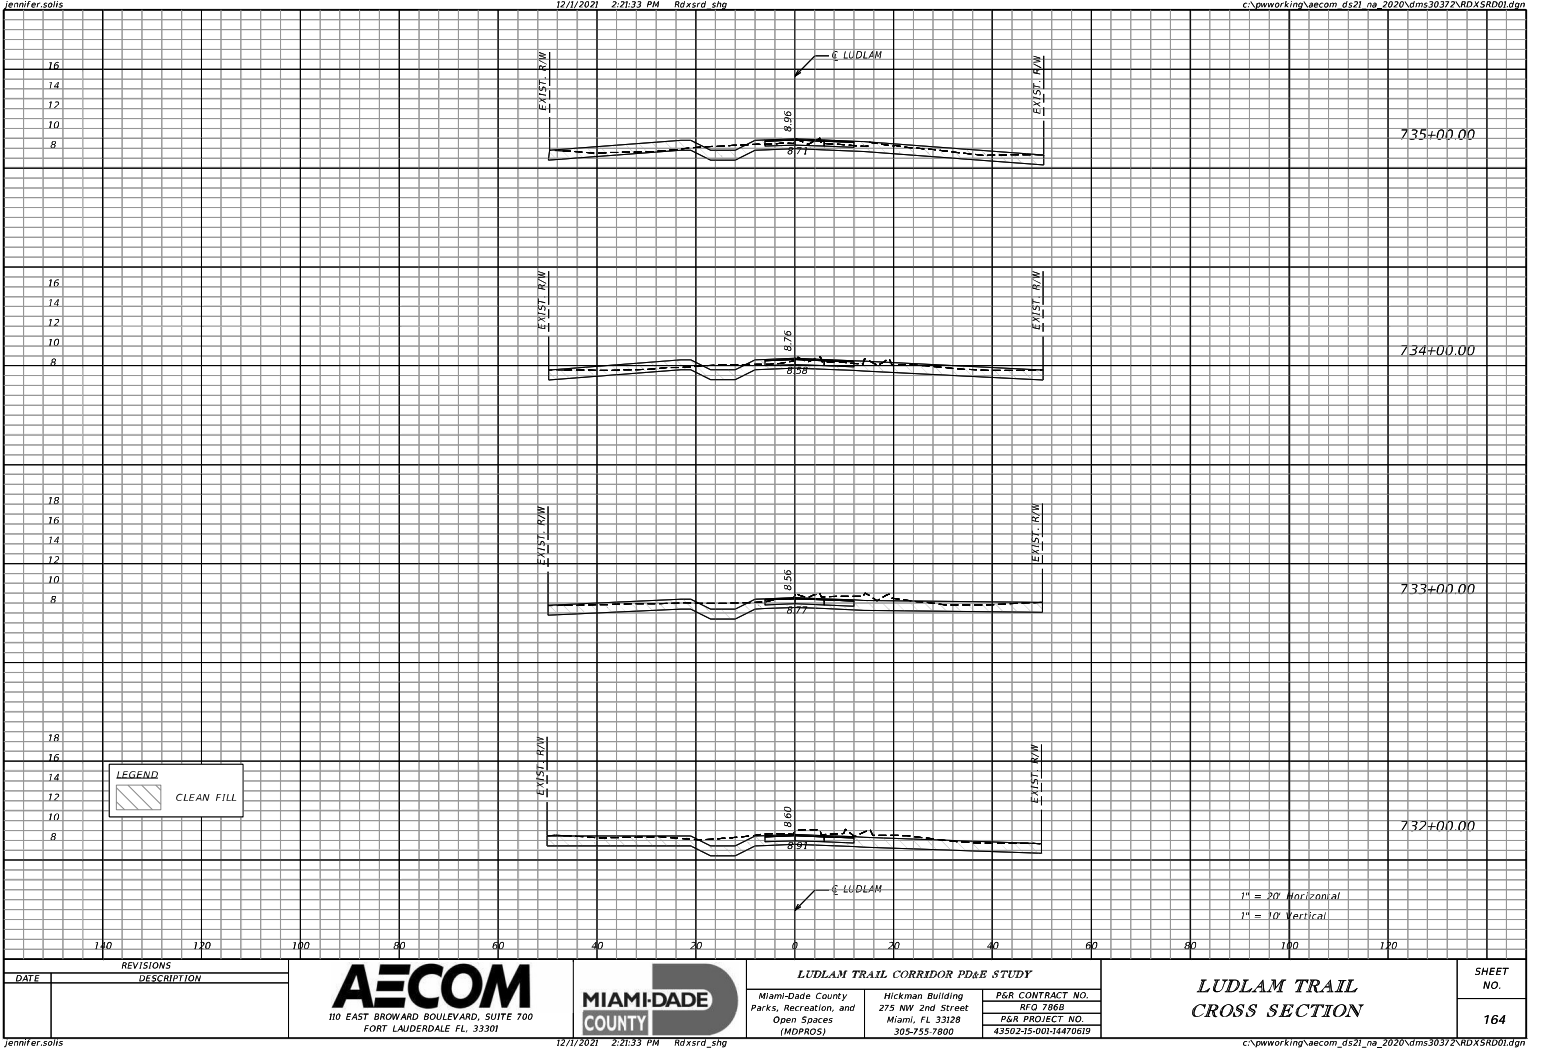

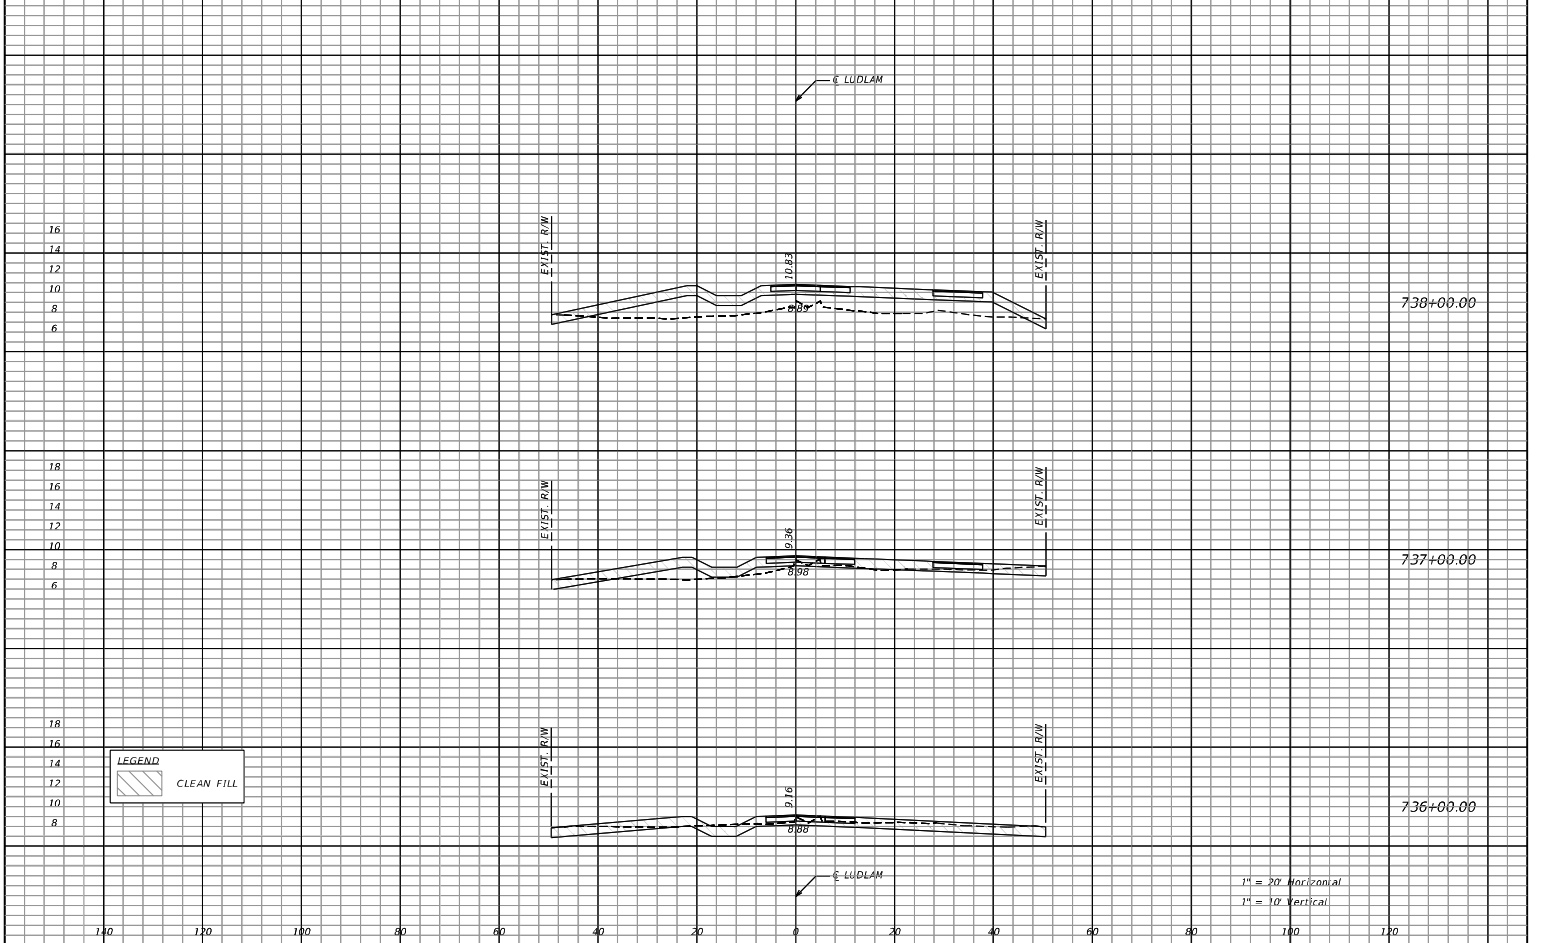


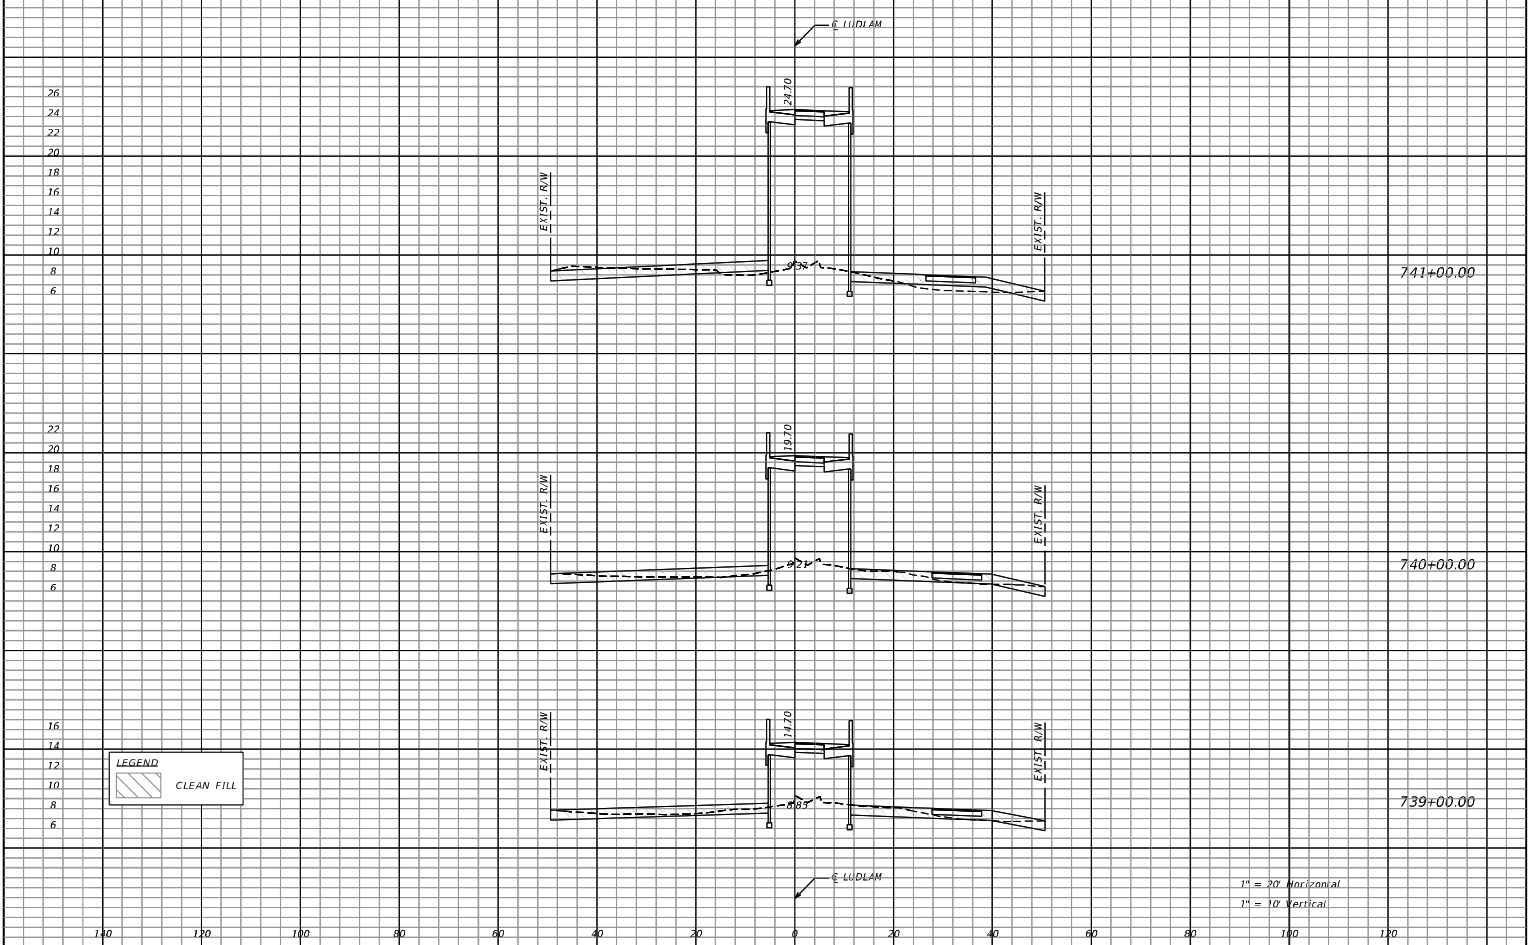


REVISIONS <table><thead><tr><th>DATE</th><th>DESCRIPTION</th></tr></thead><tbody></tbody></table>		DATE	DESCRIPTION	AECOM 110 EAST BROWARD BOULEVARD, SUITE 700 FORT LAUDERDALE, FL 33301	MIAMI-DADE COUNTY	LUDLAM TRAIL CORRIDOR PD&E STUDY Miami-Dade County Parks, Recreation, and Open Spaces (MOPROS) Hickman Building 275 NW 2nd Street Miami, FL 33128 305-755-7800 <table><tr><td>P&R CONTRACT NO.</td></tr><tr><td>R/O 7868</td></tr><tr><td>P&R PROJECT NO.</td></tr><tr><td>43502-15-001-14470619</td></tr></table>	P&R CONTRACT NO.	R/O 7868	P&R PROJECT NO.	43502-15-001-14470619	LUDLAM TRAIL CROSS SECTION	SHEET NO. 166
DATE	DESCRIPTION											
P&R CONTRACT NO.												
R/O 7868												
P&R PROJECT NO.												
43502-15-001-14470619												

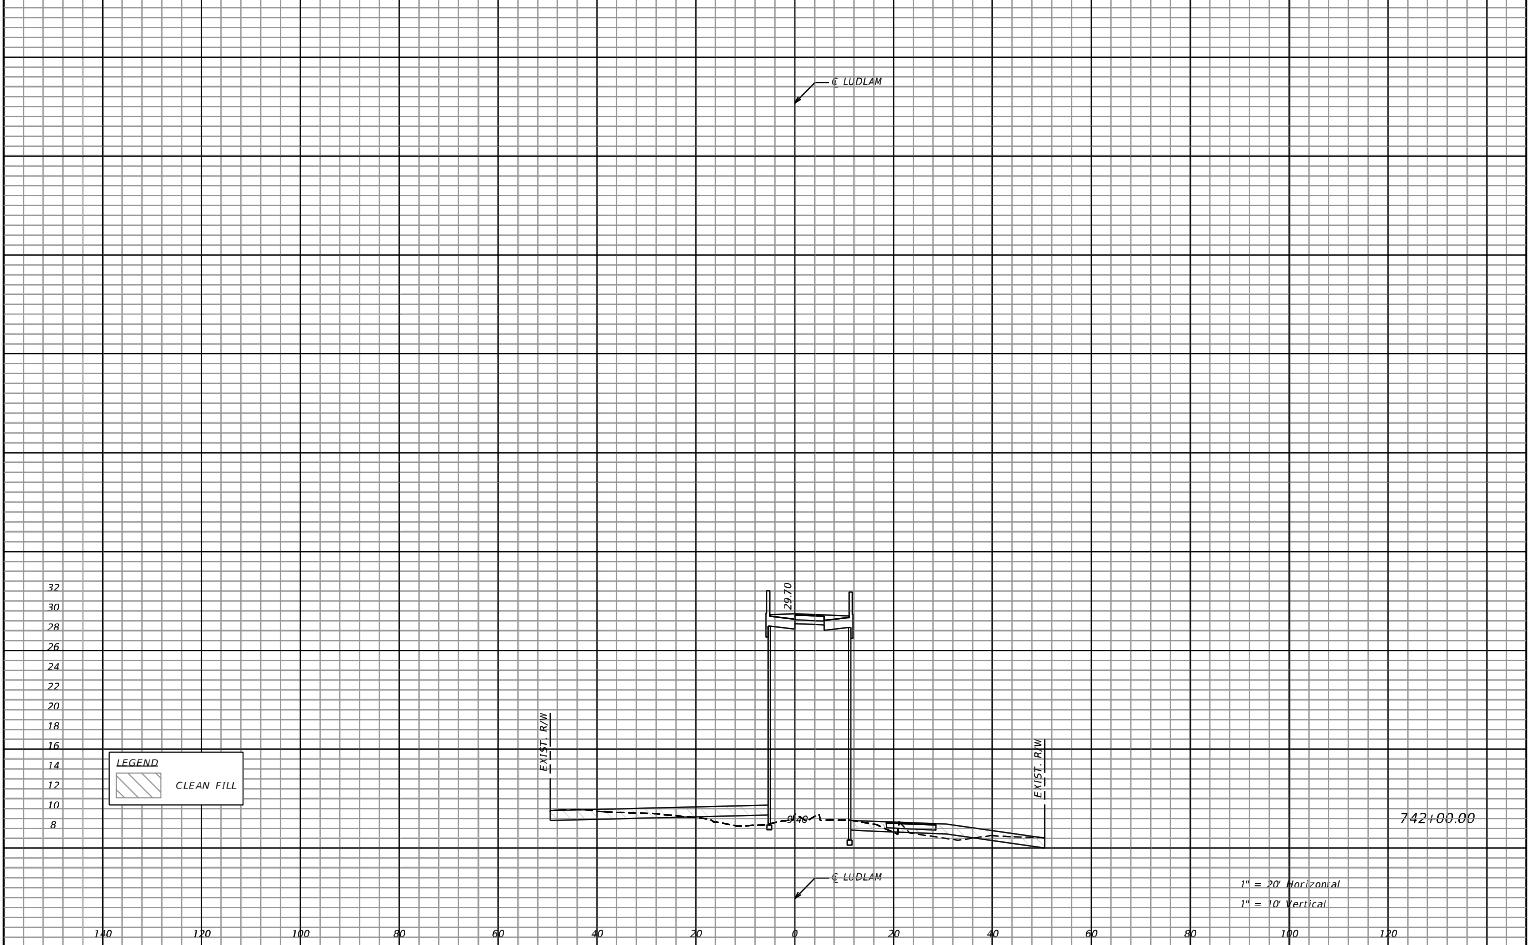



REVISIONS		AECOM 110 EAST BROWARD BOULEVARD, SUITE 700 FORT LAUDERDALE FL 33301 MIAMI-DADE COUNTY	LUDLAM TRAIL CORRIDOR PD&E STUDY			LUDLAM TRAIL CROSS SECTION		SHEET NO.
DATE	DESCRIPTION							167
			Miami-Dade County Parks, Recreation, and Open Spaces (MOPROS)	Hickman Building 275 NW 2nd Street Miami, FL 33128 305-755-7800	P&R CONTRACT NO. RFO 7868 P&R PROJECT NO. 43502-15-001-14470619			

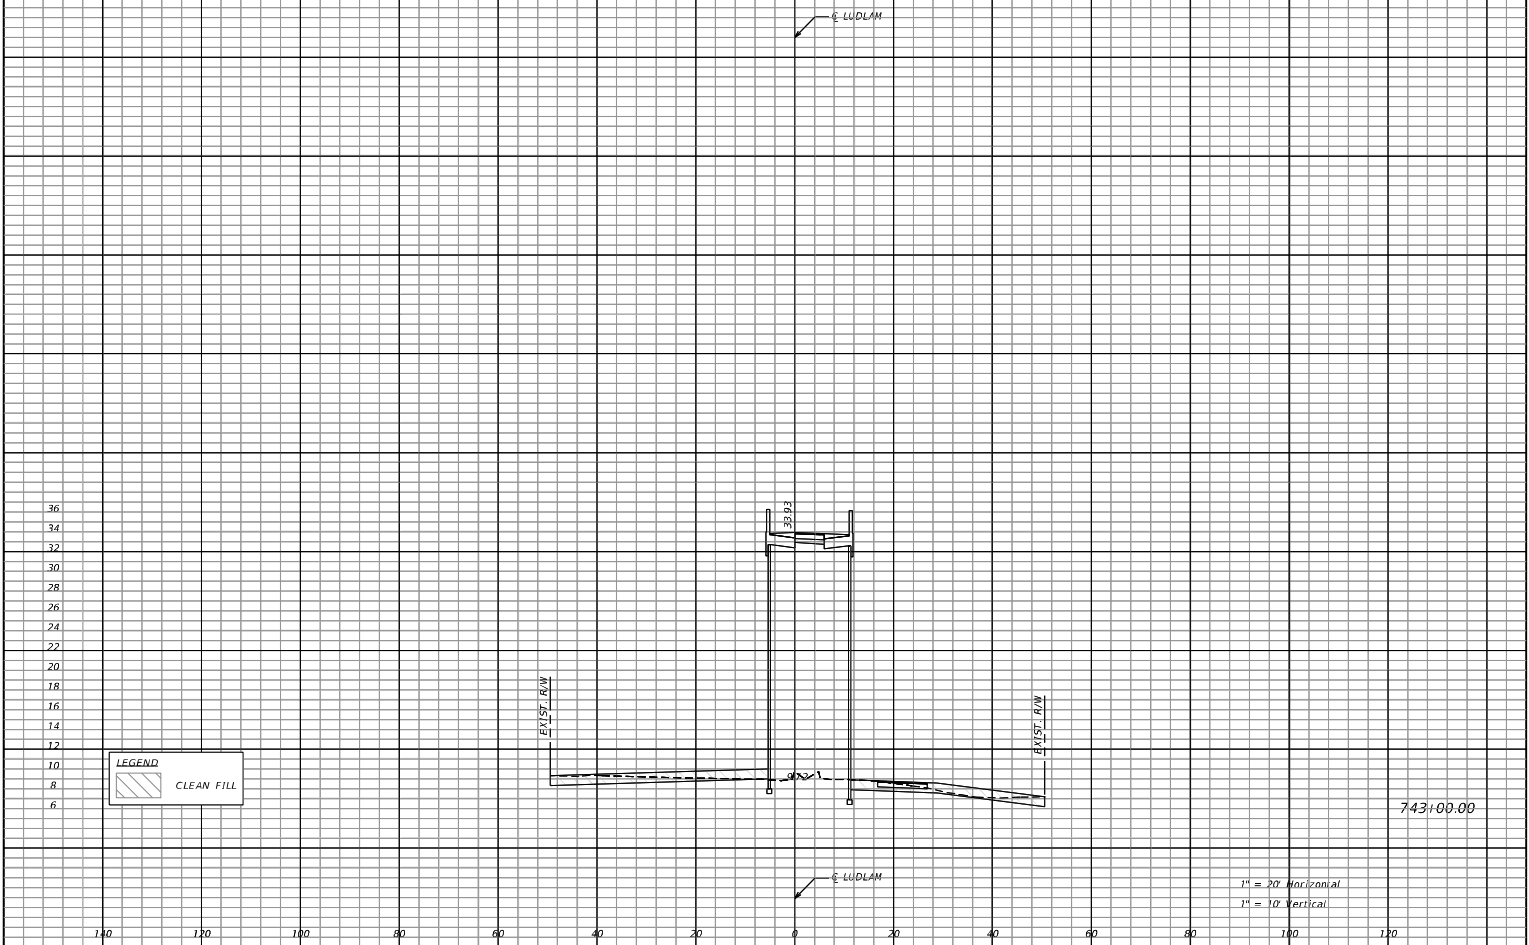


REVISIONS		LUDLAM TRAIL CORRIDOR PD&E STUDY				LUDLAM TRAIL CROSS SECTION		SHEET NO.
DATE	DESCRIPTION	AECOM		MIAMI-DADE COUNTY		P&R CONTRACT NO. RFQ 7868 P&R PROJECT NO. 43502-15-001-14470619		168
110 EAST BROWARD BOULEVARD, SUITE 700 FORT LAUDERDALE, FL 33301		Miami-Dade County Parks, Recreation, and Open Spaces (MDPROS)		Hickman Building 275 NW 2nd Street Miami, FL 33128 305-755-7800				

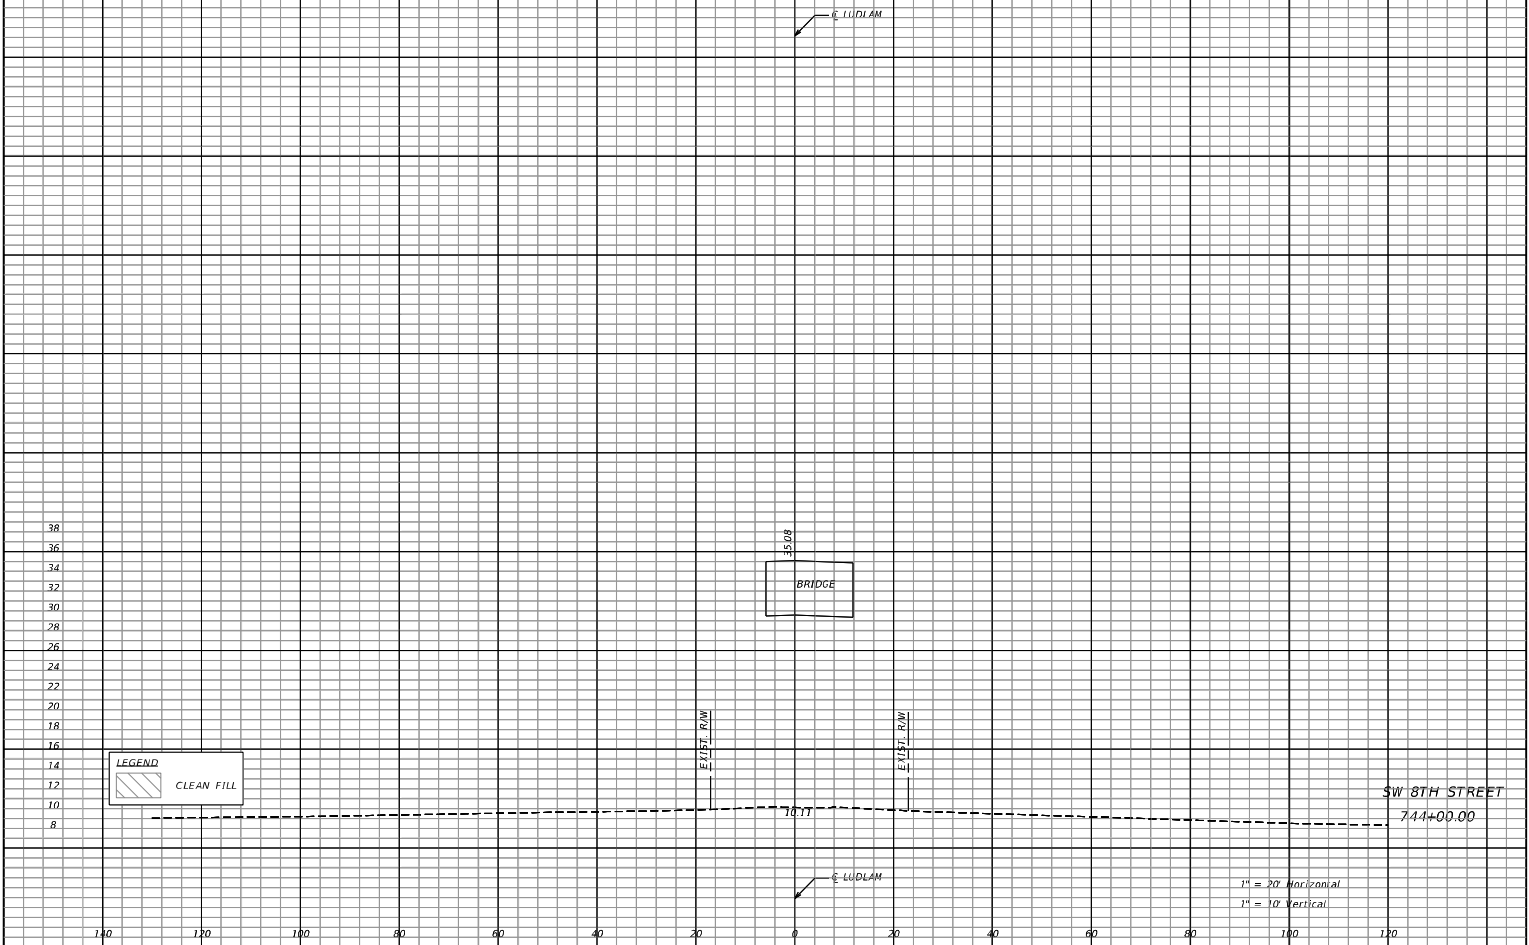


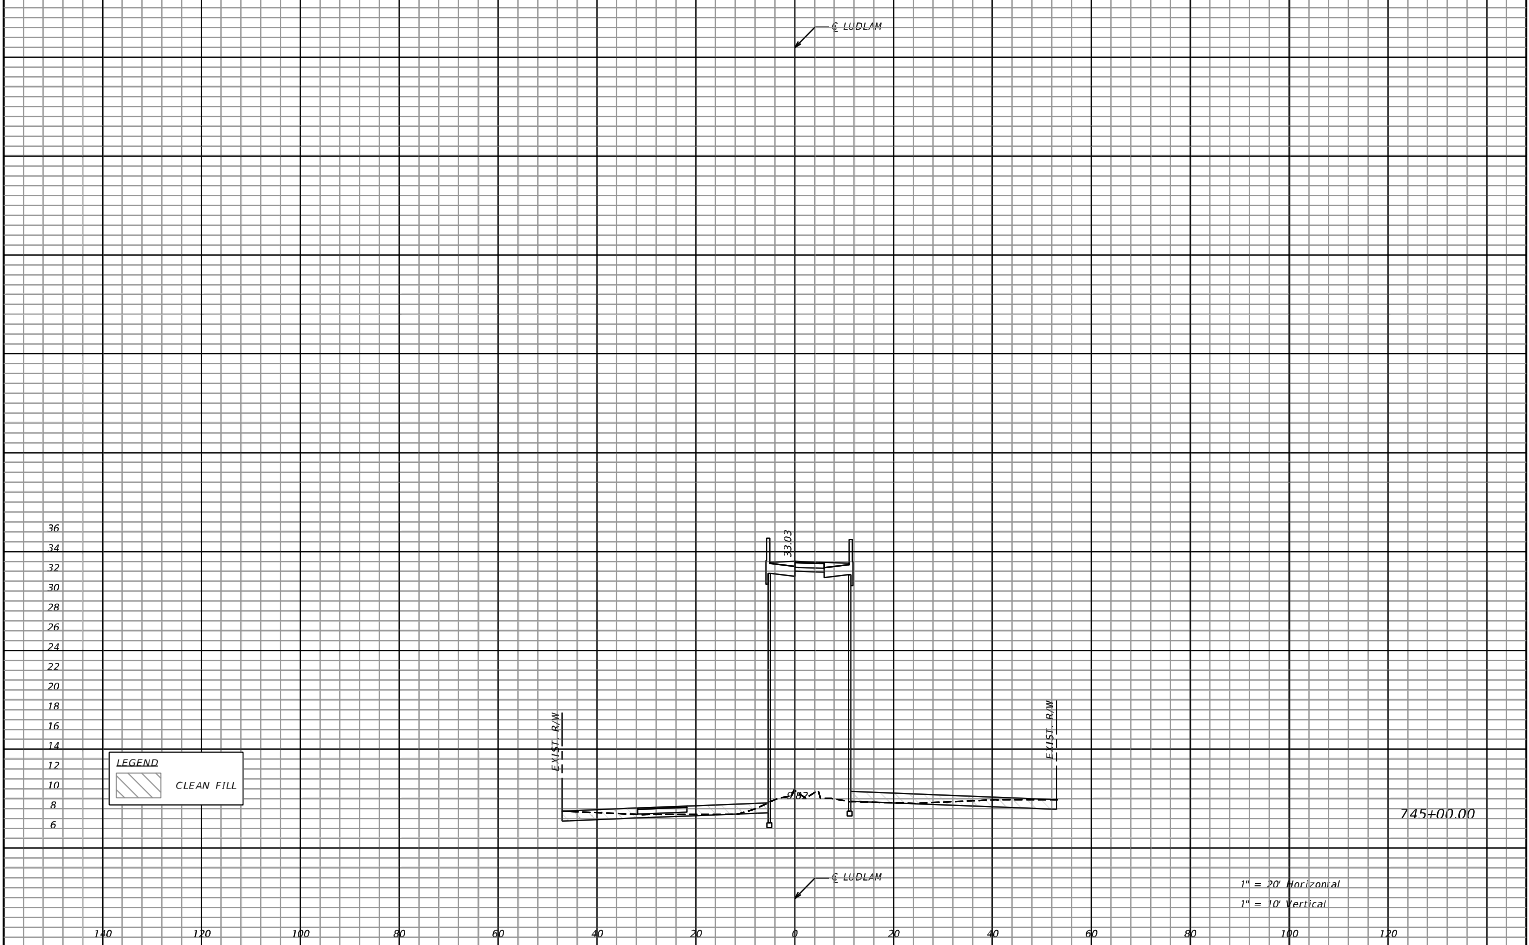

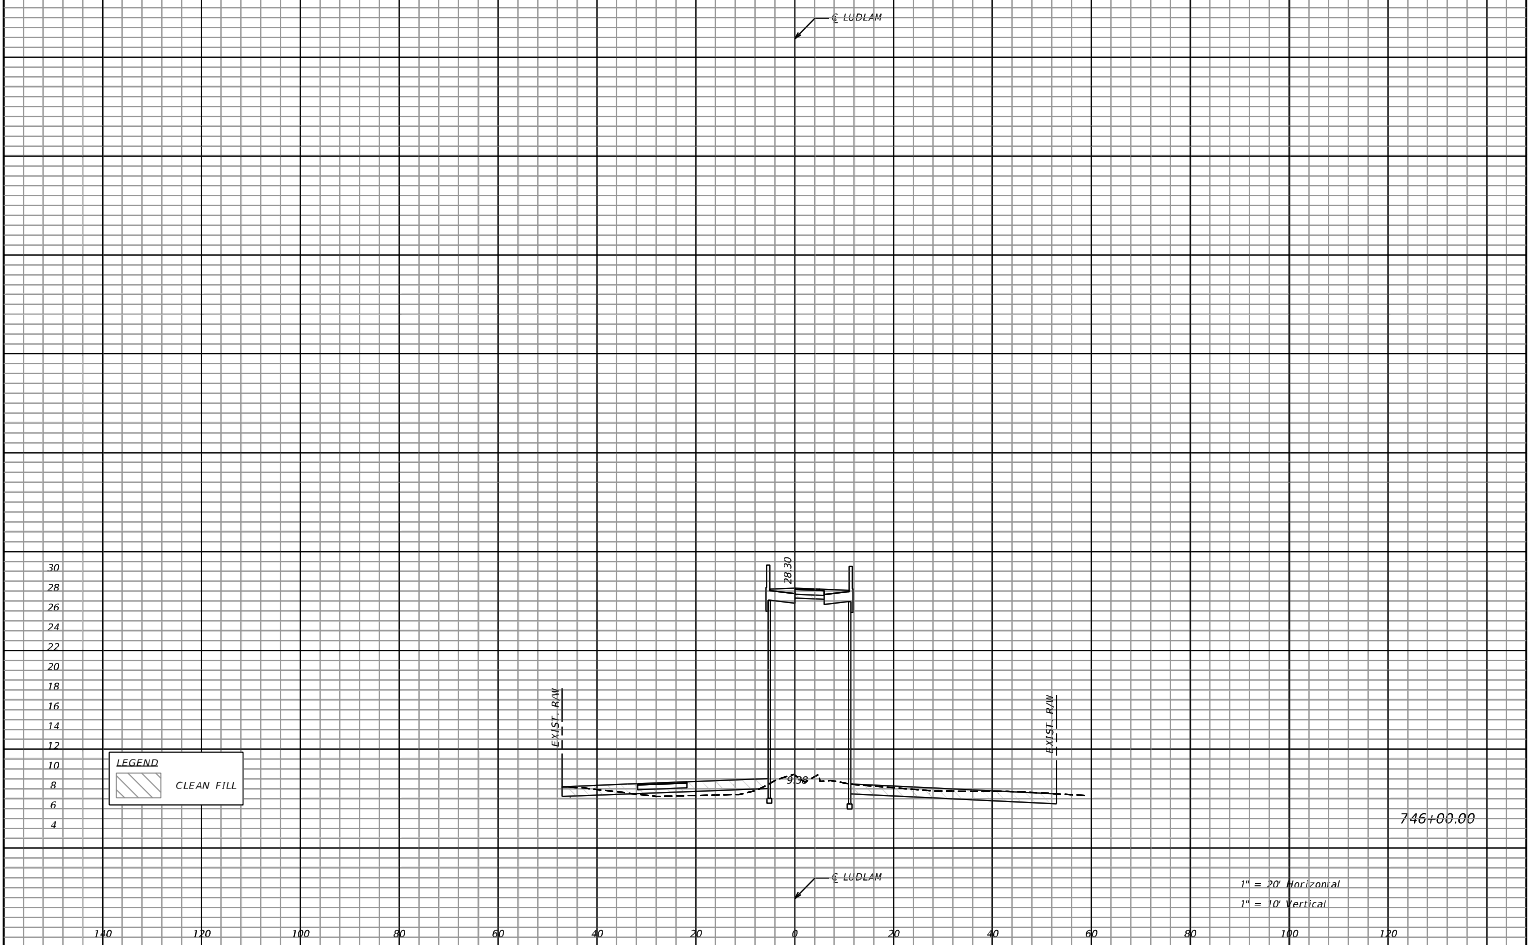


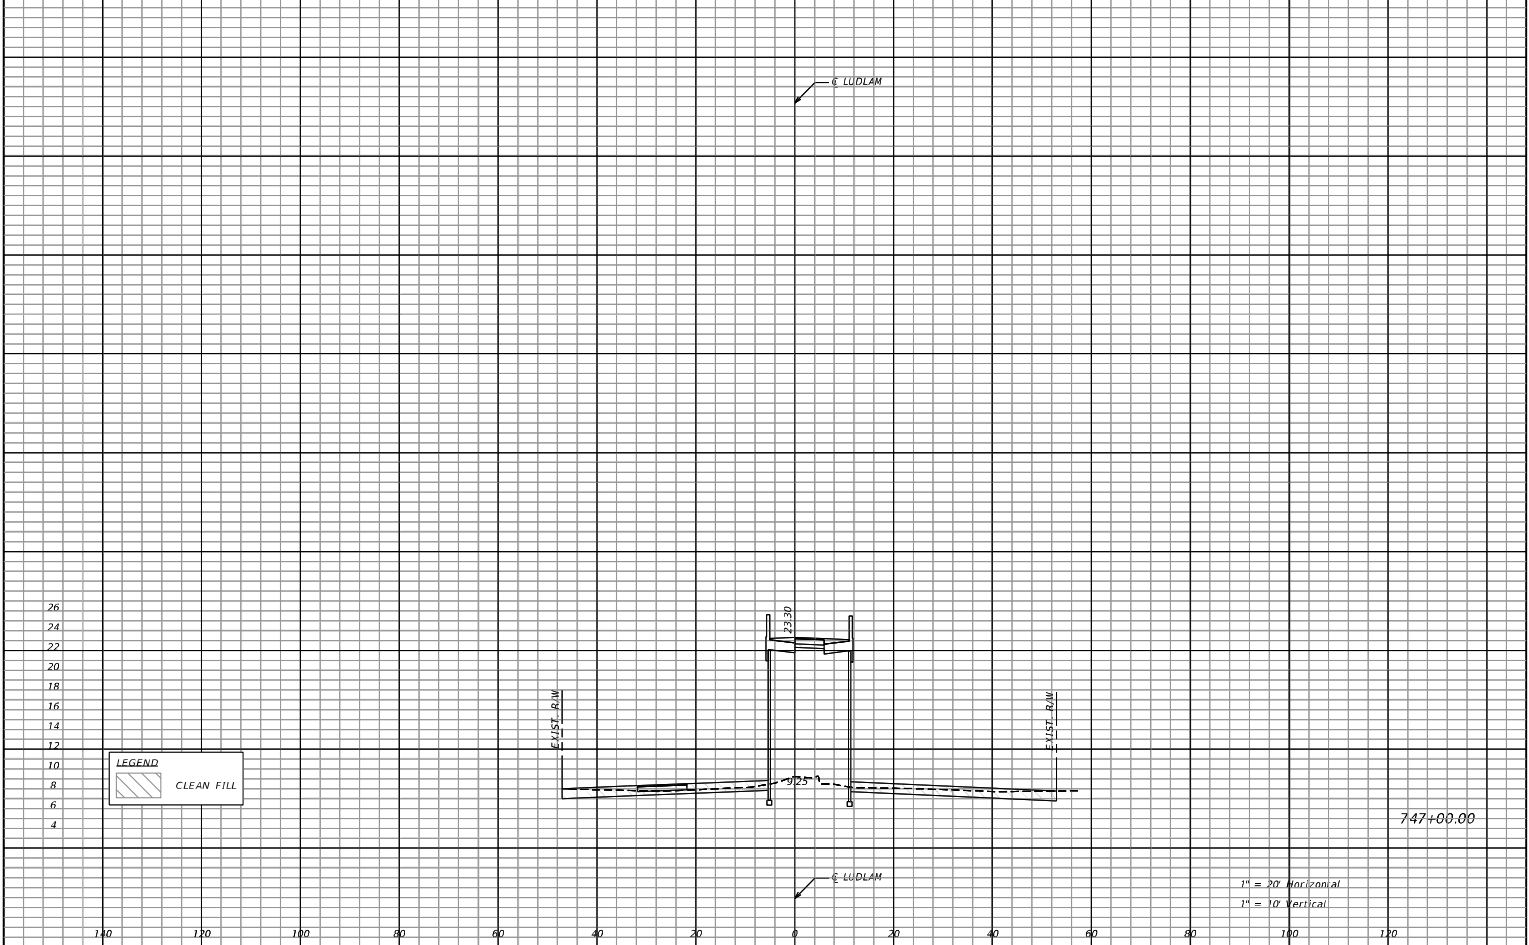



REVISIONS <table><thead><tr><th>DATE</th><th>DESCRIPTION</th></tr></thead><tbody></tbody></table>		DATE	DESCRIPTION	AECOM 110 EAST BROWARD BOULEVARD, SUITE 700 FORT LAUDERDALE FL 33301	MIAMI-DADE COUNTY	LUDLAM TRAIL CORRIDOR PD&E STUDY Miami-Dade County Parks, Recreation, and Open Spaces (MOPROS) Hickman Building 275 NW 2nd Street Miami, FL 33128 305-255-7800 <table><tr><td>P&R CONTRACT NO.</td></tr><tr><td>R/O 7868</td></tr><tr><td>P&R PROJECT NO.</td></tr><tr><td>43502-15-001-14470619</td></tr></table>	P&R CONTRACT NO.	R/O 7868	P&R PROJECT NO.	43502-15-001-14470619	LUDLAM TRAIL CROSS SECTION	SHEET NO. 172
DATE	DESCRIPTION											
P&R CONTRACT NO.												
R/O 7868												
P&R PROJECT NO.												
43502-15-001-14470619												

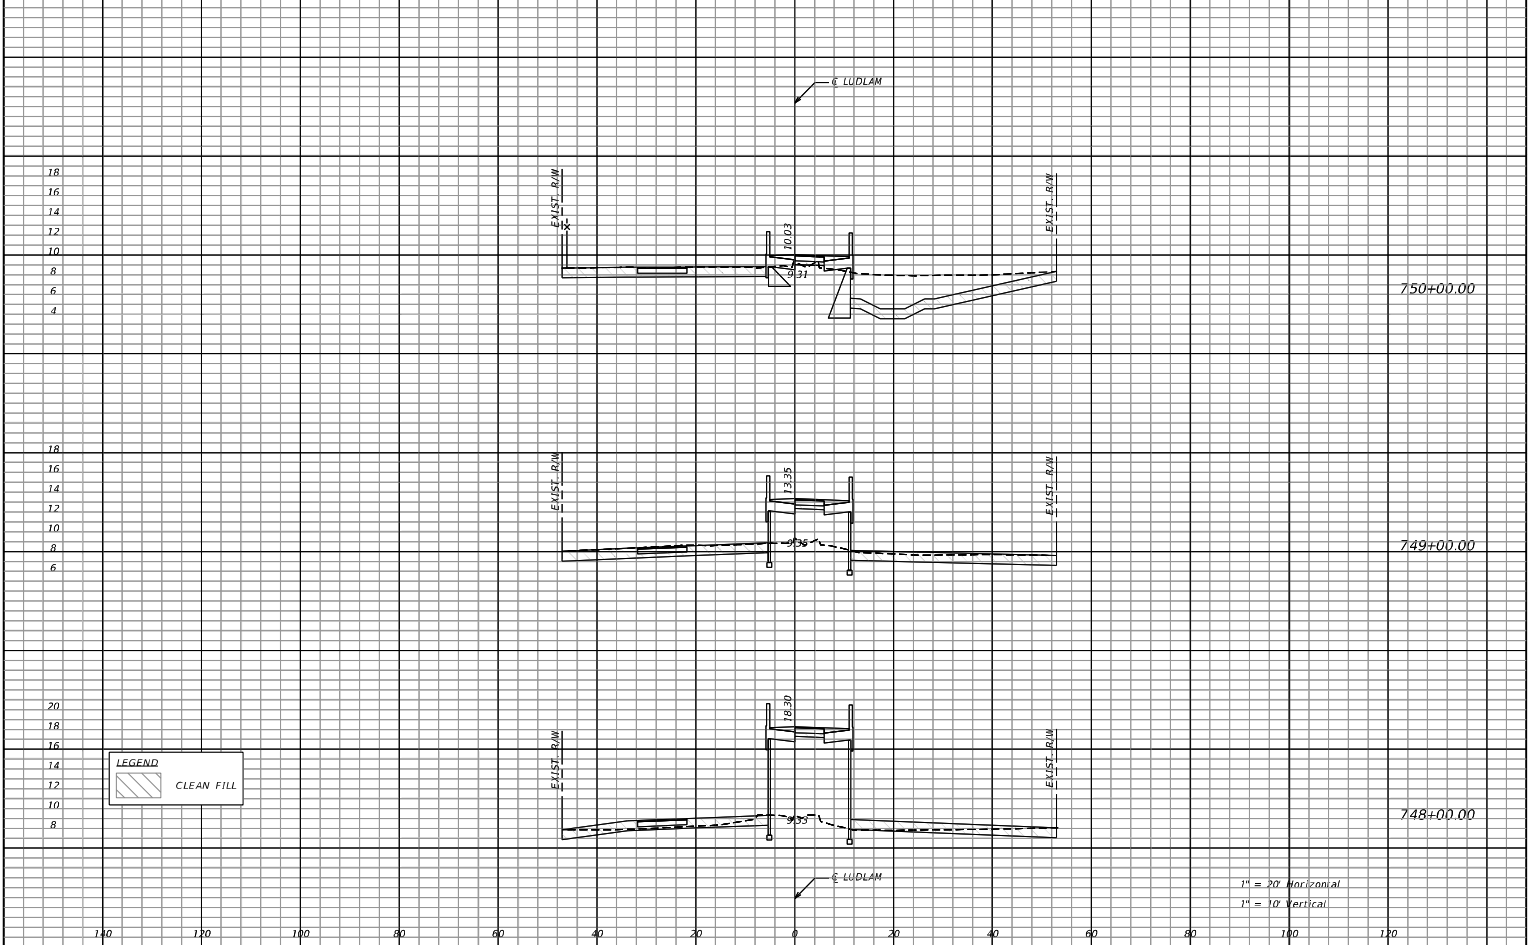


REVISIONS		 110 EAST BROWARD BOULEVARD, SUITE 700 FORT LAUDERDALE FL 33301	 MIAMI-DADE COUNTY	LUDLAM TRAIL CORRIDOR PD&E STUDY			LUDLAM TRAIL CROSS SECTION	SHEET NO. 173
DATE	DESCRIPTION			Miami-Dade County Parks, Recreation, and Open Spaces (MOPROS)	Hickman Building 275 NW 2nd Street Miami, FL 33128 305-755-7800	P&R CONTRACT NO. RFO 7868 P&R PROJECT NO. 6392-15-001-14470619		

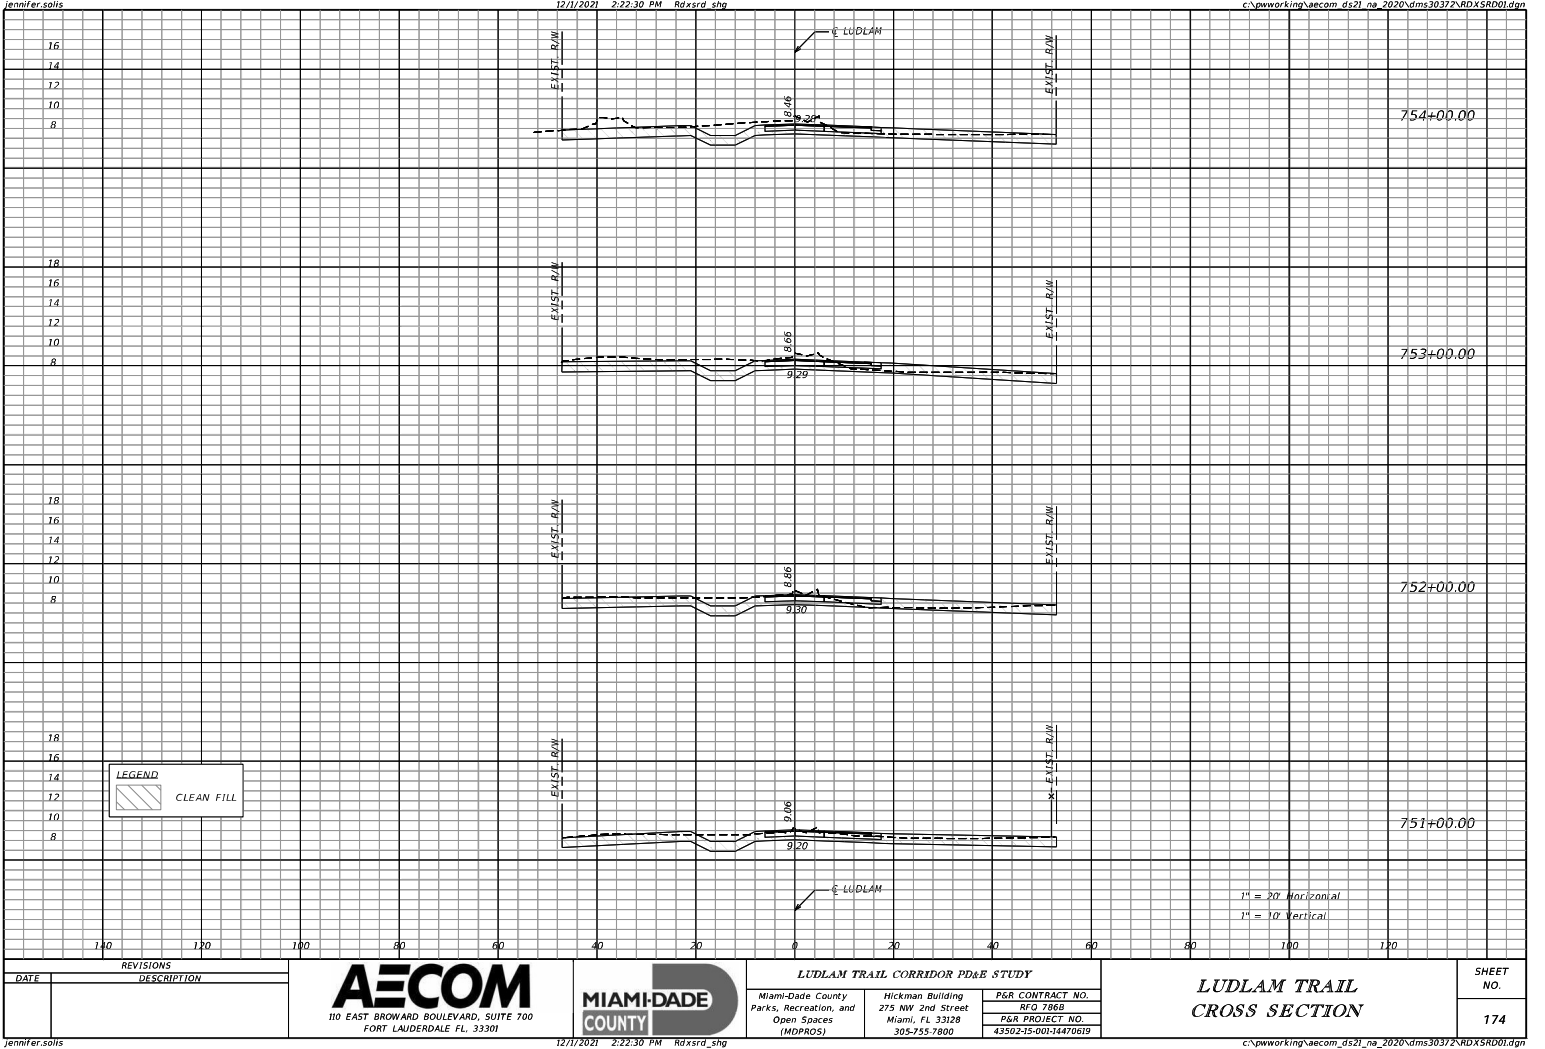

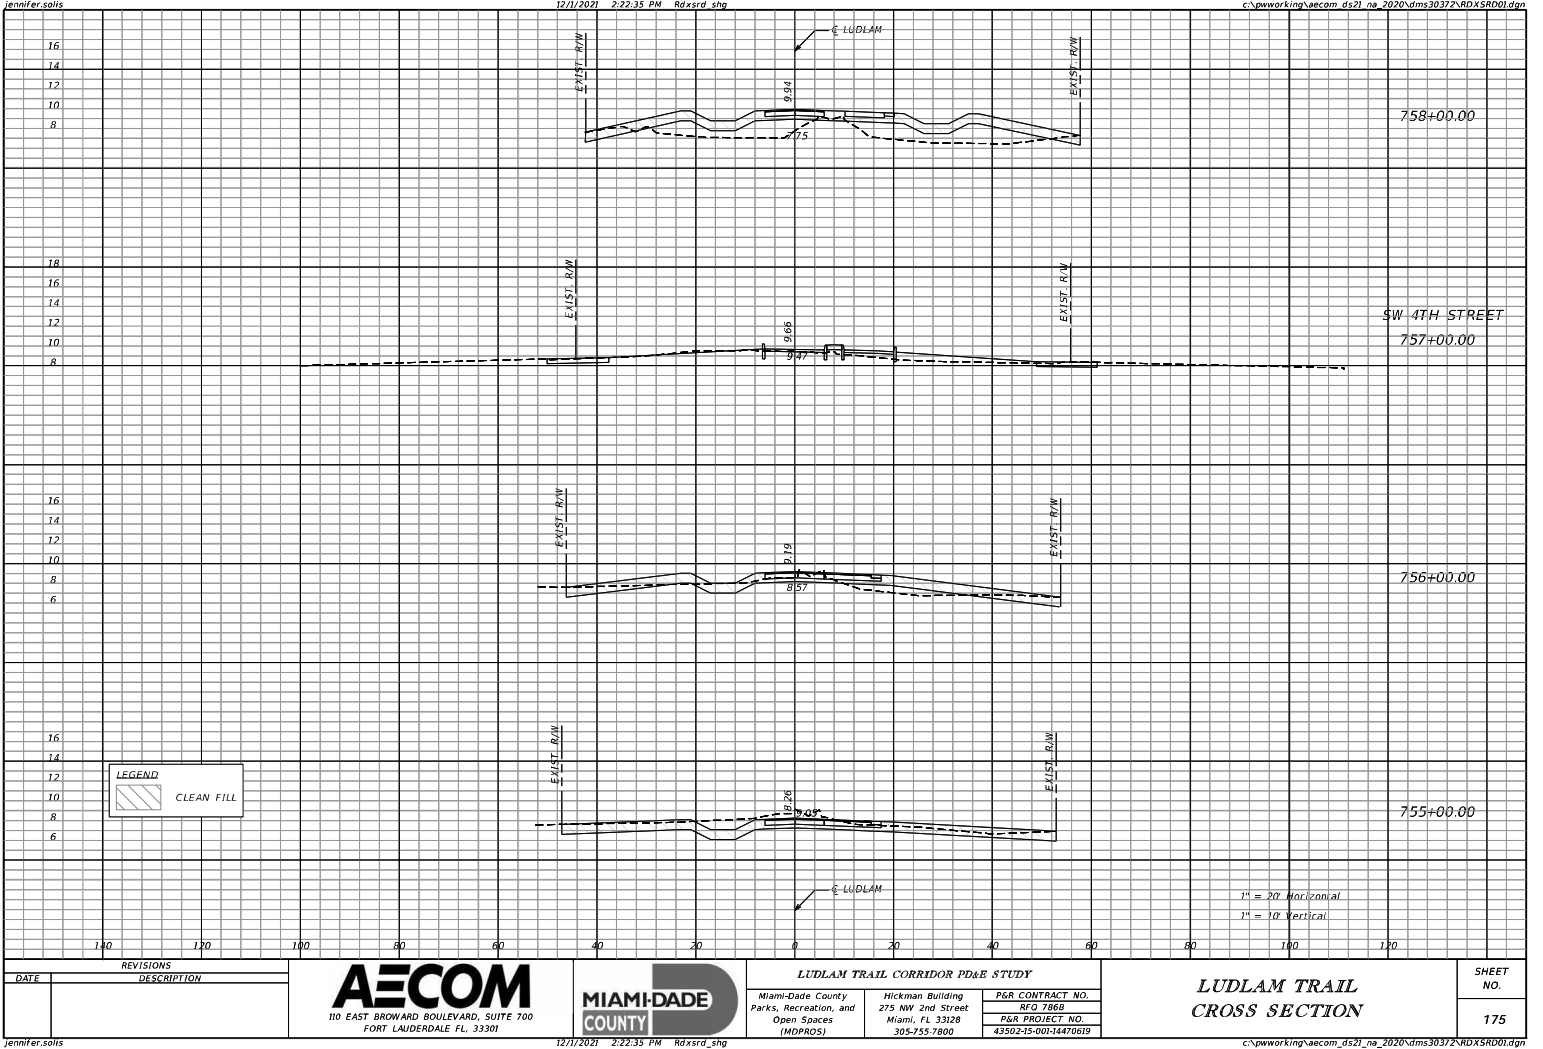


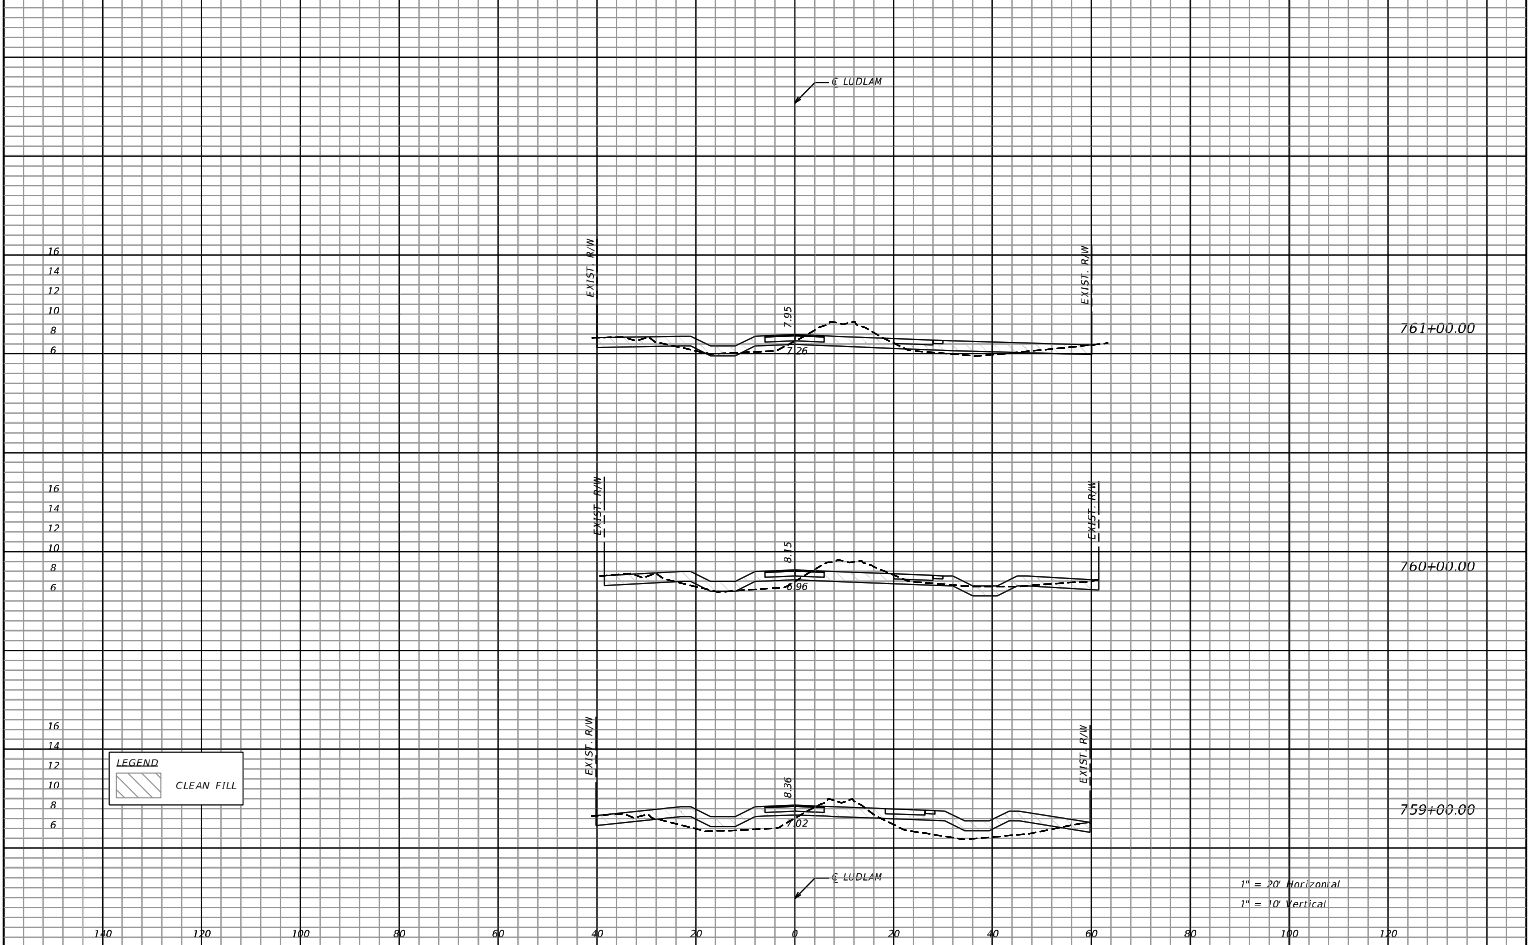



REVISIONS		 110 EAST BROWARD BOULEVARD, SUITE 700 FORT LAUDERDALE FL 33301	 MIAMI-DADE COUNTY	LUDLAM TRAIL CORRIDOR PD&E STUDY			LUDLAM TRAIL CROSS SECTION	SHEET NO. 176
DATE	DESCRIPTION			Miami-Dade County Parks, Recreation, and Open Spaces (MOPROS)	Hickman Building 275 NW 2nd Street Miami, FL 33128 305-755-7800	P&R CONTRACT NO. RFQ 7868 P&R PROJECT NO. 43502-15-001-14470619		

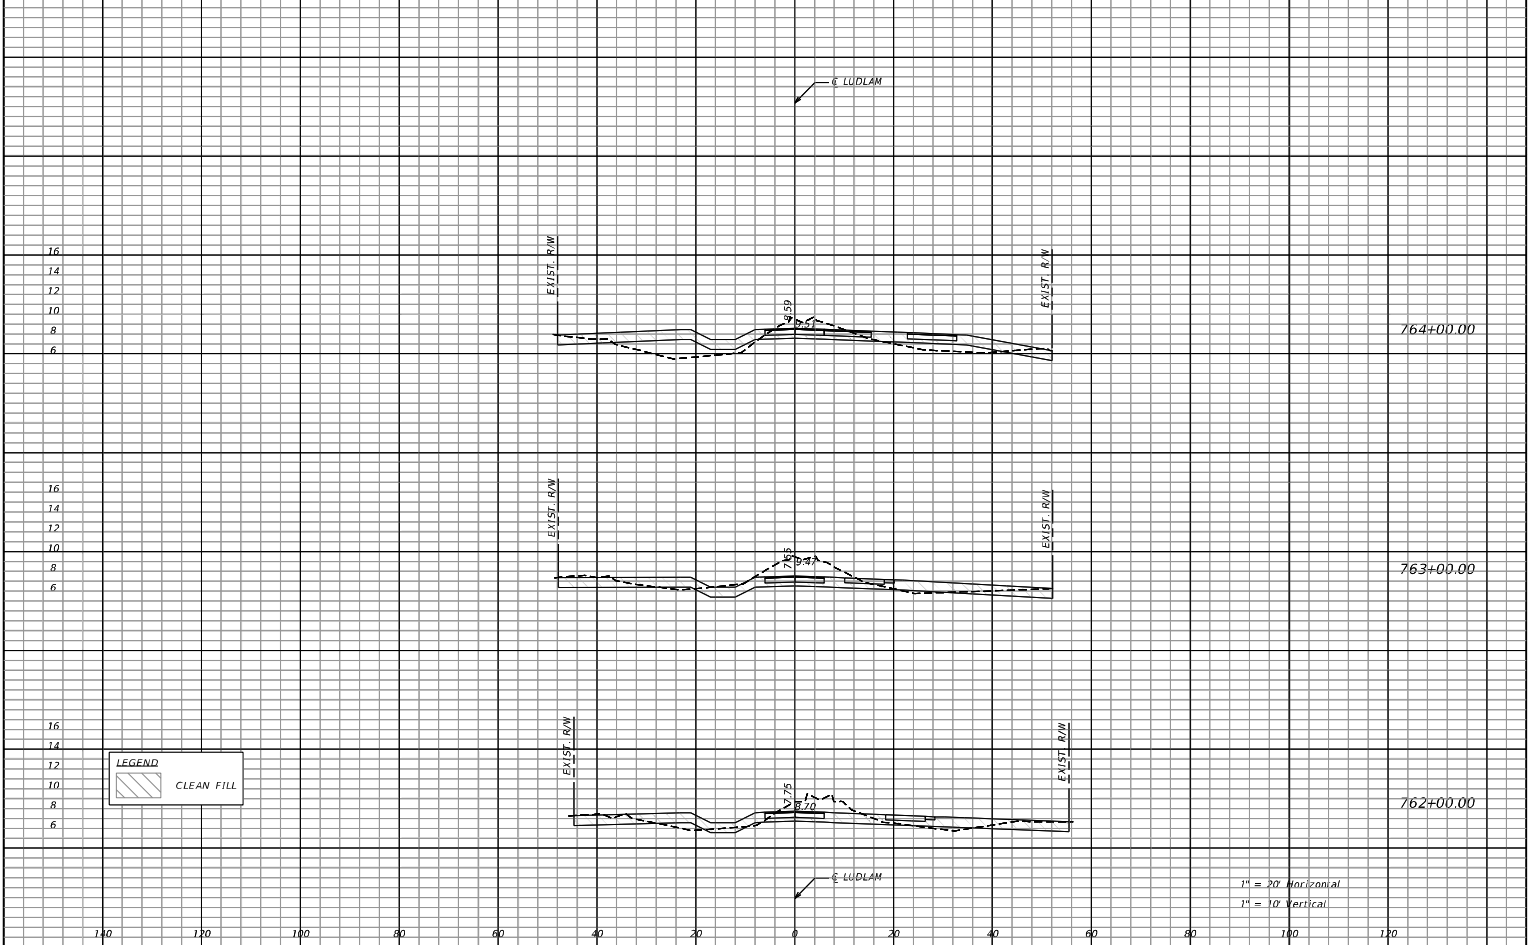


REVISIONS <table><thead><tr><th>DATE</th><th>DESCRIPTION</th></tr></thead><tbody></tbody></table>		DATE	DESCRIPTION	AECOM 110 EAST BROWARD BOULEVARD, SUITE 700 FORT LAUDERDALE, FL 33301	MIAMI-DADE COUNTY	LUDLAM TRAIL CORRIDOR PD&E STUDY Miami-Dade County Parks, Recreation, and Open Spaces (MOPROS)	Hickman Building 275 NW 2nd Street Miami, FL 33128 305-755-7800	<table><tr><td>P&R CONTRACT NO.</td></tr><tr><td>R/O 7868</td></tr><tr><td>P&R PROJECT NO.</td></tr><tr><td>43502-15-001-14470619</td></tr></table>	P&R CONTRACT NO.	R/O 7868	P&R PROJECT NO.	43502-15-001-14470619	LUDLAM TRAIL CROSS SECTION	SHEET NO. 177
DATE	DESCRIPTION													
P&R CONTRACT NO.														
R/O 7868														
P&R PROJECT NO.														
43502-15-001-14470619														

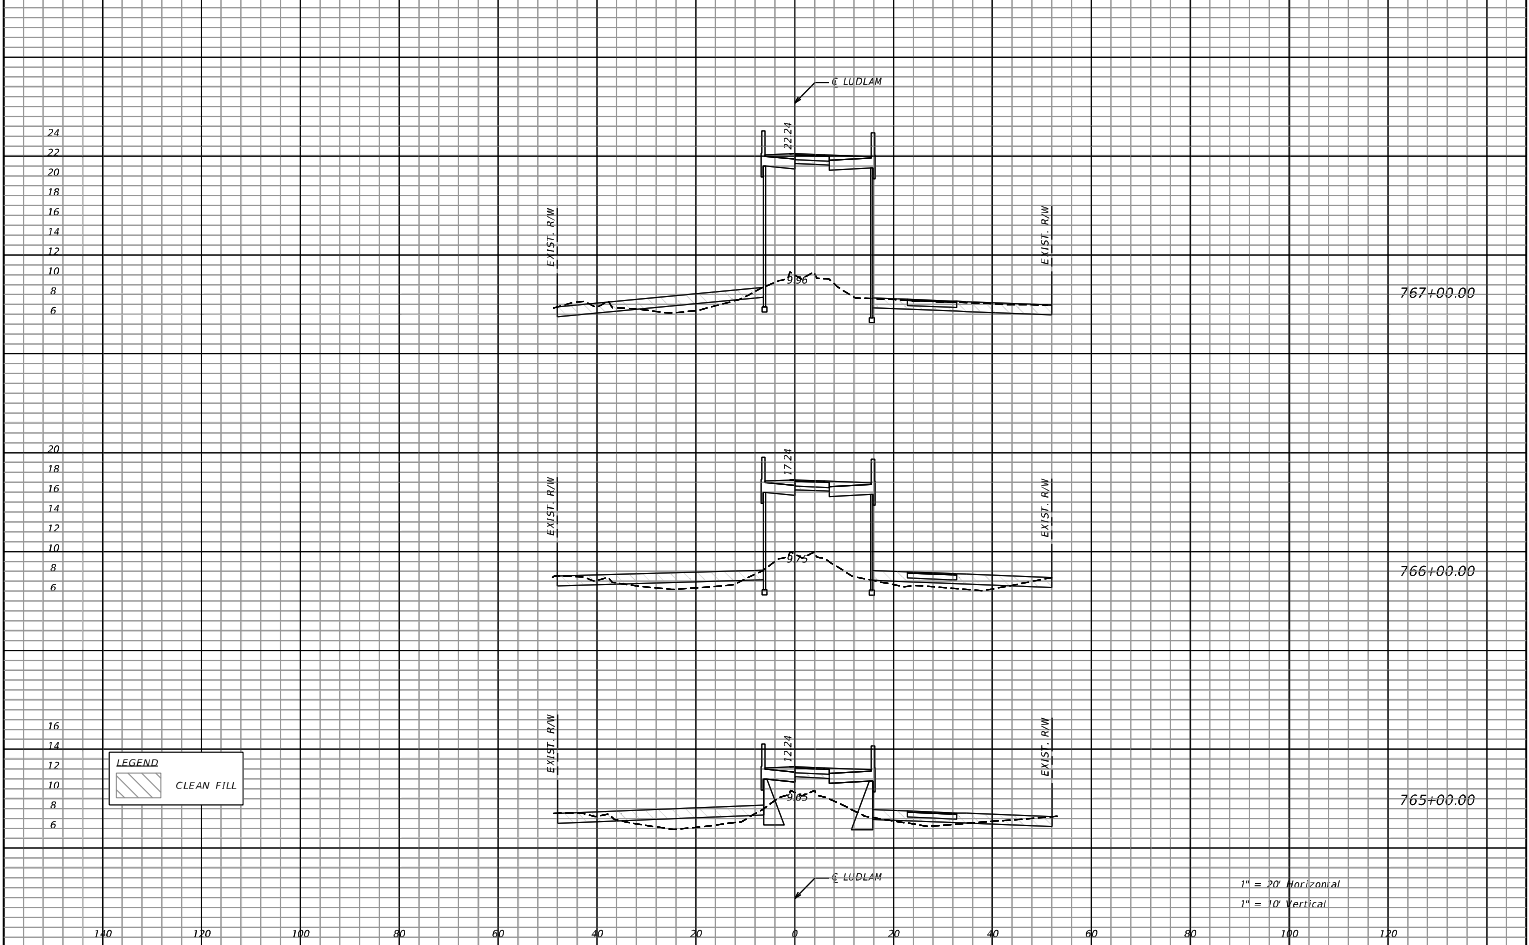

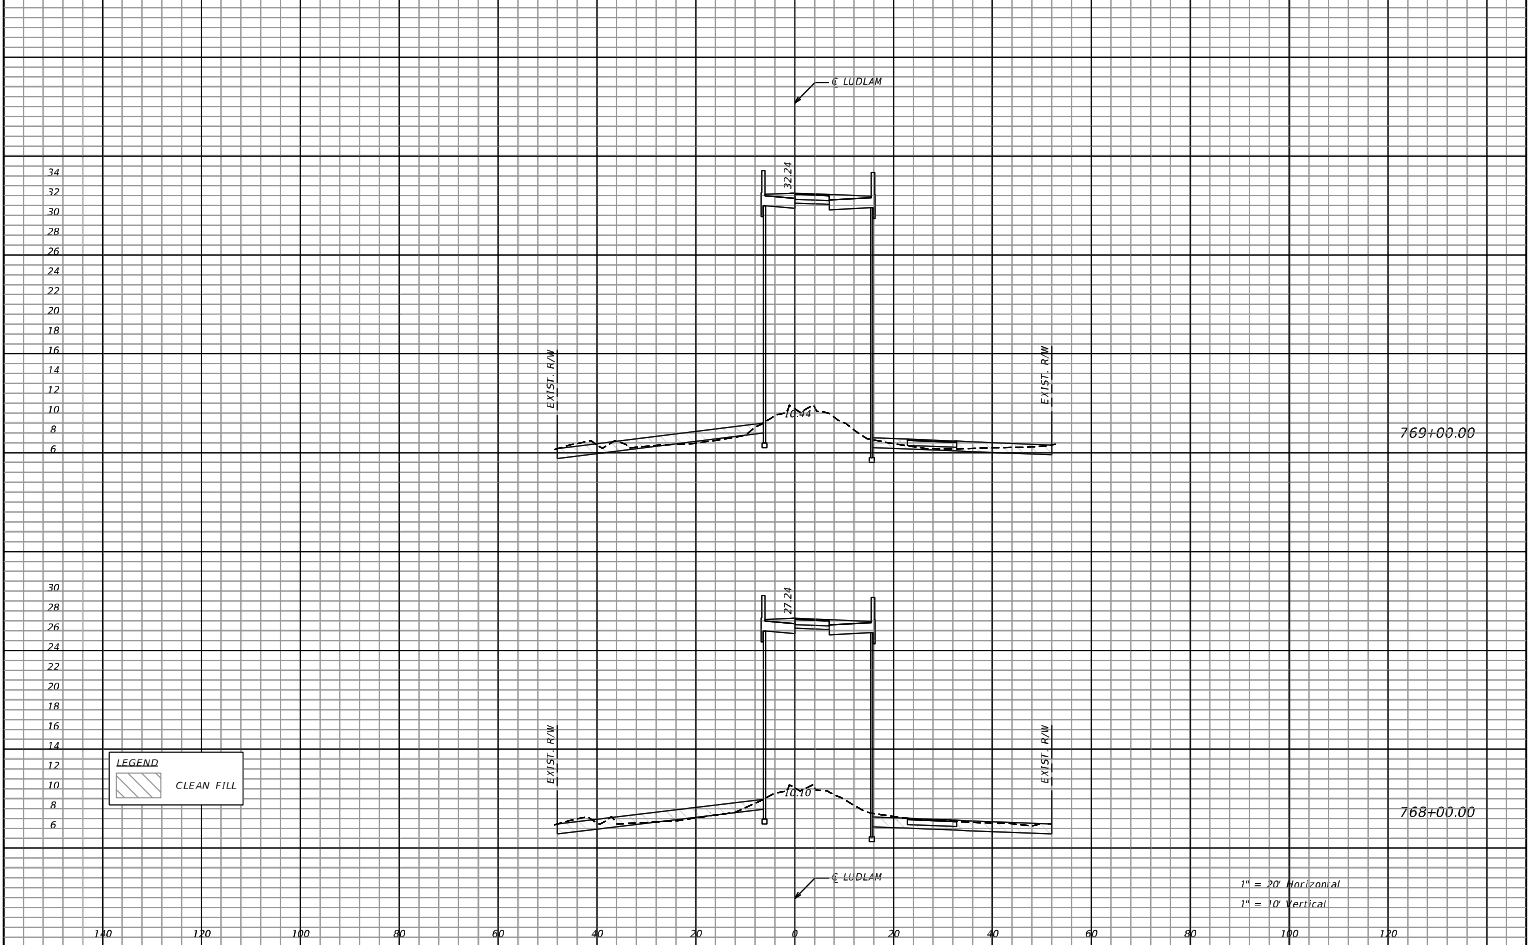


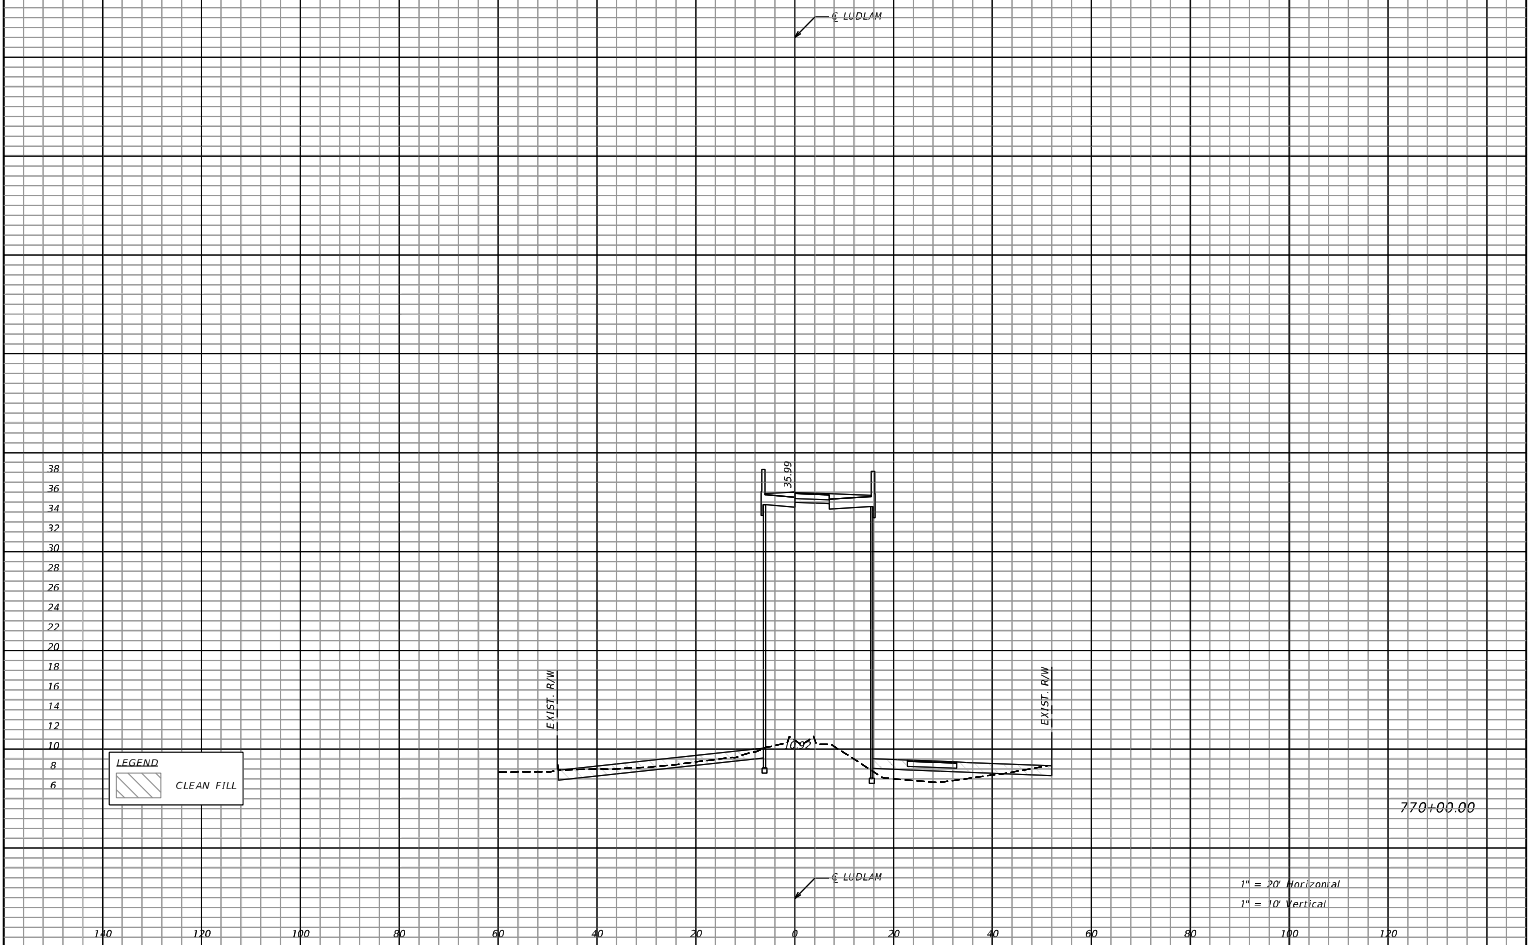



REVISIONS <table><thead><tr><th>DATE</th><th>DESCRIPTION</th></tr></thead><tbody></tbody></table>		DATE	DESCRIPTION	AECOM 110 EAST BROWARD BOULEVARD, SUITE 700 FORT LAUDERDALE FL 33301	MIAMI-DADE COUNTY	LUDLAM TRAIL CORRIDOR PD&E STUDY Miami-Dade County Parks, Recreation, and Open Spaces (MOPROS) Hickman Building 275 NW 2nd Street Miami, FL 33128 305-255-7800 <table><tr><td>P&R CONTRACT NO.</td></tr><tr><td>R/O 7868</td></tr><tr><td>P&R PROJECT NO.</td></tr><tr><td>43502-15-001-14470619</td></tr></table>	P&R CONTRACT NO.	R/O 7868	P&R PROJECT NO.	43502-15-001-14470619	LUDLAM TRAIL CROSS SECTION	SHEET NO. 180
DATE	DESCRIPTION											
P&R CONTRACT NO.												
R/O 7868												
P&R PROJECT NO.												
43502-15-001-14470619												

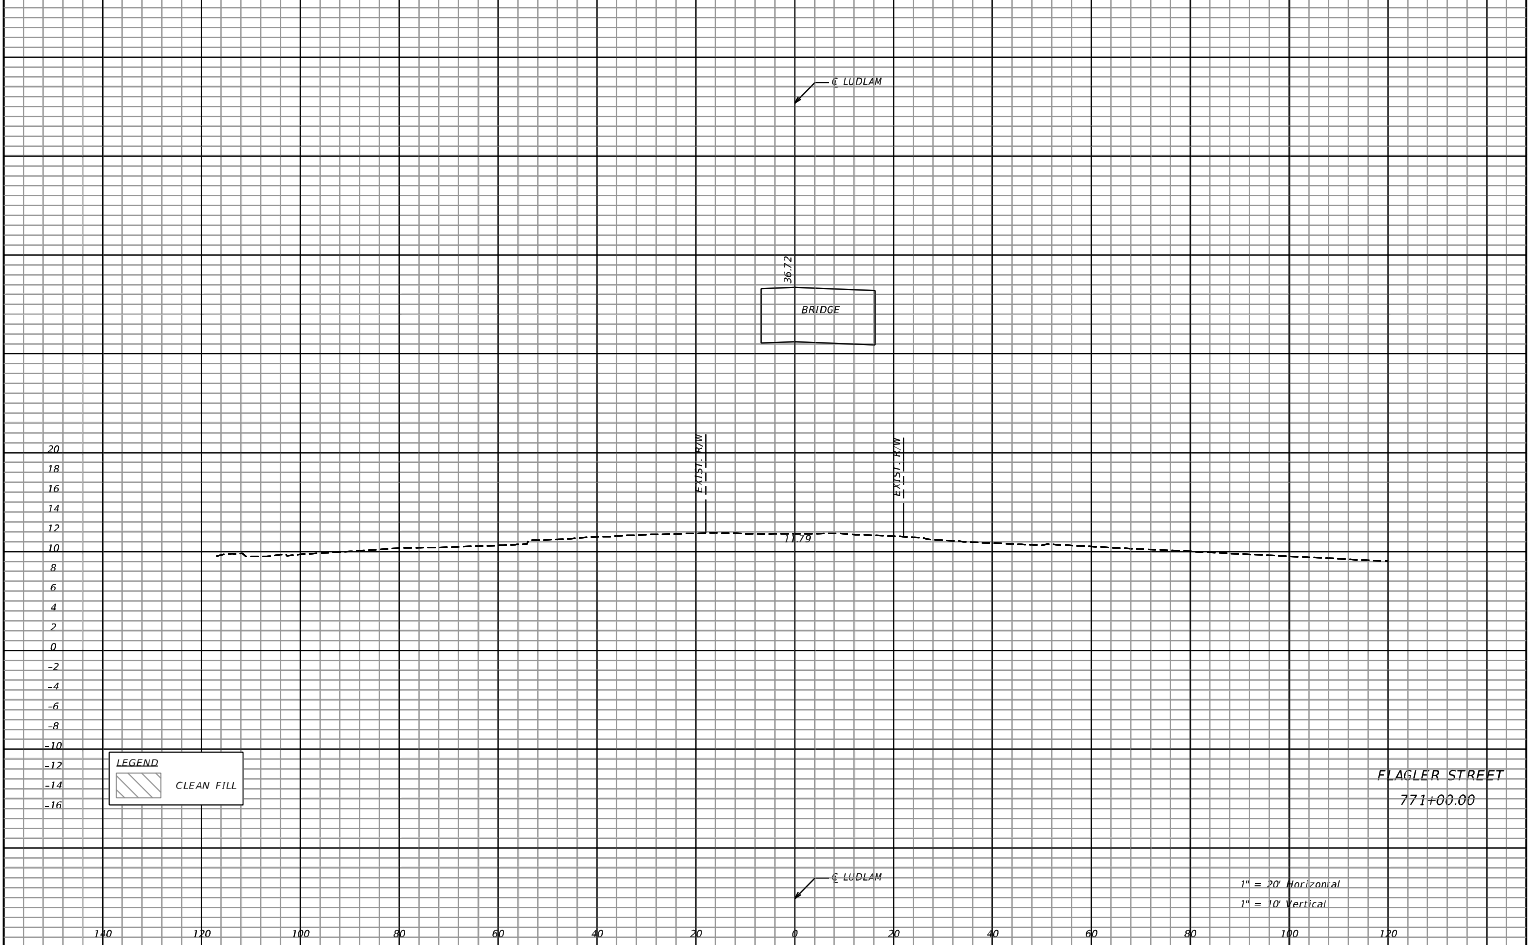



REVISIONS <table><tr><th>DATE</th><th>DESCRIPTION</th></tr><tr><td> </td><td> </td></tr></table>		DATE	DESCRIPTION			AECOM 110 EAST BROWARD BOULEVARD, SUITE 700 FORT LAUDERDALE, FL 33301	MIAMI-DADE COUNTY	LUDLAM TRAIL CORRIDOR PD&E STUDY <table><tr><td>Miami-Dade County Parks, Recreation, and Open Spaces (MOPROS)</td><td>Hickman Building 275 NW 2nd Street Miami, FL 33128 305-755-7800</td><td><table><tr><td>P&R CONTRACT NO.</td></tr><tr><td>R/O 7868</td></tr><tr><td>P&R PROJECT NO.</td></tr><tr><td>43502-15-001-14470619</td></tr></table></td></tr></table>	Miami-Dade County Parks, Recreation, and Open Spaces (MOPROS)	Hickman Building 275 NW 2nd Street Miami, FL 33128 305-755-7800	<table><tr><td>P&R CONTRACT NO.</td></tr><tr><td>R/O 7868</td></tr><tr><td>P&R PROJECT NO.</td></tr><tr><td>43502-15-001-14470619</td></tr></table>	P&R CONTRACT NO.	R/O 7868	P&R PROJECT NO.	43502-15-001-14470619	LUDLAM TRAIL CROSS SECTION	SHEET NO. 181
DATE	DESCRIPTION																
Miami-Dade County Parks, Recreation, and Open Spaces (MOPROS)	Hickman Building 275 NW 2nd Street Miami, FL 33128 305-755-7800	<table><tr><td>P&R CONTRACT NO.</td></tr><tr><td>R/O 7868</td></tr><tr><td>P&R PROJECT NO.</td></tr><tr><td>43502-15-001-14470619</td></tr></table>	P&R CONTRACT NO.	R/O 7868	P&R PROJECT NO.	43502-15-001-14470619											
P&R CONTRACT NO.																	
R/O 7868																	
P&R PROJECT NO.																	
43502-15-001-14470619																	

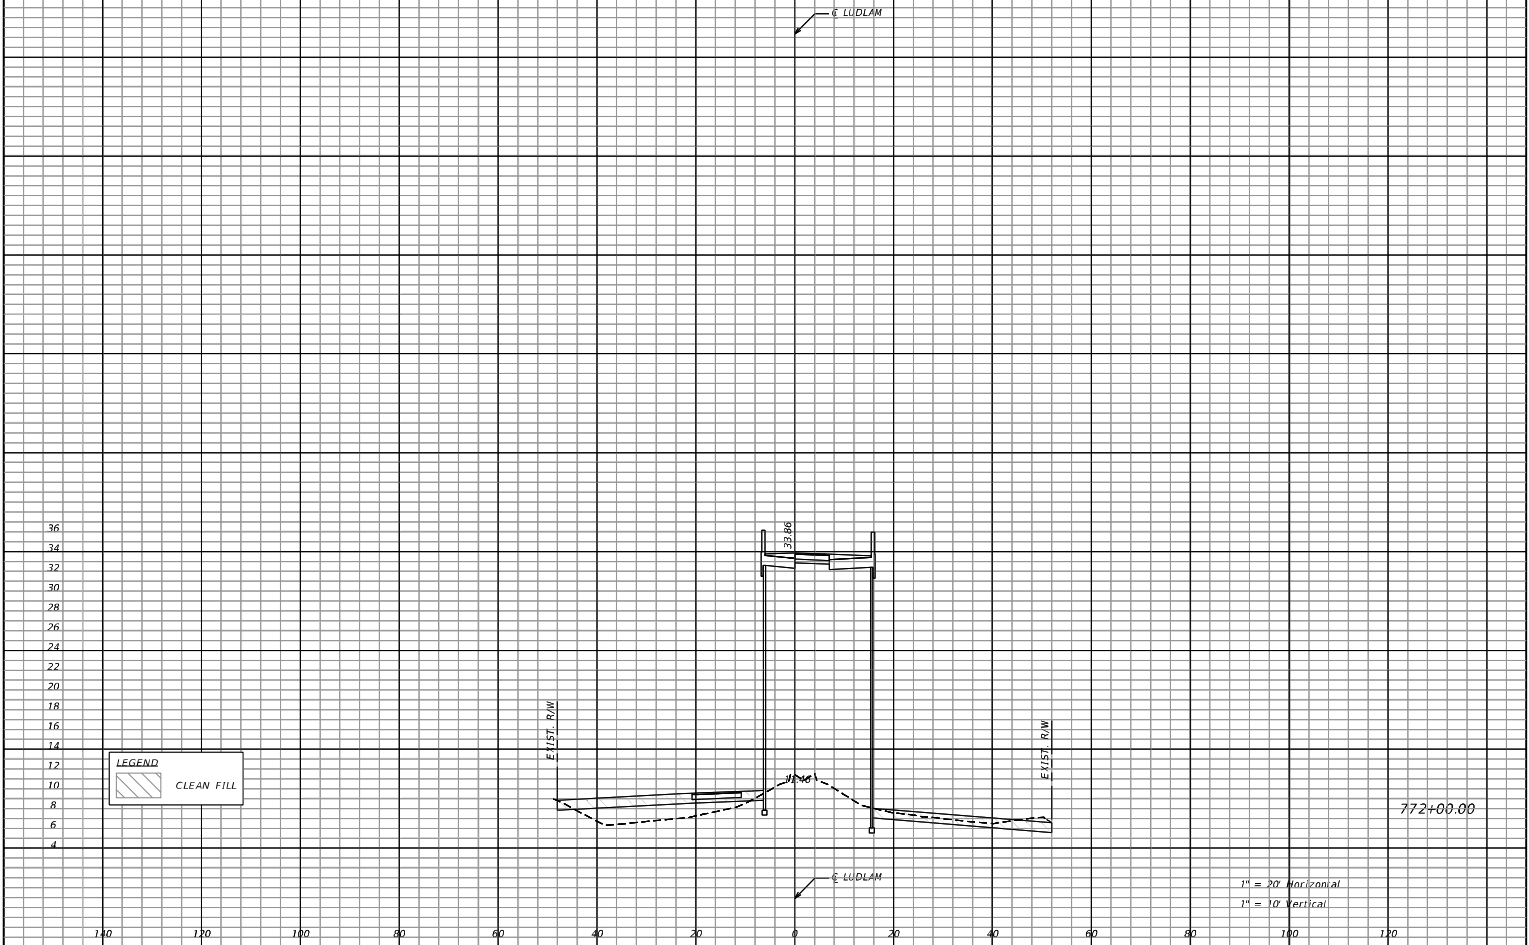


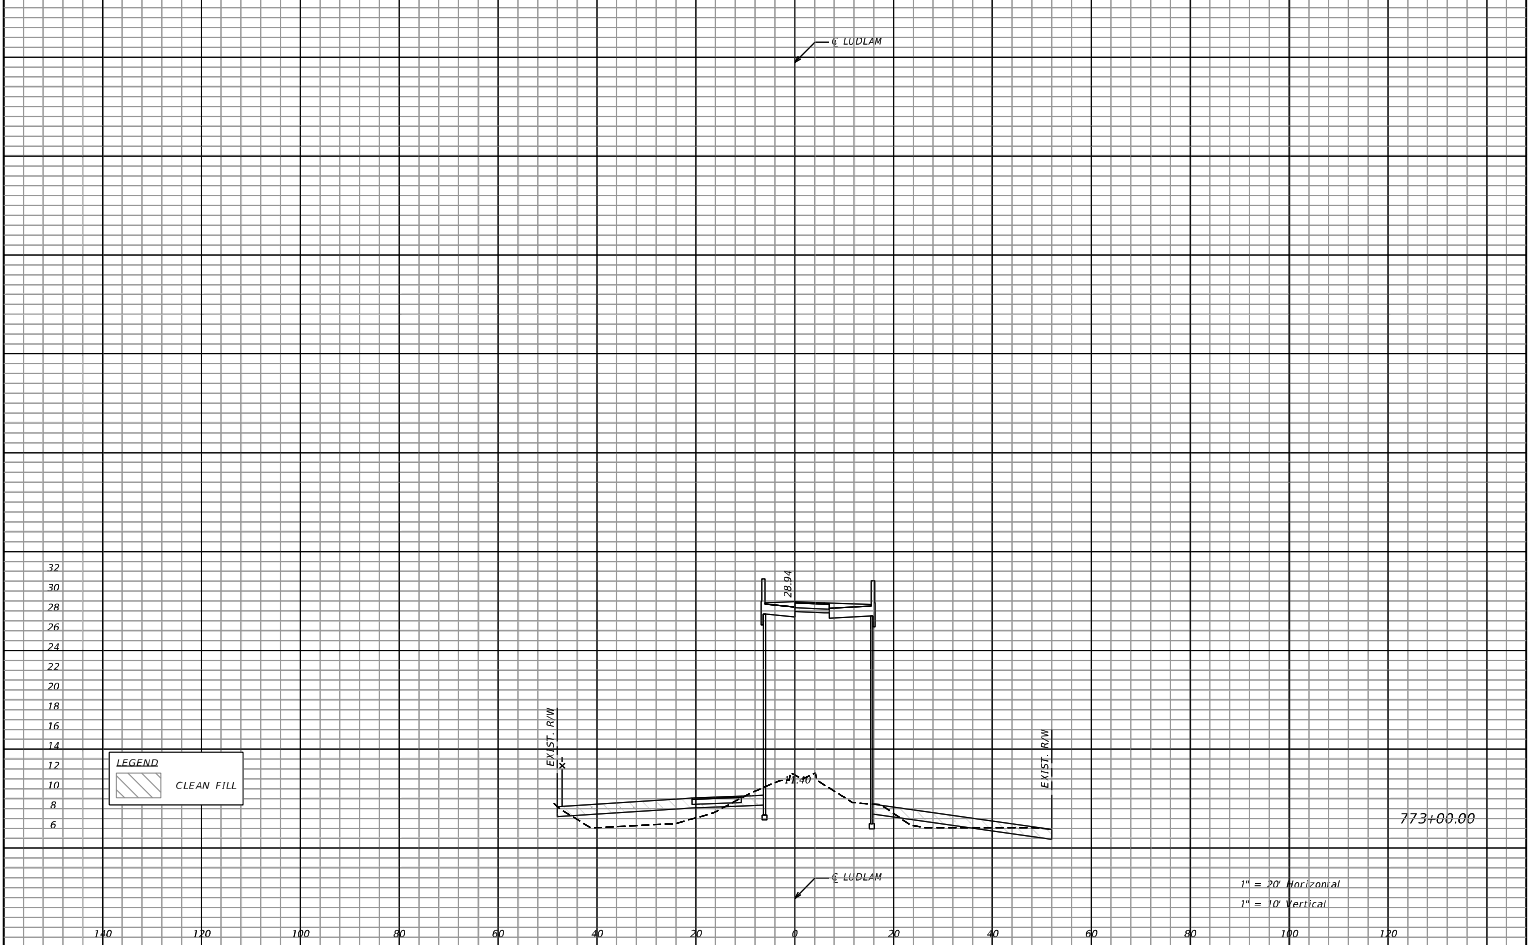


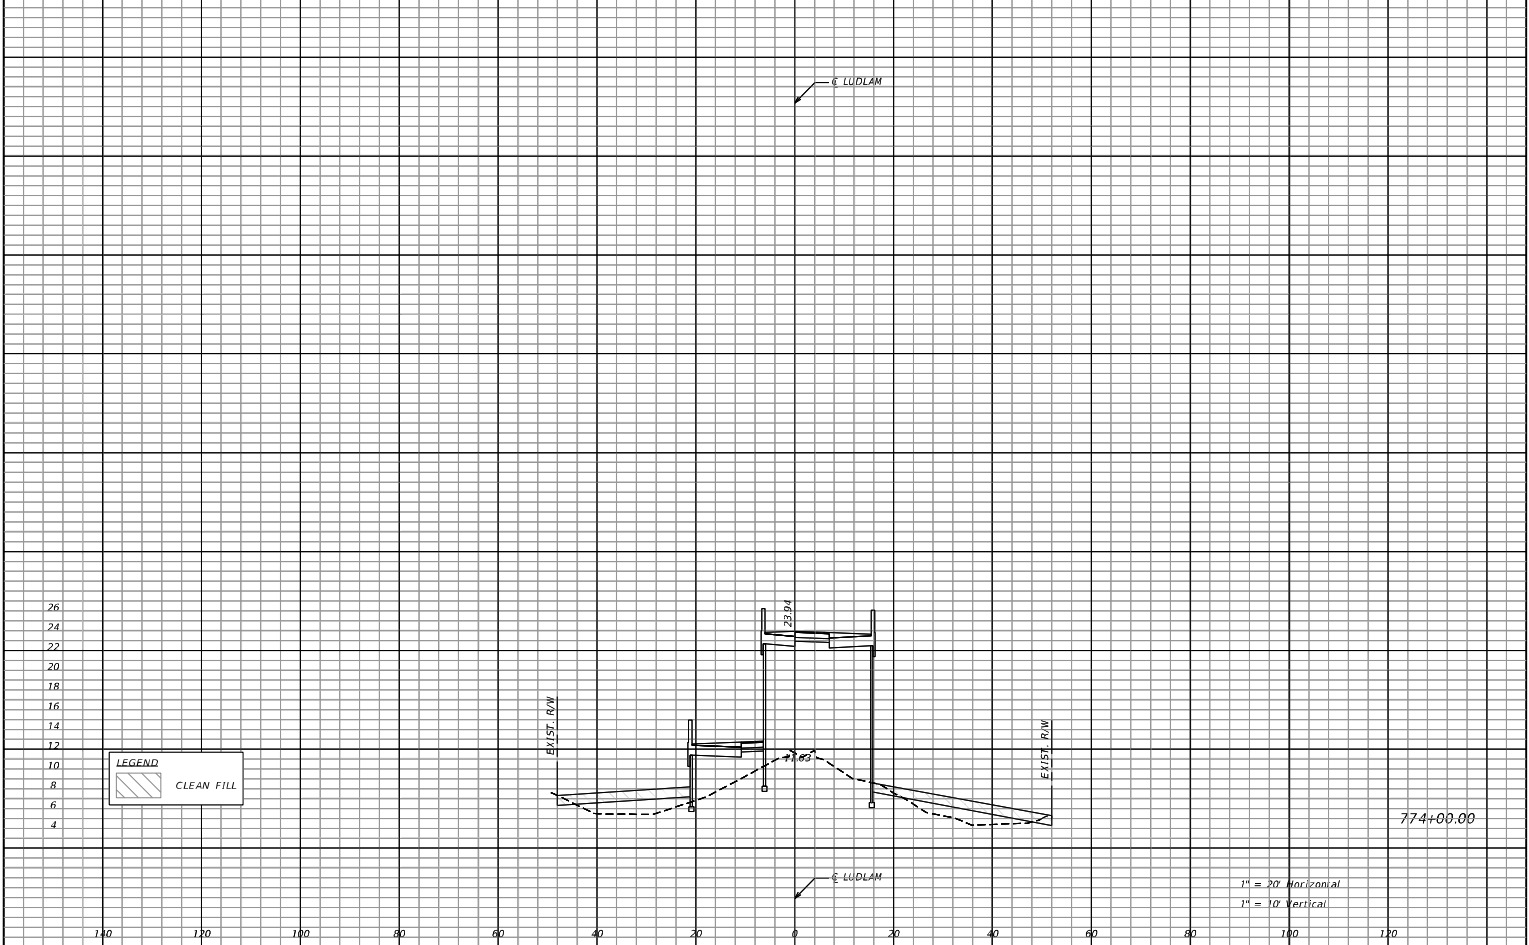

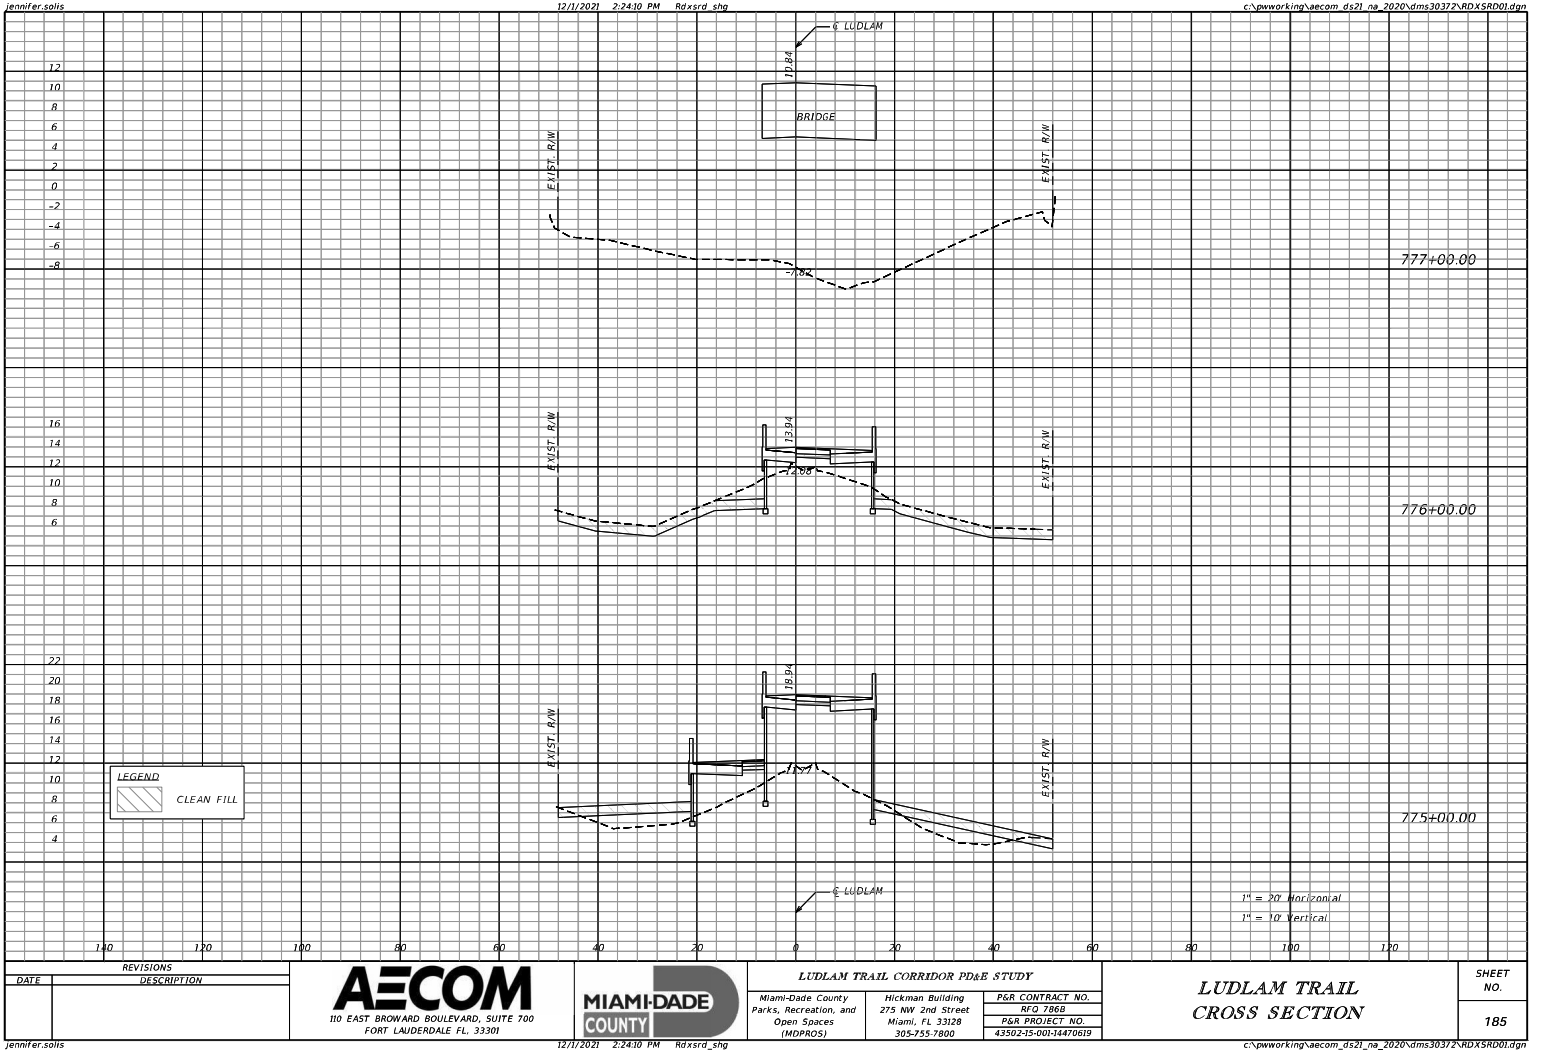


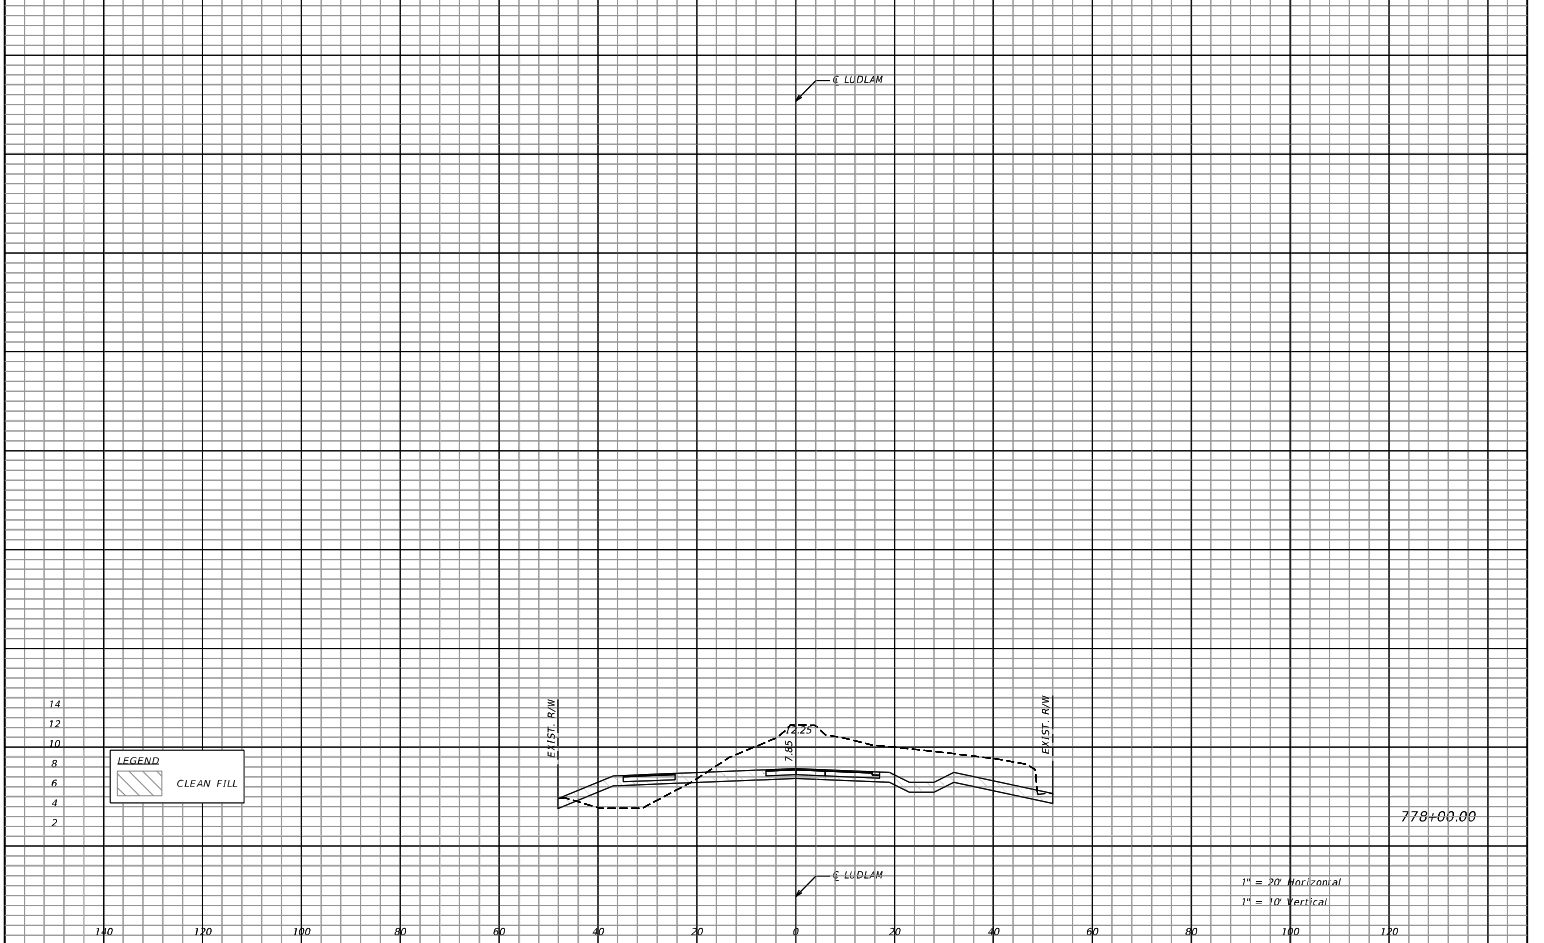

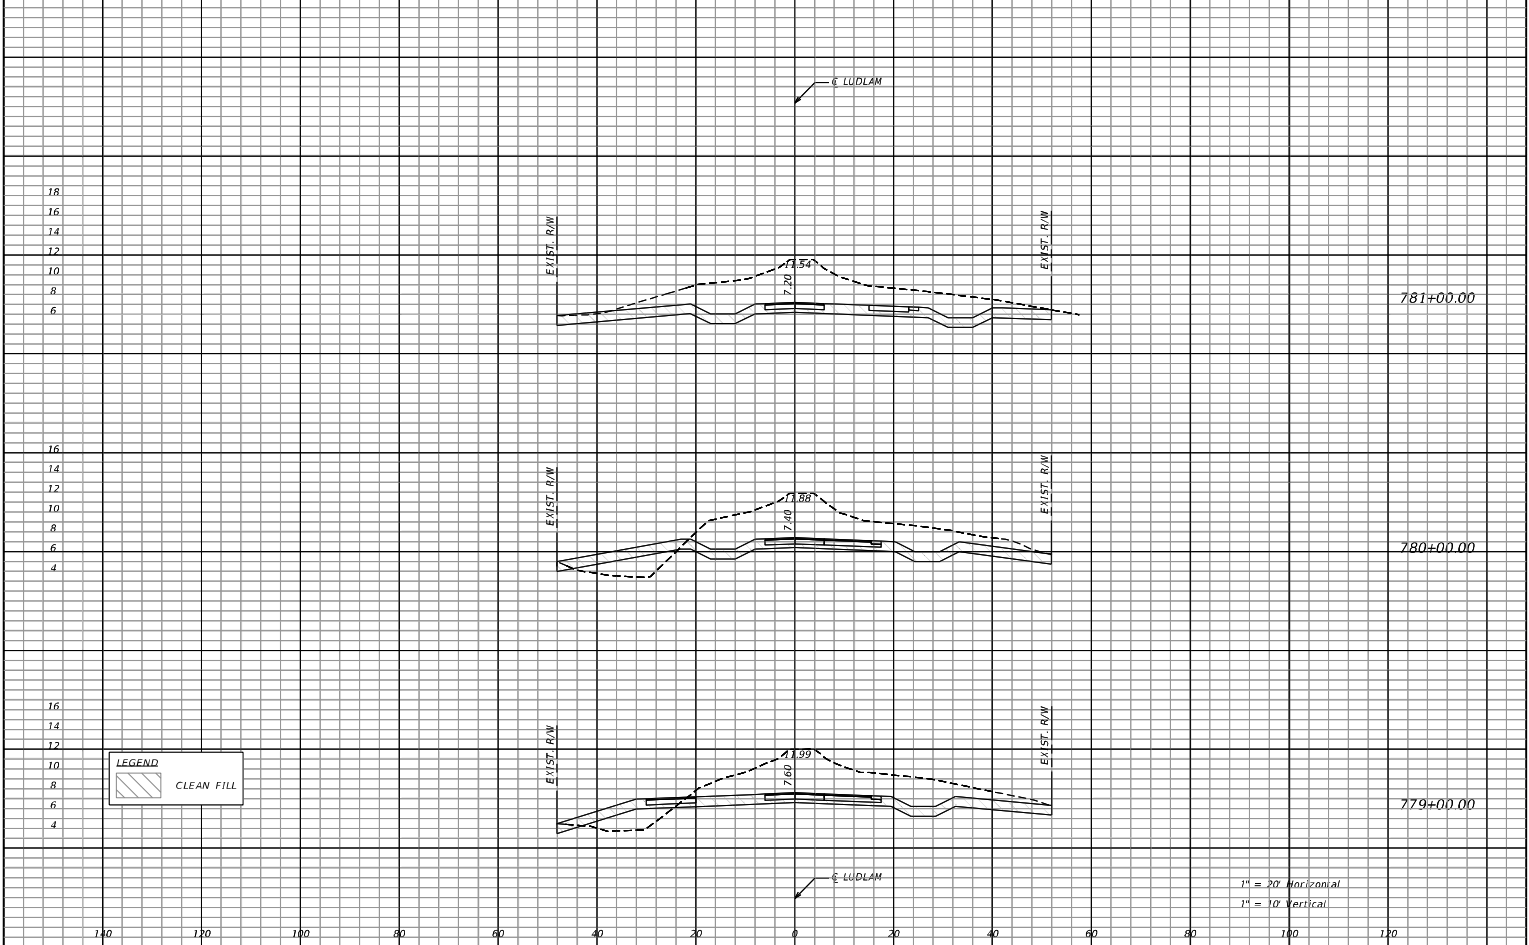


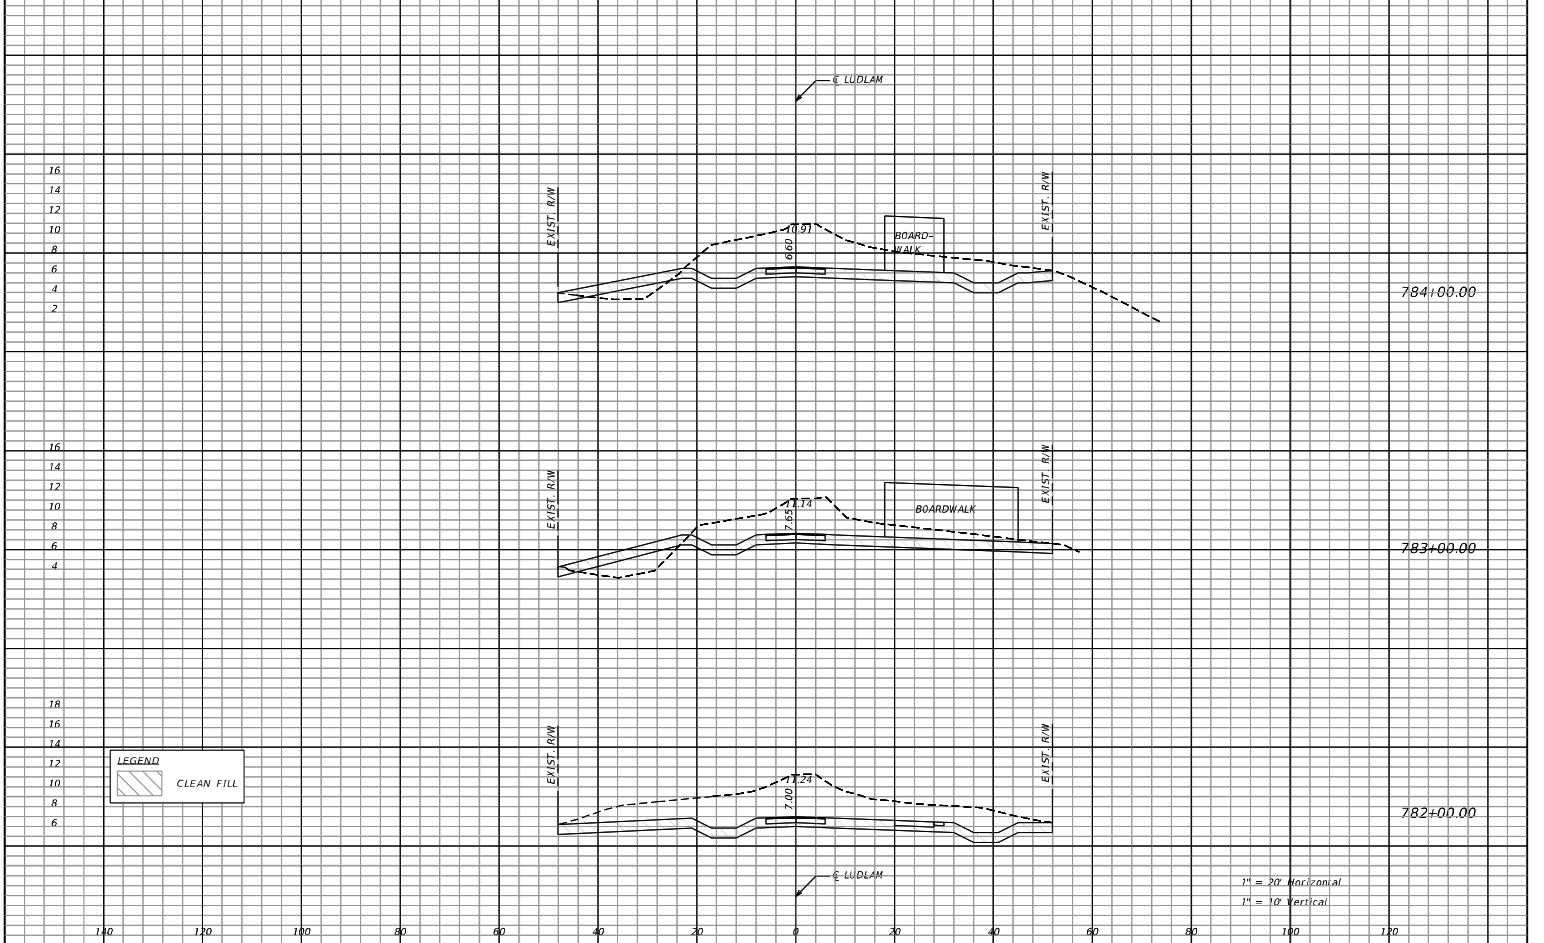



REVISIONS		 110 EAST BROWARD BOULEVARD, SUITE 700 FORT LAUDERDALE FL 33301		LUDLAM TRAIL CORRIDOR PD&E STUDY				SHEET NO.
DATE	DESCRIPTION			Miami-Dade County Parks, Recreation, and Open Spaces (MDPROS)	Hickman Building 275 NW 2nd Street Miami, FL 33128 305-755-7800	P&R CONTRACT NO. RFQ 7868 P&R PROJECT NO. 43502-15-001-14470619		

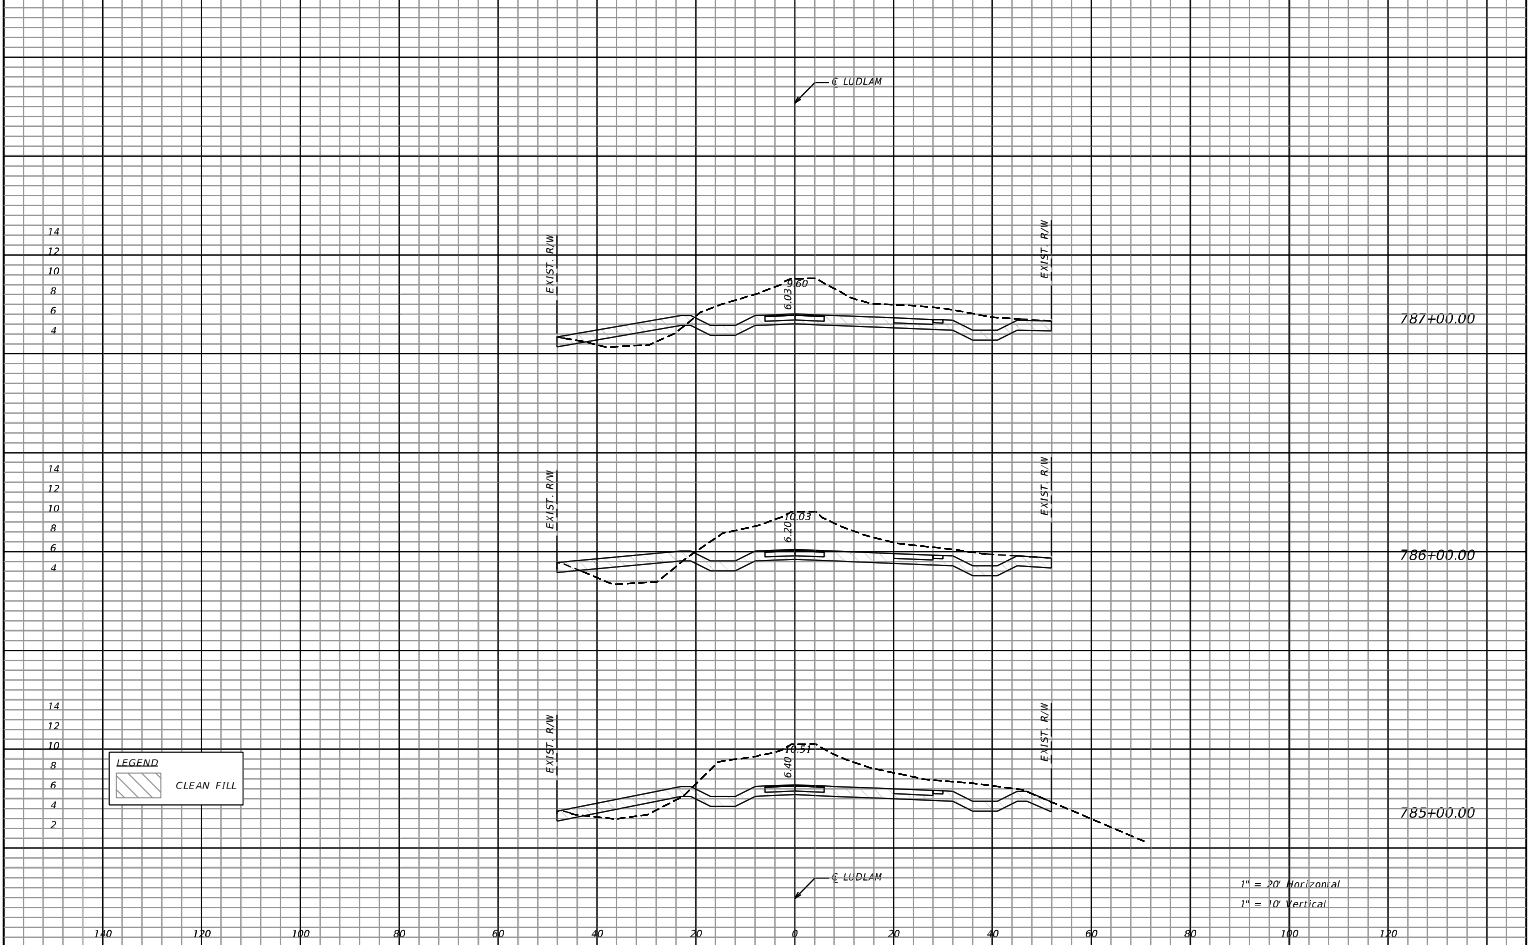


REVISIONS		AECOM 110 EAST BROWARD BOULEVARD, SUITE 700 FORT LAUDERDALE FL 33301 MIAMI-DADE COUNTY Miami-Dade County Parks, Recreation, and Open Spaces (MOPROS) LUDLAM TRAIL CORRIDOR PD&E STUDY Miami-Dade County Hickman Building 275 NW 2nd Street Miami, FL 33128 305-755-7800 P&R CONTRACT NO. R/O 7868 P&R PROJECT NO. 43502-15-001-14470619 LUDLAM TRAIL CROSS SECTION <td data-kind="parent" data-rs="2">SHEET NO. 189</td>	SHEET NO. 189
DATE	DESCRIPTION		

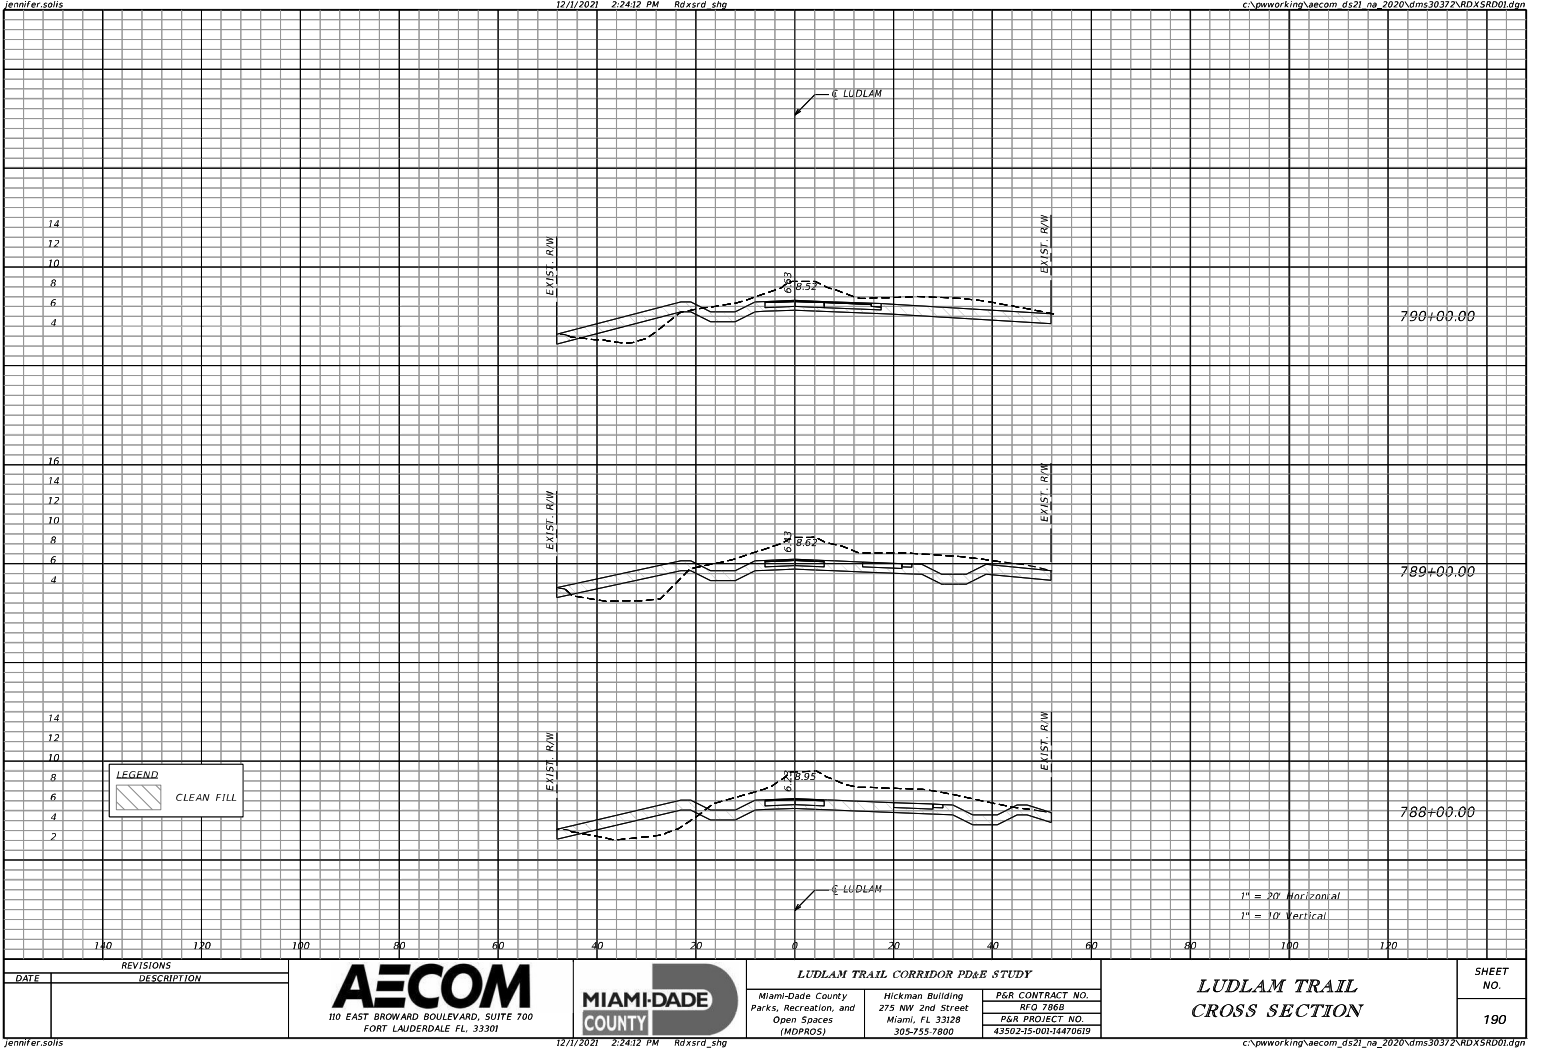

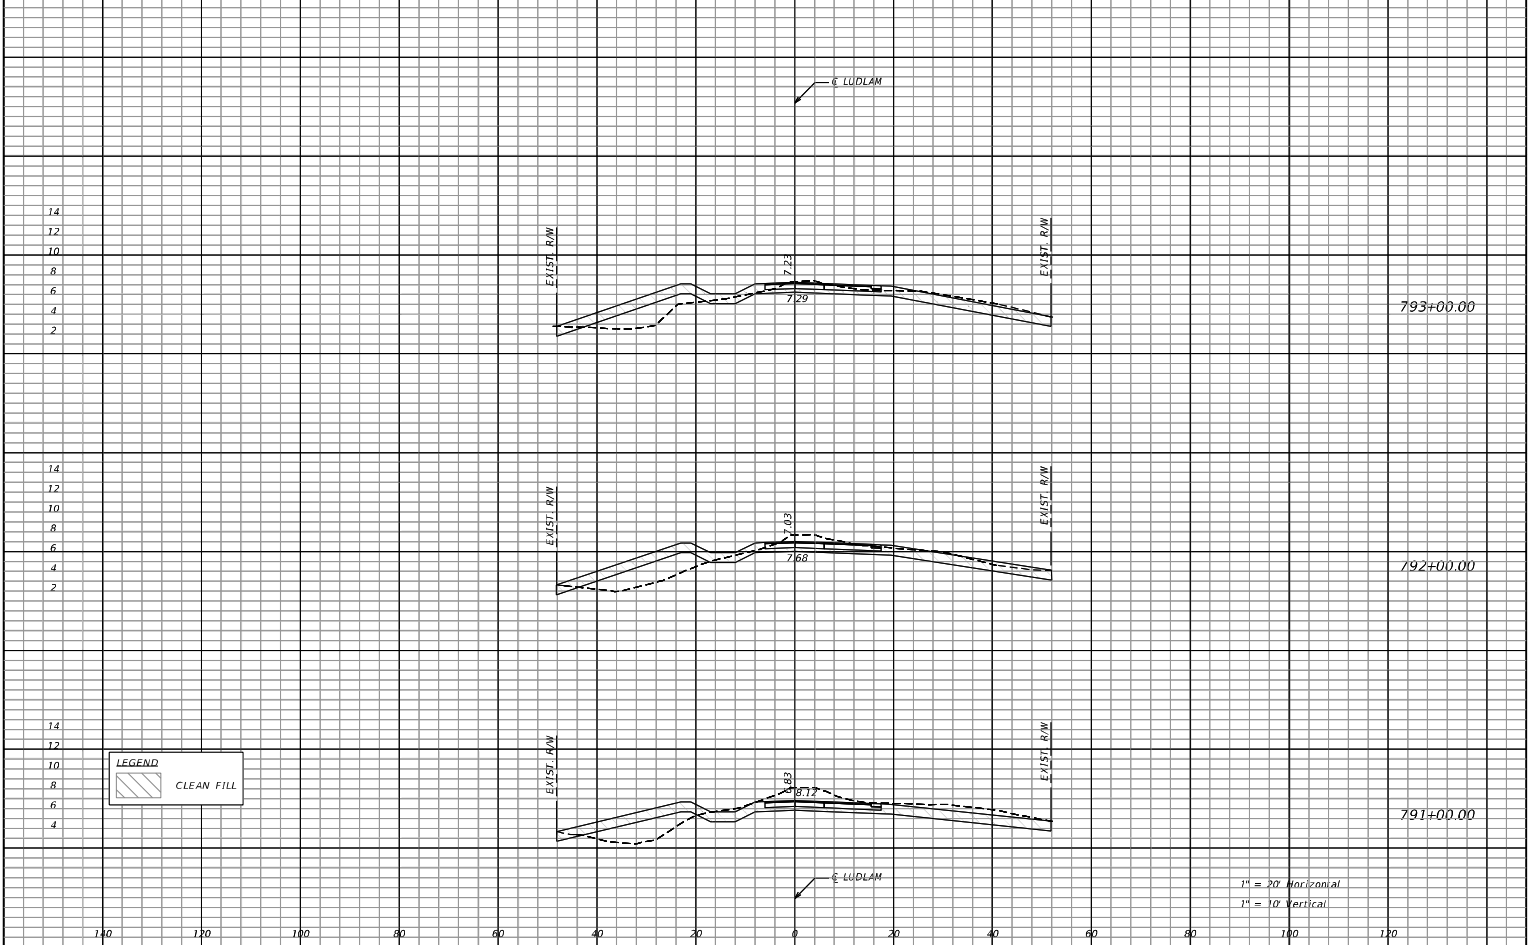

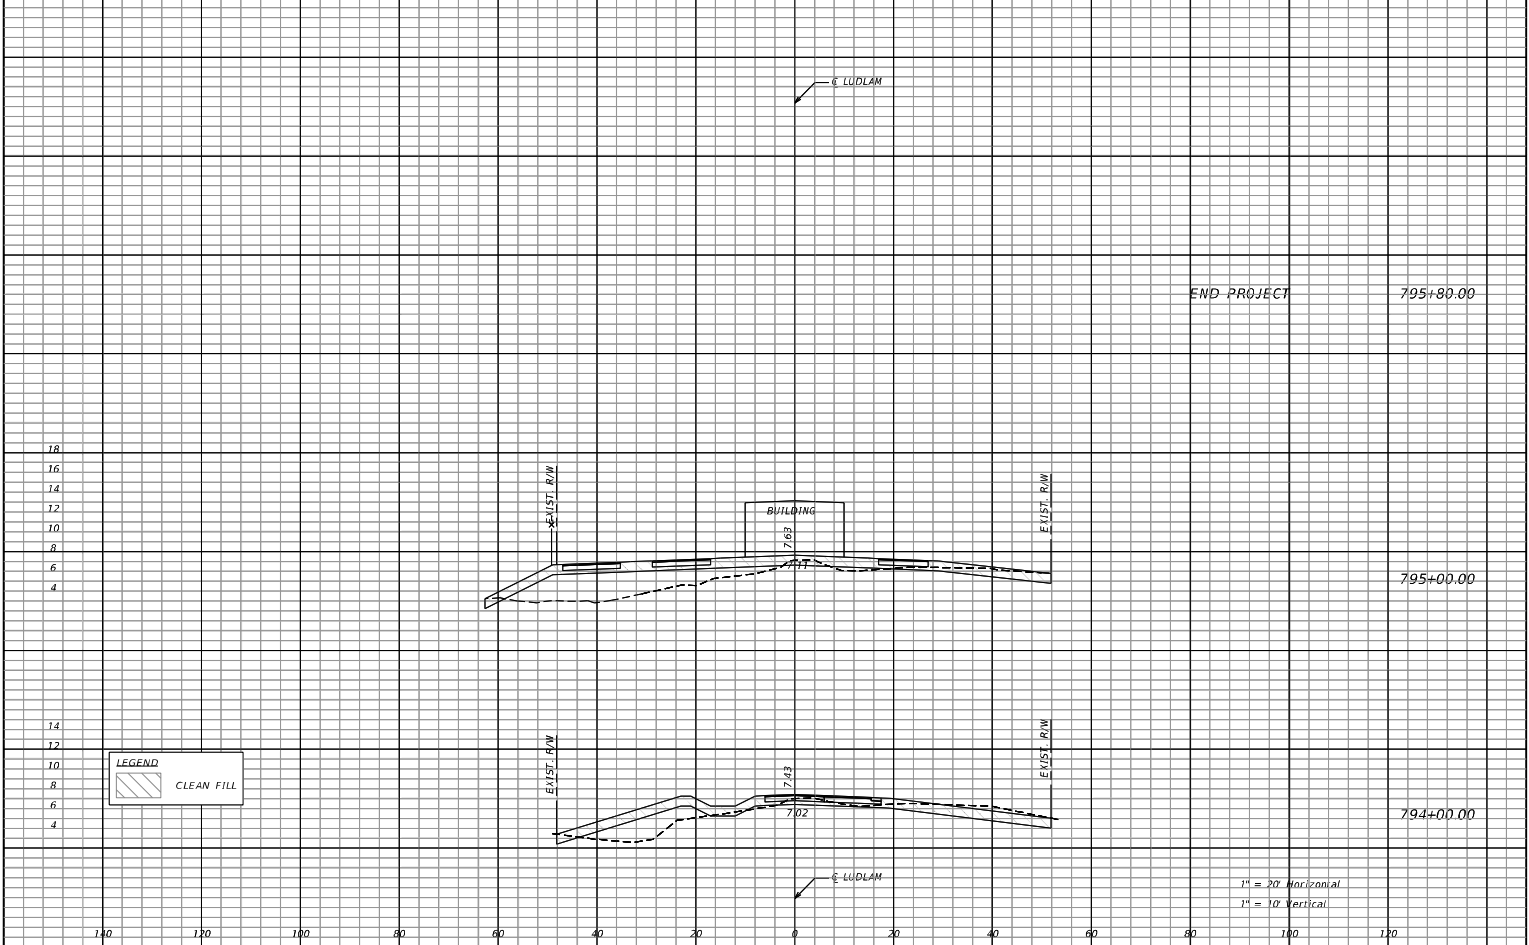


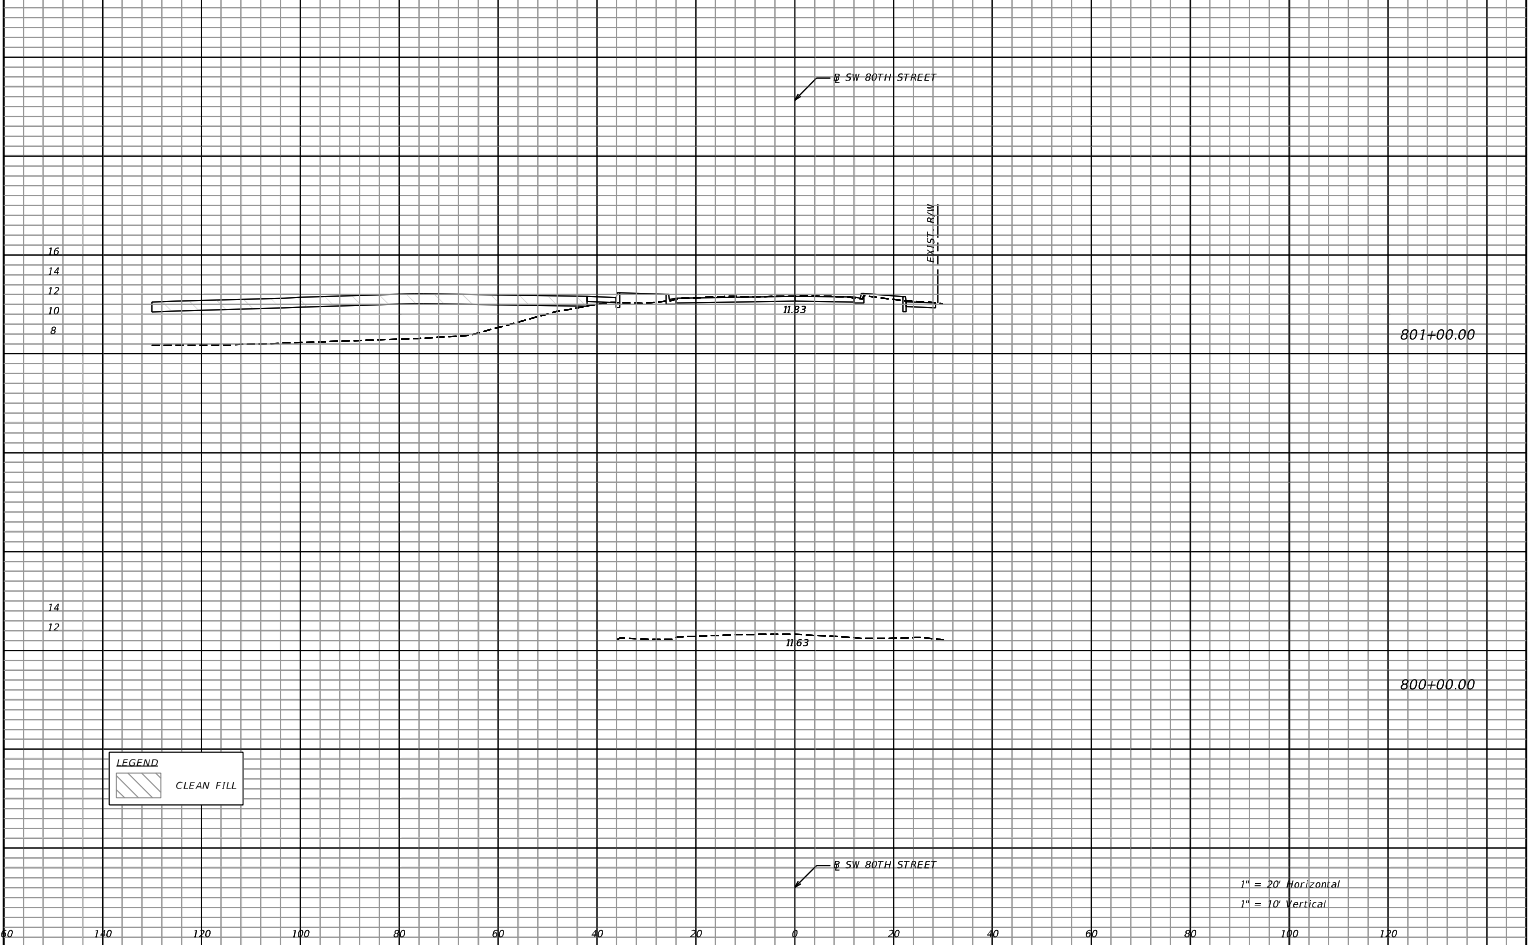


REVISIONS <table><tr><th>DATE</th><th>DESCRIPTION</th></tr><tr><td> </td><td> </td></tr></table>		DATE	DESCRIPTION			AECOM 110 EAST BROWARD BOULEVARD, SUITE 700 FORT LAUDERDALE, FL 33301	MIAMI-DADE COUNTY	LUDLAM TRAIL CORRIDOR PD&E STUDY <table><tr><td>Miami-Dade County Parks, Recreation, and Open Spaces (MOPROS)</td><td>Hickman Building 275 NW 2nd Street Miami, FL 33128 305-255-7800</td><td><table><tr><td>P&R CONTRACT NO.</td></tr><tr><td>R/O 7868</td></tr><tr><td>P&R PROJECT NO.</td></tr><tr><td>43502-15-001-14470619</td></tr></table></td></tr></table>	Miami-Dade County Parks, Recreation, and Open Spaces (MOPROS)	Hickman Building 275 NW 2nd Street Miami, FL 33128 305-255-7800	<table><tr><td>P&R CONTRACT NO.</td></tr><tr><td>R/O 7868</td></tr><tr><td>P&R PROJECT NO.</td></tr><tr><td>43502-15-001-14470619</td></tr></table>	P&R CONTRACT NO.	R/O 7868	P&R PROJECT NO.	43502-15-001-14470619	SIDE STREETS CROSS SECTION	SHEET NO. 193
DATE	DESCRIPTION																
Miami-Dade County Parks, Recreation, and Open Spaces (MOPROS)	Hickman Building 275 NW 2nd Street Miami, FL 33128 305-255-7800	<table><tr><td>P&R CONTRACT NO.</td></tr><tr><td>R/O 7868</td></tr><tr><td>P&R PROJECT NO.</td></tr><tr><td>43502-15-001-14470619</td></tr></table>	P&R CONTRACT NO.	R/O 7868	P&R PROJECT NO.	43502-15-001-14470619											
P&R CONTRACT NO.																	
R/O 7868																	
P&R PROJECT NO.																	
43502-15-001-14470619																	



jennifer.solis	12/1/2021 2:50:20 PM	Rdxsrd_shg	(RDXSRD)	365 133 1000	12/01/2021 14:50:20	c:\pwworking\aecon_ds21_na_2020\dms30372\RDXSRD02.dgn
----------------	----------------------	------------	----------	--------------	---------------------	---

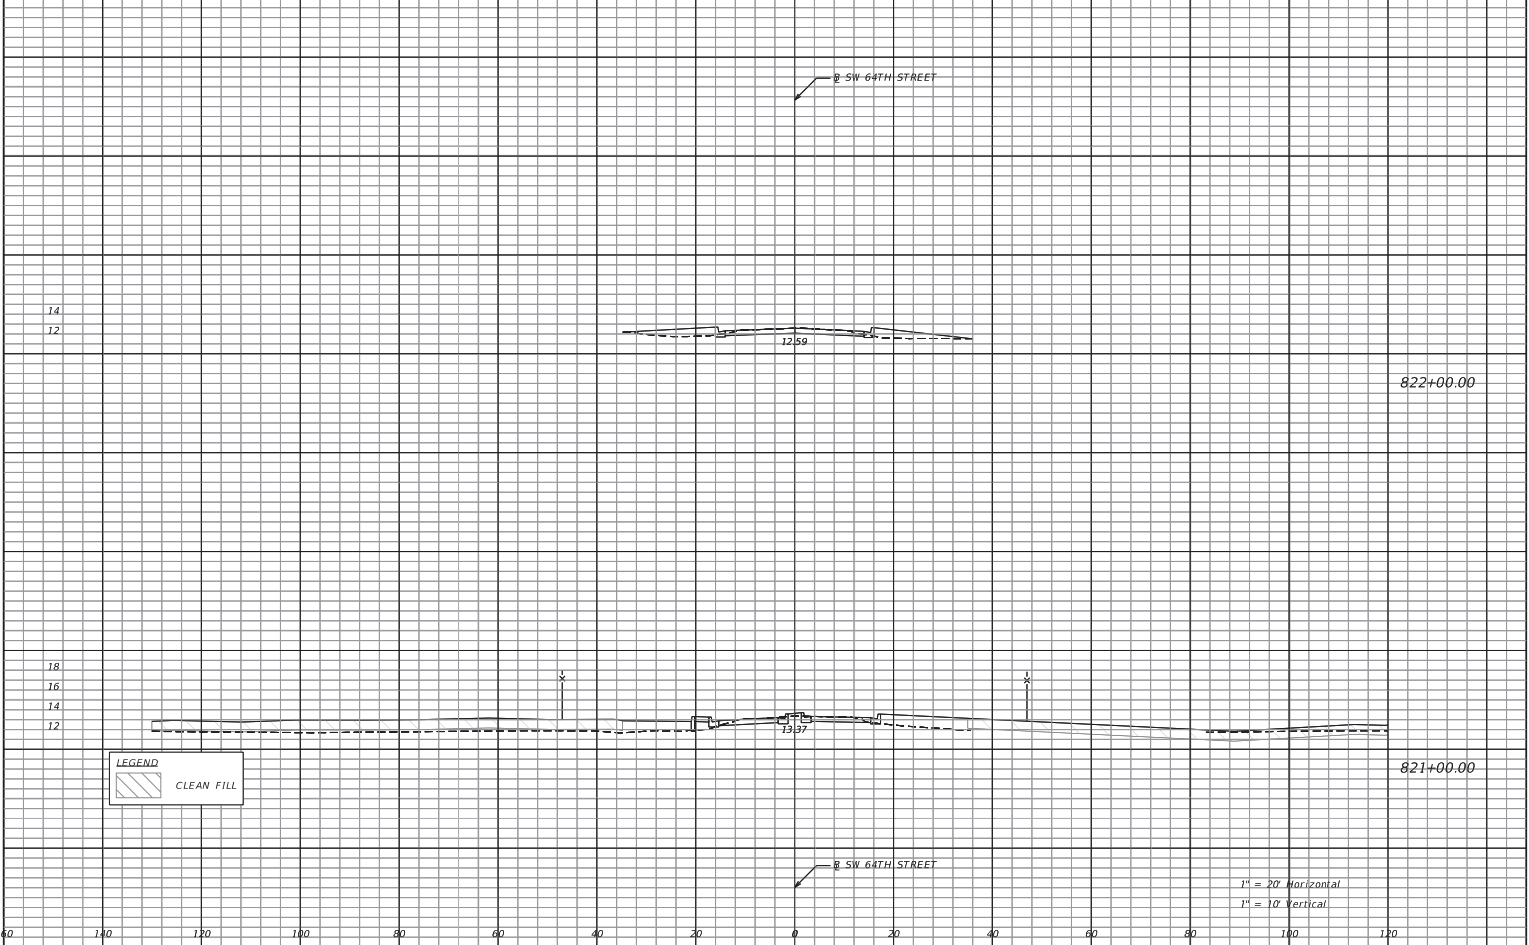


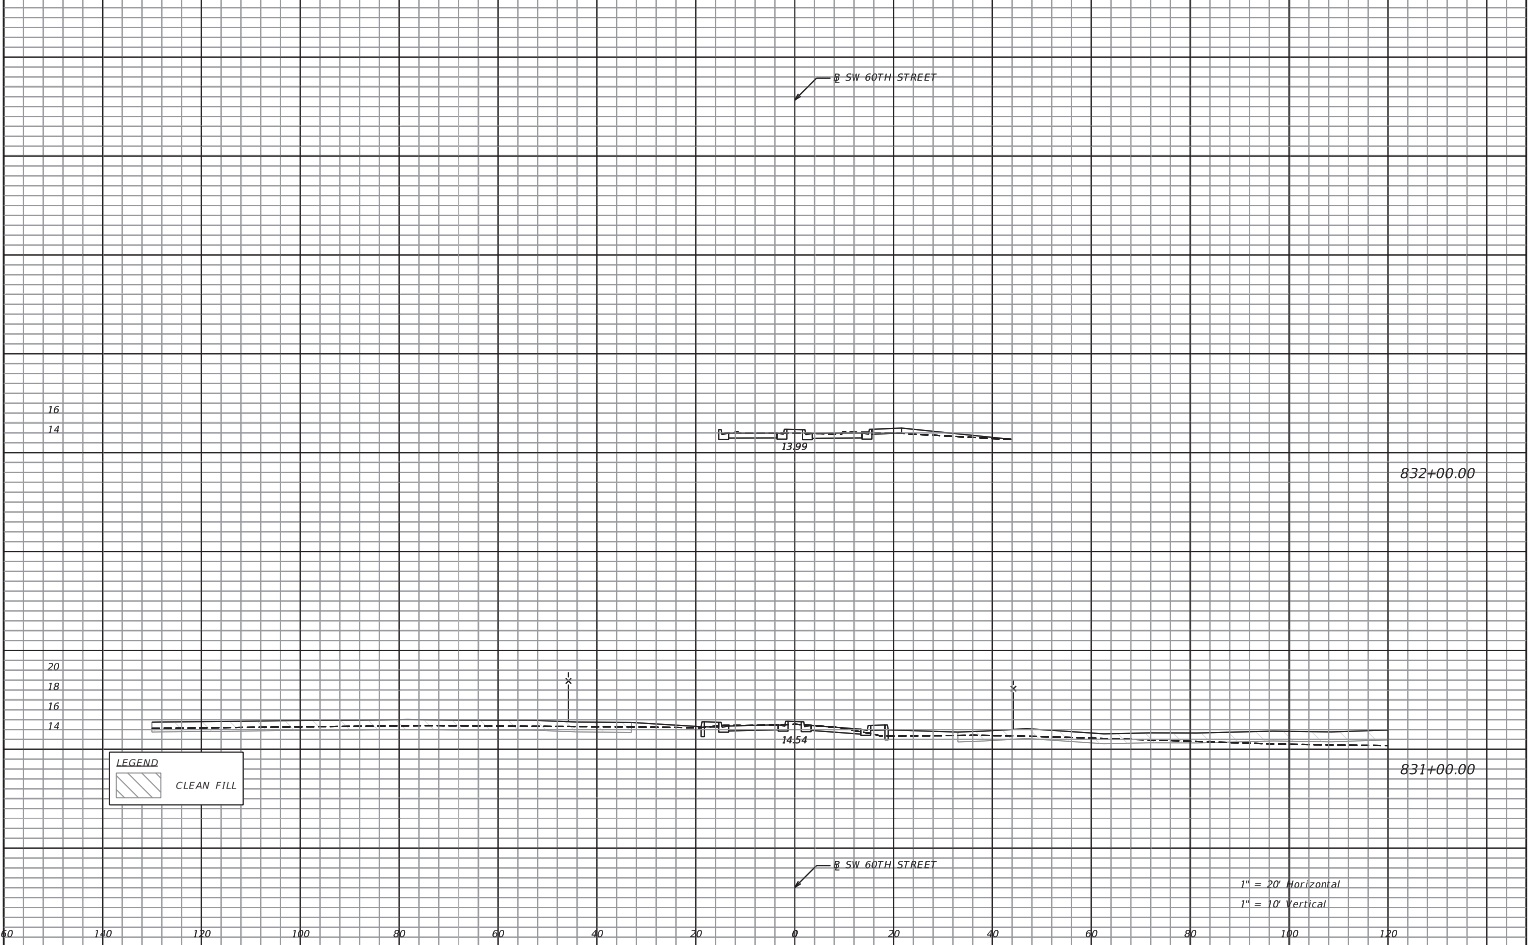








jennifer.solis	12/1/2021 2:50:21 PM	Rdxsrd_shg	c:\pwworking\aecom_ds21_na_2020\dms30372\RD\X5RD02.dgn
----------------	----------------------	------------	--

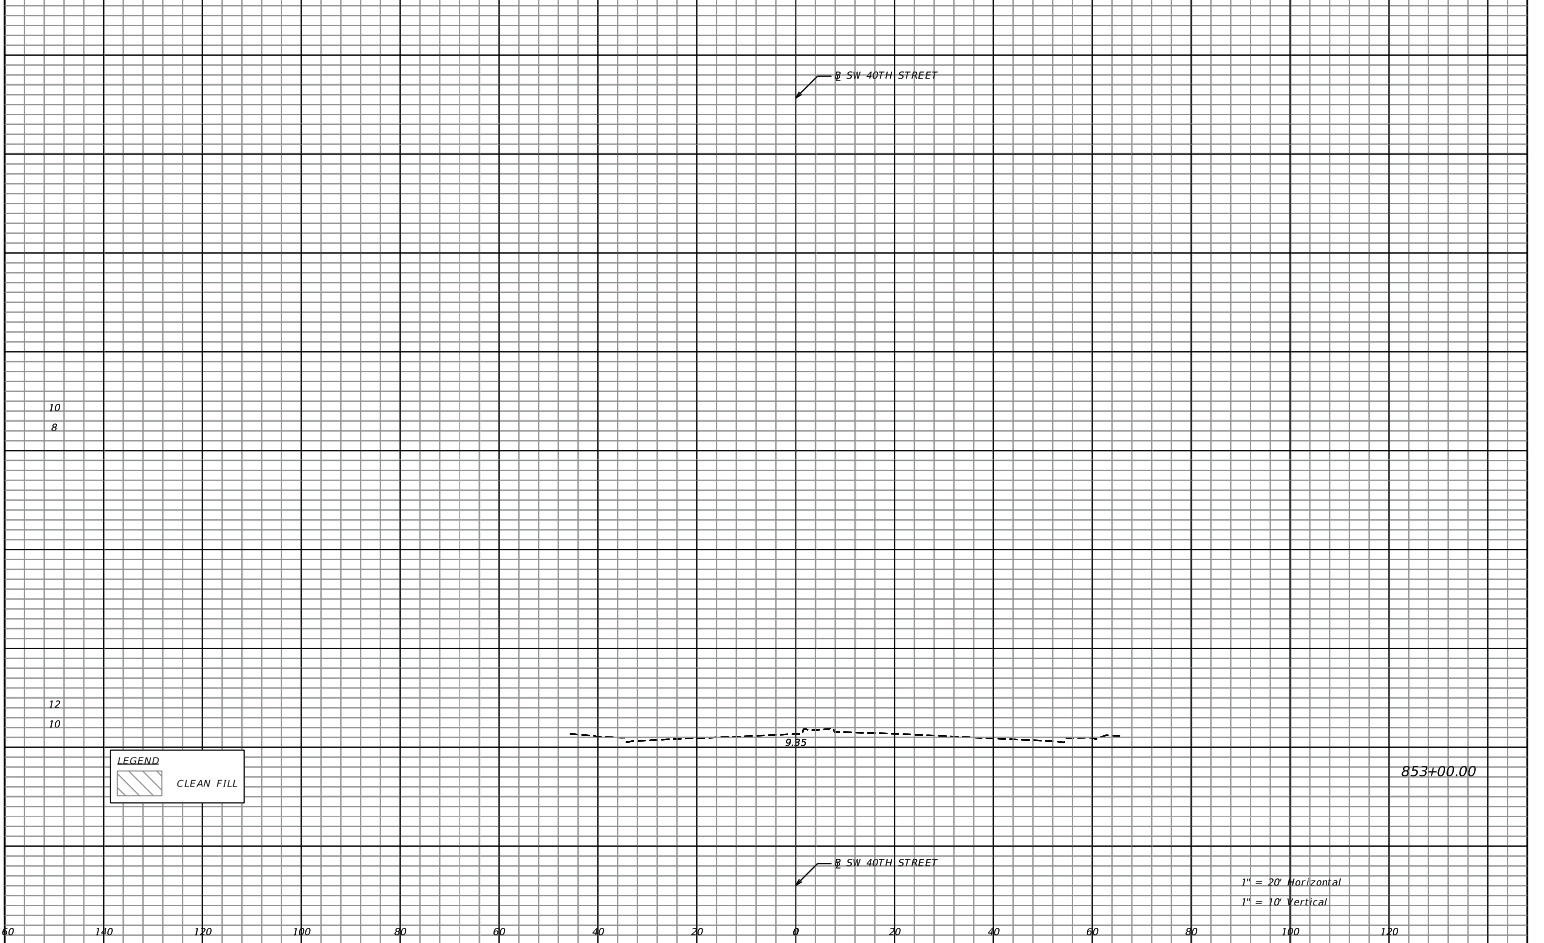


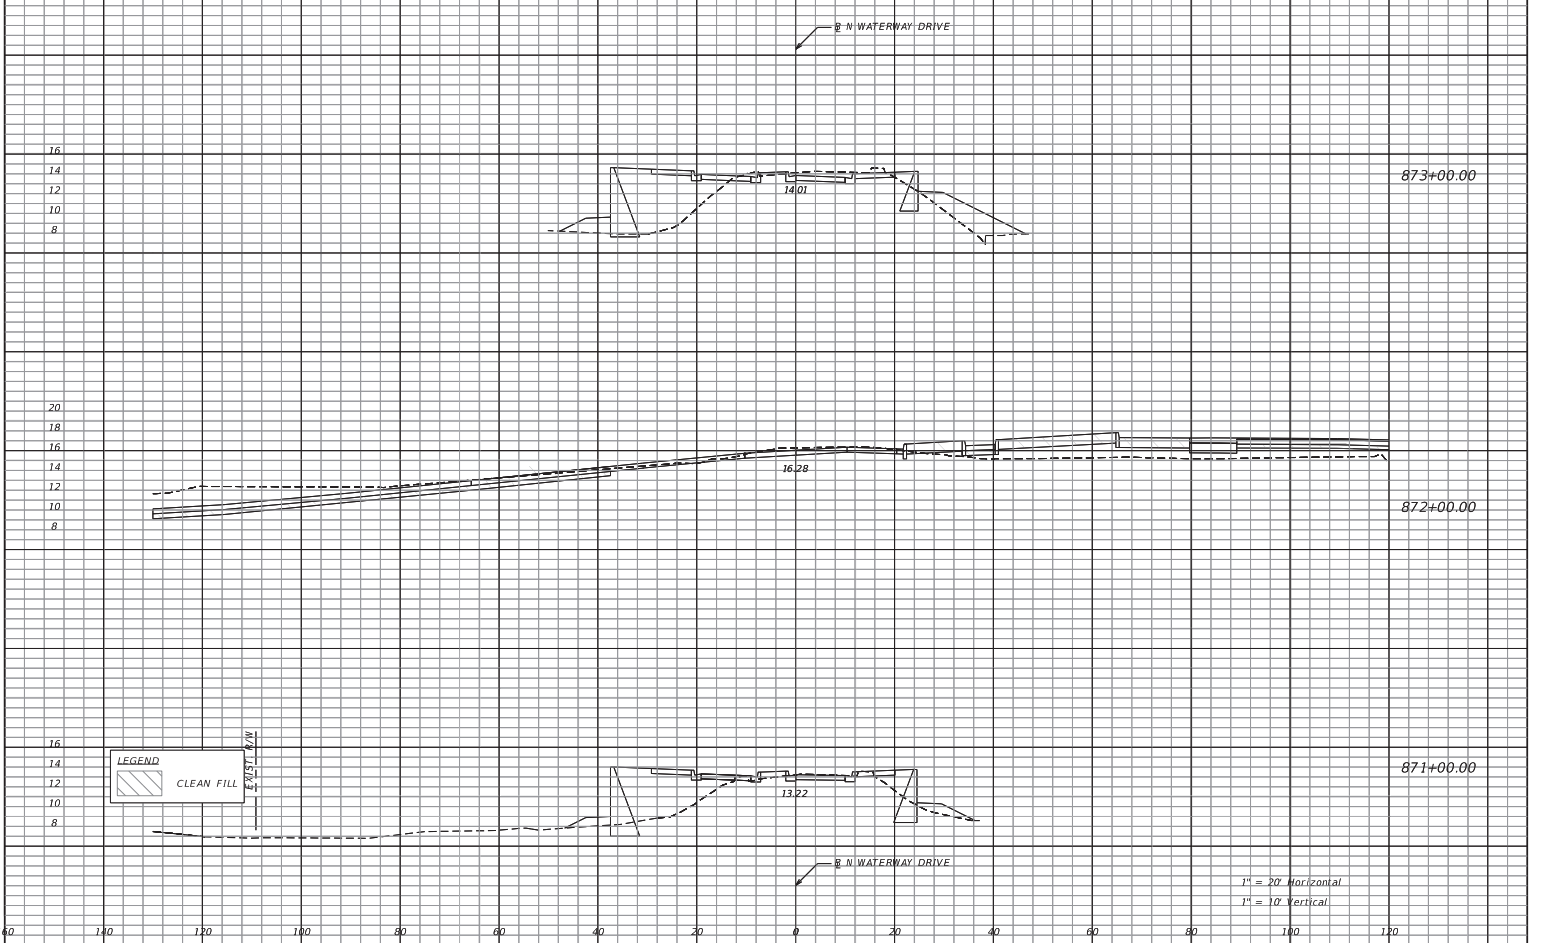


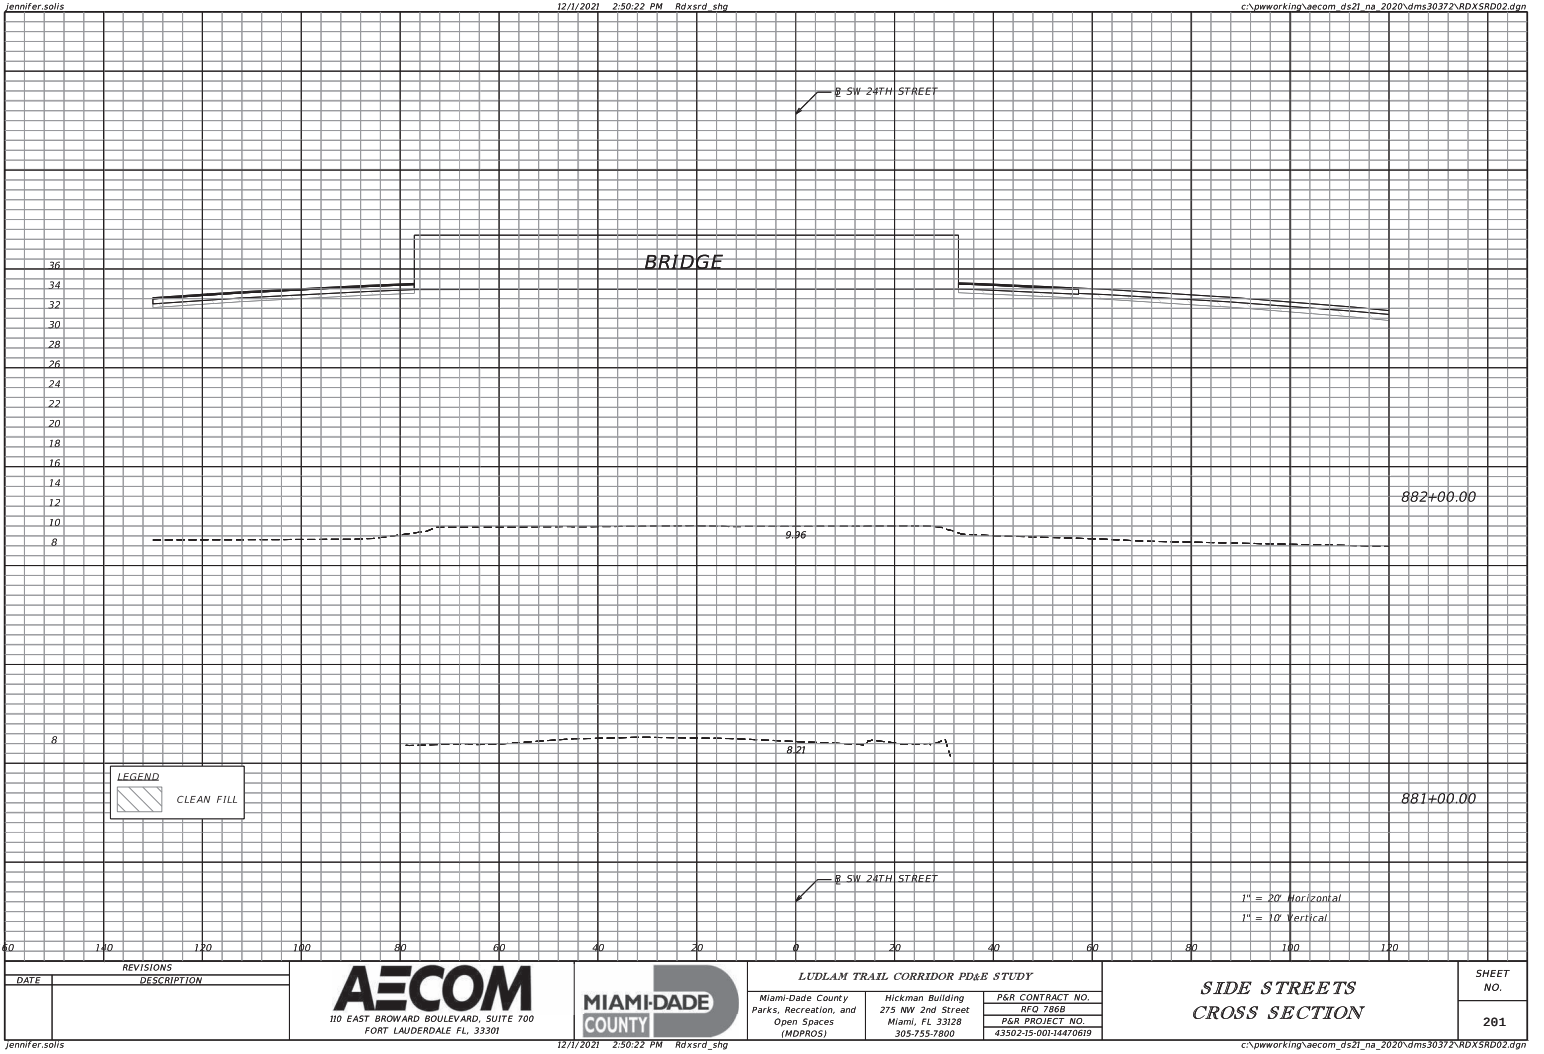


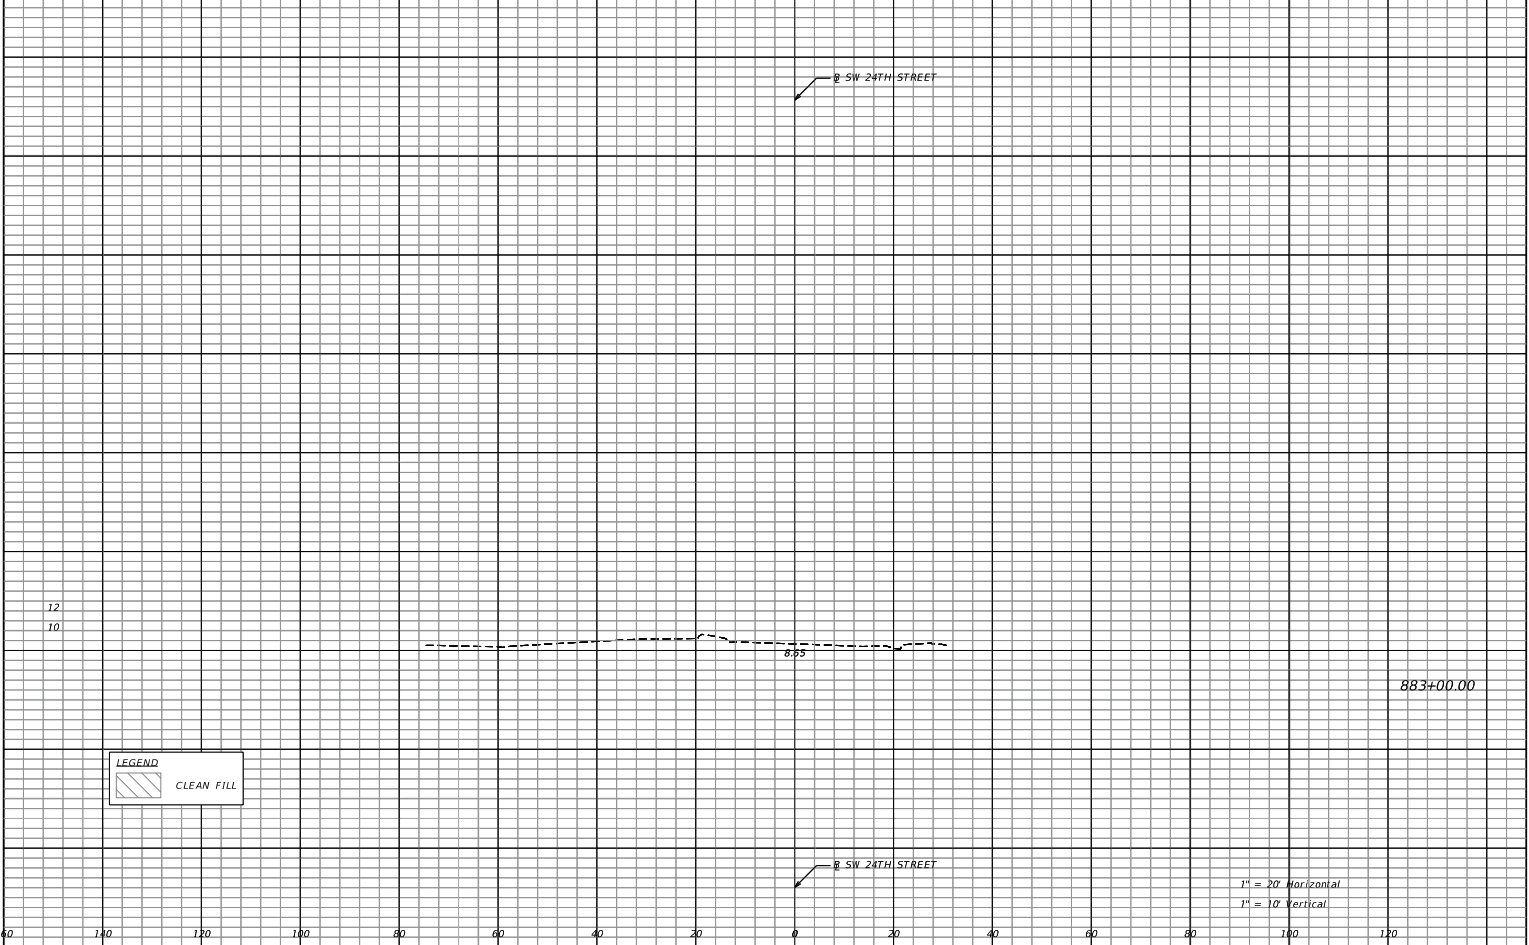

REVISIONS		AECOM 110 EAST BROWARD BOULEVARD, SUITE 700 FORT LAUDERDALE FL 33301 MIAMI-DADE COUNTY Miami-Dade County Parks, Recreation, and Open Spaces (MDPROS) LUDLAM TRAIL CORRIDOR PD&E STUDY Miami-Dade County Hickman Building 275 NW 2nd Street Miami, FL 33128 305-755-7800 P&R CONTRACT NO. RFQ 7868 P&R PROJECT NO. 43502-15-001-14470619 SIDE STREETS CROSS SECTION	SHEET NO.
DATE	DESCRIPTION		
			282

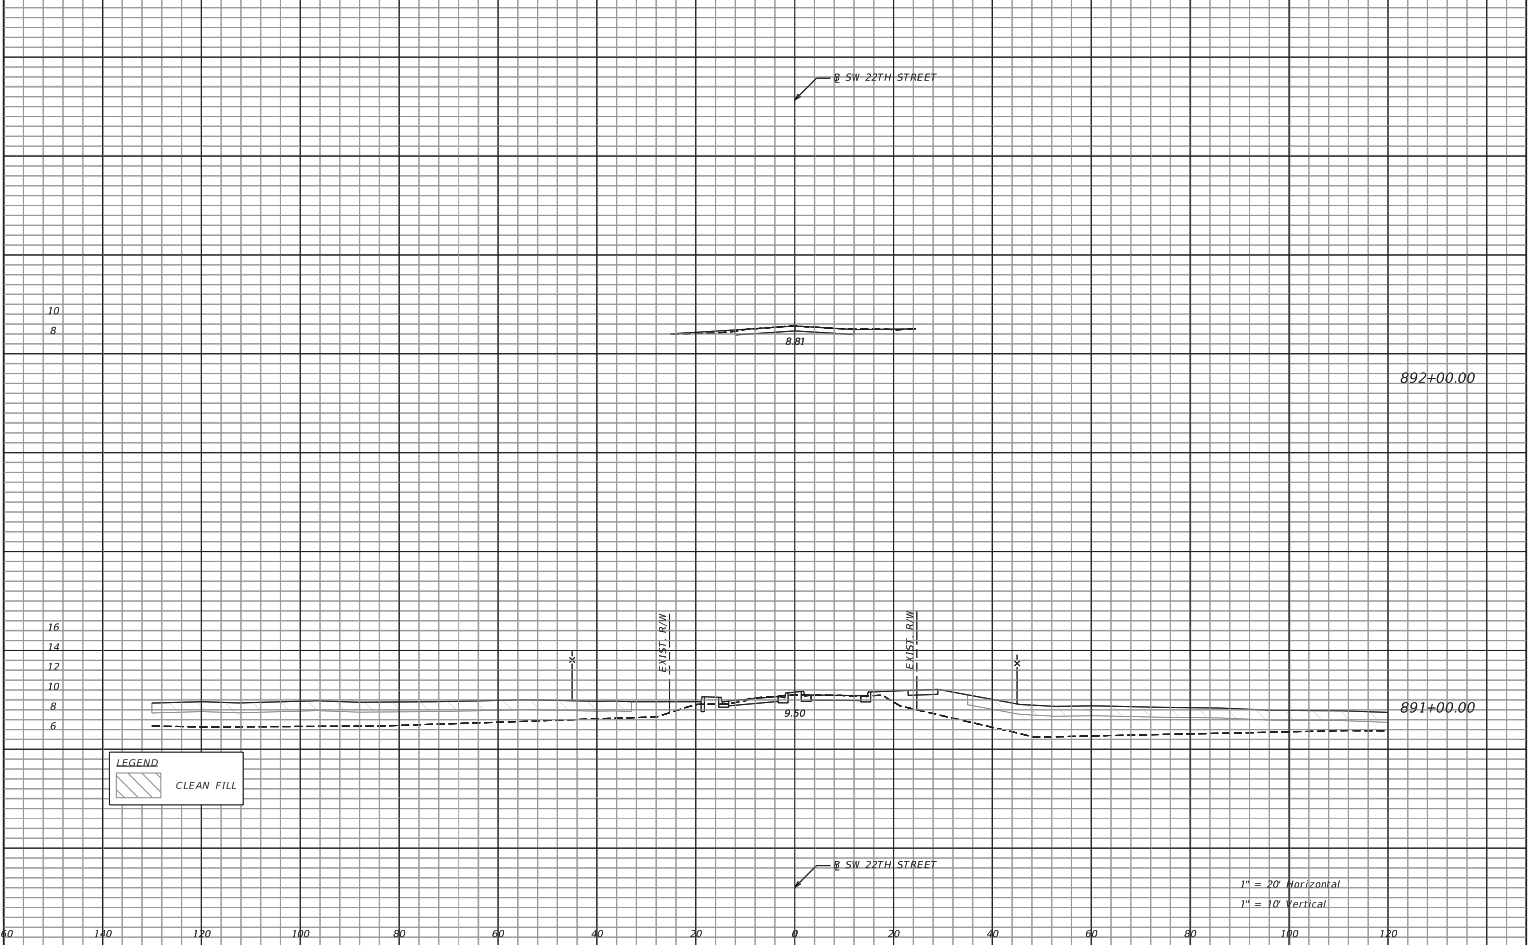


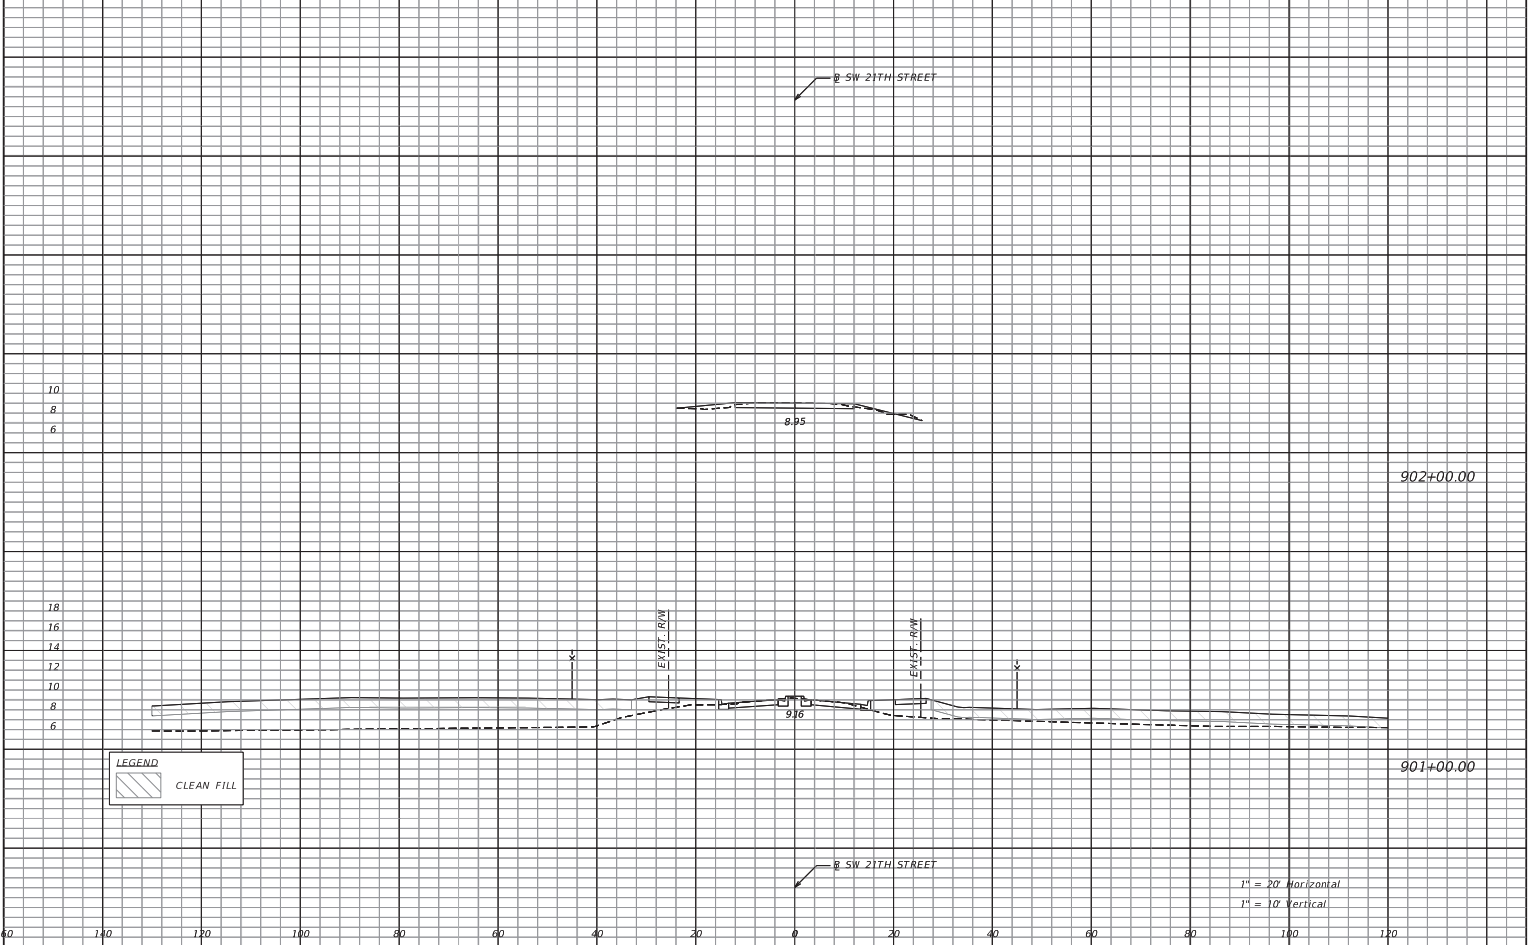


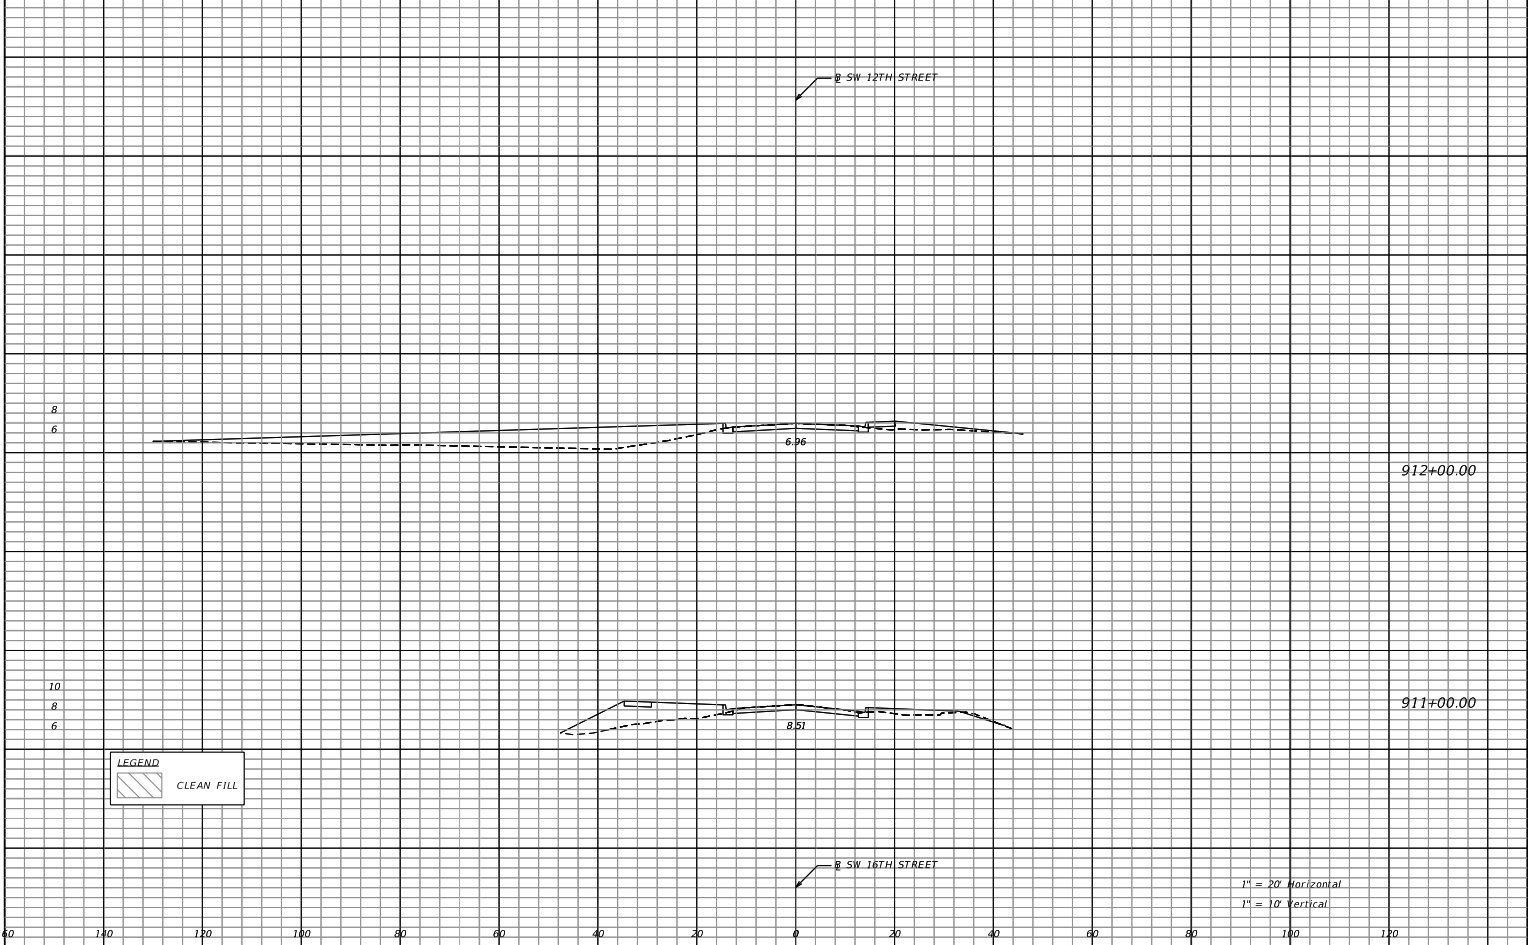


REVISIONS <table><thead><tr><th>DATE</th><th>DESCRIPTION</th></tr></thead><tbody></tbody></table>		DATE	DESCRIPTION	AECOM 110 EAST BROWARD BOULEVARD, SUITE 700 FORT LAUDERDALE, FL 33301	MIAMI-DADE COUNTY	LUDLAM TRAIL CORRIDOR PD&E STUDY Miami-Dade County Parks, Recreation, and Open Spaces (MDPROS) Hickman Building 275 NW 2nd Street Miami, FL 33128 305-755-7800	<table><tr><td>P&R CONTRACT NO.</td></tr><tr><td>RFO 7868</td></tr><tr><td>P&R PROJECT NO.</td></tr><tr><td>43502-15-001-14470619</td></tr></table>	P&R CONTRACT NO.	RFO 7868	P&R PROJECT NO.	43502-15-001-14470619	SIDE STREETS CROSS SECTION	SHEET NO. 285
DATE	DESCRIPTION												
P&R CONTRACT NO.													
RFO 7868													
P&R PROJECT NO.													
43502-15-001-14470619													



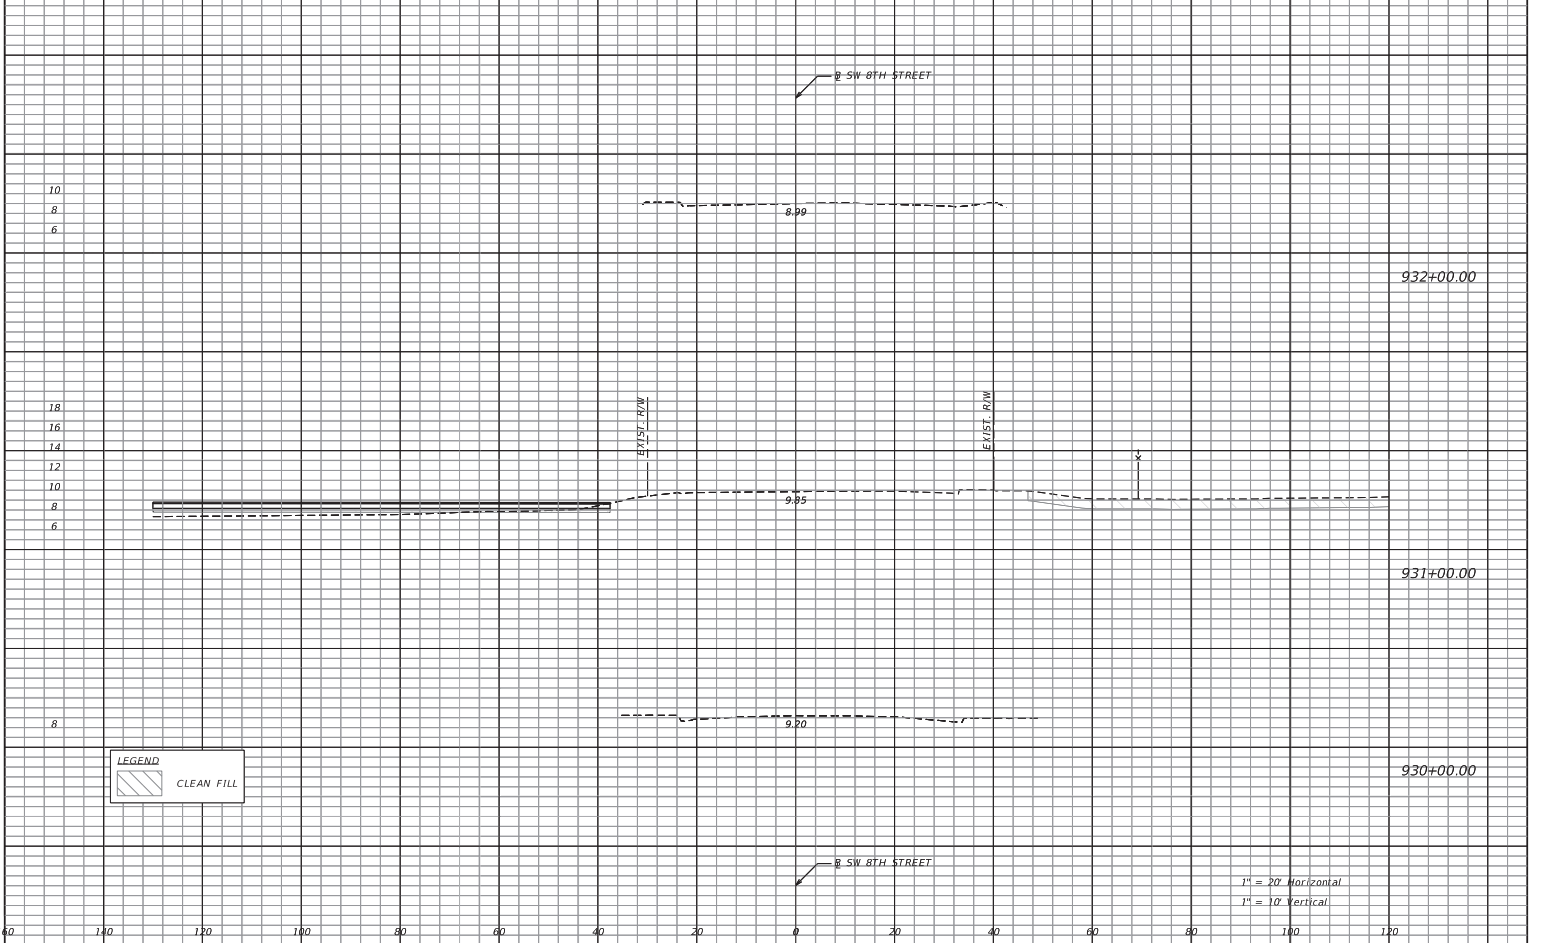

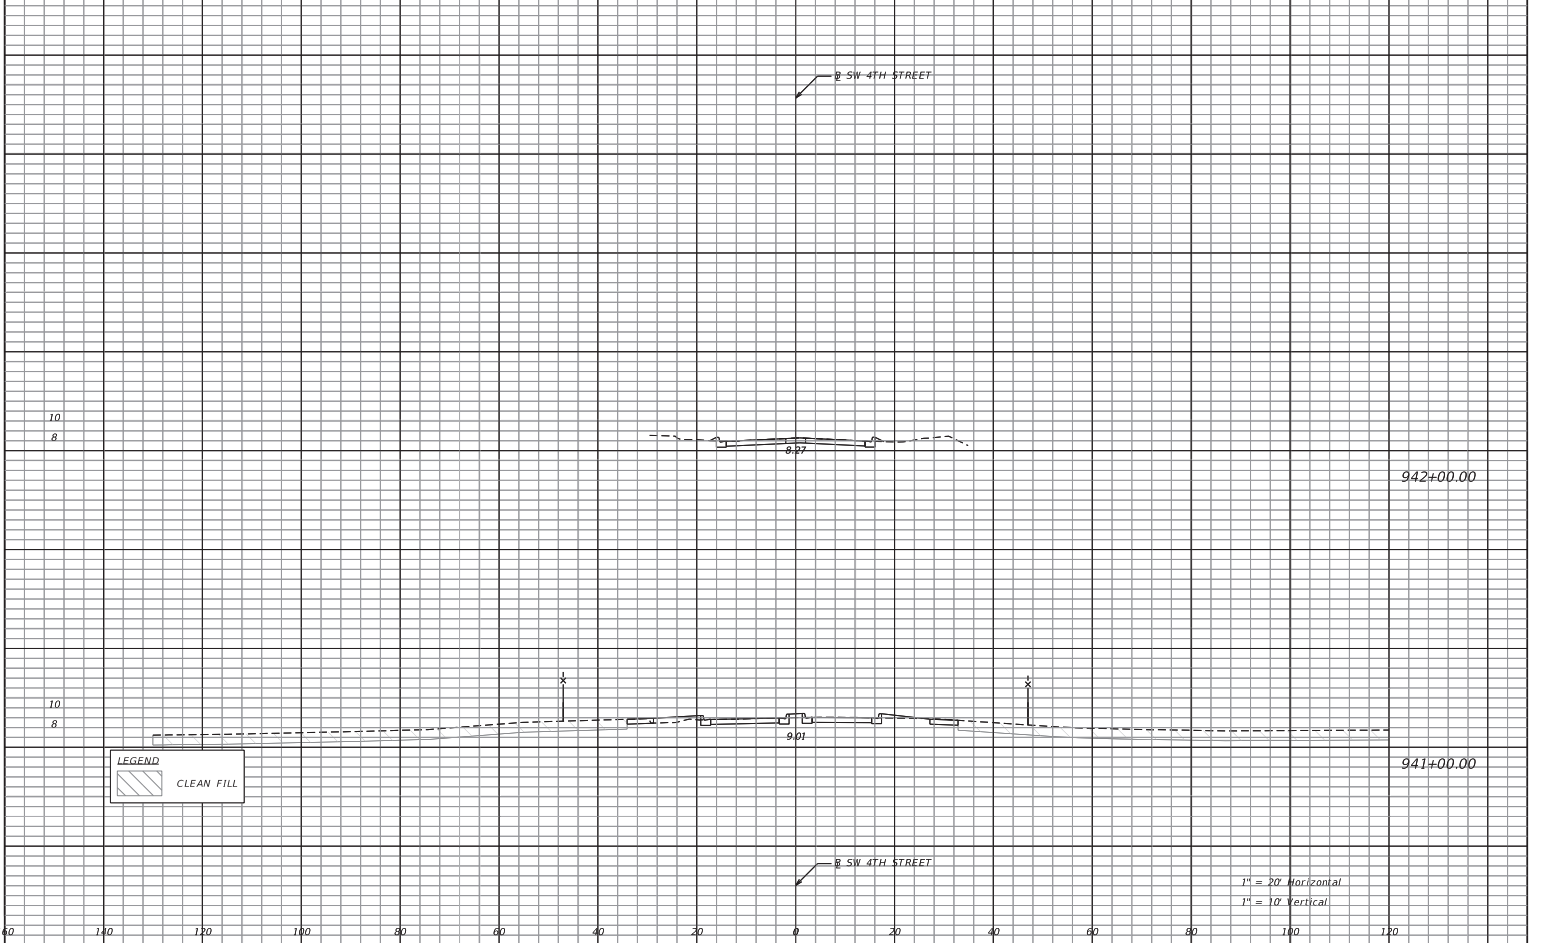

REVISIONS <table><tr><th>DATE</th><th>DESCRIPTION</th></tr><tr><td> </td><td> </td></tr></table>		DATE	DESCRIPTION			AECOM 110 EAST BROWARD BOULEVARD, SUITE 700 FORT LAUDERDALE FL, 33301 MIAMI-DADE COUNTY Miami-Dade County Parks, Recreation, and Open Spaces (MDPROS)	LUDLAM TRAIL CORRIDOR PD&E STUDY Mickman Building 275 NW 2nd Street Miami, FL 33128 305-755-7800 P&R CONTRACT NO. RFQ 7868 P&R PROJECT NO. 43502-15-001-14470619	SIDE STREETS CROSS SECTION SHEET NO. 288
DATE	DESCRIPTION							

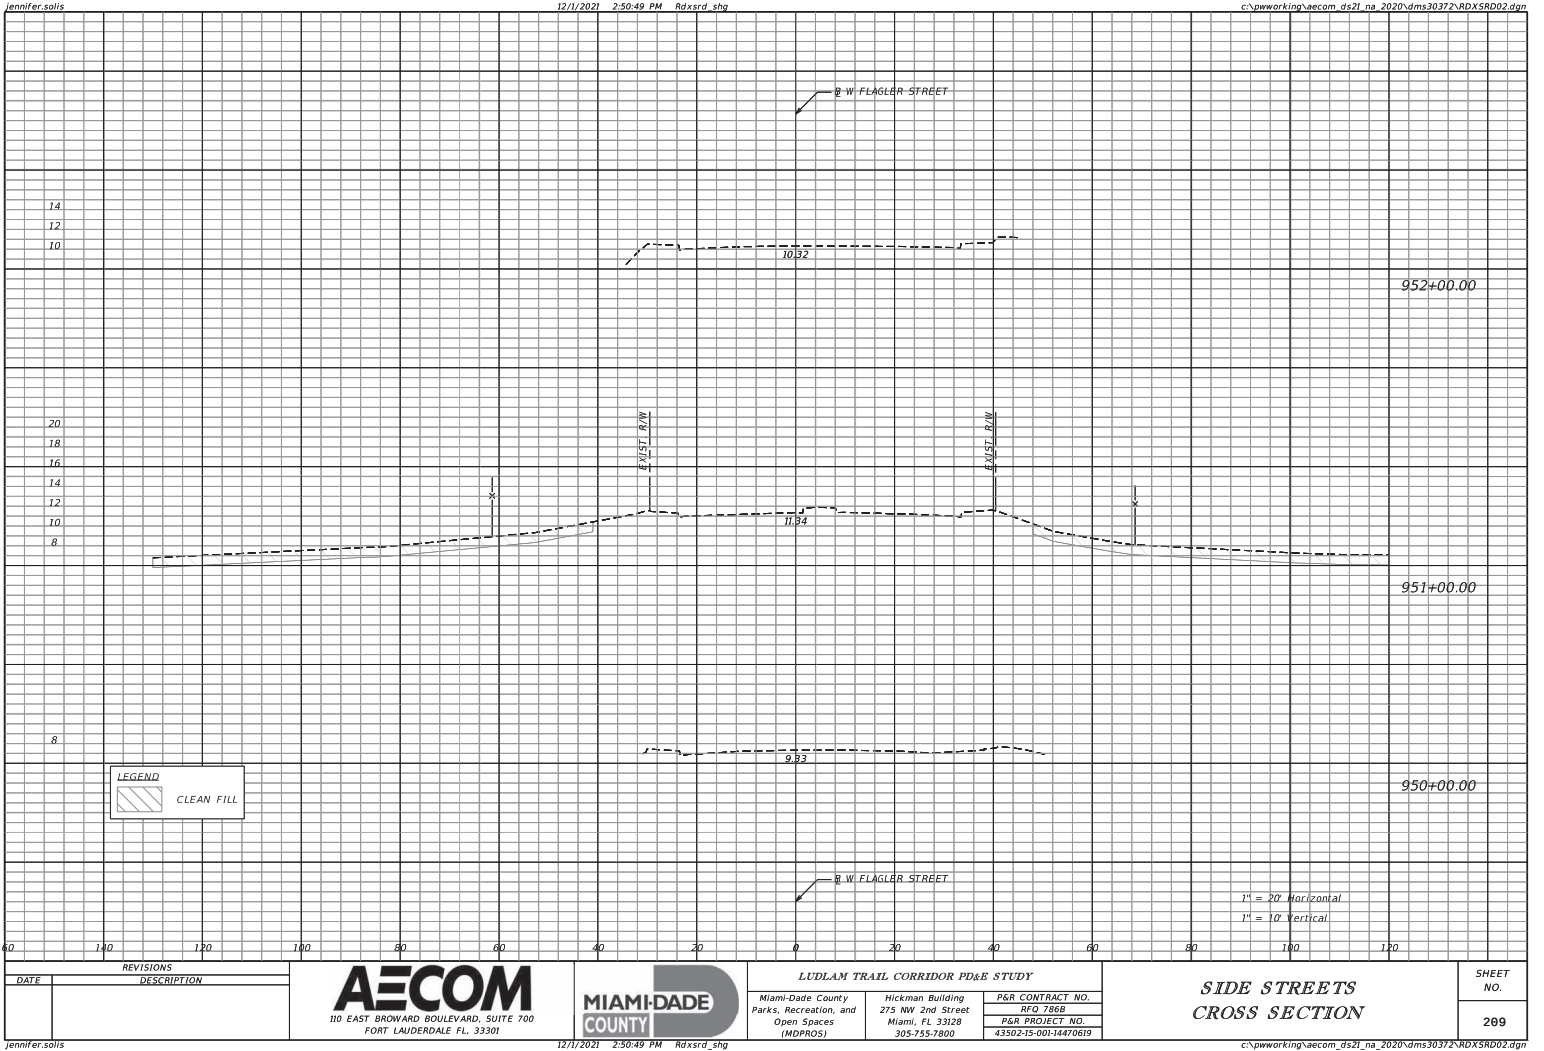

TEMPORARY TRAFFIC CONTROL GENERAL NOTES

1. LANE CLOSURES ARE PROHIBITED DURING LOCAL AND SCHOOL SPECIAL EVENTS. COORDINATE WITH MDPROS AND MIAMI-DADE SCHOOL DISTRICT TO OBTAIN LIST OF SPECIAL EVENTS AND OBTAIN EXACT EVENT DATES AND TIMES.
2. PLACE A PORTABLE CHANGEABLE MESSAGE SIGN (PCMS) 14 DAYS IN ADVANCE OF THE PROPOSED CONSTRUCTION START DATE ALONG THE APPROACHES TO THE PROJECT LIMITS AT LEAST 500 FEET IN ADVANCE OF THE WORK ZONE LIMITS.
3. PLACE A PORTABLE CHANGEABLE MESSAGE SIGN (PCMS) PRIOR TO LANE CLOSURES.
4. FURNISH ALL NECESSARY TRAFFIC CONTROL PRODUCTS REQUIRED TO ENSURE THE SAFETY OF THE TRAVELING PUBLIC AND ALL WORKING PERSONNEL.
5. CONTRACTOR SHALL LIMIT WORK ZONE LENGTH TO GUARANTEE STANDARD PLANS 102-600 DROP-OFF CRITERIA IS MET AT THE END OF EVERY WORK PERIOD.
6. LAW ENFORCEMENT MUST BE PROVIDED TO ASSIST WITH THE TEMPORARY TRAFFIC CONTROL (TTC) FOR THE DURATION OF THE PROJECT.
7. PLACE ADVANCED WARNING SIGNS IN ACCORDANCE WITH THE APPLICABLE STANDARD PLANS.
8. UTILIZING STANDARD PLANS 102-660, PLACE PEDESTRIAN DETOURS/DIVERSIONS AS NEEDED.

DISPLAY 1

(ROAD NAME)
ROAD
WORK

DISPLAY 2

BEGINS
(DATE)

SIGNS TO BE PLACED 500' IN ADVANCE OF CONSTRUCTION ZONE (BOTH ENDS) AND PLACED SEVEN (7) DAYS PRIOR TO START OF CONSTRUCTION

ROAD NAMES:

SW 80TH
SW 72ND
SW 64TH
SW 60TH
SW 56TH
SW 40TH
WATERWAY
SW 24TH
SW 22ND
SW 21ST
SW 16TH
SW 12TH
SW 8TH
SW 4TH
FLAGLER

DISPLAY 1

ONE WAY
TRAFFIC
AHEAD

DISPLAY 2

PREPARE
TO
STOP

IN THE EVENT OF LANE CLOSURES ON TWO LANE TWO WAY ROADS, SIGNS TO BE PLACED 500' IN ADVANCE OF CONSTRUCTION ZONE (BOTH ENDS) AND SHALL REMAIN IN PLACE FOR THE DURATION OF CONSTRUCTION

DISPLAY 1

LANE
CLOSED
AHEAD

DISPLAY 2

PREPARE
TO
MERGE

IN THE EVENT OF LANE CLOSURES ON MULTI-LANE ROADS, SIGNS TO BE PLACED 500' IN ADVANCE OF CONSTRUCTION ZONE (BOTH ENDS) AND SHALL REMAIN IN PLACE FOR THE DURATION OF CONSTRUCTION

DISPLAY 1

(ROAD NAME)
DETOUR

DISPLAY 2

BEGINS
(DATE)

IN THE EVENT OF A DETOUR, SIGNS TO BE PLACED 500' IN ADVANCE OF CONSTRUCTION ZONE (BOTH ENDS) AND PLACED SEVEN (7) DAYS PRIOR TO START OF THE DETOUR

DISPLAY 1

(ROAD)
CLOSE
AHEAD

DISPLAY 2

FOLLOW
DETOUR

IN THE EVENT OF A DETOUR, SIGNS TO BE PLACED 500' IN ADVANCE OF CONSTRUCTION ZONE (BOTH ENDS) AND PLACED FOR THE DURATION OF THE DETOUR

TEMPORARY TRAFFIC CONTROL NOTES

01 - SW 80TH STREET

1. UTILIZING STANDARD PLANS 102-600 - 102-606 AS APPROPRIATE, CONSTRUCT EASTBOUND LANE.
2. UTILIZING STANDARD PLANS 102-600 - 102-606 AS APPROPRIATE, CONSTRUCT WESTBOUND LANE.
3. UTILIZING STANDARD PLANS 102-600 - 102-606 AS APPROPRIATE, PLACE PAVEMENT MARKINGS AND SIGNAGE.
4. UTILIZING STANDARD PLANS 102-600 - 102-606 AS APPROPRIATE, CONSTRUCT ADJACENT SHOULDER WORK.

02 - SR 986 / SW 72ND STREET

1. UTILIZING STANDARD PLANS 102-600 - 102-606 AS APPROPRIATE, CONSTRUCT INSIDE LANES AND MEDIAN.
2. UTILIZING STANDARD PLANS 102-600 - 102-606 AS APPROPRIATE, CONSTRUCT OUTSIDE LANES.
3. UTILIZING STANDARD PLANS 102-600 - 102-606 AS APPROPRIATE, PLACE PAVEMENT MARKINGS AND SIGNAGE.
4. UTILIZING STANDARD PLANS 102-600 - 102-606 AS APPROPRIATE, CONSTRUCT ADJACENT SHOULDER WORK.

03 - SW 64TH STREET

1. UTILIZING STANDARD PLANS 102-600 - 102-606 AS APPROPRIATE, CONSTRUCT EASTBOUND LANE.
2. UTILIZING STANDARD PLANS 102-600 - 102-606 AS APPROPRIATE, CONSTRUCT WESTBOUND LANE AND MEDIAN.
3. UTILIZING STANDARD PLANS 102-600 - 102-606 AS APPROPRIATE, PLACE PAVEMENT MARKINGS AND SIGNAGE.
4. UTILIZING STANDARD PLANS 102-600 - 102-606 AS APPROPRIATE, CONSTRUCT ADJACENT SHOULDER WORK.

04 - SW 60TH STREET

1. UTILIZING STANDARD PLANS 102-600 - 102-606 AS APPROPRIATE, CONSTRUCT EASTBOUND LANE.
2. UTILIZING STANDARD PLANS 102-600 - 102-606 AS APPROPRIATE, CONSTRUCT WESTBOUND LANE AND MEDIAN.
3. UTILIZING STANDARD PLANS 102-600 - 102-606 AS APPROPRIATE, PLACE PAVEMENT MARKINGS AND SIGNAGE.
4. UTILIZING STANDARD PLANS 102-600 - 102-606 AS APPROPRIATE, CONSTRUCT ADJACENT SHOULDER WORK.

05 - SW 56TH STREET

1. UTILIZING STANDARD PLANS 102-600 - 102-606 AS APPROPRIATE, CONSTRUCT EASTBOUND LANE.
2. UTILIZING STANDARD PLANS 102-600 - 102-606 AS APPROPRIATE, CONSTRUCT WESTBOUND LANE AND MEDIAN.
3. UTILIZING STANDARD PLANS 102-600 - 102-606 AS APPROPRIATE, PLACE PAVEMENT MARKINGS AND SIGNAGE.
4. UTILIZING STANDARD PLANS 102-600 - 102-606 AS APPROPRIATE, CONSTRUCT ADJACENT SHOULDER WORK.

06 - SR 976/SW 40TH STREET

1. DIRECT EASTBOUND TRAFFIC ON SW 40TH ST AND NORTHBOUND TRAFFIC ON SW 72ND AVE, SW 71ST AVE, SW 70TH CT. TO DETOUR TO NORTHBOUND SW 72ND AVE, TO NW WATERWAY DR, AND TO SOUTHBOUND SW 67TH AVE.
2. DIRECT WESTBOUND TRAFFIC ON SW 40TH ST, NORTHBOUND TRAFFIC ON SW 69TH AVE, AND SOUTHBOUND TRAFFIC ON SW 69TH AVE AND SW 68TH AVE TO DETOUR TO NORTHBOUND SW 67TH AVE, TO WESTBOUND WATERWAY DR, AND TO SOUTHBOUND SW 72ND AVE.

07 - N WATERWAY DRIVE

1. UTILIZING STANDARD PLANS 102-600 - 102-606 AS APPROPRIATE, CONSTRUCT EASTBOUND LANE.
2. UTILIZING STANDARD PLANS 102-600 - 102-606 AS APPROPRIATE, CONSTRUCT WESTBOUND LANE AND MEDIAN.
3. UTILIZING STANDARD PLANS 102-600 - 102-606 AS APPROPRIATE, PLACE PAVEMENT MARKINGS AND SIGNAGE.
4. UTILIZING STANDARD PLANS 102-600 - 102-606 AS APPROPRIATE, CONSTRUCT ADJACENT SHOULDER WORK.

REVISIONS		AECOM 110 EAST BROWARD BOULEVARD, SUITE 700 FORT LAUDERDALE, FL 33301	MIAMI-DADE COUNTY	LUDLAM TRAIL CORRIDOR PD&E STUDY			TEMPORARY TRAFFIC CONTROL PLAN	SHEET NO. 218
DATE	DESCRIPTION			Miami-Dade County Parks, Recreation, and Open Spaces (MDPROS)	Hickman Building 275 NW 2nd Street Miami, FL 33128 305-755-7800	P&R CONTRACT NO. RFQ 7868 P&R PROJECT NO. 43502-15-001-14470619		

TEMPORARY TRAFFIC CONTROL NOTES CONTINUED

08 - SR 972/SW 24TH STREET

1. DIRECT EASTBOUND TRAFFIC ON SW 24TH ST, NORTHBOUND TRAFFIC ON SW 71ST AVE, SW 70TH CT, AND SOUTHBOUND TRAFFIC ON SW 70TH CT TO DETOUR TO NORTHBOUND SW 72ND AVE, TO EASTBOUND SW 22ND ST, TO SOUTHBOUND SW 69TH AVE.
2. DIRECT WESTBOUND TRAFFIC ON SW 24TH ST, NORTHBOUND TRAFFIC ON SW 69TH AVE, AND SOUTHBOUND TRAFFIC ON SW 69TH AVE TO DETOUR TO NORTHBOUND SW 67TH AVE, TO WESTBOUND SW 22ND ST, AND TO SOUTHBOUND SW 72ND AVE.

09 - SW 22ND STREET

1. UTILIZING STANDARD PLANS 102-600 - 102-606 AS APPROPRIATE, CONSTRUCT EASTBOUND LANE.
2. UTILIZING STANDARD PLANS 102-600 - 102-606 AS APPROPRIATE, CONSTRUCT WESTBOUND LANE AND MEDIAN.
3. UTILIZING STANDARD PLANS 102-600 - 102-606 AS APPROPRIATE, PLACE PAVEMENT MARKINGS AND SIGNAGE.
4. UTILIZING STANDARD PLANS 102-600 - 102-606 AS APPROPRIATE, CONSTRUCT ADJACENT SHOULDER WORK.

10 - SW 21ST STREET

1. UTILIZING STANDARD PLANS 102-600 - 102-606 AS APPROPRIATE, CONSTRUCT EASTBOUND LANE.
2. UTILIZING STANDARD PLANS 102-600 - 102-606 AS APPROPRIATE, CONSTRUCT WESTBOUND LANE AND MEDIAN.
3. UTILIZING STANDARD PLANS 102-600 - 102-606 AS APPROPRIATE, PLACE PAVEMENT MARKINGS AND SIGNAGE.
4. UTILIZING STANDARD PLANS 102-600 - 102-606 AS APPROPRIATE, CONSTRUCT ADJACENT SHOULDER WORK.

11 - SW 16TH STREET

1. UTILIZING STANDARD PLANS 102-600 - 102-606 AS APPROPRIATE, CONSTRUCT EASTBOUND LANE.
2. UTILIZING STANDARD PLANS 102-600 - 102-606 AS APPROPRIATE, CONSTRUCT WESTBOUND LANE AND MEDIAN.
3. UTILIZING STANDARD PLANS 102-600 - 102-606 AS APPROPRIATE, PLACE PAVEMENT MARKINGS AND SIGNAGE.
4. UTILIZING STANDARD PLANS 102-600 - 102-606 AS APPROPRIATE, CONSTRUCT ADJACENT SHOULDER WORK.

12 - SW 12TH STREET

1. UTILIZING STANDARD PLANS 102-600 - 102-606 AS APPROPRIATE, CONSTRUCT WESTBOUND LANE.
2. UTILIZING STANDARD PLANS 102-600 - 102-606 AS APPROPRIATE, CONSTRUCT EASTBOUND LANE AND MEDIAN.
3. UTILIZING STANDARD PLANS 102-600 - 102-606 AS APPROPRIATE, PLACE PAVEMENT MARKINGS AND SIGNAGE.
4. UTILIZING STANDARD PLANS 102-600 - 102-606 AS APPROPRIATE, CONSTRUCT ADJACENT SHOULDER WORK.

13 - US 41/SR 90/SW 8TH STREET

1. DIRECT EASTBOUND TRAFFIC ON SW 8TH ST, NORTHBOUND TRAFFIC ON SW 70TH AVE, AND SOUTHBOUND SW 70TH AVE, TO DETOUR TO NORTHBOUND SW 71ST AVE, TO EASTBOUND SW 4TH ST, TO SOUTHBOUND SW 69TH AVE.
2. DIRECT WESTBOUND TRAFFIC ON SW 8TH ST, NORTHBOUND TRAFFIC ON SW 69TH AVE, AND SOUTHBOUND TRAFFIC ON SW 69TH AVE TO DETOUR TO NORTHBOUND SW 69TH AVE, TO WESTBOUND SW 4TH ST, AND TO SOUTHBOUND SW 71ST AVE.

14 - SW 4TH STREET

1. UTILIZING STANDARD PLANS 102-600 - 102-606 AS APPROPRIATE, CONSTRUCT EASTBOUND LANE.
2. UTILIZING STANDARD PLANS 102-600 - 102-606 AS APPROPRIATE, CONSTRUCT WESTBOUND LANE AND MEDIAN.
3. UTILIZING STANDARD PLANS 102-600 - 102-606 AS APPROPRIATE, PLACE PAVEMENT MARKINGS AND SIGNAGE.
4. UTILIZING STANDARD PLANS 102-600 - 102-606 AS APPROPRIATE, CONSTRUCT ADJACENT SHOULDER WORK.

15 - SR 968/NW FLAGLER STREET

1. DIRECT EASTBOUND TRAFFIC ON FLAGLER ST, AND SOUTHBOUND TRAFFIC ON SW 71ST AVE, TO DETOUR TO SOUTHBOUND SW 71ST AVE, TO EASTBOUND SW 4TH ST.
2. DIRECT WESTBOUND TRAFFIC ON FLAGLER ST, AND SOUTHBOUND TRAFFIC ON SW 69TH AVE TO DETOUR TO SOUTHBOUND SW 69TH AVE, TO WESTBOUND SW 4TH ST.



REVISIONS		 110 EAST BROWARD BOULEVARD, SUITE 700 FORT LAUDERDALE, FL 33301	 MIAMI-DADE COUNTY	LUDLAM TRAIL CORRIDOR PD&E STUDY			TEMPORARY TRAFFIC CONTROL PLAN	SHEET NO. 211
DATE	DESCRIPTION			Miami-Dade County Parks, Recreation, and Open Spaces (MOPROS)	Hickman Building 275 NW 2nd Street Miami, FL 33128 305-755-7800	P&R CONTRACT NO. RFQ 7868 P&R PROJECT NO. 43502-15-001-14470619		

guerra]



12/7/2021 15:04:01

Default

c:\pwworking\aecom_d52f_na_2020\0223780\TCGNRD01.dgn

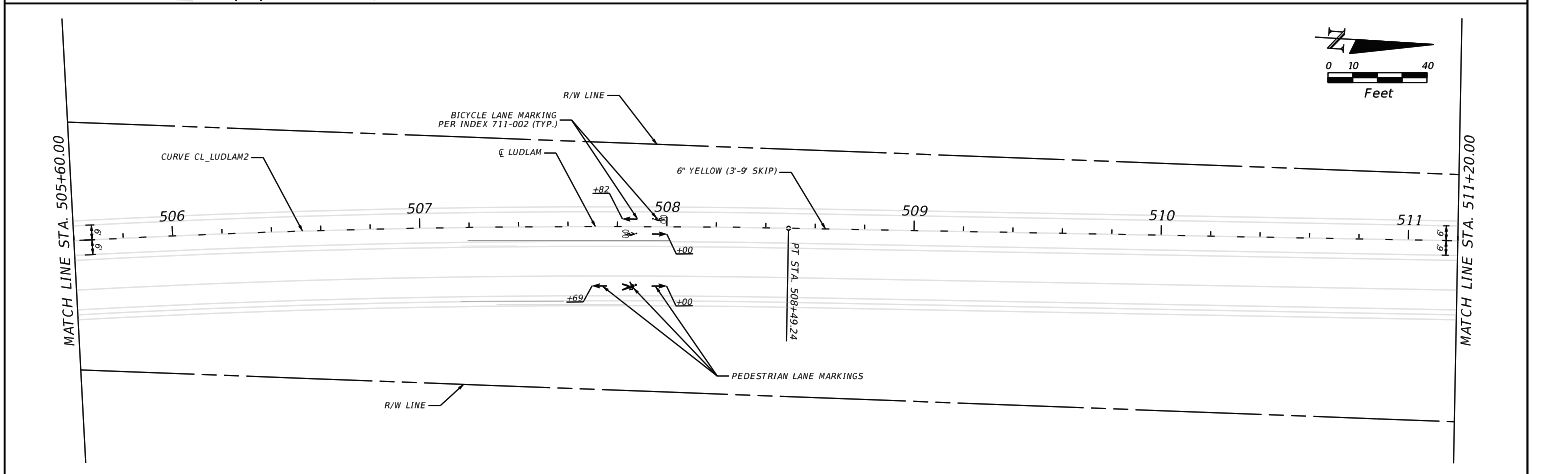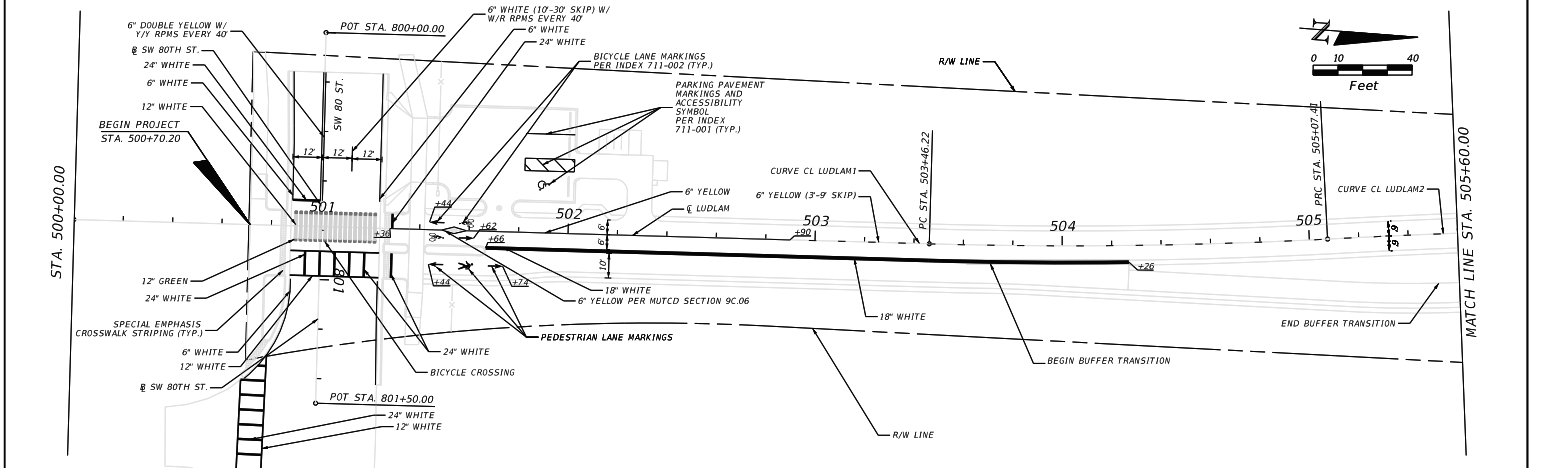

REVISIONS		AECOM	MIAMI-DADE COUNTY	LUDLAM TRAIL CORRIDOR PD&E STUDY			SIGNING AND PAVEMENT MARKING PLAN	SHEET NO.
DATE	DESCRIPTION			Miami-Dade County Parks, Recreation, and Open Spaces (MODPROS)	Hickman Building 275 NW 2nd Street Miami, FL 33128 305-755-7800	P&R CONTRACT NO. RFQ 7868 P&R PROJECT NO. 43502-15-001-14470619		
		110 EAST BROWARD BOULEVARD, SUITE 700 FORT LAUDERDALE, FL 33301						212

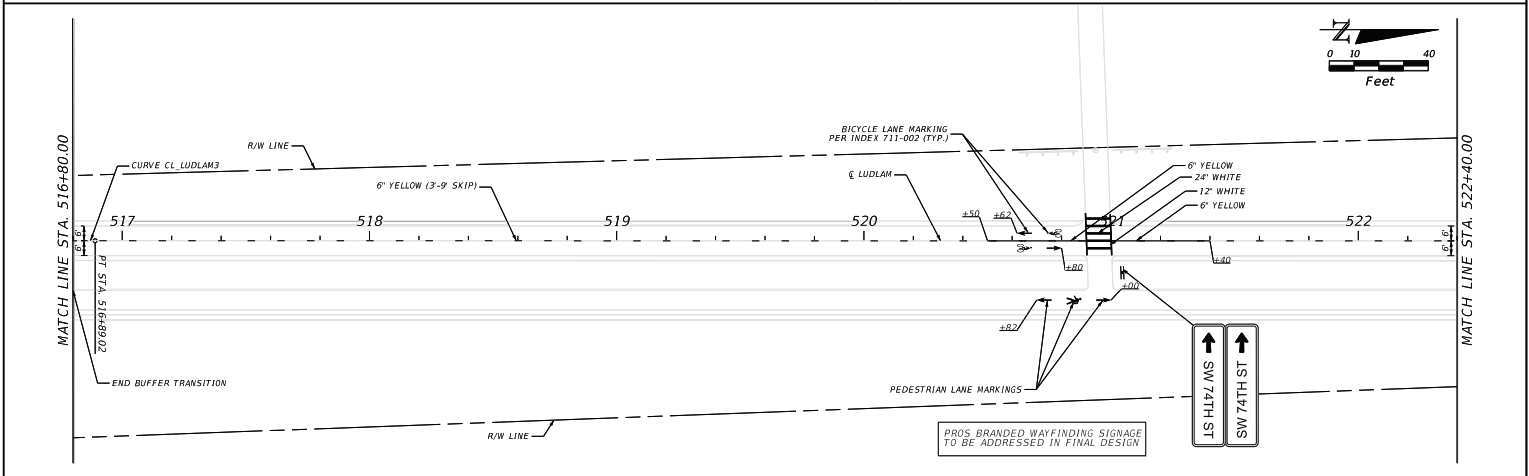
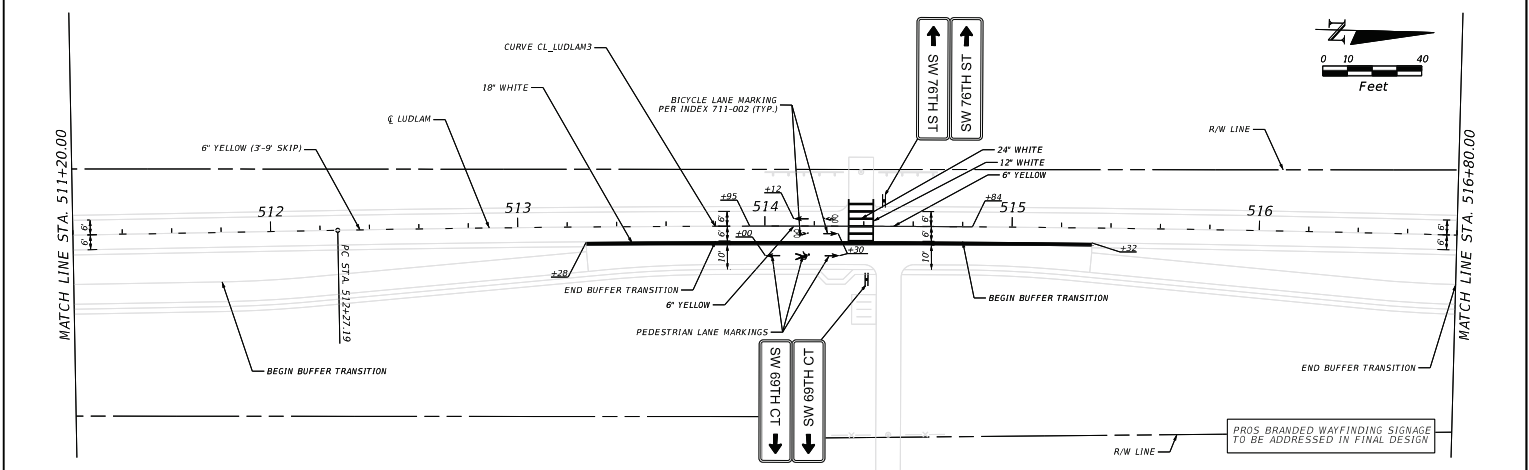


REVISIONS <table><thead><tr><th>DATE</th><th>DESCRIPTION</th></tr></thead><tbody></tbody></table>		DATE	DESCRIPTION	AECOM 110 EAST BROWARD BOULEVARD, SUITE 700 FORT LAUDERDALE, FL 33301	MIAMI-DADE COUNTY	LUDLAM TRAIL CORRIDOR PD&E STUDY <table><tr><td>Miami-Dade County Parks, Recreation, and Open Spaces (MOPROS)</td><td>Hickman Building 275 NW 2nd Street Miami, FL 33128 305-755-7800</td></tr></table>		Miami-Dade County Parks, Recreation, and Open Spaces (MOPROS)	Hickman Building 275 NW 2nd Street Miami, FL 33128 305-755-7800	<table><tr><td>P&R CONTRACT NO.</td></tr><tr><td>RFO 7868</td></tr><tr><td>P&R PROJECT NO.</td></tr><tr><td>43502-15-001-14470619</td></tr></table>	P&R CONTRACT NO.	RFO 7868	P&R PROJECT NO.	43502-15-001-14470619	SIGNING AND PAVEMENT MARKING PLAN	SHEET NO. 213
DATE	DESCRIPTION															
Miami-Dade County Parks, Recreation, and Open Spaces (MOPROS)	Hickman Building 275 NW 2nd Street Miami, FL 33128 305-755-7800															
P&R CONTRACT NO.																
RFO 7868																
P&R PROJECT NO.																
43502-15-001-14470619																



guerraj

2/1/2022 11:23:56 PLANSPO2


c:\pwworking\aecom_ds21_na_2020\dms30443\PLANSPO2.dgn

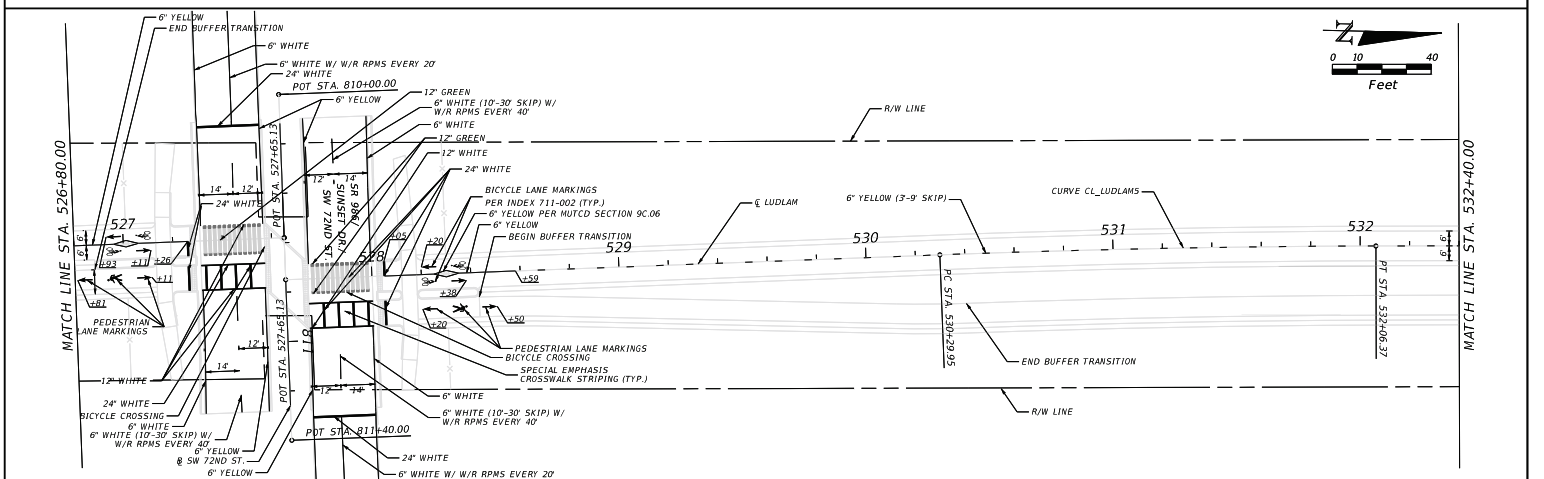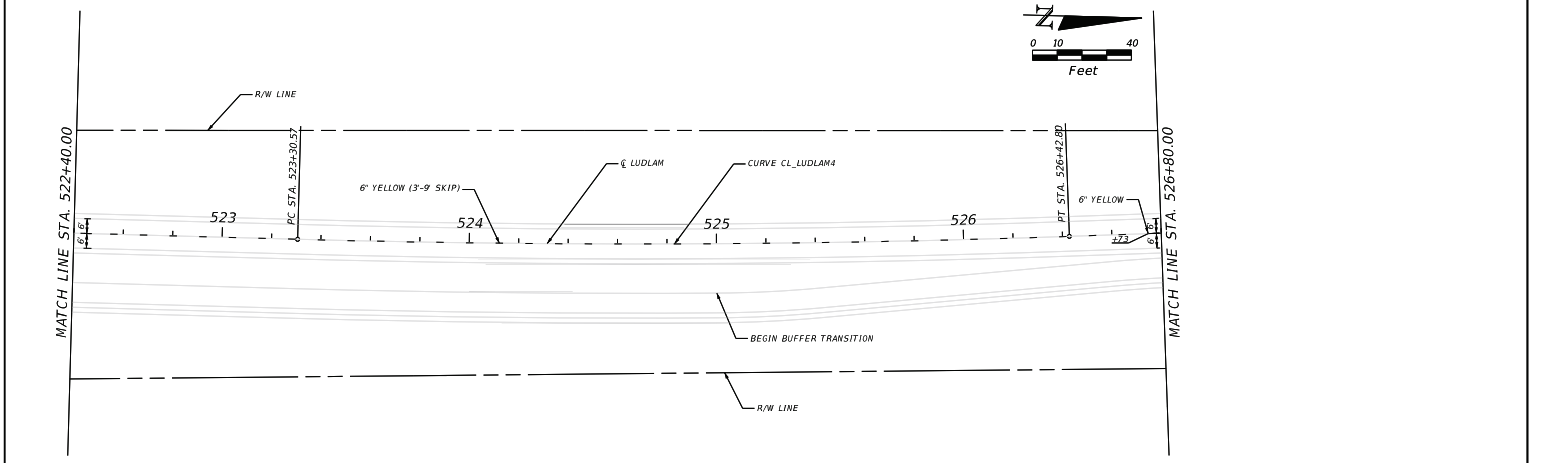



REVISIONS			 110 EAST BROWARD BOULEVARD, SUITE 700 FORT LAUDERDALE, FL 33301	 MIAMI-DADE COUNTY	LUDLAM TRAIL CORRIDOR PD&E STUDY				SIGNING AND PAVEMENT MARKING PLAN	SHEET NO.
DATE	DESCRIPTION				Miami-Dade County Parks, Recreation, and Open Spaces (MOPROS)	Hickman Building 275 NW 2nd Street Miami, FL 33128 305-755-7800	P&R CONTRACT NO. RFO 7868	P&R PROJECT NO. 43502-15-001-14470619		214
08/27/21			2/11/2022	12/23/20	PLANS003	C:\pwworking\aecom\d201 na 2020\ams\044\5\PL ANS\003.dgn				

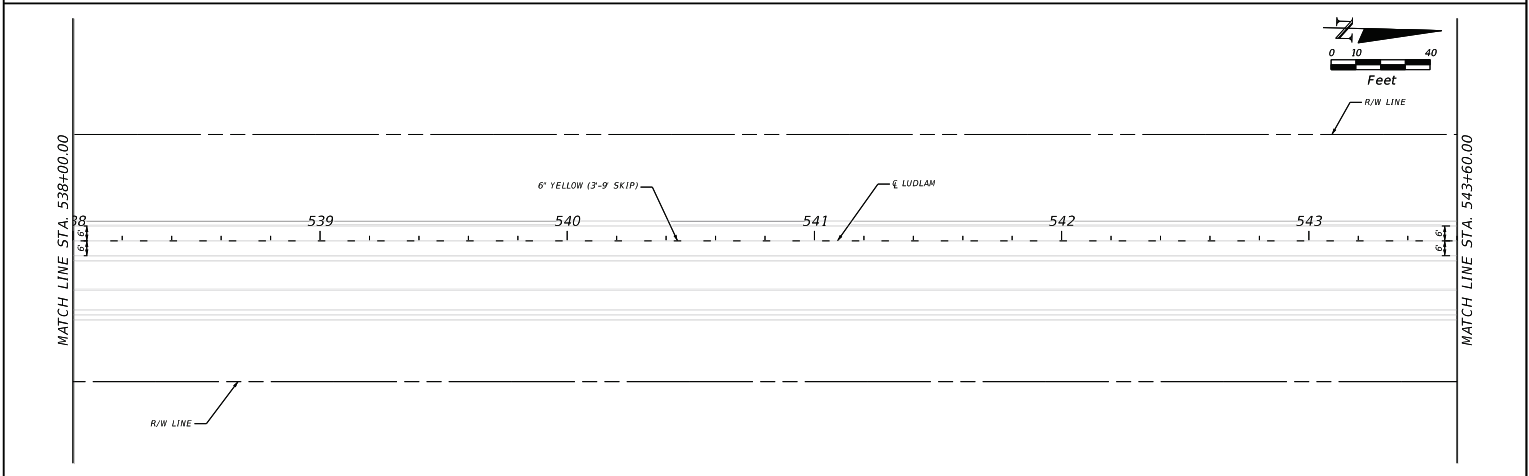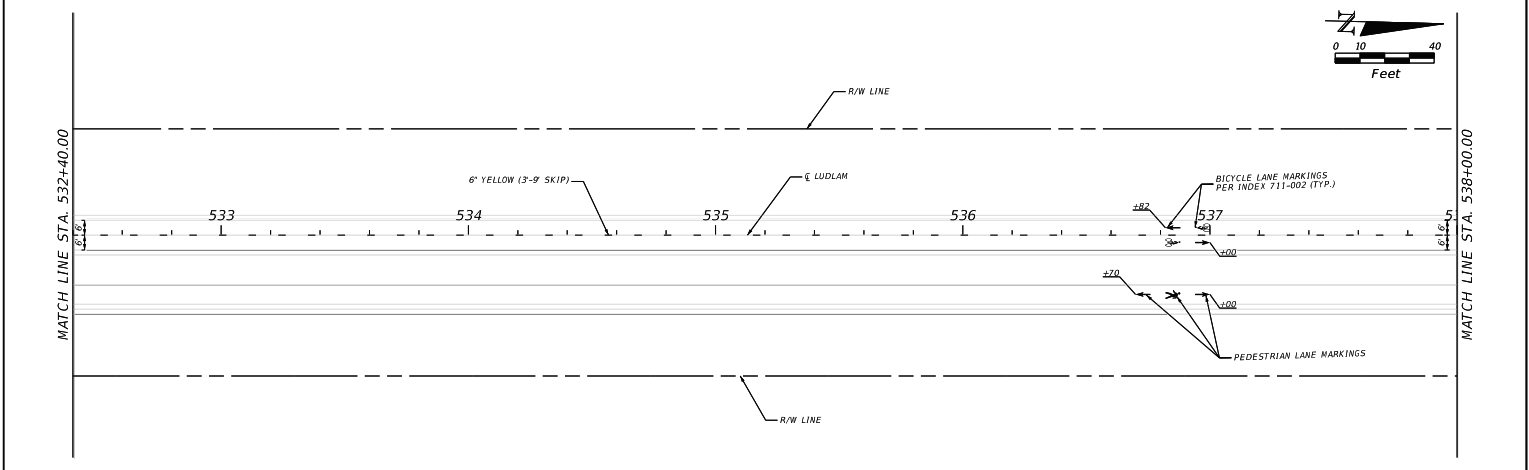


REVISIONS		AECOM	MIAMI-DADE COUNTY	LUDLAM TRAIL CORRIDOR PD&E STUDY			SIGNING AND PAVEMENT MARKING PLAN	SHEET NO.
DATE	DESCRIPTION							
		110 EAST BROWARD BOULEVARD, SUITE 700 FORT LAUDERDALE, FL 33301		Miami-Dade County Parks, Recreation, and Open Spaces (MOPROS)	Hickman Building 275 NW 2nd Street Miami, FL 33128 305-755-7800	P&R CONTRACT NO. RFQ 7868 P&R PROJECT NO. 43502-15-001-14470619		215


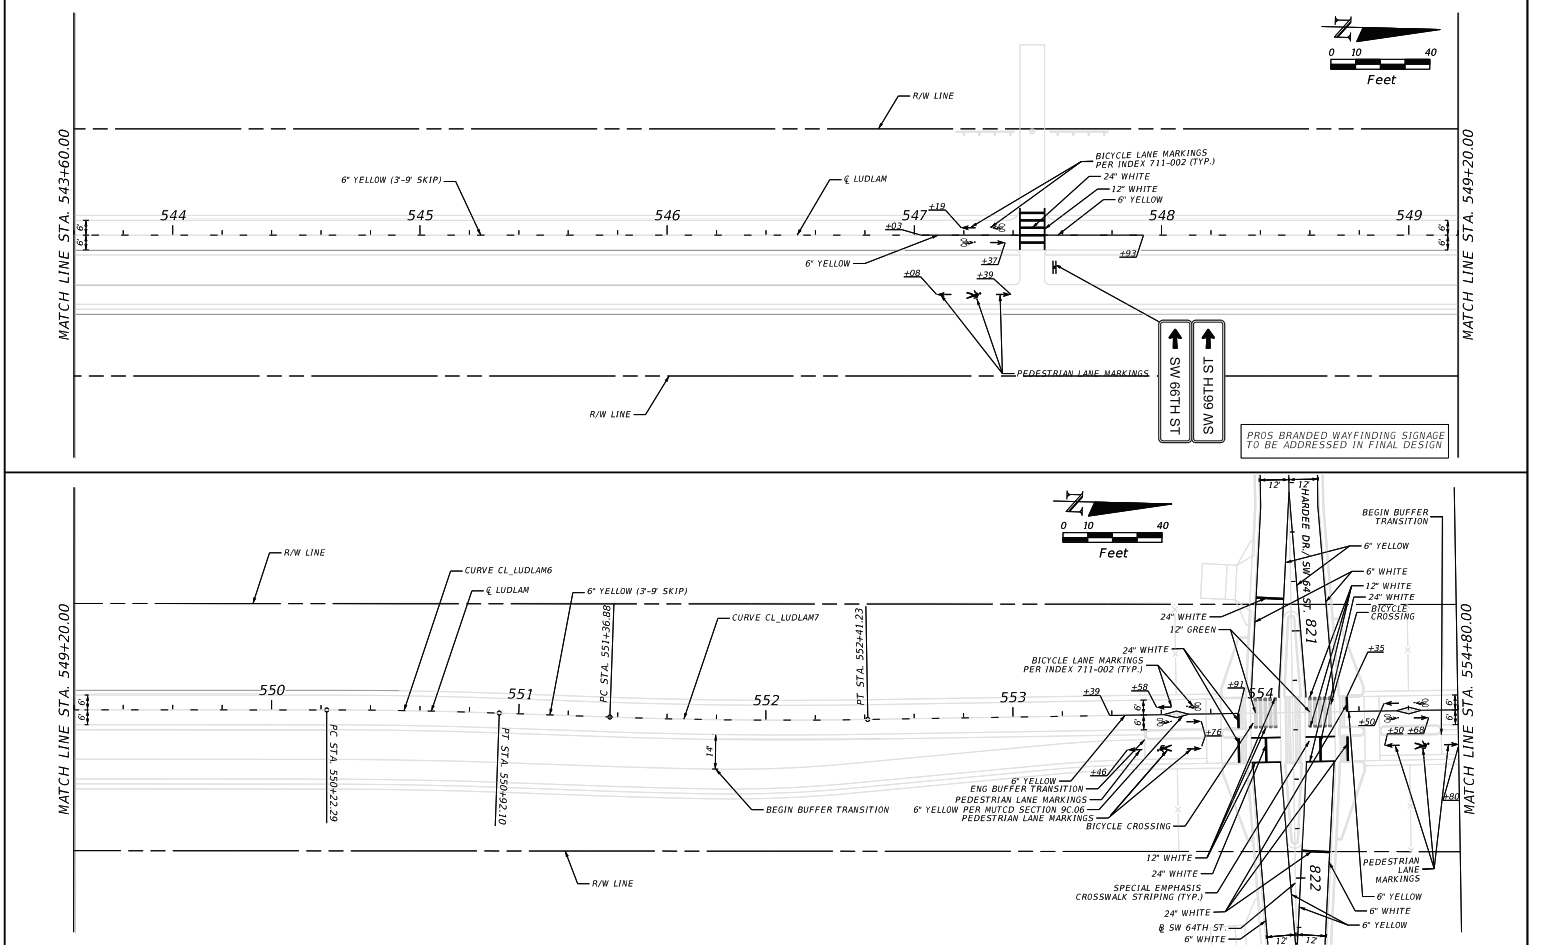


REVISIONS		 110 EAST BROWARD BOULEVARD, SUITE 700 FORT LAUDERDALE, FL 33301	 2171/2022 11-24/2020 PLANS/05	LUDLAM TRAIL CORRIDOR PD&E STUDY			SIGNING AND PAVEMENT MARKING PLAN	SHEET NO.
DATE	DESCRIPTION			Miami-Dade County Parks, Recreation, and Open Spaces (MDPROS)	Hickam Building 275 NW 2nd Street Miami, FL 33128 305-755-7800	P&R CONTRACT NO. RFQ 7868 P&R PROJECT NO. 43502-15-001-14470619		216
guerra)								

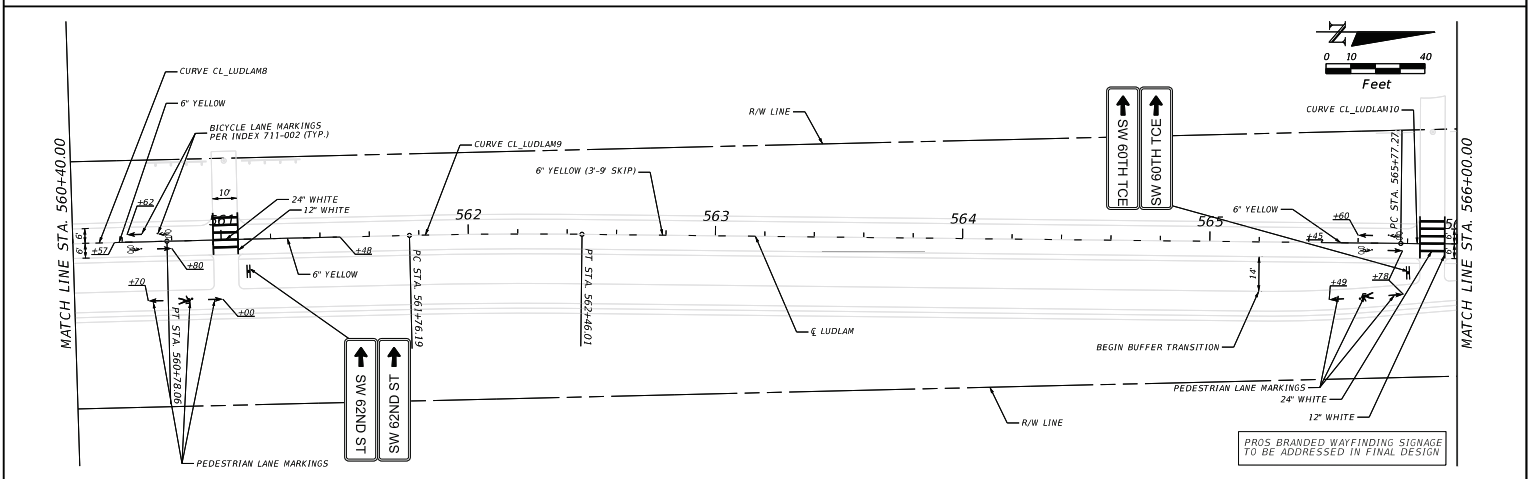
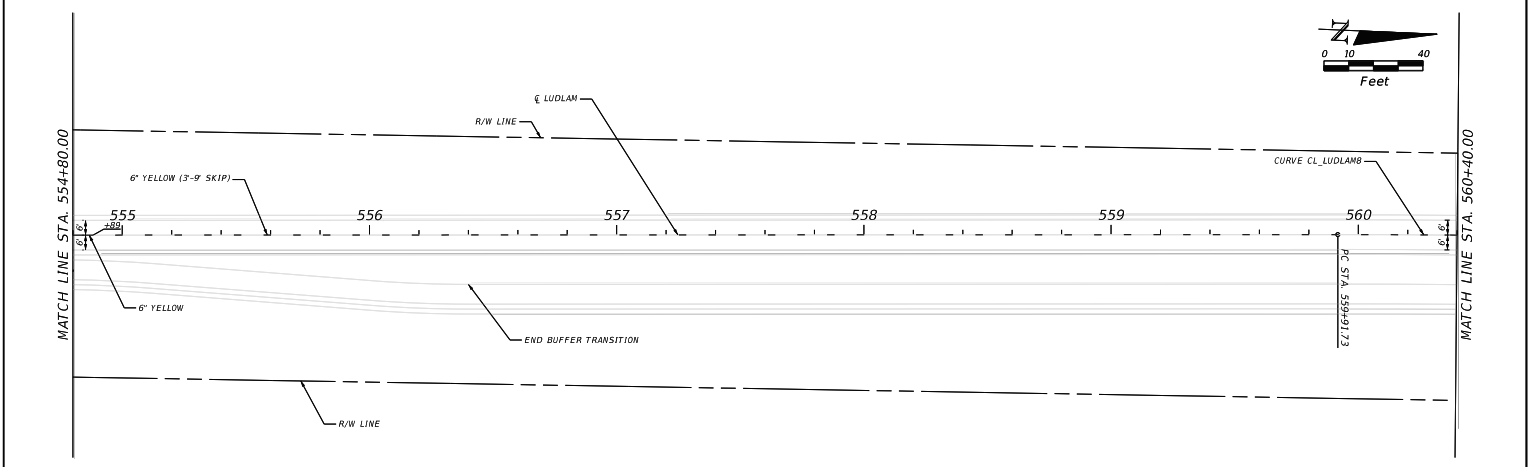


REVISIONS <table><thead><tr><th>DATE</th><th>DESCRIPTION</th></tr></thead><tbody></tbody></table>		DATE	DESCRIPTION	AECOM 110 EAST BROWARD BOULEVARD, SUITE 700 FORT LAUDERDALE, FL 33301	MIAMI-DADE COUNTY	LUDLAM TRAIL CORRIDOR PD&E STUDY <table><tr><td>Miami-Dade County Parks, Recreation, and Open Spaces (MOPROS)</td><td>Hickman Building 275 NW 2nd Street Miami, FL 33128 305-755-7800</td><td><table><tr><td>P&R CONTRACT NO.</td><td>RFO 7868</td></tr><tr><td>P&R PROJECT NO.</td><td>43502-15-001-14470619</td></tr></table></td></tr></table>	Miami-Dade County Parks, Recreation, and Open Spaces (MOPROS)	Hickman Building 275 NW 2nd Street Miami, FL 33128 305-755-7800	<table><tr><td>P&R CONTRACT NO.</td><td>RFO 7868</td></tr><tr><td>P&R PROJECT NO.</td><td>43502-15-001-14470619</td></tr></table>	P&R CONTRACT NO.	RFO 7868	P&R PROJECT NO.	43502-15-001-14470619	SIGNING AND PAVEMENT MARKING PLAN	SHEET NO. 217
DATE	DESCRIPTION														
Miami-Dade County Parks, Recreation, and Open Spaces (MOPROS)	Hickman Building 275 NW 2nd Street Miami, FL 33128 305-755-7800	<table><tr><td>P&R CONTRACT NO.</td><td>RFO 7868</td></tr><tr><td>P&R PROJECT NO.</td><td>43502-15-001-14470619</td></tr></table>	P&R CONTRACT NO.	RFO 7868	P&R PROJECT NO.	43502-15-001-14470619									
P&R CONTRACT NO.	RFO 7868														
P&R PROJECT NO.	43502-15-001-14470619														


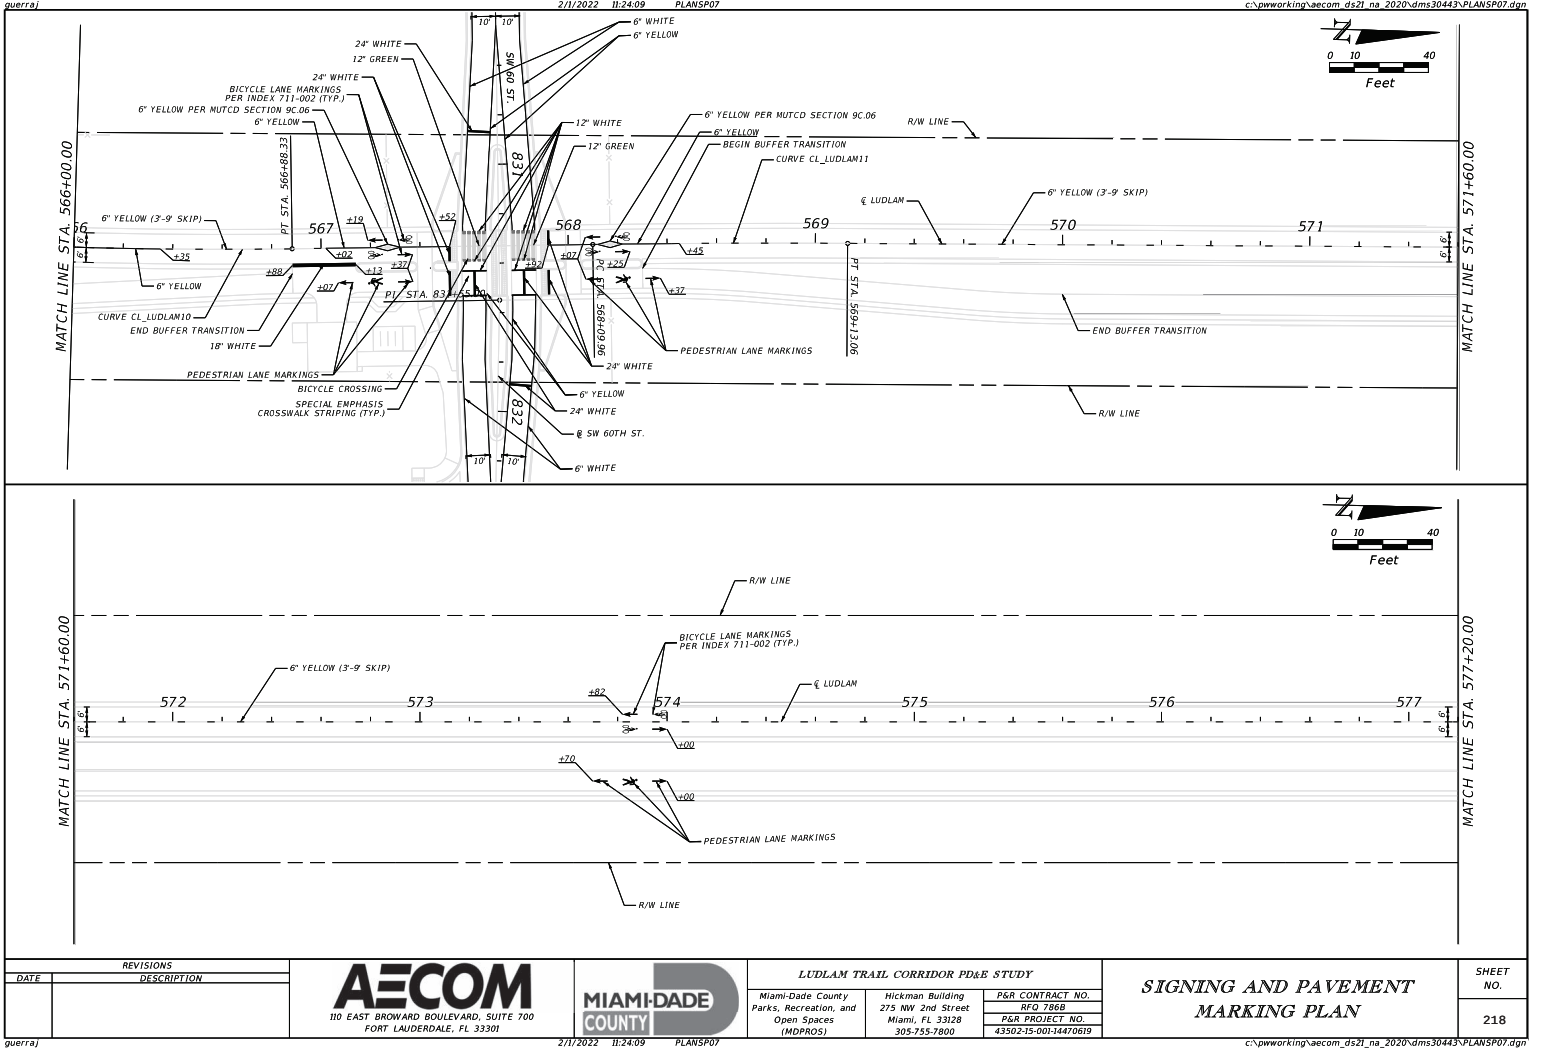


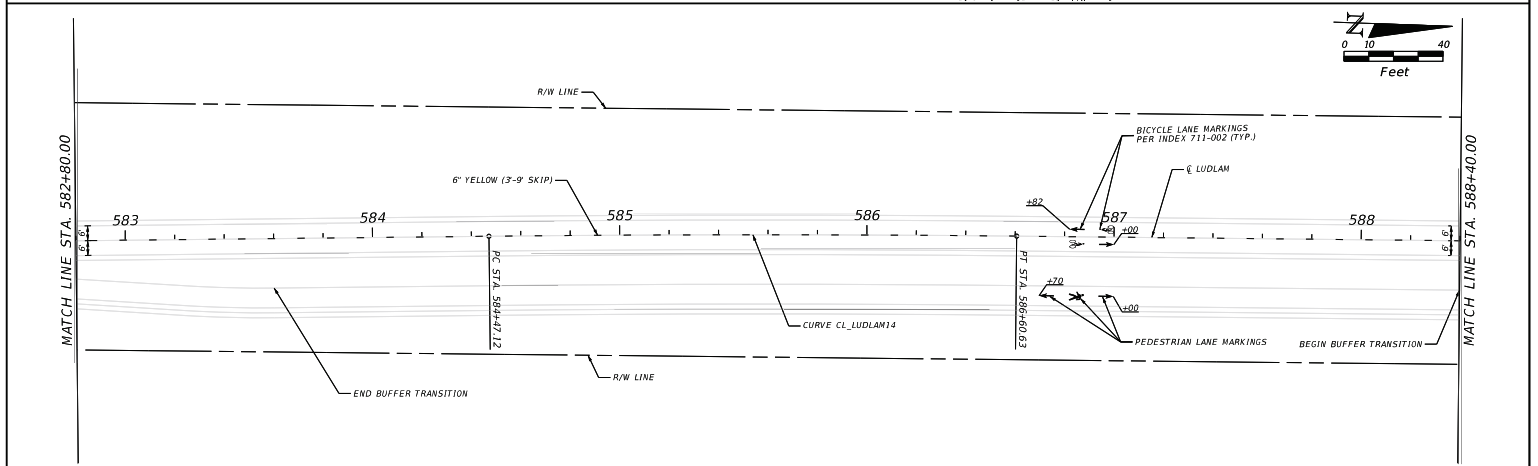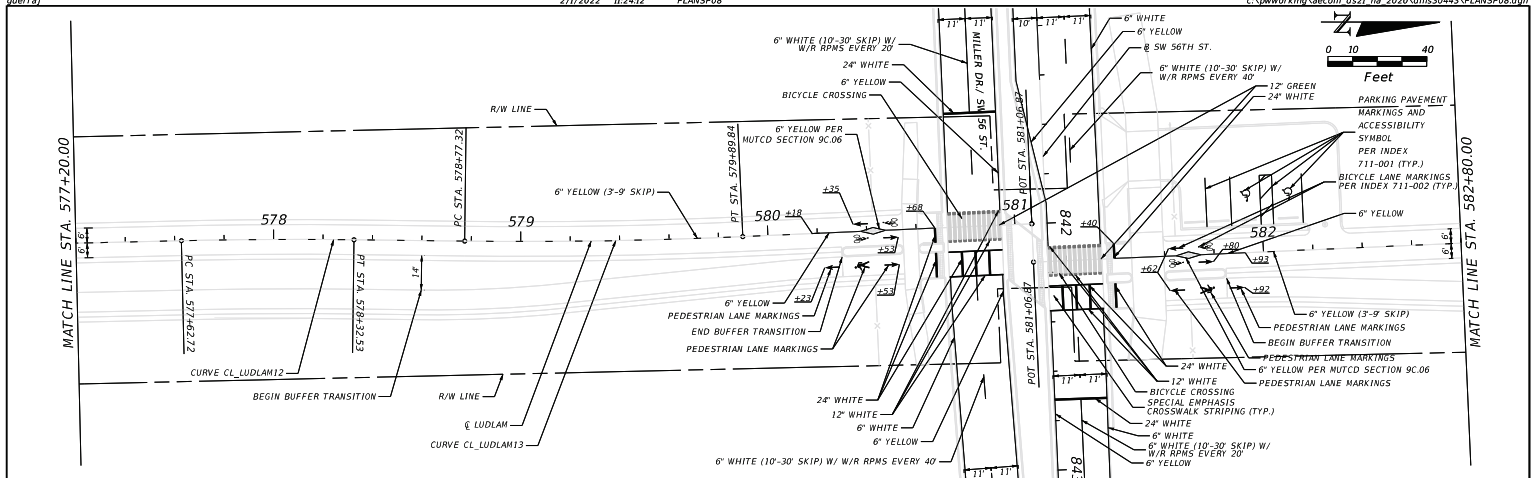


REVISIONS		 110 EAST BROWARD BOULEVARD, SUITE 700 FORT LAUDERDALE, FL 33301		LUDLAM TRAIL CORRIDOR PD&E STUDY			SIGNING AND PAVEMENT MARKING PLAN	SHEET NO.
DATE	DESCRIPTION			Miami-Dade County Parks, Recreation, and Open Spaces (MDPROS)	Hickman Building 275 NW 2nd Street Miami, FL 33128 305-755-7800	P&R CONTRACT NO. RFO 7868 P&R PROJECT NO. 43502-15-001-1447-0619		219

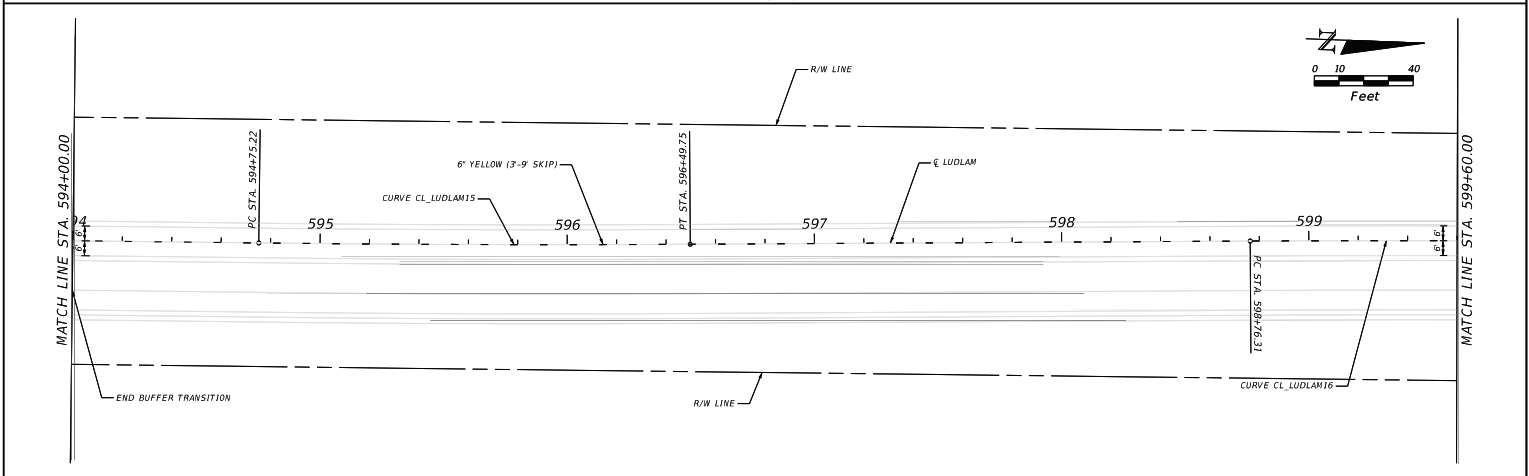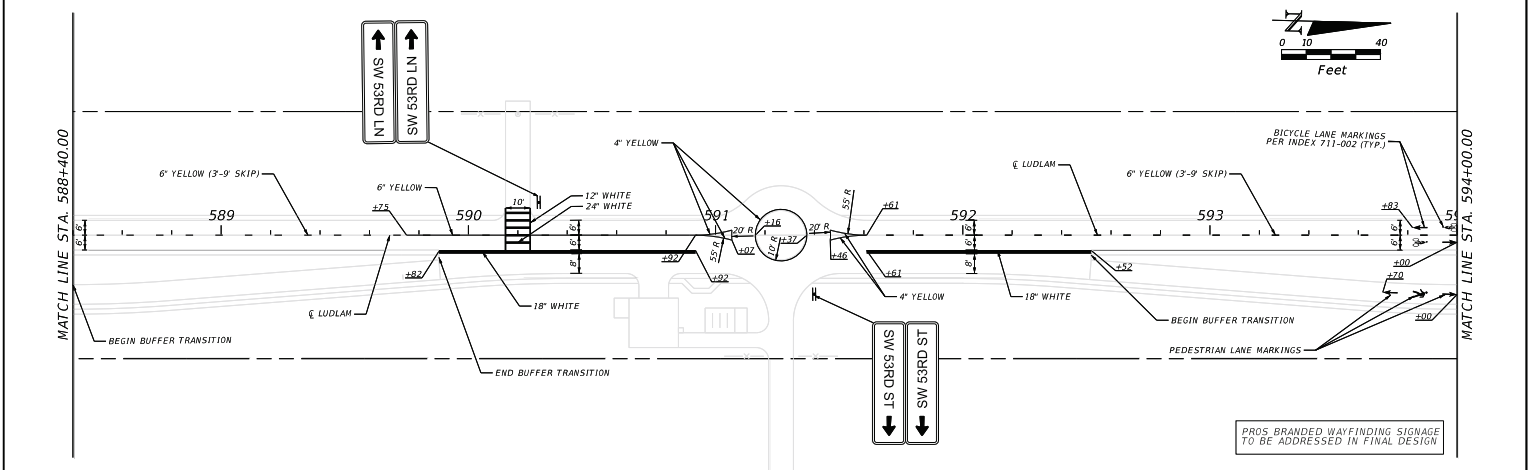



REVISIONS		AECOM	MIAMI-DADE COUNTY	LUDLAM TRAIL CORRIDOR PD&E STUDY			SIGNING AND PAVEMENT MARKING PLAN	SHEET NO.
DATE	DESCRIPTION							
		110 EAST BROWARD BOULEVARD, SUITE 700 FORT LAUDERDALE, FL 33301		Miami-Dade County Parks, Recreation, and Open Spaces (MOPROS)	Hickman Building 275 NW 2nd Street Miami, FL 33128 305-755-7800	P&R CONTRACT NO. RFQ 7868 P&R PROJECT NO. 43502-15-001-14470619		228

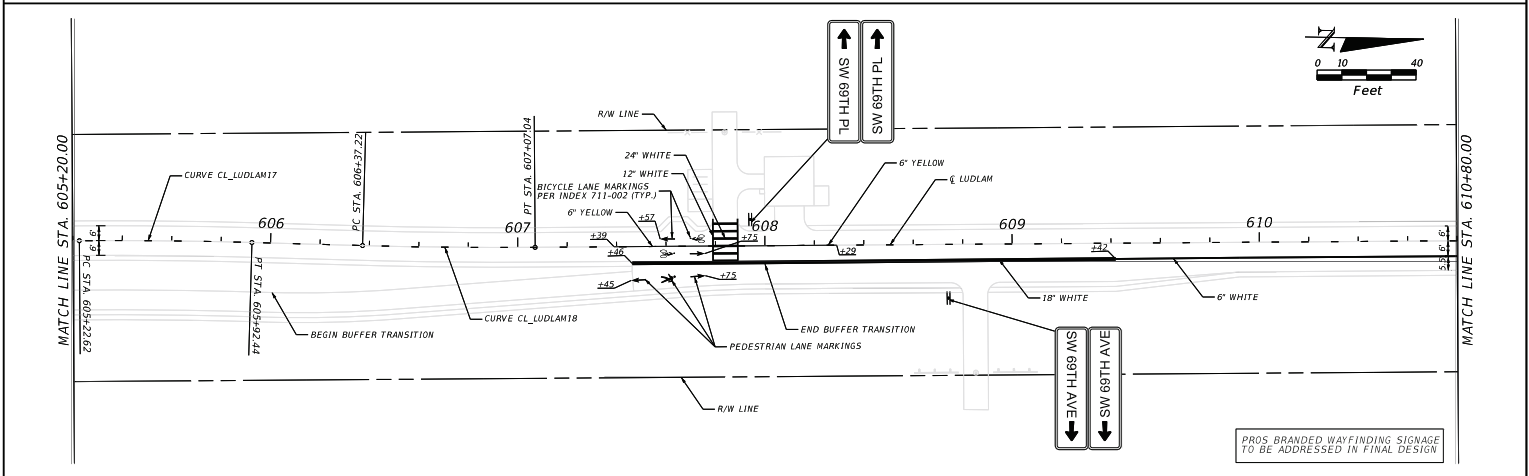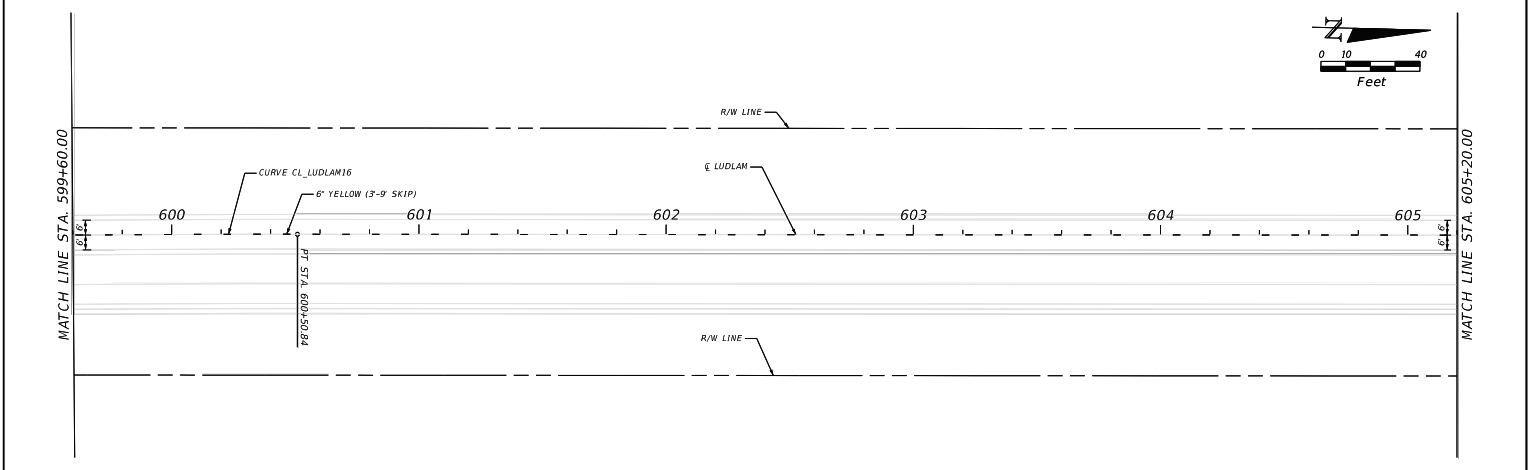



REVISIONS		AECOM	MIAMI-DADE COUNTY	LUDLAM TRAIL CORRIDOR PD&E STUDY			SIGNING AND PAVEMENT MARKING PLAN	SHEET NO.
DATE	DESCRIPTION							
		110 EAST BROWARD BOULEVARD, SUITE 700 FORT LAUDERDALE, FL 33301		Miami-Dade County Parks, Recreation, and Open Spaces (MOPROS)	Hickman Building 275 NW 2nd Street Miami, FL 33128 305-755-7800	P&R CONTRACT NO. RFQ 7868 P&R PROJECT NO. 43502-15-001-14470619		221

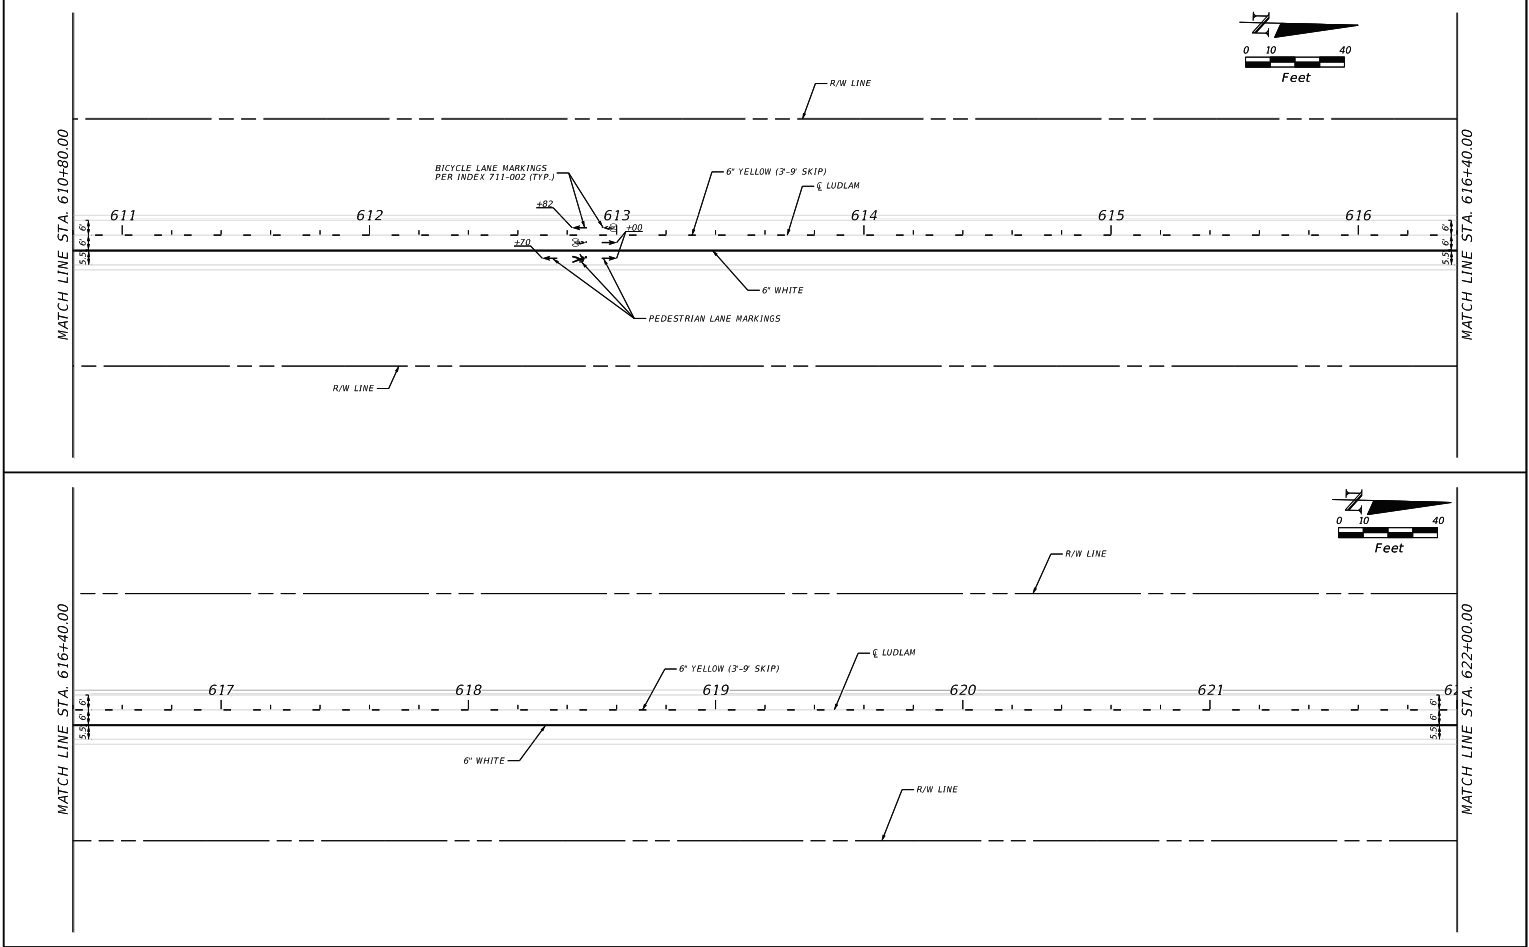



REVISIONS		AECOM	MIAMI-DADE COUNTY	LUDLAM TRAIL CORRIDOR PD&E STUDY			SIGNING AND PAVEMENT MARKING PLAN	SHEET NO.
DATE	DESCRIPTION							
		110 EAST BROWARD BOULEVARD, SUITE 700 FORT LAUDERDALE, FL 33301		Miami-Dade County Parks, Recreation, and Open Spaces (MDPROS)	Hickman Building 275 NW 2nd Street Miami, FL 33128 305-755-7800	P&R CONTRACT NO. RFQ 7868 P&R PROJECT NO. 43502-15-001-14470619		222

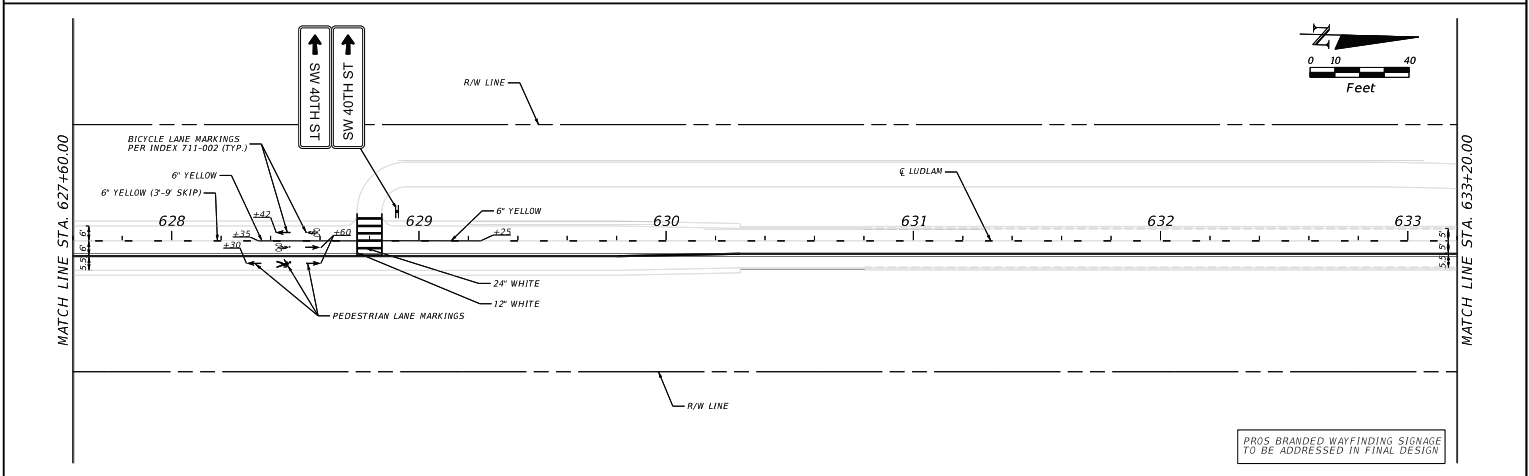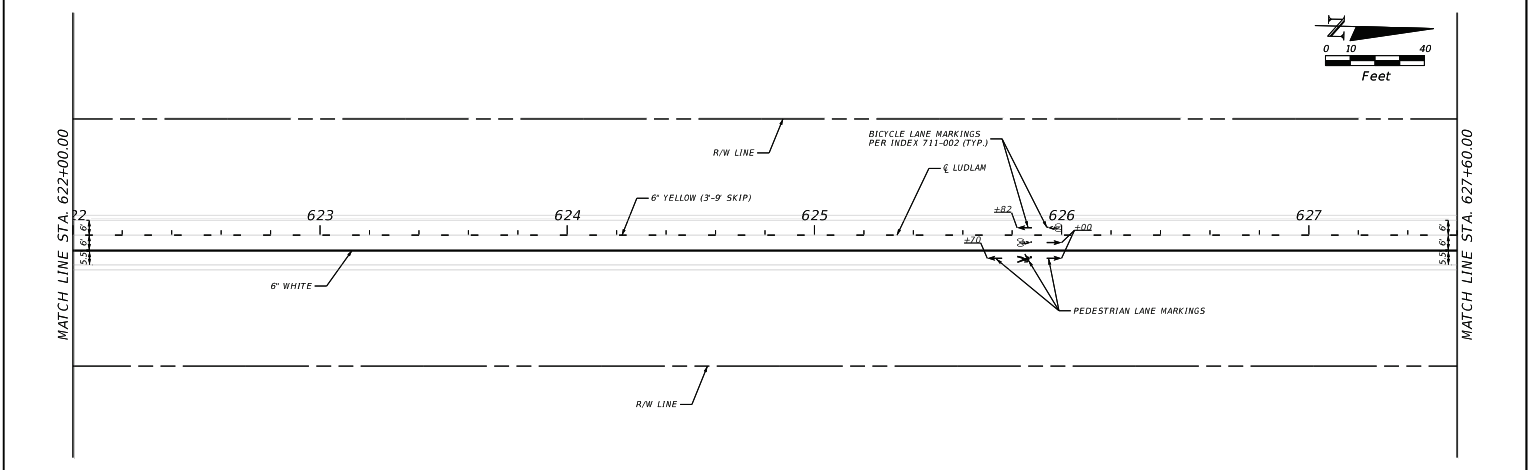



REVISIONS		AECOM	MIAMI-DADE COUNTY	LUDLAM TRAIL CORRIDOR PD&E STUDY			SIGNING AND PAVEMENT MARKING PLAN	SHEET NO.
DATE	DESCRIPTION							
		110 EAST BROWARD BOULEVARD, SUITE 700 FORT LAUDERDALE, FL 33301		Miami-Dade County Parks, Recreation, and Open Spaces (MDPROS)	Hickman Building 275 NW 2nd Street Miami, FL 33128 305-755-7800	P&R CONTRACT NO. RFQ 7868 P&R PROJECT NO. 43502-15-001-14470619		223

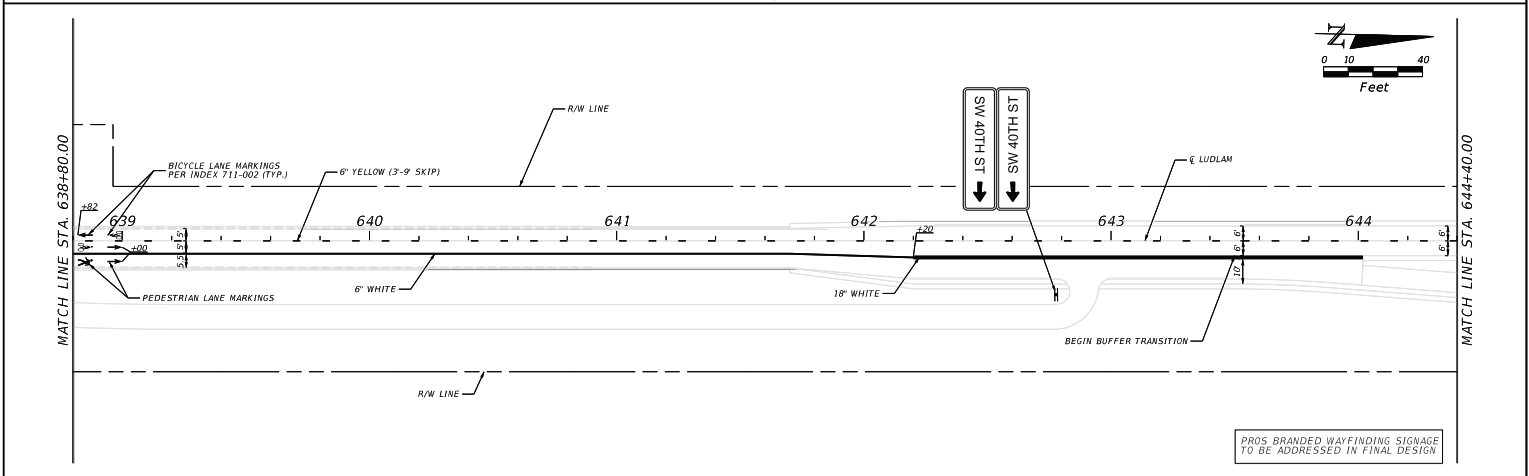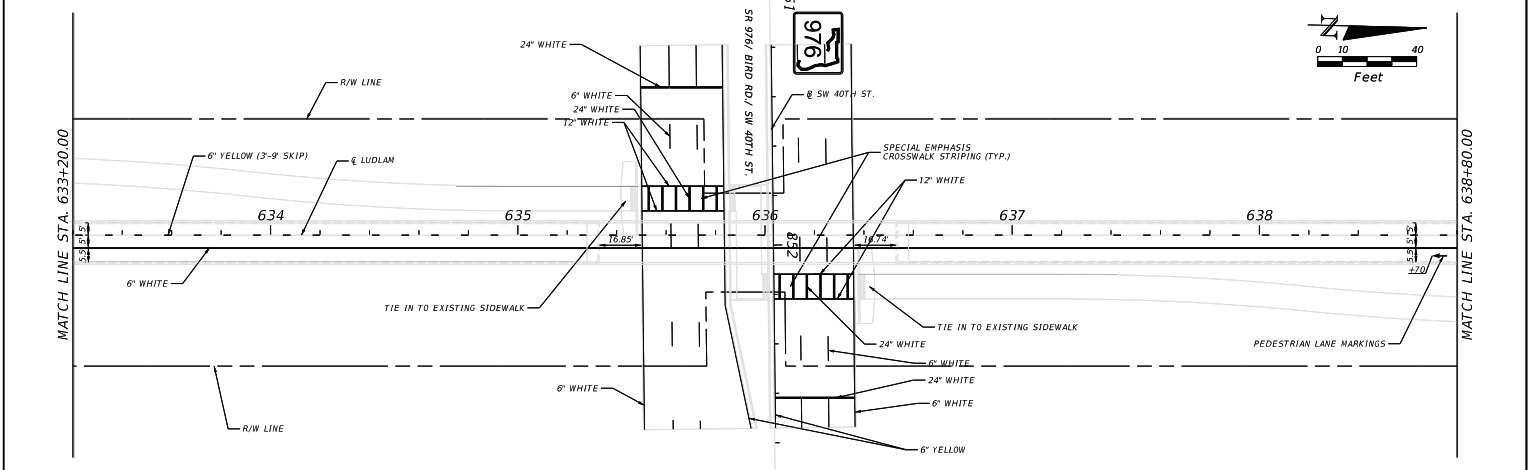

REVISIONS		AECOM 110 EAST BROWARD BOULEVARD, SUITE 700 FORT LAUDERDALE, FL 33301 MIAMI-DADE COUNTY	LUDLAM TRAIL CORRIDOR PD&E STUDY			SIGNING AND PAVEMENT MARKING PLAN		SHEET NO.
DATE	DESCRIPTION							
			Miami-Dade County Parks, Recreation, and Open Spaces (MDPROS)	Hickman Building 275 NW 2nd Street Miami, FL 33128 305-755-7800	P&R CONTRACT NO. RFQ 7868 P&R PROJECT NO. 43502-15-001-14470619			224

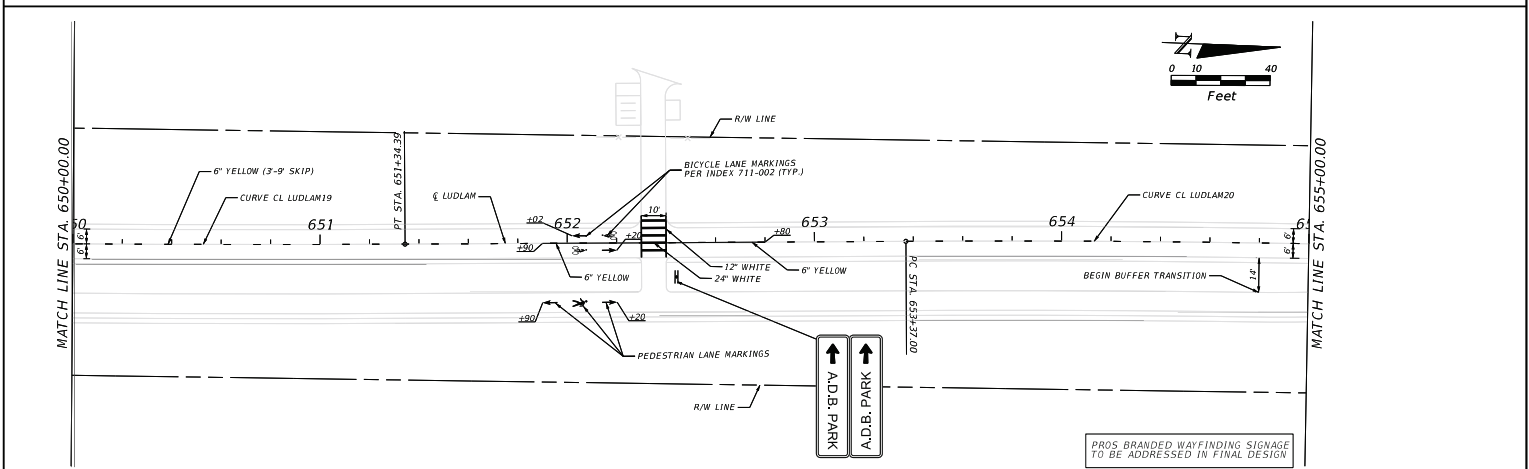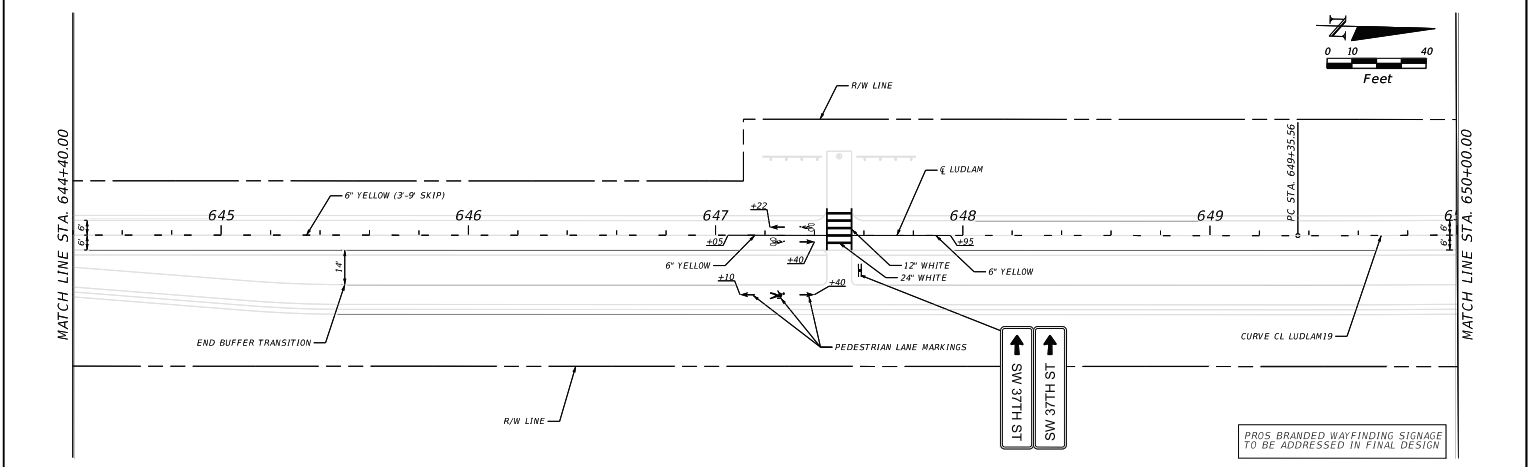

REVISIONS		 110 EAST BROWARD BOULEVARD, SUITE 700 FORT LAUDERDALE, FL 33301	 MIAMI-DADE COUNTY	LUDLAM TRAIL CORRIDOR PD&E STUDY				SHEET NO.		
DATE	DESCRIPTION							225		
						Miami-Dade County Parks, Recreation, and Open Spaces (MDPROS)		Hickman Building 275 NW 2nd Street Miami, FL 33128 305-755-7800	P&R CONTRACT NO. RFO 7868 P&R PROJECT NO. 43502-15-001-14470619	
guerra)				2/7/2022	11:24:29	PLANSPI4			c:\pwworking\aecom ds21 na 2020\dms3044\PLANSPI4.dgn	

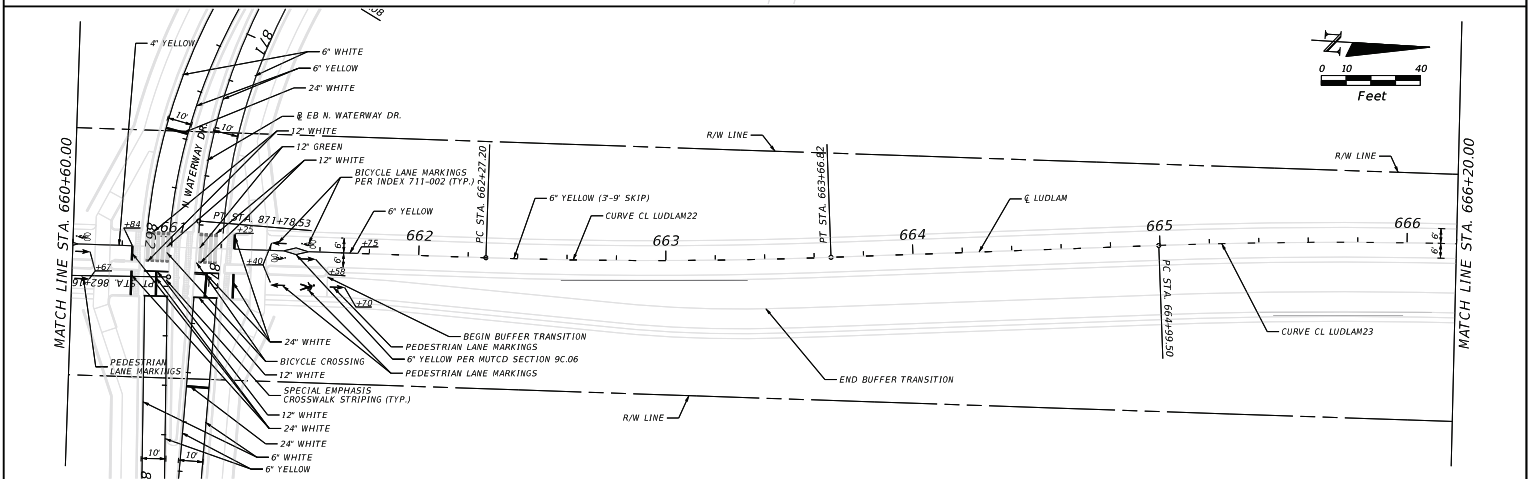
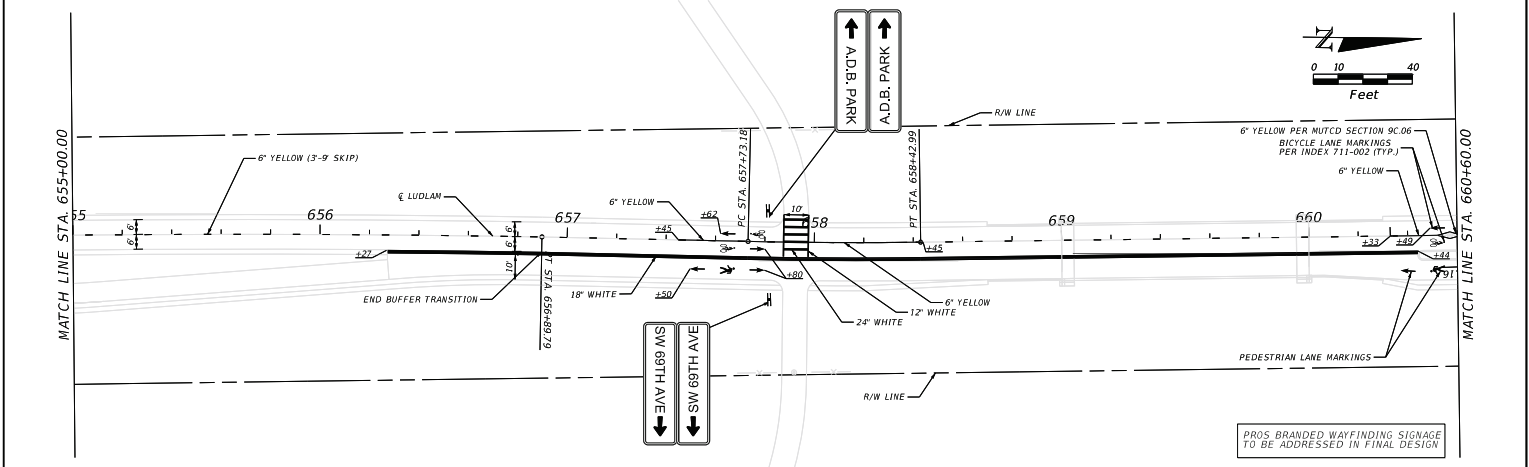


REVISIONS		AECOM	MIAMI-DADE COUNTY	LUDLUM TRAIL CORRIDOR PD&E STUDY			SIGNING AND PAVEMENT MARKING PLAN	SHEET NO.
DATE	DESCRIPTION							
		110 EAST BROWARD BOULEVARD, SUITE 700 FORT LAUDERDALE, FL 33301		Miami-Dade County Parks, Recreation, and Open Spaces (MODPROS)	Hickman Building 275 NW 2nd Street Miami, FL 33128 305-755-7800	P&R CONTRACT NO. RFQ 7868 P&R PROJECT NO. 43502-15-001-14470619		226



guerraj

2/1/2022 11:24:32 PLANSPI5



c:\pwworking\aecom_ds21_na_2020\dms30443\PLANSPI5.dgn

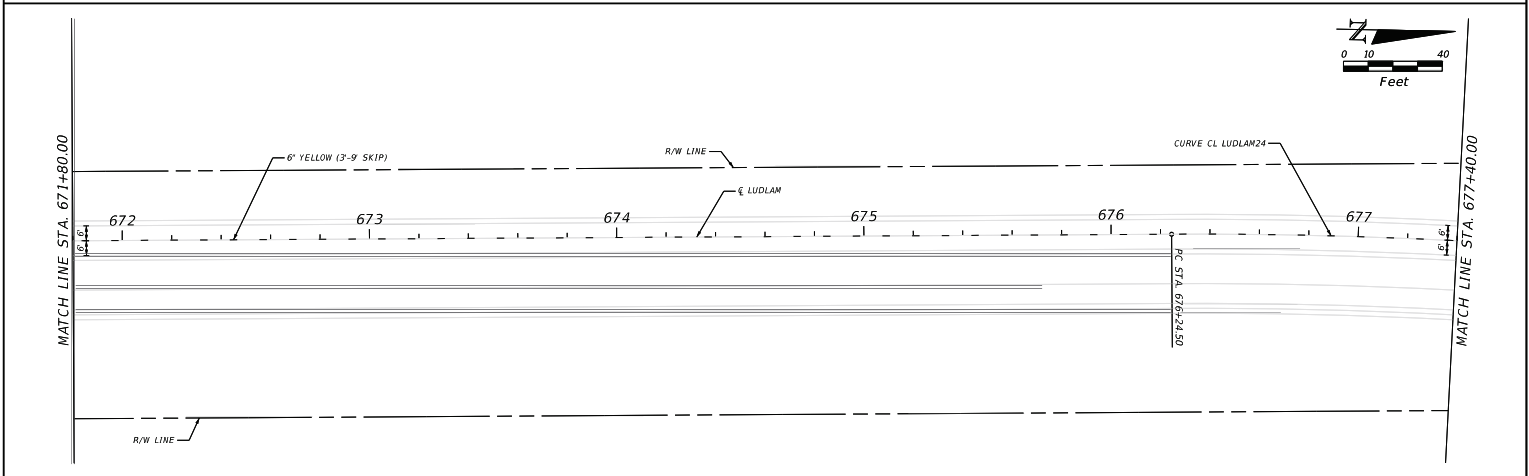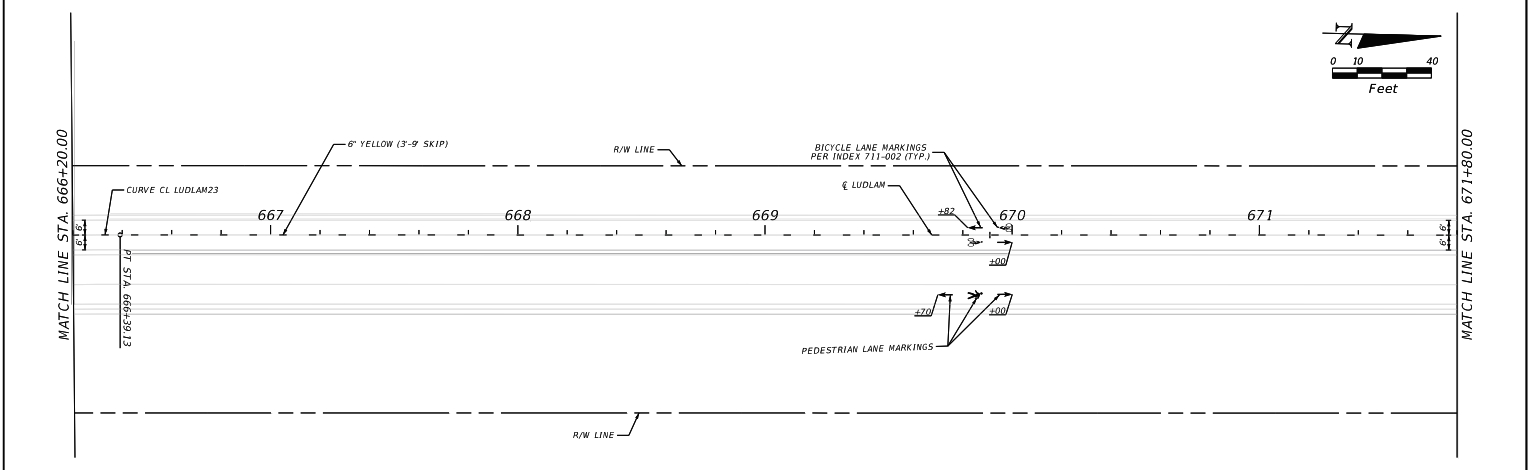



REVISIONS		AECOM	MIAMI-DADE COUNTY	LUDLAM TRAIL CORRIDOR PD&E STUDY			SIGNING AND PAVEMENT MARKING PLAN	SHEET NO. 227
DATE	DESCRIPTION							
		110 EAST BROWARD BOULEVARD, SUITE 700 FORT LAUDERDALE, FL 33301		Miami-Dade County Parks, Recreation, and Open Spaces (MDPROS)	Hickman Building 275 NW 2nd Street Miami, FL 33128 305-755-7800	P&R CONTRACT NO. RFQ 7868 P&R PROJECT NO. 43502-15-001-14470619		

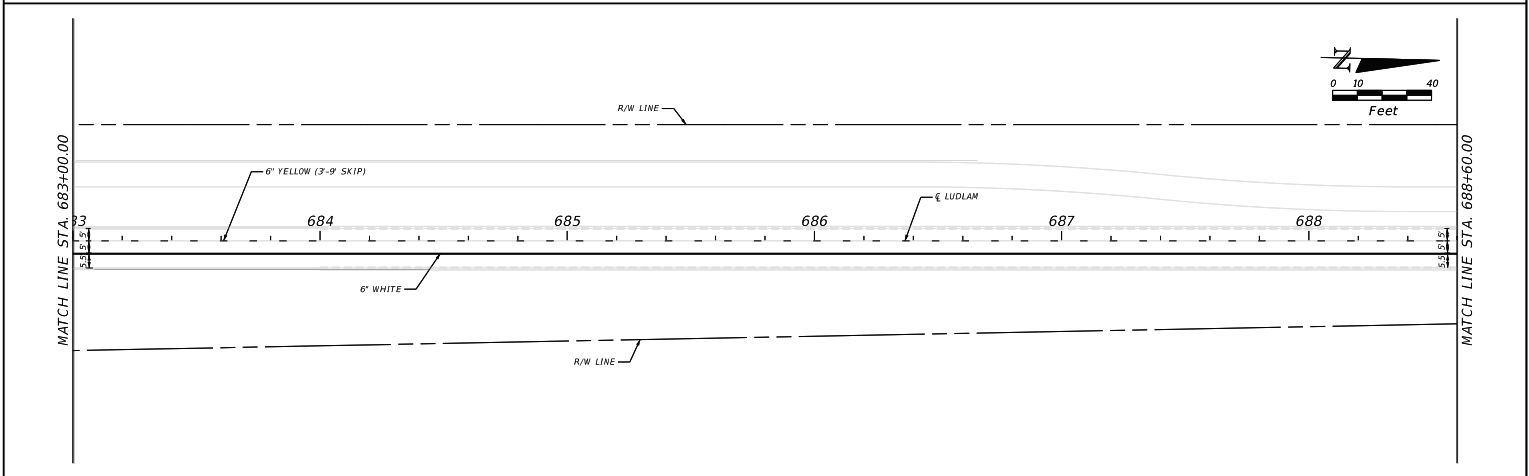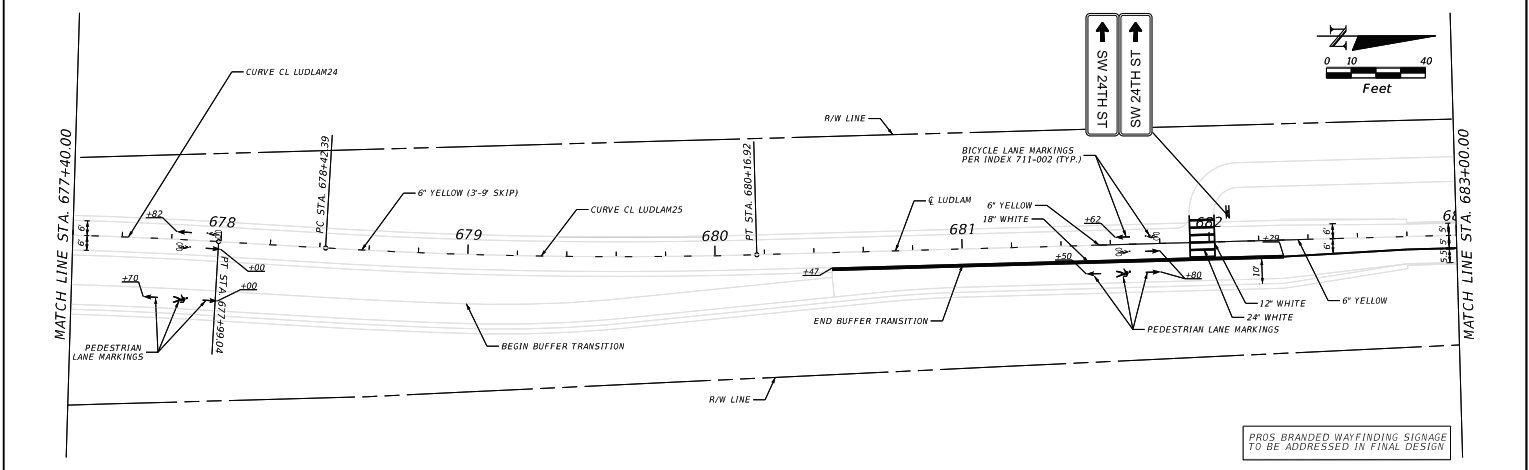



REVISIONS		AECOM	MIAMI-DADE COUNTY	LUDLAM TRAIL CORRIDOR PD&E STUDY			SIGNING AND PAVEMENT MARKING PLAN	SHEET NO.
DATE	DESCRIPTION							
		110 EAST BROWARD BOULEVARD, SUITE 700 FORT LAUDERDALE, FL 33301		Miami-Dade County Parks, Recreation, and Open Spaces (MDPROS)	Hickman Building 275 NW 2nd Street Miami, FL 33128 305-755-7800	P&R CONTRACT NO. RFQ 7868 P&R PROJECT NO. 43502-15-001-14470619		228

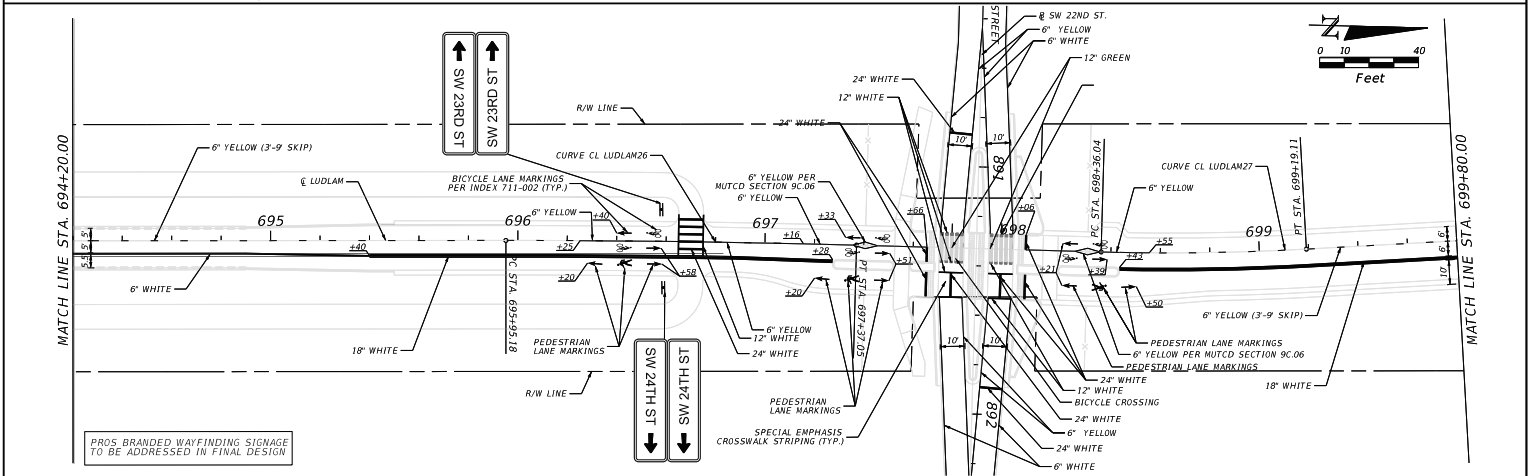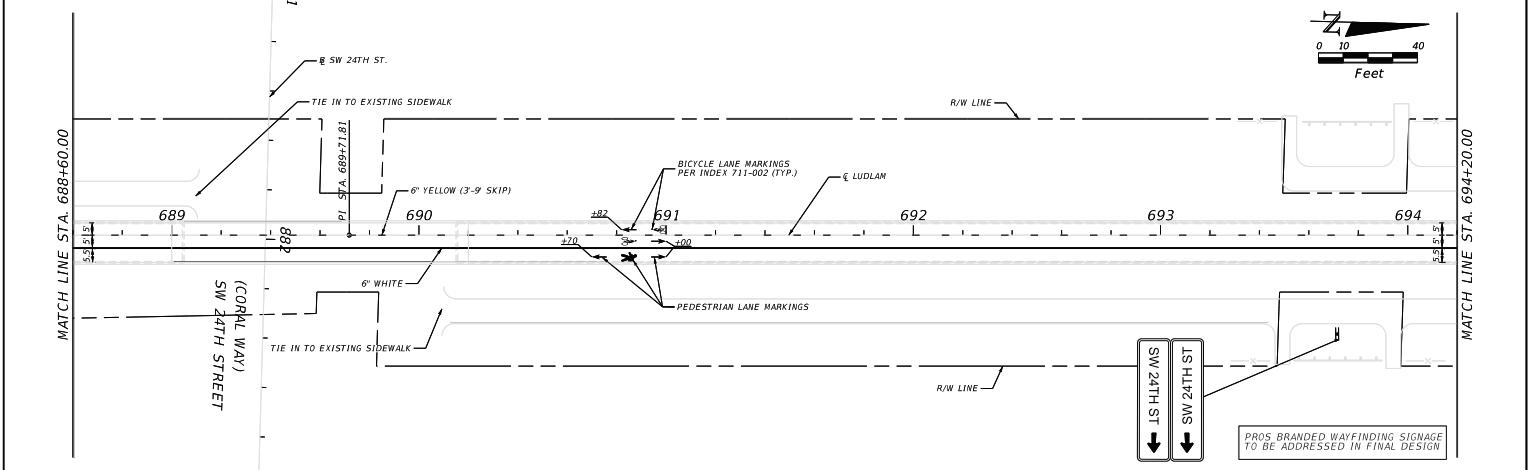



REVISIONS		AECOM	MIAMI-DADE COUNTY	LUDLAM TRAIL CORRIDOR PD&E STUDY		SIGNING AND PAVEMENT MARKING PLAN		SHEET NO.
DATE	DESCRIPTION							
		110 EAST BROWARD BOULEVARD, SUITE 700 FORT LAUDERDALE, FL 33301		Miami-Dade County Parks, Recreation, and Open Spaces (MOPROS)	Hickman Building 275 NW 2nd Street Miami, FL 33128 305-755-7800	P&R CONTRACT NO. RFQ 7868 P&R PROJECT NO. 43502-15-001-14470619		229

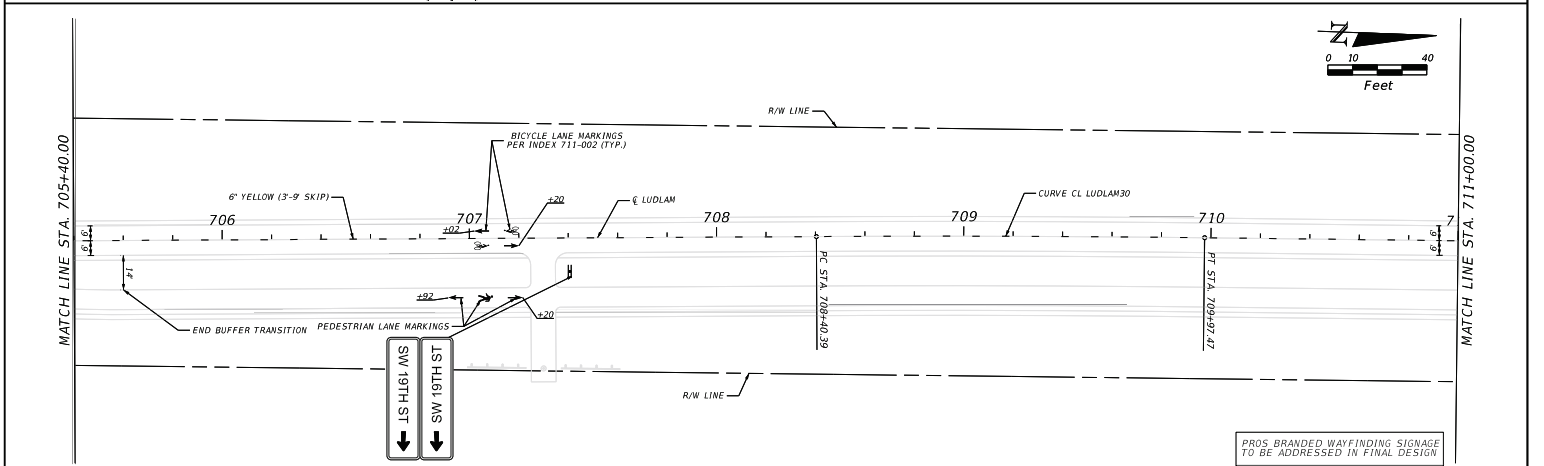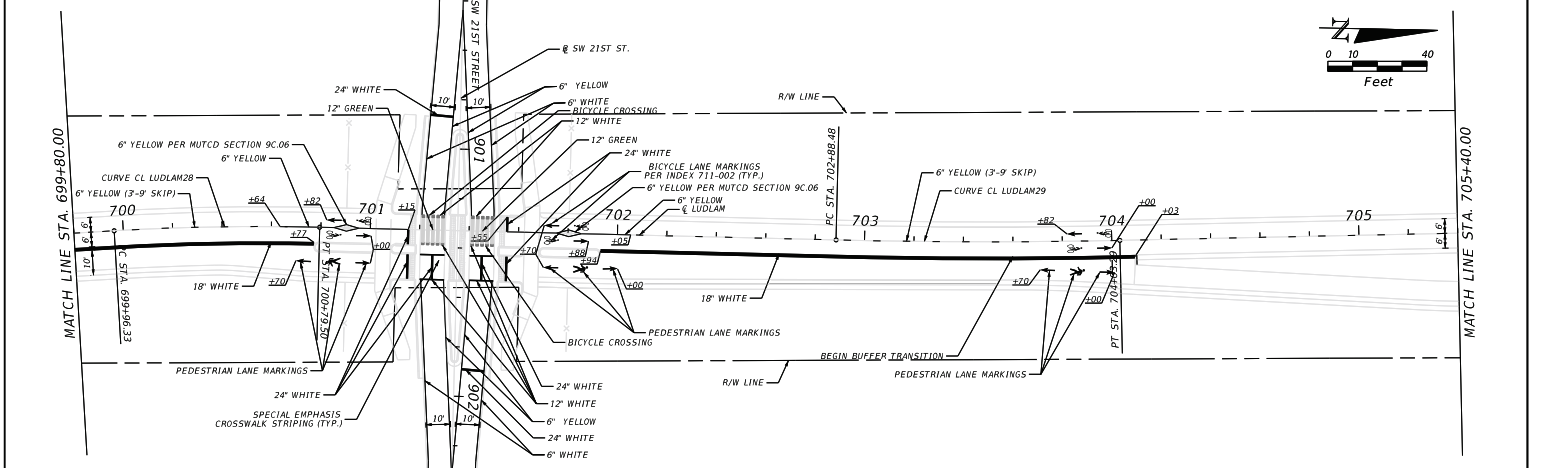



REVISIONS		 110 EAST BROWARD BOULEVARD, SUITE 700 FORT LAUDERDALE, FL 33301		LUDLAM TRAIL CORRIDOR PD&E STUDY				SHEET NO.
DATE	DESCRIPTION			Miami-Dade County Parks, Recreation, and Open Spaces (MDPROS)	Hickman Building 275 NW 2nd Street Miami, FL 33128 305-755-7800	P&R CONTRACT NO. RFO 7868 P&R PROJECT NO. 43502-15-001-14470619		239
QUANTITY		2/11/2022	11:24:44	PLANS010	c:\nework\ins\aecom\dc21 na 2020\dms3044\PLANS010.dgn			

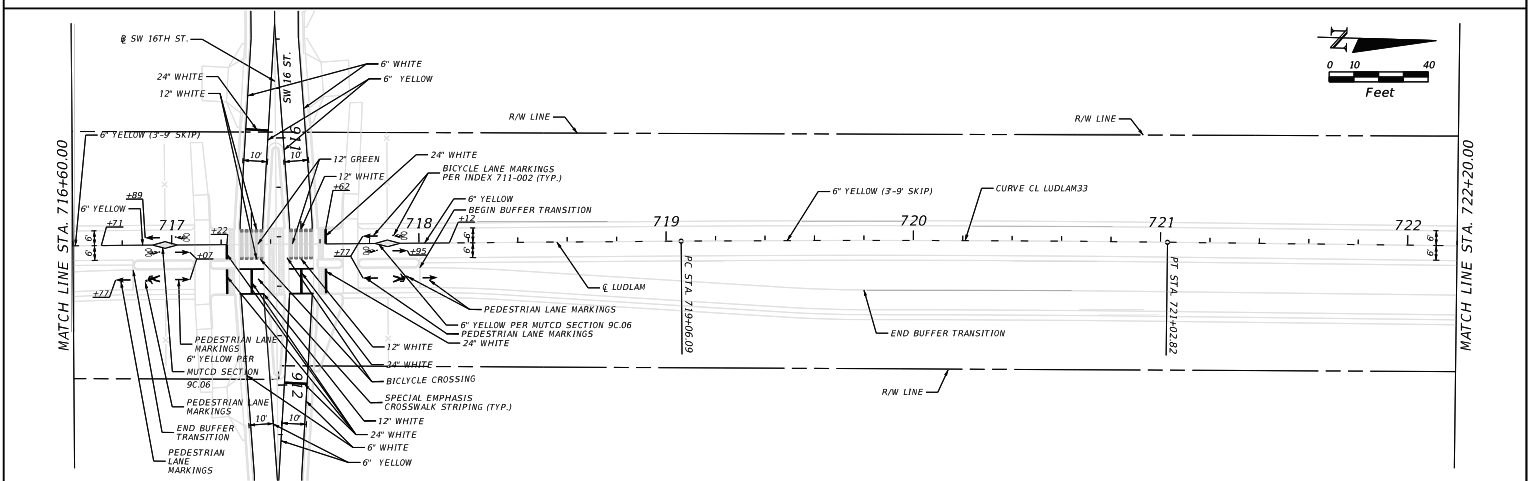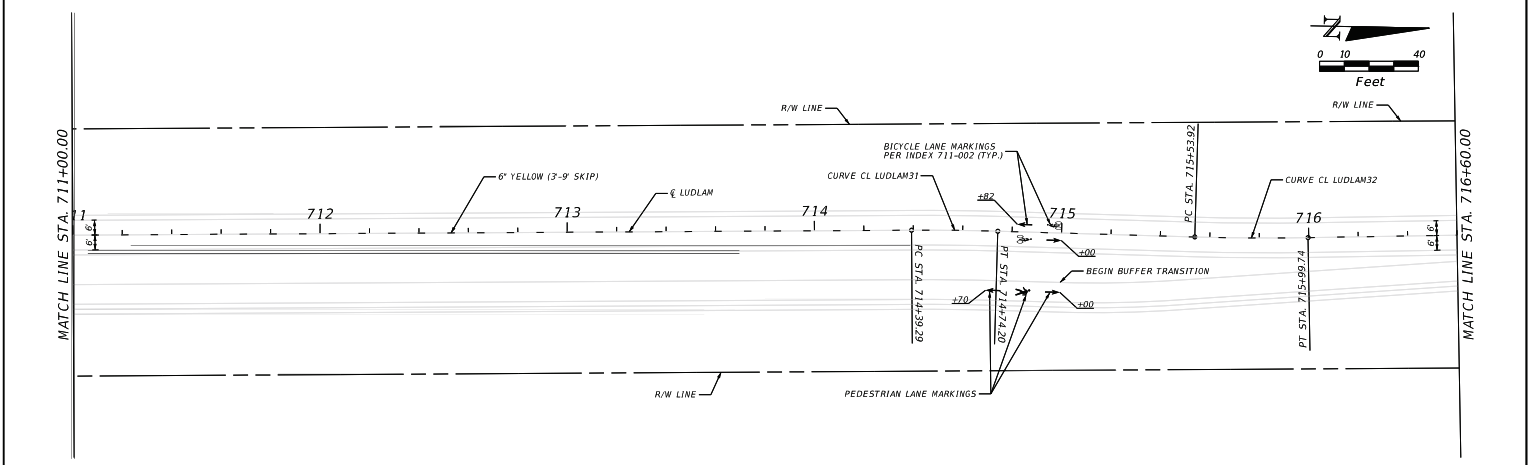



REVISIONS		AECOM 110 EAST BROWARD BOULEVARD, SUITE 700 FORT LAUDERDALE, FL 33301 MIAMI-DADE COUNTY	LUDLAM TRAIL CORRIDOR PD&E STUDY			SIGNING AND PAVEMENT MARKING PLAN		SHEET NO. 231
DATE	DESCRIPTION							
			Miami-Dade County Parks, Recreation, and Open Spaces (MOPROS)	Hickman Building 275 NW 2nd Street Miami, FL 33128 305-755-7800	P&R CONTRACT NO. RFQ 7868 P&R PROJECT NO. 43502-15-001-14470619			

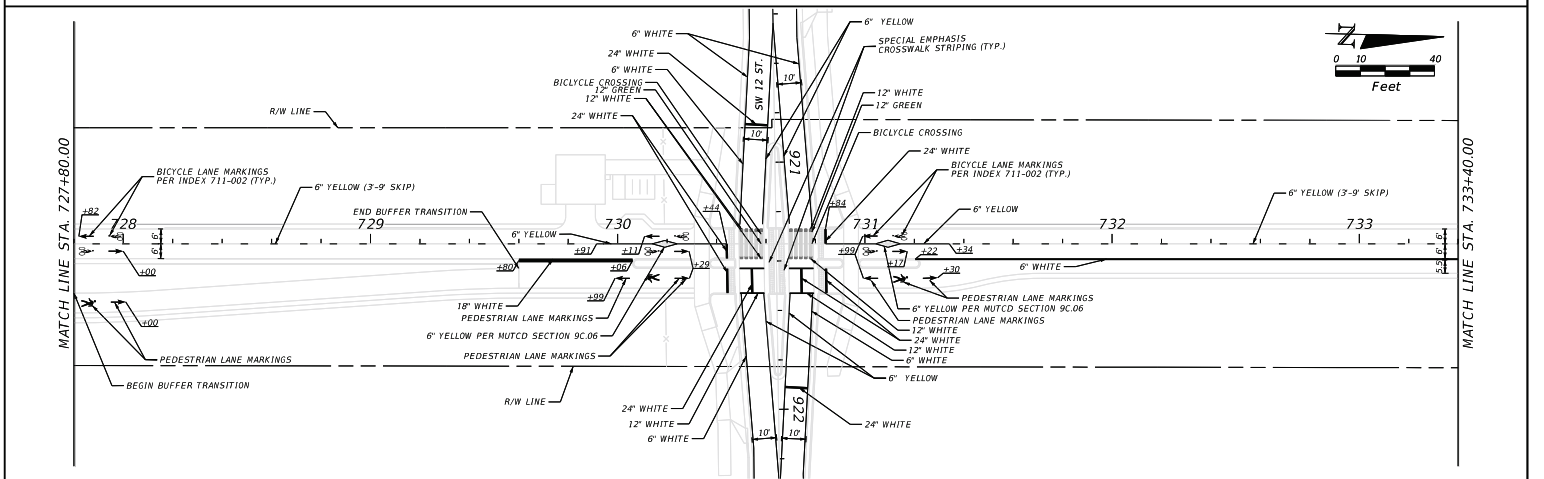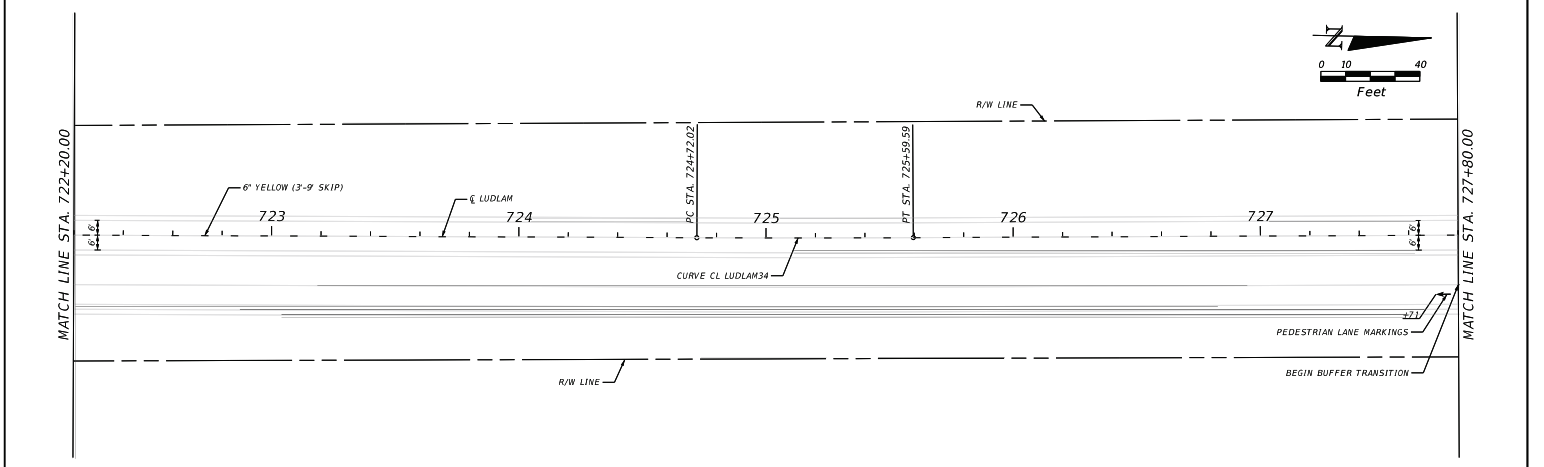



REVISIONS		AECOM	MIAMI-DADE COUNTY	LUDLAM TRAIL CORRIDOR PD&E STUDY			SIGNING AND PAVEMENT MARKING PLAN	SHEET NO.
DATE	DESCRIPTION							
		110 EAST BROWARD BOULEVARD, SUITE 700 FORT LAUDERDALE, FL 33301		Miami-Dade County Parks, Recreation, and Open Spaces (MOPROS)	Hickman Building 275 NW 2nd Street Miami, FL 33128 305-755-7800	P&R CONTRACT NO. RFQ 7868 P&R PROJECT NO. 43502-15-001-14470619		232

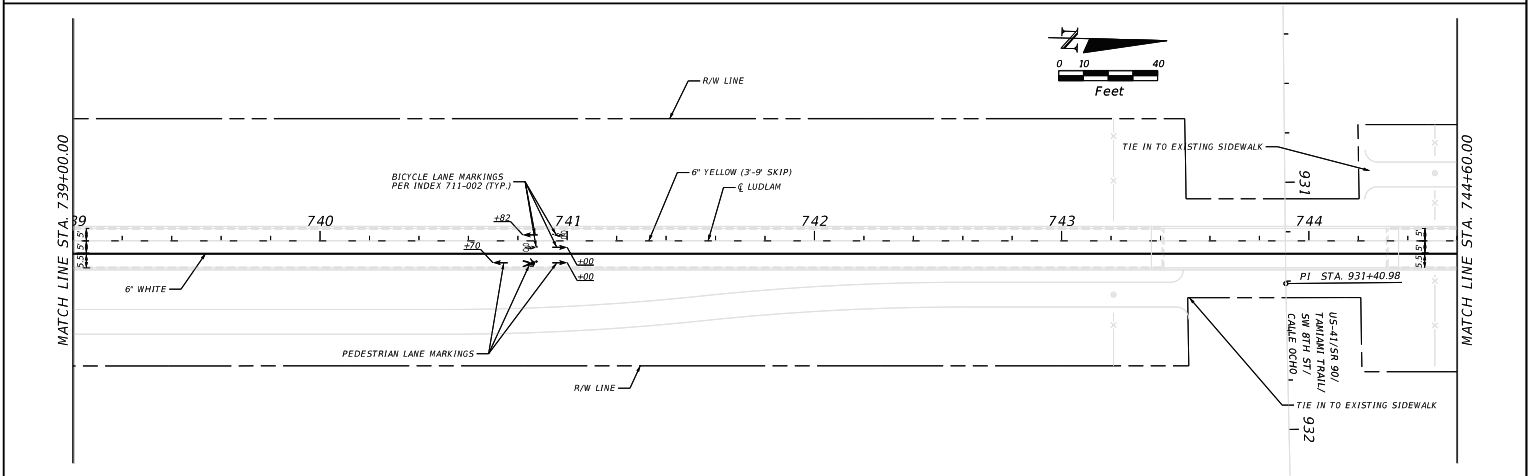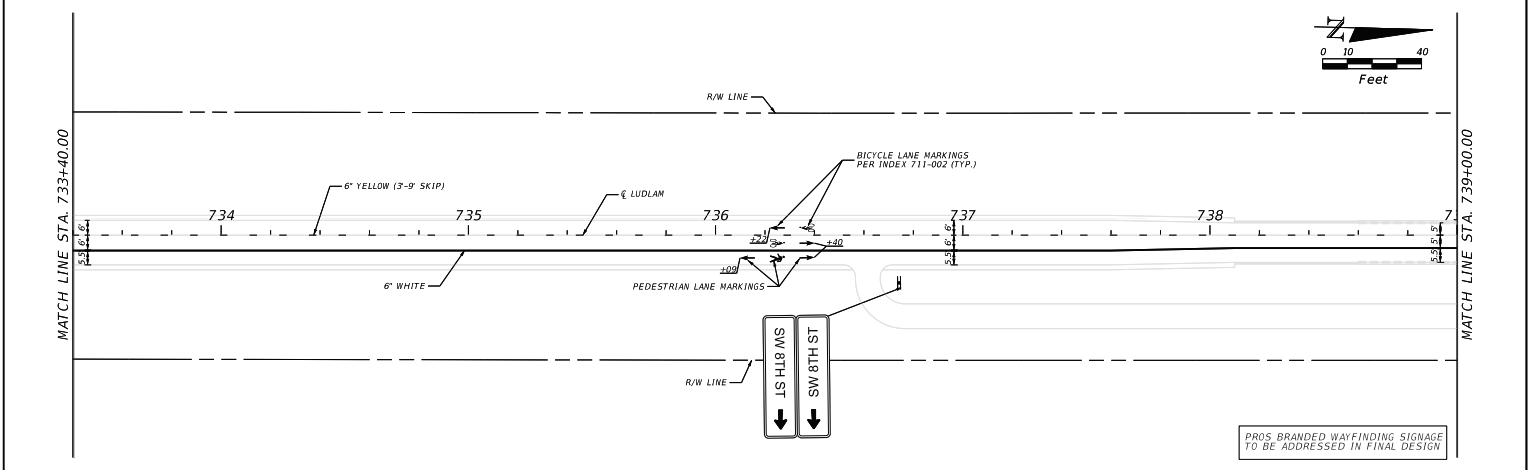


REVISIONS		AECOM	MIAMI-DADE COUNTY	LUDLAM TRAIL CORRIDOR PD&E STUDY			SIGNING AND PAVEMENT MARKING PLAN	SHEET NO.
DATE	DESCRIPTION							
		110 EAST BROWARD BOULEVARD, SUITE 700 FORT LAUDERDALE, FL 33301		Miami-Dade County Parks, Recreation, and Open Spaces (MOPROS)	Hickman Building 275 NW 2nd Street Miami, FL 33128 305-755-7800	P&R CONTRACT NO. RFQ 7868 P&R PROJECT NO. 43502-15-001-14470619		233

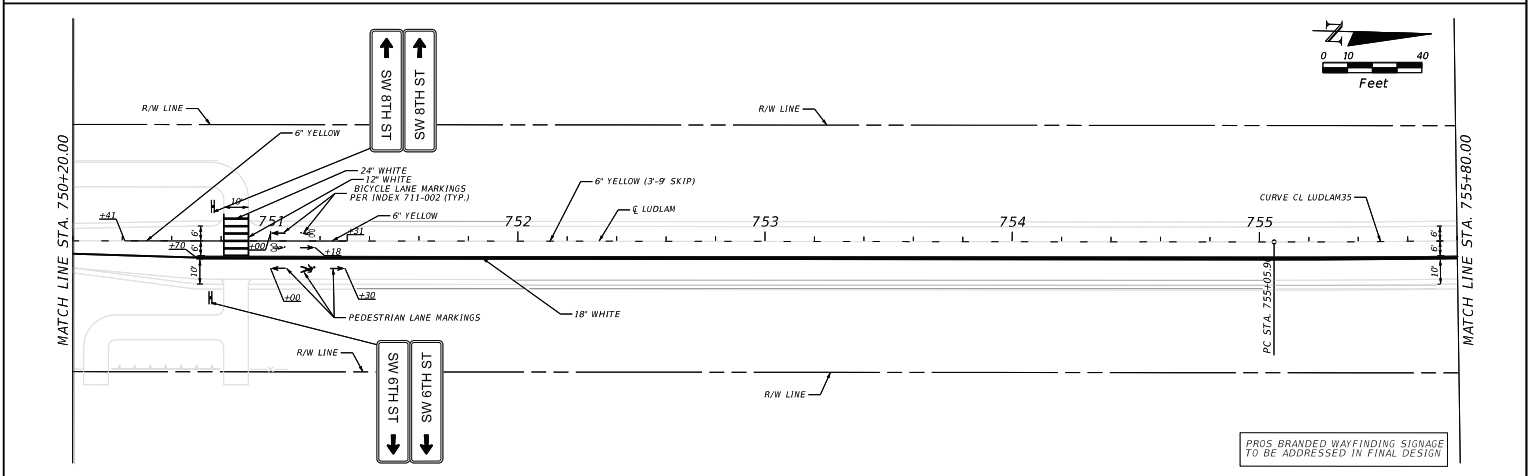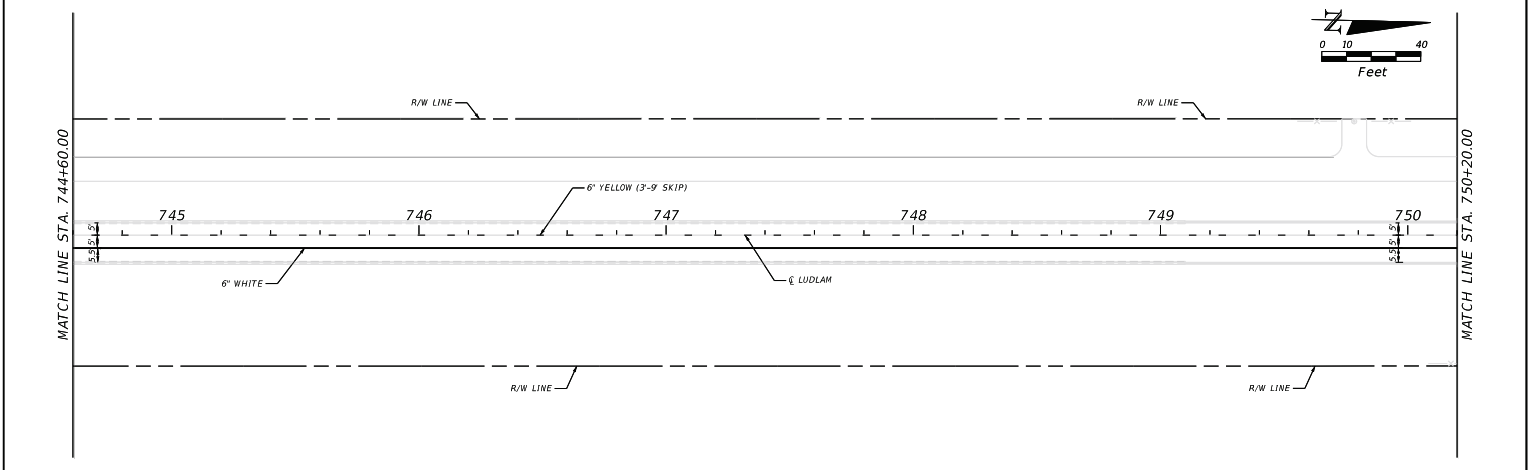



REVISIONS		AECOM	MIAMI-DADE COUNTY	LUDLAM TRAIL CORRIDOR PD&E STUDY			SIGNING AND PAVEMENT MARKING PLAN	SHEET NO.
DATE	DESCRIPTION							
		110 EAST BROWARD BOULEVARD, SUITE 700 FORT LAUDERDALE, FL 33301		Miami-Dade County Parks, Recreation, and Open Spaces (MDPROS)	Hickman Building 275 NW 2nd Street Miami, FL 33128 305-755-7800	P&R CONTRACT NO. RFQ 7868 P&R PROJECT NO. 43502-15-001-14470619		234

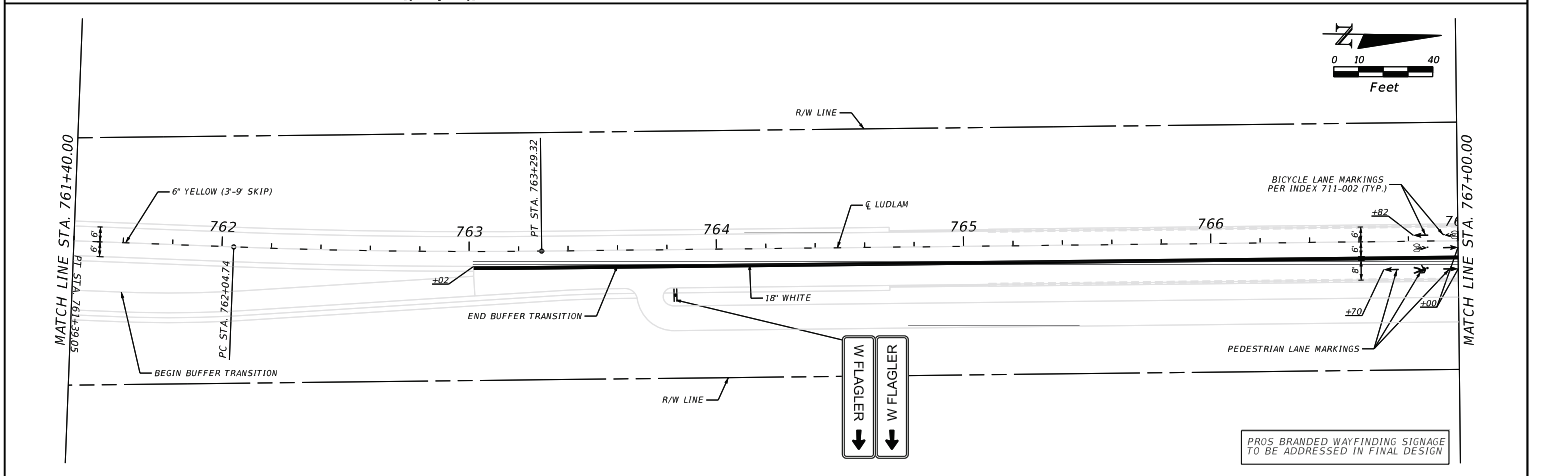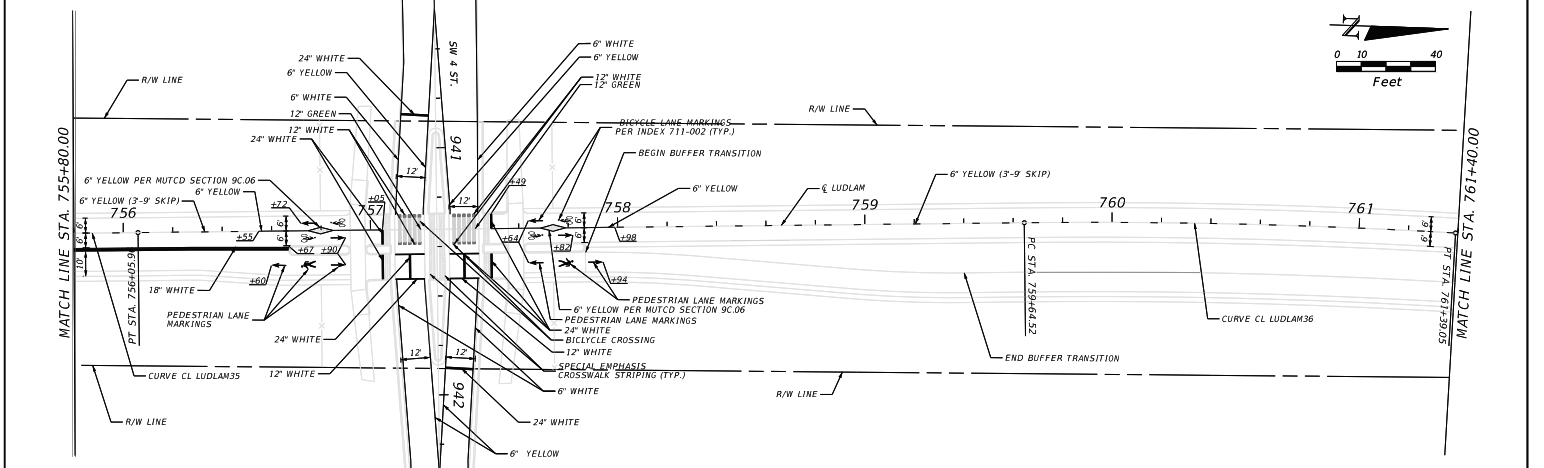



REVISIONS		AECOM 110 EAST BROWARD BOULEVARD, SUITE 700 FORT LAUDERDALE, FL 33301	MIAMI-DADE COUNTY	LUDLAM TRAIL CORRIDOR PD&E STUDY			SIGNING AND PAVEMENT MARKING PLAN	SHEET NO. 235
DATE	DESCRIPTION			Miami-Dade County Parks, Recreation, and Open Spaces (MOPROS)	Hickman Building 275 NW 2nd Street Miami, FL 33128 305-755-7800	P&R CONTRACT NO. RFQ 7868 P&R PROJECT NO. 43502-15-001-14470619		

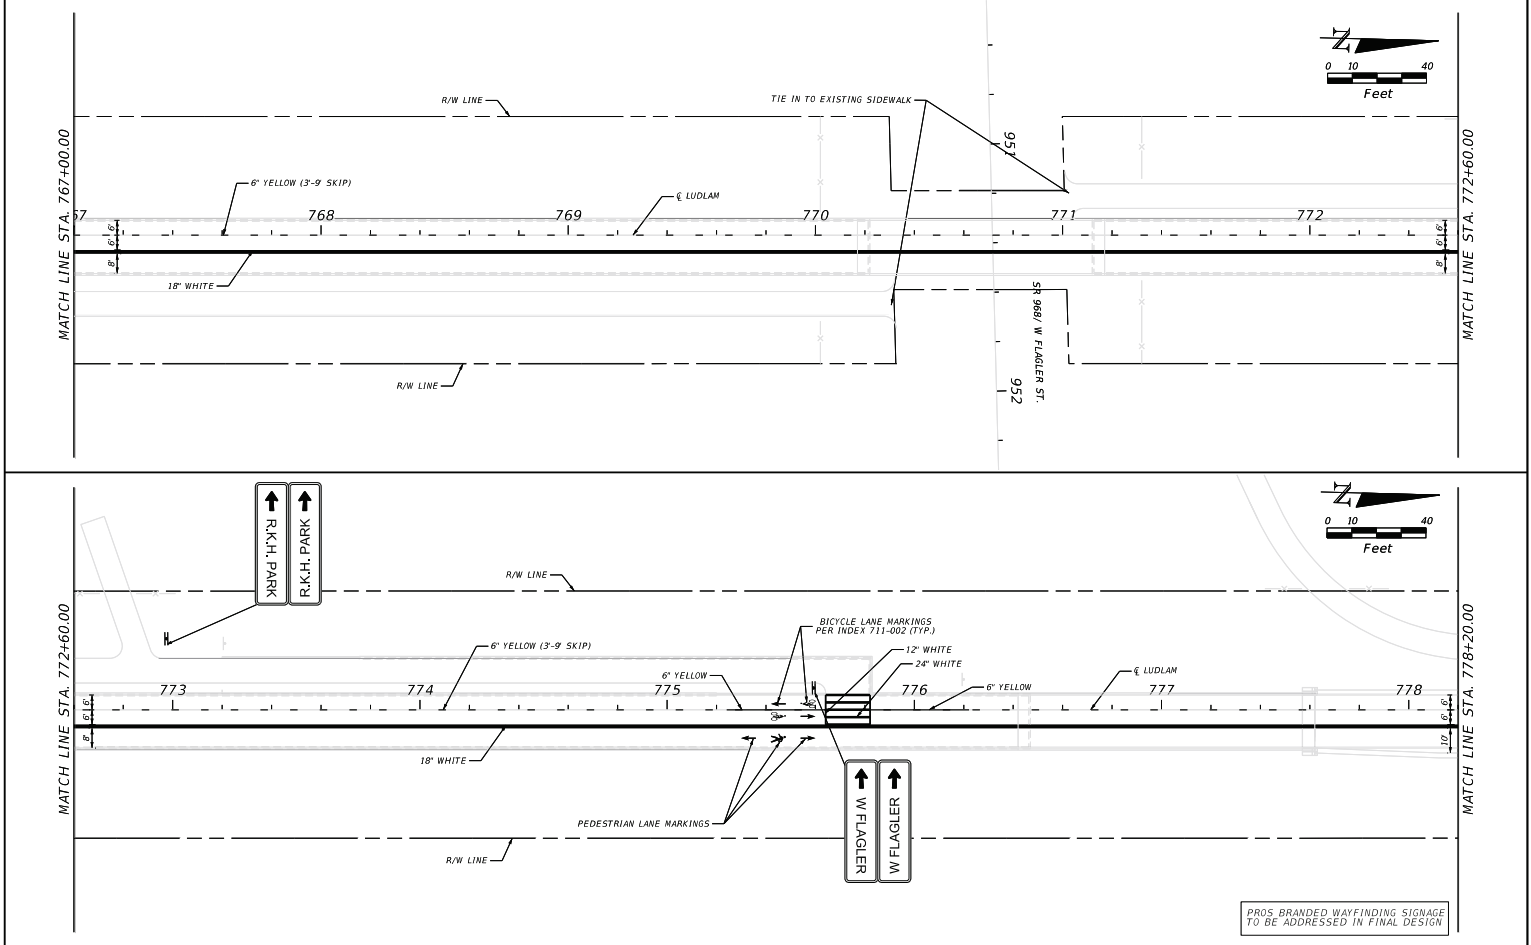

REVISIONS		 110 EAST BROWARD BOULEVARD, SUITE 700 FORT LAUDERDALE, FL 33301	 MIAMI-DADE COUNTY	LUDLAM TRAIL CORRIDOR PD&E STUDY			SIGNING AND PAVEMENT MARKING PLAN	SHEET NO. 236
DATE	DESCRIPTION			Miami-Dade County Parks, Recreation, and Open Spaces (MDPROS)	Hickman Building 275 NW 2nd Street Miami, FL 33128 305-755-7800	P&R CONTRACT NO. RFQ 7868 P&R PROJECT NO. 43502-15-001-14470619		

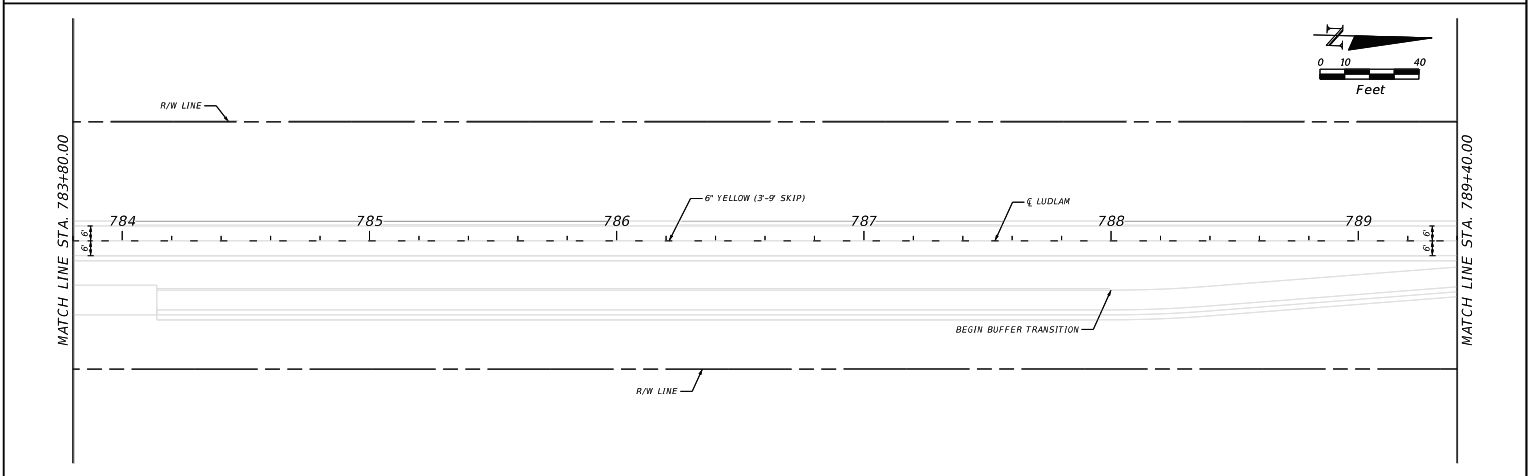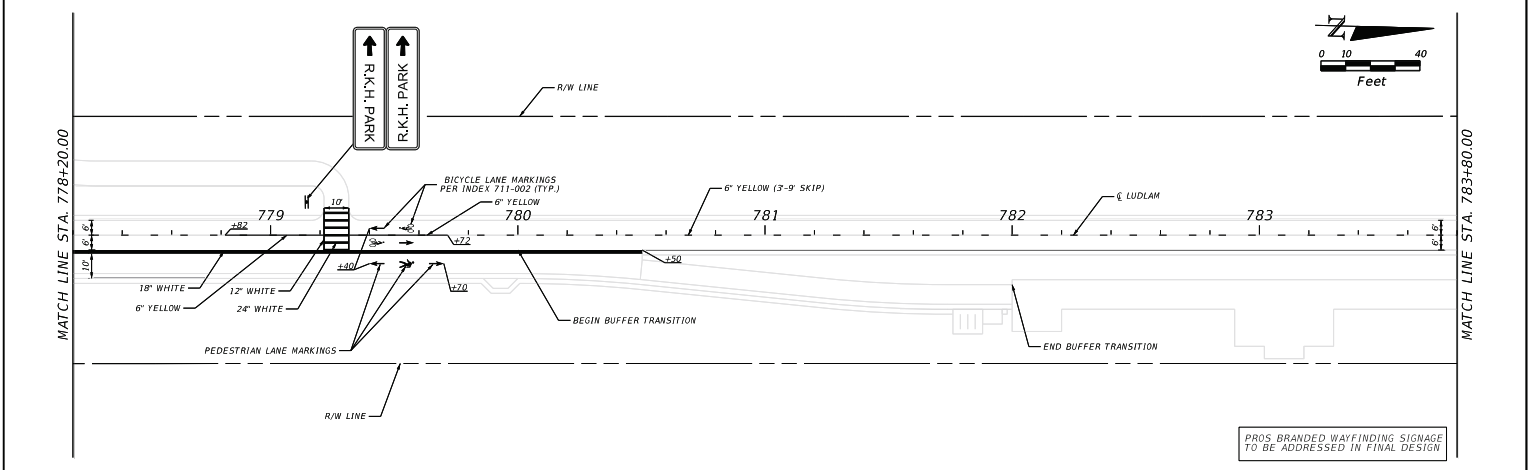


REVISIONS		AECOM 110 EAST BROWARD BOULEVARD, SUITE 700 FORT LAUDERDALE, FL 33301 MIAMI-DADE COUNTY	LUDLAM TRAIL CORRIDOR PD&E STUDY			SIGNING AND PAVEMENT MARKING PLAN		SHEET NO.
DATE	DESCRIPTION							Miami-Dade County Parks, Recreation, and Open Spaces (MDPROS)
2/17/2022		11:25:00	PLANS P26			c:\pwworking\aecom\ds2l na 2020\ams3045\PLANS P26.dgn		

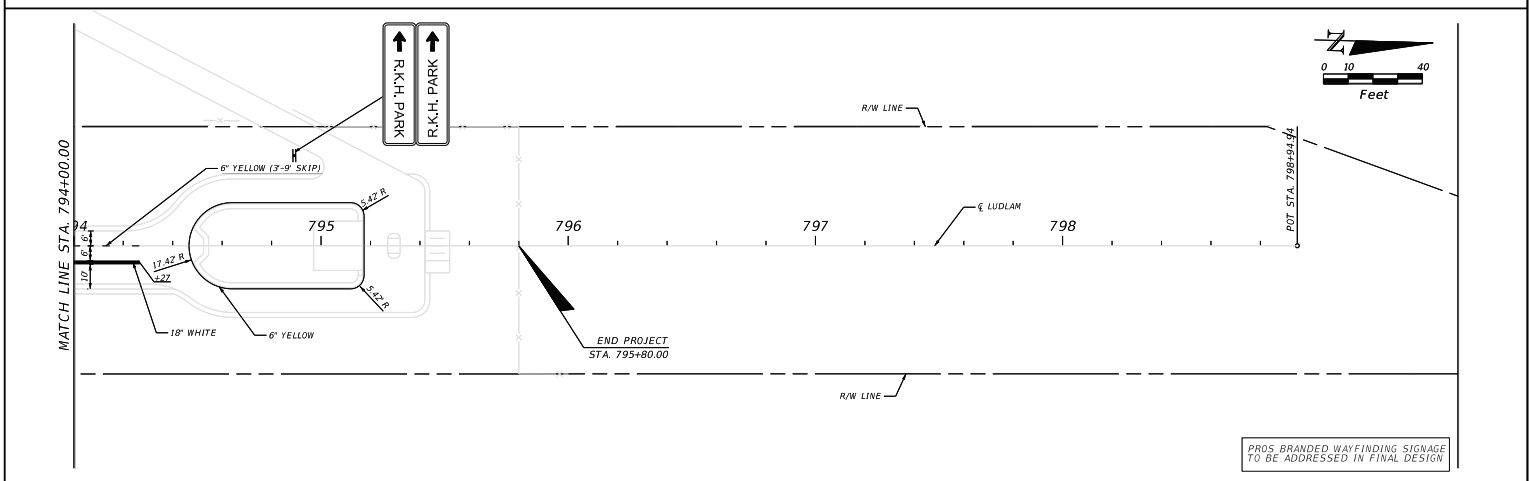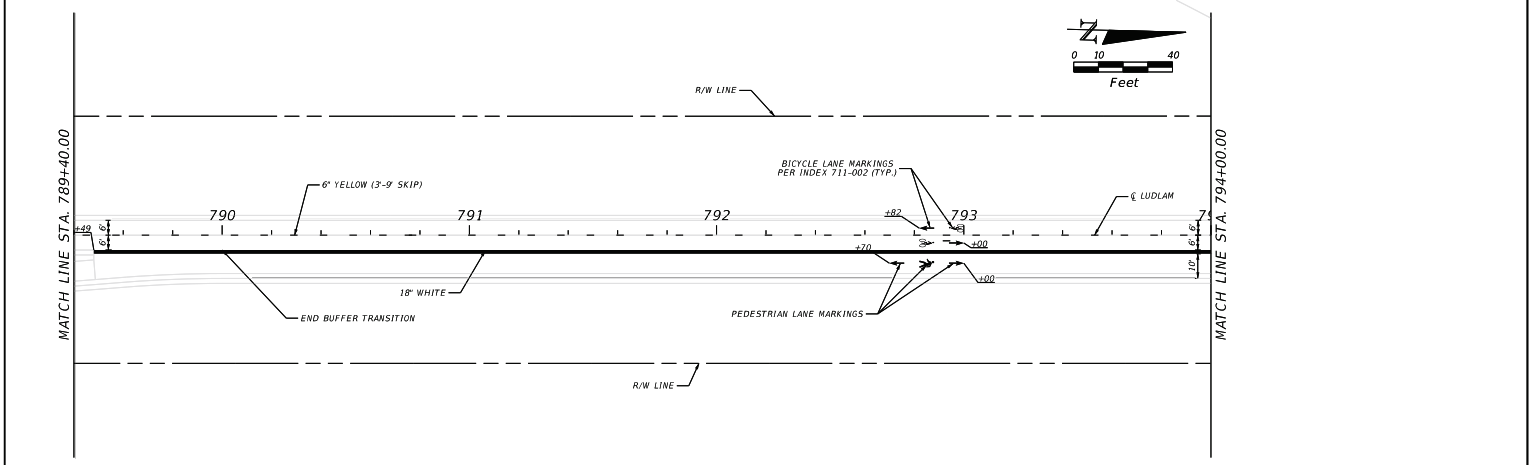

REVISIONS		AECOM	MIAMI-DADE COUNTY	LUDLAM TRAIL CORRIDOR PD&E STUDY			SIGNING AND PAVEMENT MARKING PLAN	SHEET NO.
DATE	DESCRIPTION							
		110 EAST BROWARD BOULEVARD, SUITE 700 FORT LAUDERDALE, FL 33301		Miami-Dade County Parks, Recreation, and Open Spaces (MDPROS)	Hickman Building 275 NW 2nd Street Miami, FL 33128 305-755-7800	P&R CONTRACT NO. RFQ 7868 P&R PROJECT NO. 43502-15-001-14470619		238

Crossing Treatment			
No.	Crossing	Location	Proposed Treatment
01	SW 80th Street	West of SW 70th Avenue	Pedestrian Hybrid Beacon or Divert to SW 70th Avenue
02	SR 986/SW 72nd Street	Between SW 70th Avenue and SW 69th Court	Pedestrian Hybrid Beacon
03	SW 64th Street	West of SW 69th Avenue	Pedestrian Hybrid Beacon
04	SW 60th Street	Between SW 69th Avenue and SW 69th Court	Crosswalk
05	SW 56th Street	Between SW 69th Avenue and SW 69th Court	Pedestrian Hybrid Beacon
06	SR 976/SW 40th Street	Between SW 69th Avenue and SW 70th Avenue	Grade Separated
07	N Waterway Drive	West of SW 69th Avenue	Pedestrian Hybrid Beacon
08	SR 972/SW 24th Street	West of SW 69th Avenue	Grade Separated
09	SW 22nd Street	West of SW 69th Avenue	Crosswalk
10	SW 21st Street	East of SW 70th Avenue	Crosswalk or Divert to SW 70th Avenue
11	SW 16th Street	Between SW 69th Avenue and SW 70th Avenue	Pedestrian Hybrid Beacon or Divert to SW 70th Avenue
12	SW 12th Street	Between SW 69th Avenue and SW 70th Avenue	Crosswalk
13	US 41/SR 90/SW 8th Street	Between SW 69th Avenue and SW 70th Avenue	Grade Separated
14	SW 4th Street	West of SW 69th Avenue	Rectangular Rapid Flashing Beacon
15	SR 968/W Flagler Street	West of NW 69th Avenue	Grade Separated
Note: Crossing treatments are the "Final Proposed Treatment" from table 21 of the Ludlam Trail PD&E - Traffic Study (08/06/2019).			

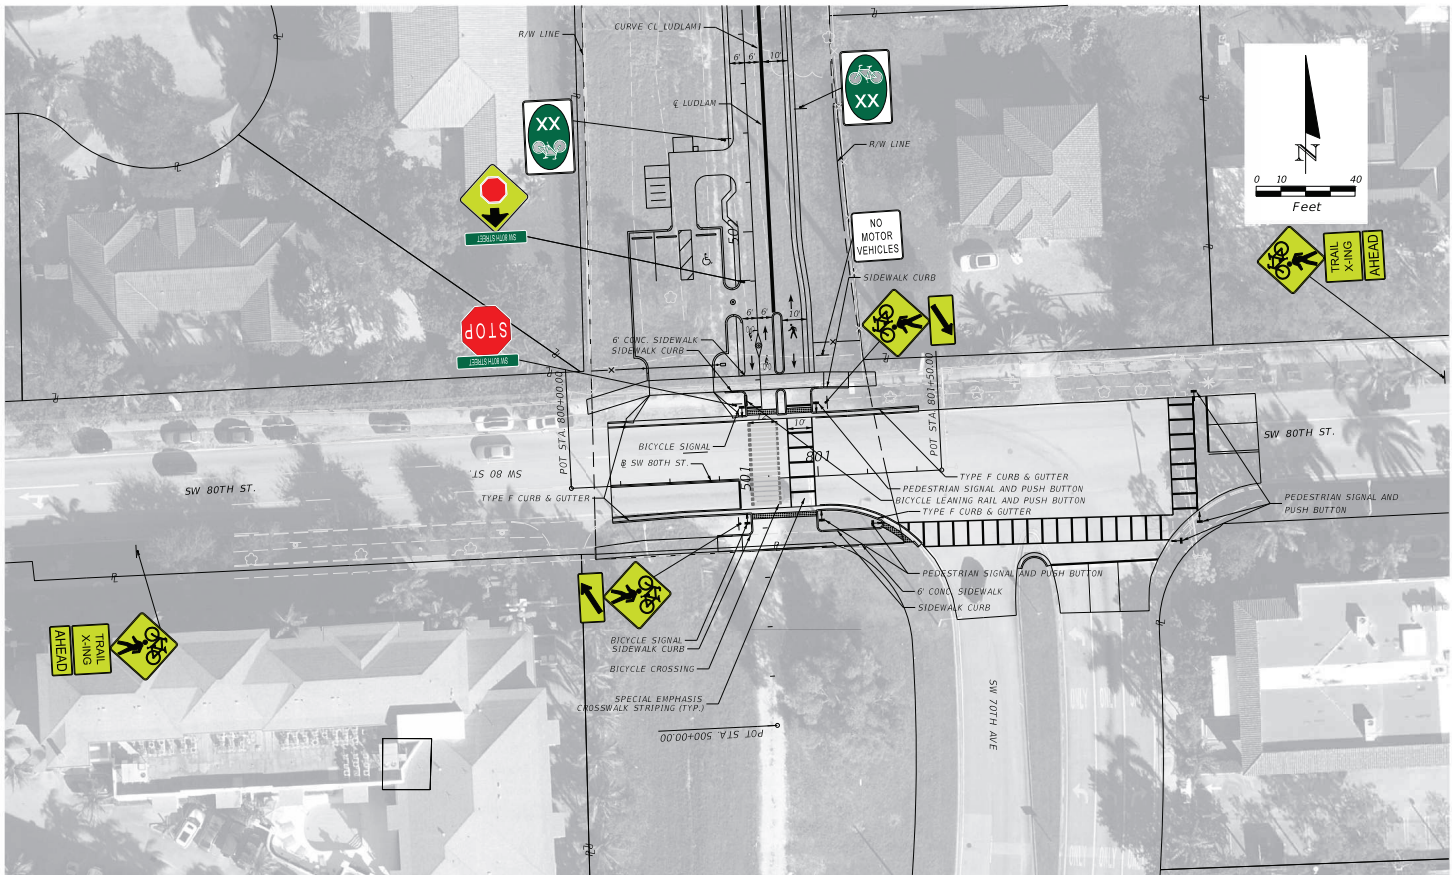


REVISIONS	
DATE	DESCRIPTION

AECOM
110 EAST BROWARD BOULEVARD, SUITE 700
FORT LAUDERDALE, FL 33301

**MIAMI-DADE
COUNTY**

LUDLAM TRAIL CORRIDOR PD&E STUDY		
Miami-Dade County Parks, Recreation, and Open Spaces (MDPROS)	Hickman Building 275 NW 2nd Street Miami, FL 33128 305-755-7800	P&R CONTRACT NO. RFD 7868 P&R PROJECT NO. 43502-15-001-14470619

SIGNING AND PAVEMENT MARKING INTERSECTION DETAILS	
	SHEET NO.
	248

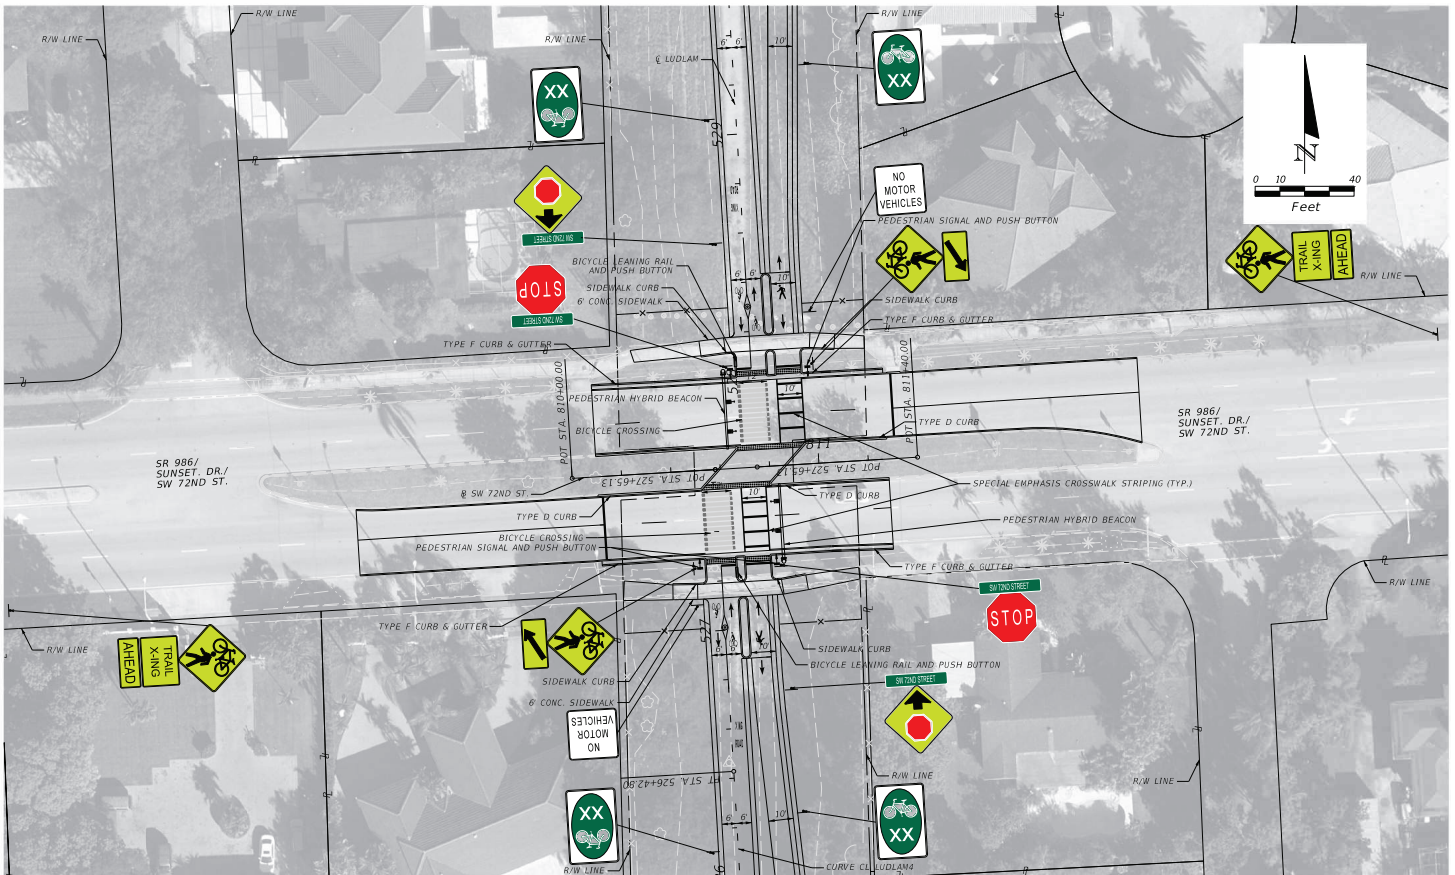

REVISIONS	
DATE	DESCRIPTION

AECOM
110 EAST BROWARD BOULEVARD, SUITE 700
FORT LAUDERDALE, FL 33301


**MIAMI-DADE
COUNTY**

LUDLAM TRAIL CORRIDOR PD&E STUDY
Miami-Dade County
Parks, Recreation, and
Open Spaces
(MDPROS)
Hickman Building
275 NW 2nd Street
Miami, FL 33128
305-755-7800


P&R CONTRACT NO.
RFD 7868
P&R PROJECT NO.
43502-15-001-14470619


**SIGNING AND
PAVEMENT MARKING
INTERSECTION DETAILS**

SHEET NO.
241

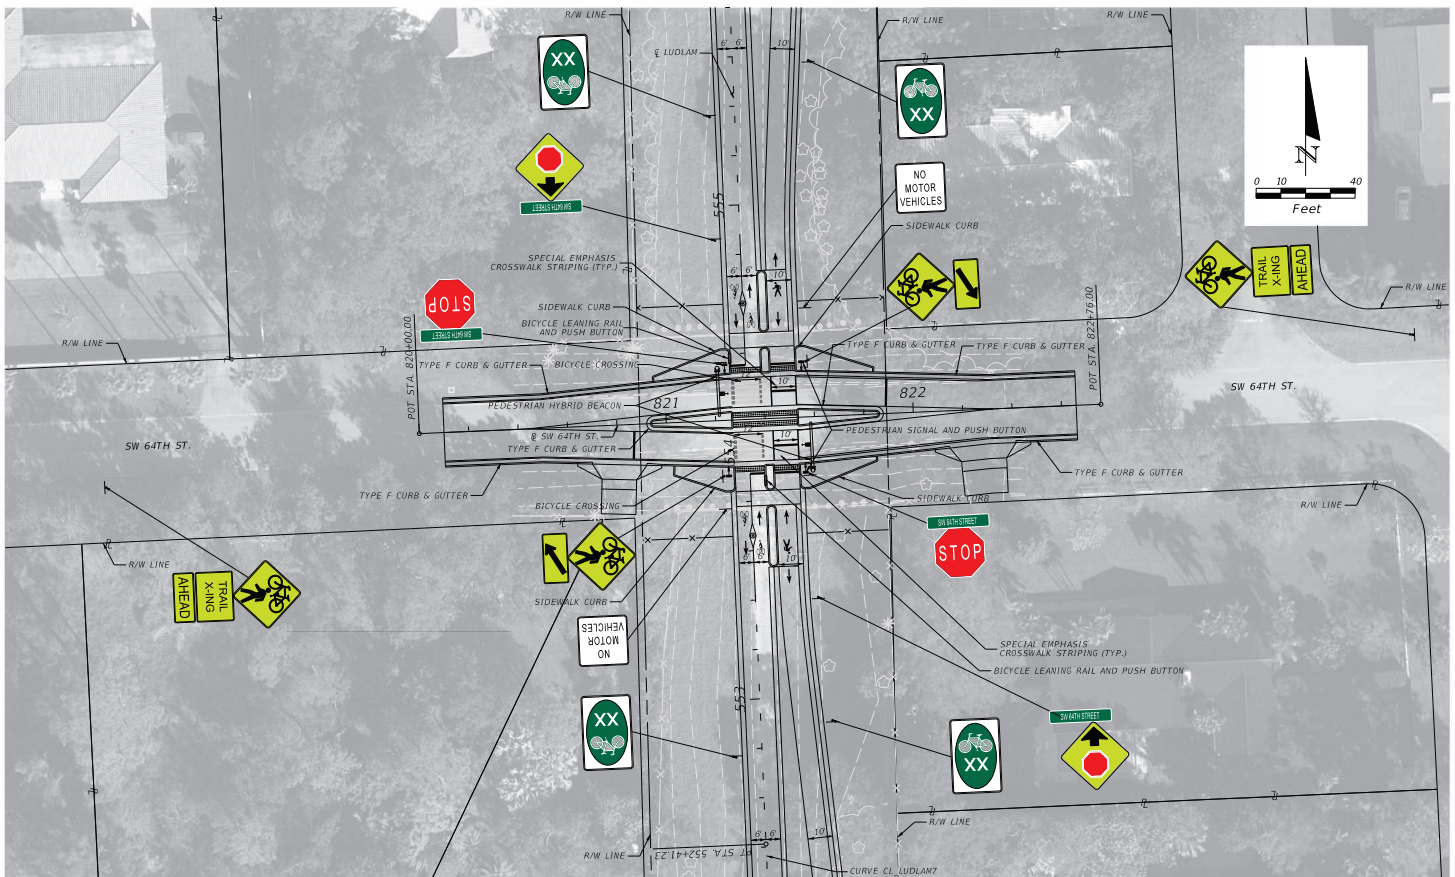

REVISONS <table><tr><th>DATE</th><th>DESCRIPTION</th></tr></table>		DATE	DESCRIPTION	 110 EAST BROWARD BOULEVARD, SUITE 700 FORT LAUDERDALE, FL 33301		LUDLAM TRAIL CORRIDOR PD&E STUDY <table><tr><td>Miami-Dade County Parks, Recreation, and Open Spaces (MOPROS)</td><td>Hickman Building 275 NW 2nd Street Miami, FL 33128 305-755-7800</td><td> P&R CONTRACT NO. RFQ 786B P&R PROJECT NO. 43502-15-001-1447-0619 </td></tr></table>			Miami-Dade County Parks, Recreation, and Open Spaces (MOPROS)	Hickman Building 275 NW 2nd Street Miami, FL 33128 305-755-7800	P&R CONTRACT NO. RFQ 786B P&R PROJECT NO. 43502-15-001-1447-0619	SIGNING AND PAVEMENT MARKING INTERSECTION DETAILS	SHEET NO. 242
DATE	DESCRIPTION												
Miami-Dade County Parks, Recreation, and Open Spaces (MOPROS)	Hickman Building 275 NW 2nd Street Miami, FL 33128 305-755-7800	P&R CONTRACT NO. RFQ 786B P&R PROJECT NO. 43502-15-001-1447-0619											
querra 12/17/2021 16:35:06 Default		C:\pwworking\aecom\ds21\m_2021\ams\0443\SP01\SP013.dgn											

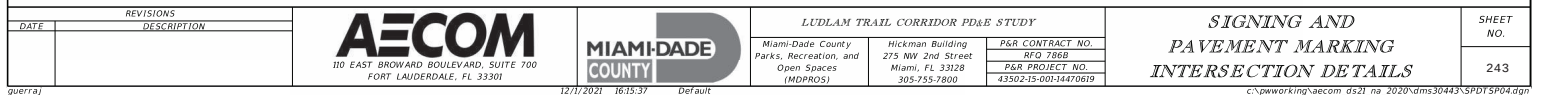

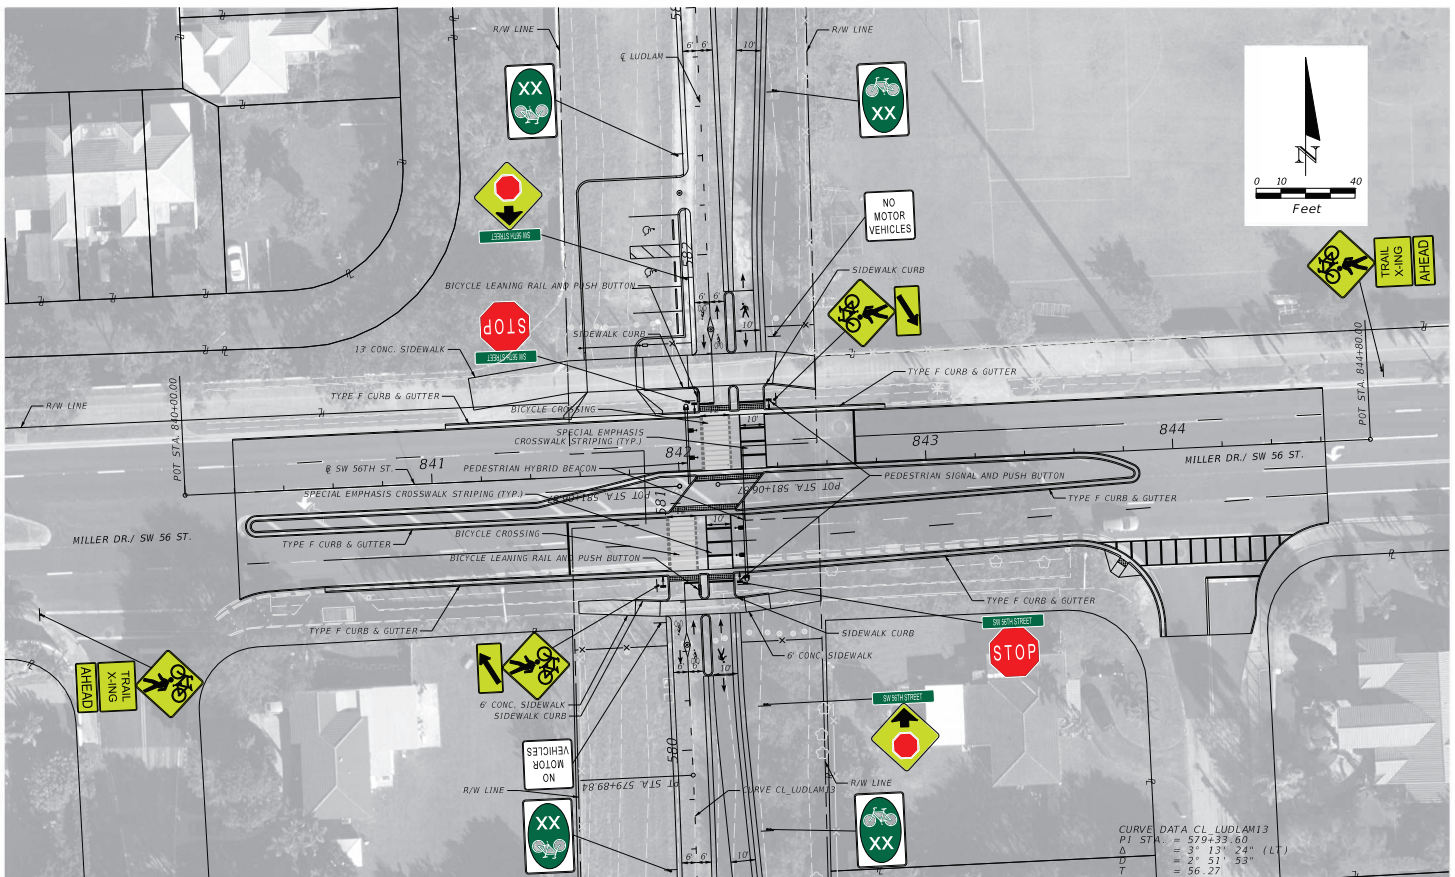

REVISIONS	
DATE	DESCRIPTION

AECOM
110 EAST BROWARD BOULEVARD, SUITE 700
FORT LAUDERDALE, FL 33301


**MIAMI-DADE
COUNTY**

LUDLAM TRAIL CORRIDOR PD&E STUDY
Miami-Dade County
Parks, Recreation, and
Open Spaces
(MDPROS)

Hickman Building 275 NW 2nd Street Miami, FL 33128 305-755-7800	P&R CONTRACT NO. RFD 7868 P&R PROJECT NO. 43502-15-001-14470619
--	--

**SIGNING AND
PAVEMENT MARKING
INTERSECTION DETAILS**

SHEET NO.
244

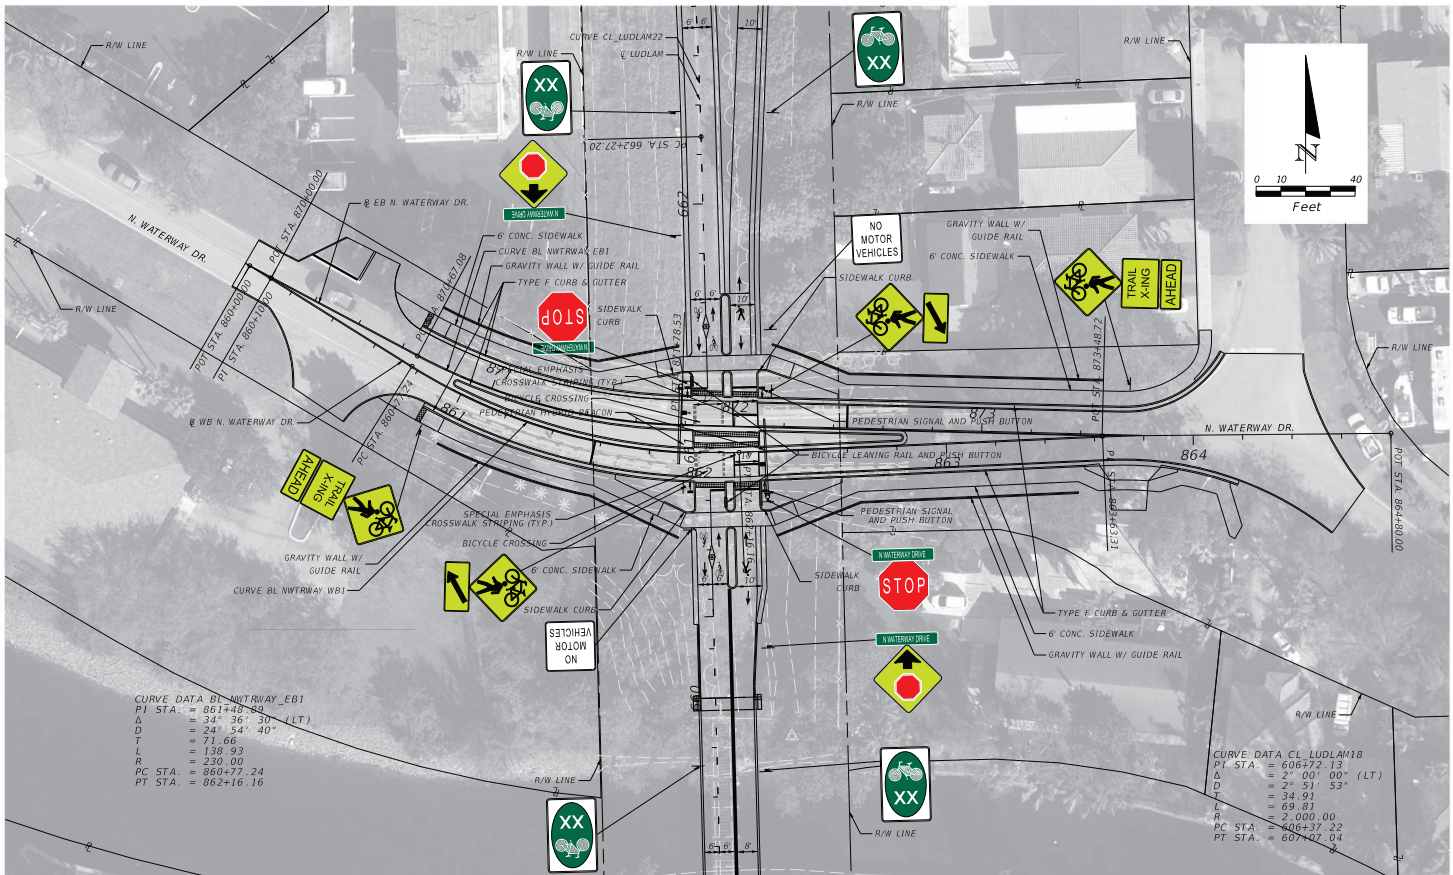

REVISIONS	
DATE	DESCRIPTION

AECOM
110 EAST BROWARD BOULEVARD, SUITE 700
FORT LAUDERDALE, FL 33301


**MIAMI-DADE
COUNTY**

LUDLAM TRAIL CORRIDOR PD&E STUDY
Miami-Dade County
Parks, Recreation, and
Open Spaces
(MOPROS)
Hickman Building
275 NW 2nd Street
Miami, FL 33128
305-755-7800


P&R CONTRACT NO.
RFO 7868
P&R PROJECT NO.
43502-15-001-14470619

**SIGNING AND
PAVEMENT MARKING
INTERSECTION DETAILS**

SHEET NO.
245

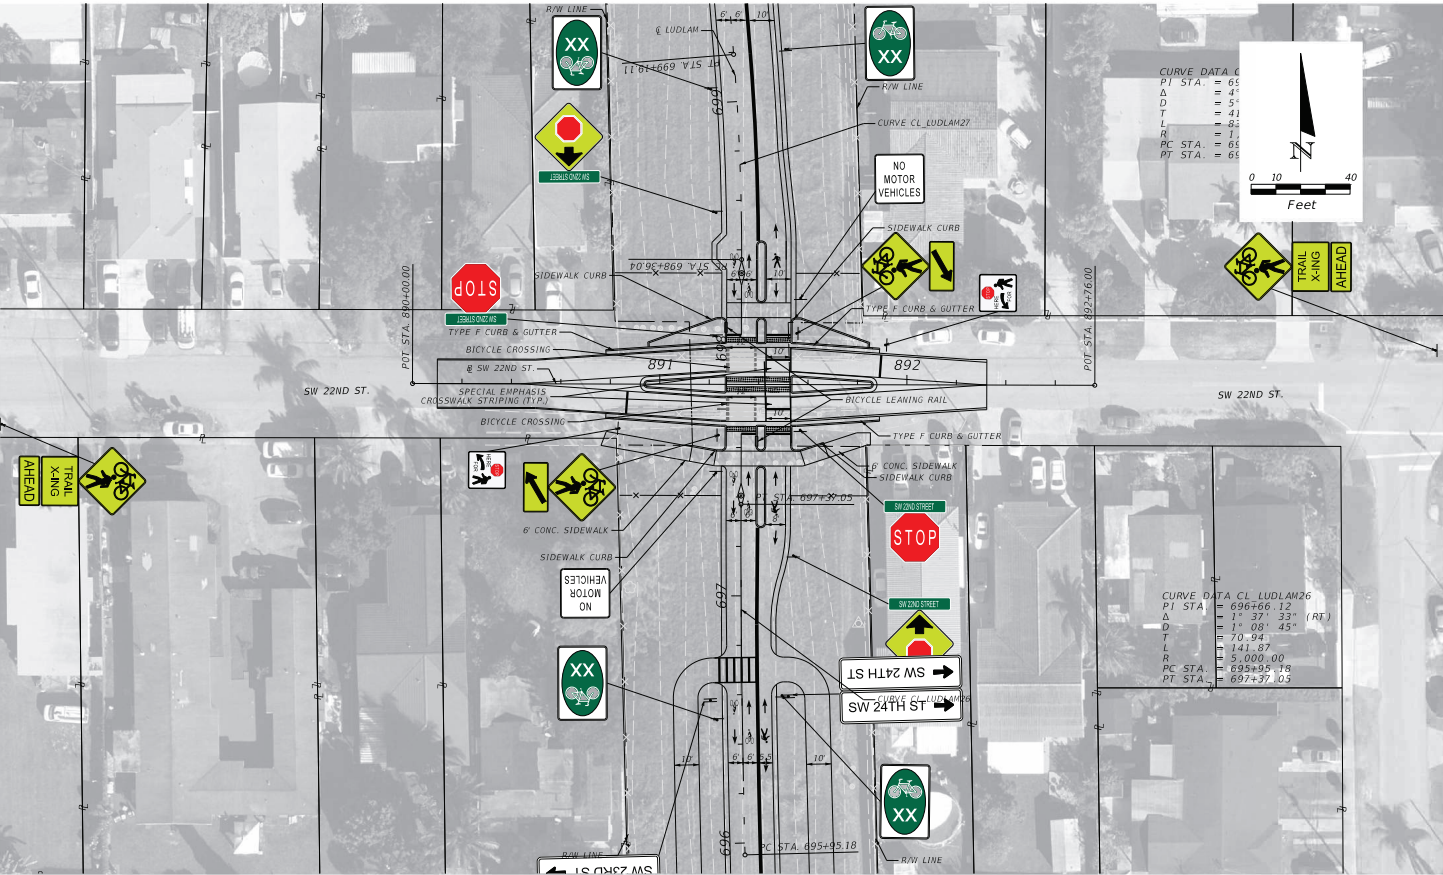

REVISIONS		AECOM 110 EAST BROWARD BOULEVARD, SUITE 700 FORT LAUDERDALE, FL 33301 MIAMI-DADE COUNTY	LUDLAM TRAIL CORRIDOR PD&E STUDY			SIGNING AND PAVEMENT MARKING INTERSECTION DETAILS		SHEET NO.
DATE	DESCRIPTION							246
			Miami-Dade County Parks, Recreation, and Open Spaces (MOPROS)	Hickman Building 275 NW 2nd Street Miami, FL 33128 305-755-7800	P&R CONTRACT NO. RFO 7868 P&R PROJECT NO. 43502-15-001-14470619			

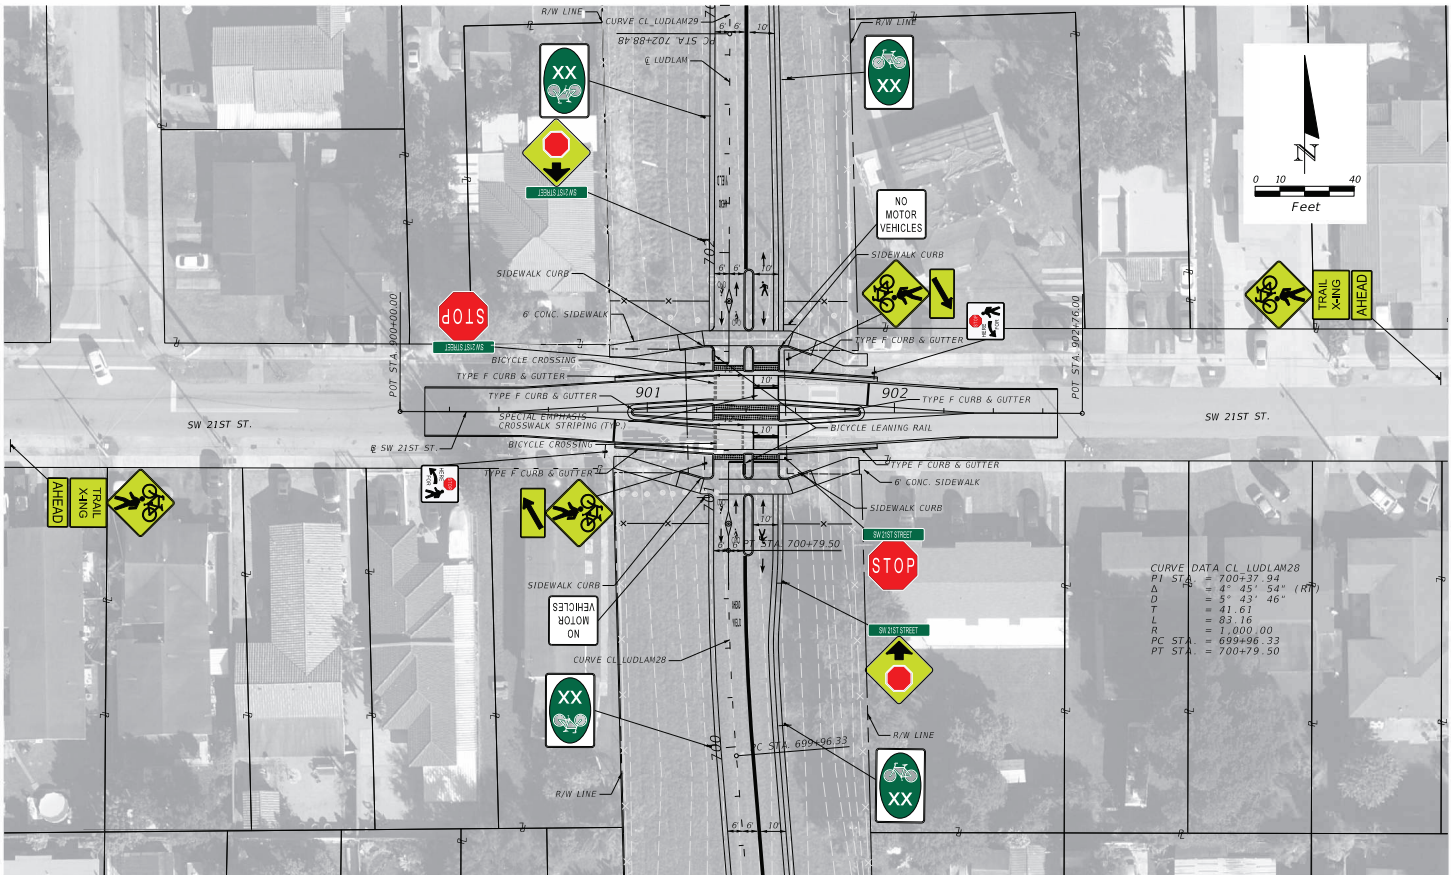

REVISIONS	
DATE	DESCRIPTION

AECOM
110 EAST BROWARD BOULEVARD, SUITE 700
FORT LAUDERDALE, FL 33301

**MIAMI-DADE
COUNTY**

LUDLAM TRAIL CORRIDOR PD&E STUDY


Miami-Dade County
Parks, Recreation, and
Open Spaces
(MDPROS)

Hickman Building
275 NW 2nd Street
Miami, FL 33128
305-755-7800


P&R CONTRACT NO.
RFD 7868
P&R PROJECT NO.
43502-15-001-14470619

**SIGNING AND
PAVEMENT MARKING
INTERSECTION DETAILS**

SHEET NO.
247

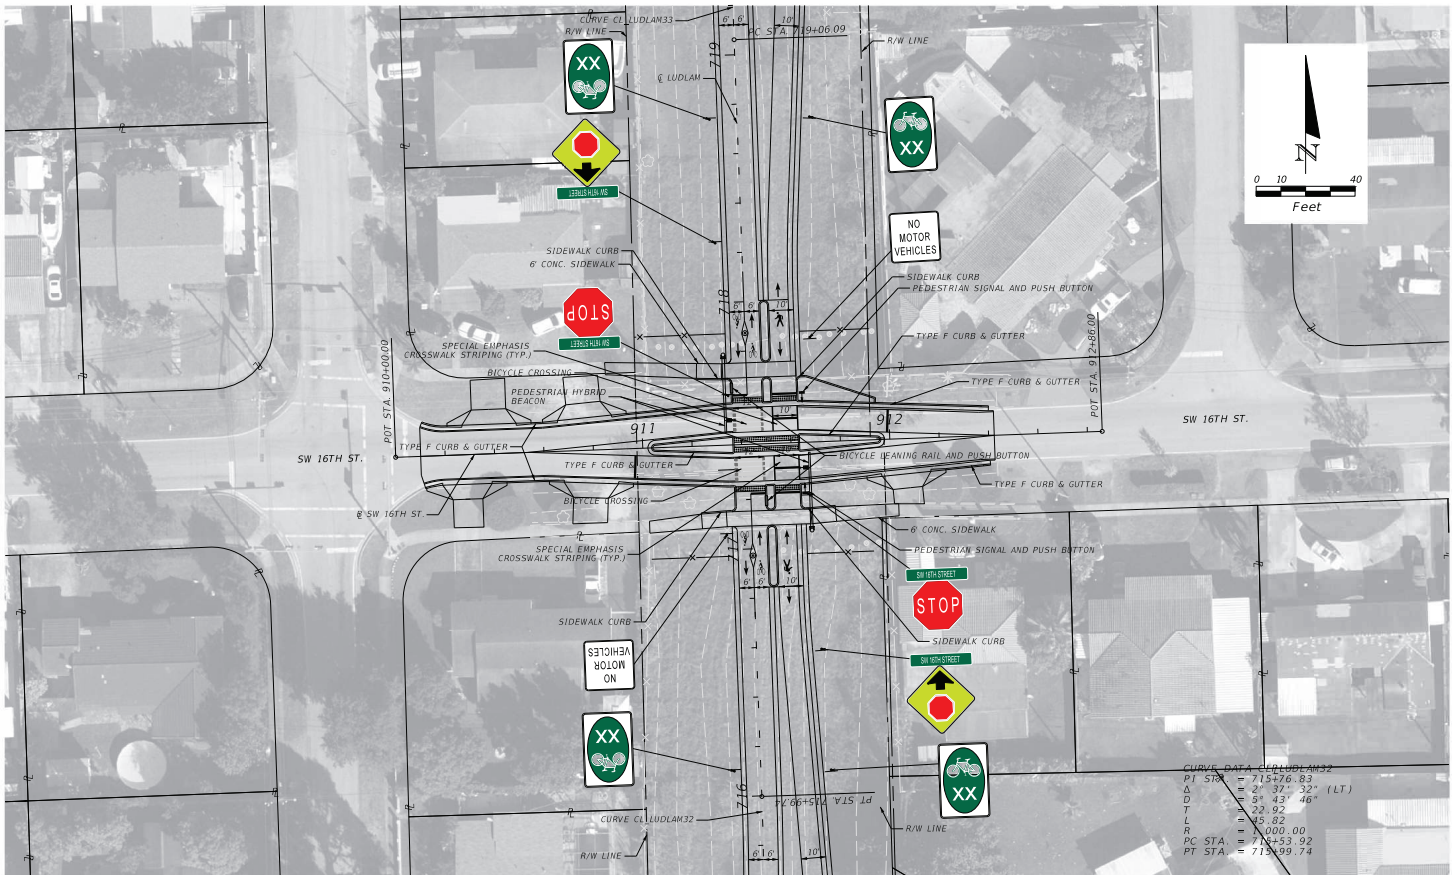

REVISIONS		 AECOM 110 EAST BROWARD BOULEVARD, SUITE 700 FORT LAUDERDALE, FL 33301	 MIAMI-DADE COUNTY	LUDLAM TRAIL CORRIDOR PD&E STUDY			SIGNING AND PAVEMENT MARKING INTERSECTION DETAILS	SHEET NO.
DATE	DESCRIPTION			Miami-Dade County Parks, Recreation, and Open Spaces (MOPROS)	Hickman Building 275 NW 2nd Street Miami, FL 33128 305-755-7800	P&R CONTRACT NO. RFQ 786B		248
						P&R PROJECT NO. 43502-15-001-14470619		
querra		10/17/2021	1638-23	Default	C:\pwworking\aecom\dcp21 na 2021\dm 8044's SP01 SP04.dgn			

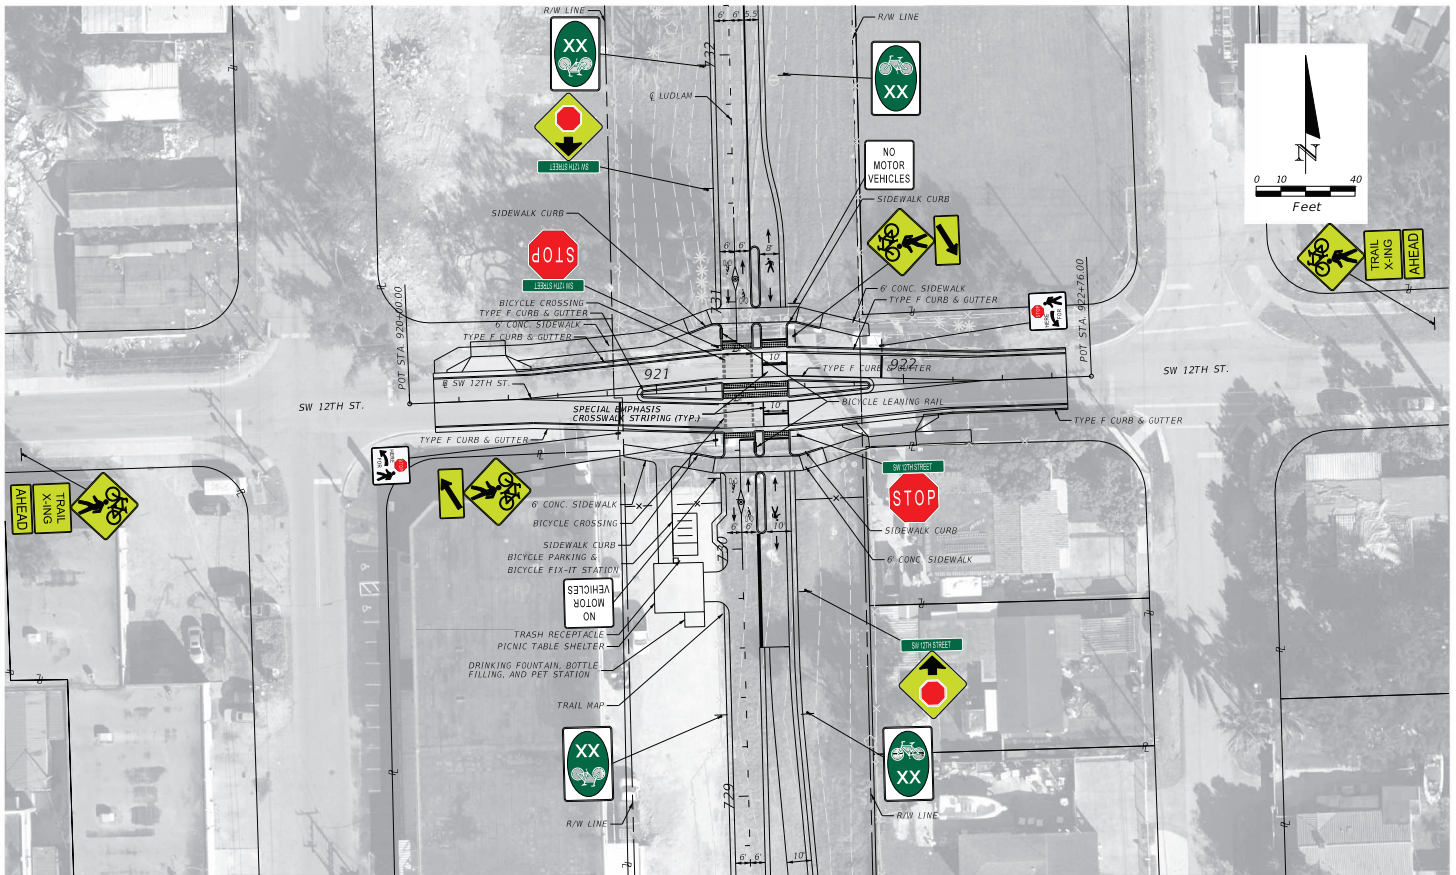

REVISIONS	
DATE	DESCRIPTION

AECOM
110 EAST BROWARD BOULEVARD, SUITE 700
FORT LAUDERDALE, FL 33301

**MIAMI-DADE
COUNTY**

LUDLAM TRAIL CORRIDOR PD&E STUDY


Miami-Dade County
Parks, Recreation, and
Open Spaces
(MDPROS)

Hickman Building
275 NW 2nd Street
Miami, FL 33128
305-755-7800

P&R CONTRACT NO.
RFD 7868
P&R PROJECT NO.
43502-15-001-14470619

**SIGNING AND
PAVEMENT MARKING
INTERSECTION DETAILS**

SHEET NO.
249

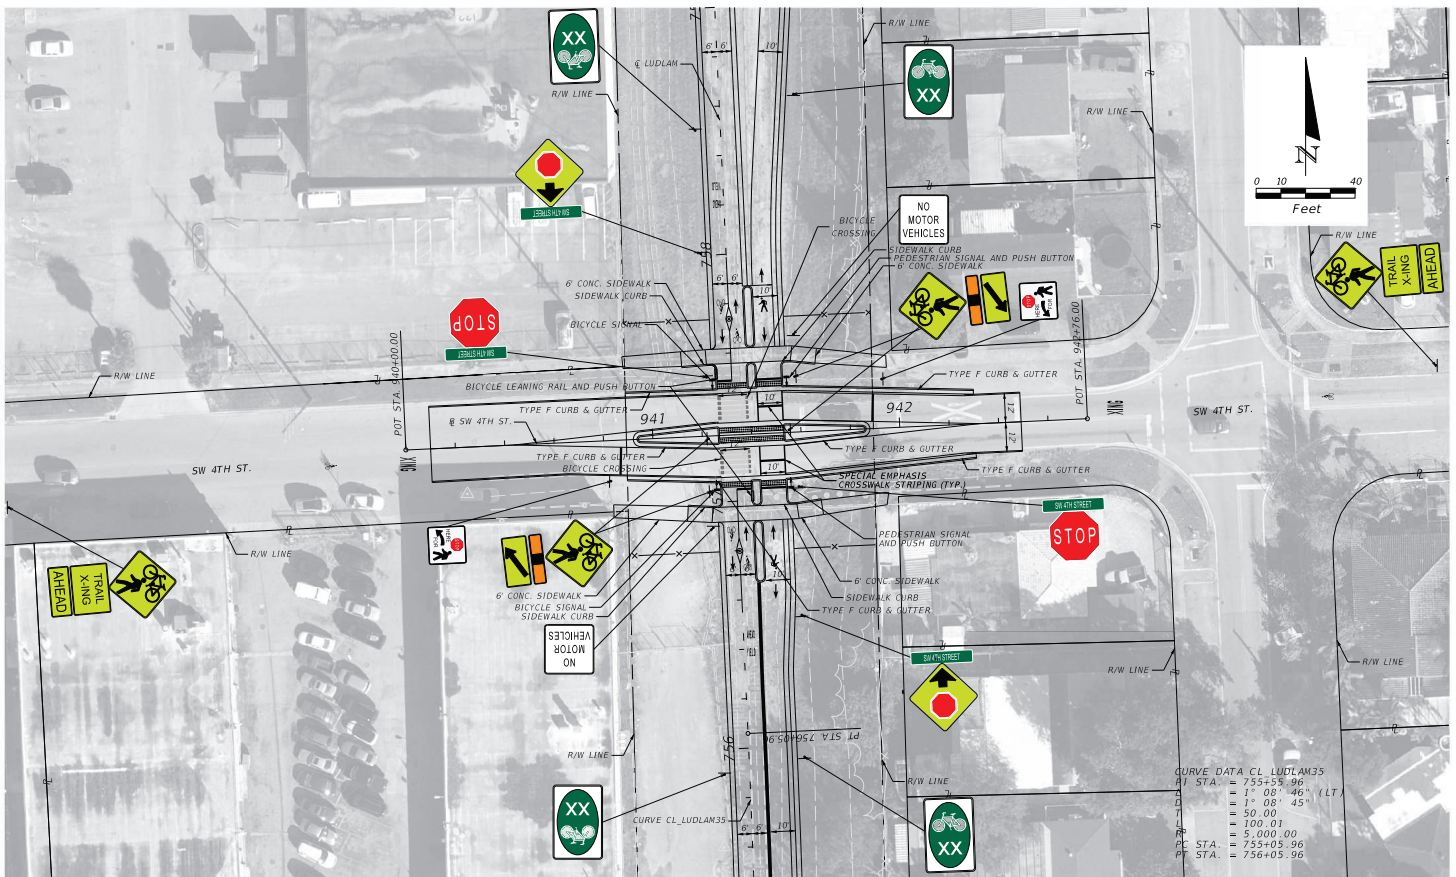

REVISIONS	
DATE	DESCRIPTION

AECOM
110 EAST BROWARD BOULEVARD, SUITE 700
FORT LAUDERDALE, FL 33301

**MIAMI-DADE
COUNTY**

LUDLAM TRAIL CORRIDOR PD&E STUDY

Miami-Dade County
Parks, Recreation, and
Open Spaces
(MDPROS)

Hickman Building
275 NW 2nd Street
Miami, FL 33128
305-755-7800

P&R CONTRACT NO.
RFD 7868
P&R PROJECT NO.
43502-15-001-14470619

**SIGNING AND
PAVEMENT MARKING
INTERSECTION DETAILS**

SHEET NO.
250